





MATERIAL KEY



[A] BRICK/MASONRY

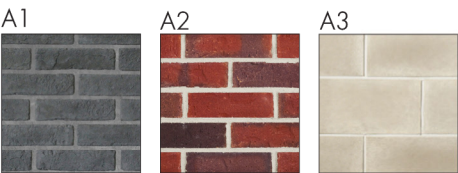

[B] CEMENTITIOUS PANEL & TRIM

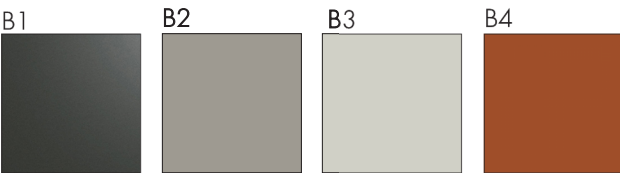

[C] METAL PANEL & TRIM (INCLUDING METAL SCREENWALLS AT ROOF ONLY)

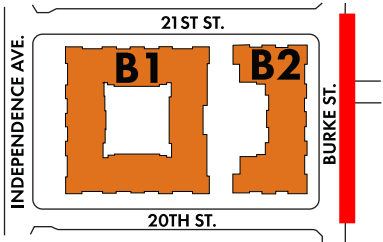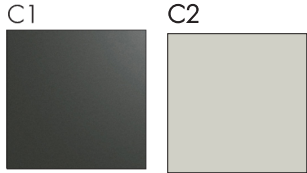

HILL EAST PARCELS B1 + B2


WASHINGTON, DC
GTM ARCHITECTS DC PROJECT #21.0515

HILL EAST PARCEL B, LLC APPLICANT | BLUE SKYE DEVELOPMENT + DONATELLI DEVELOPMENT DEVELOPMENT TEAM | PARKER RODRIGUEZ LANDSCAPE ARCHITECT | VIKI CAPITOL CIVIL ENGINEER

B2 ELEVATION - BURKE STREET | A3.01


APPROVED

ZONING COMMISSION
District of Columbia
CASE NO. 24-008
SUBMIT NO. 2A5

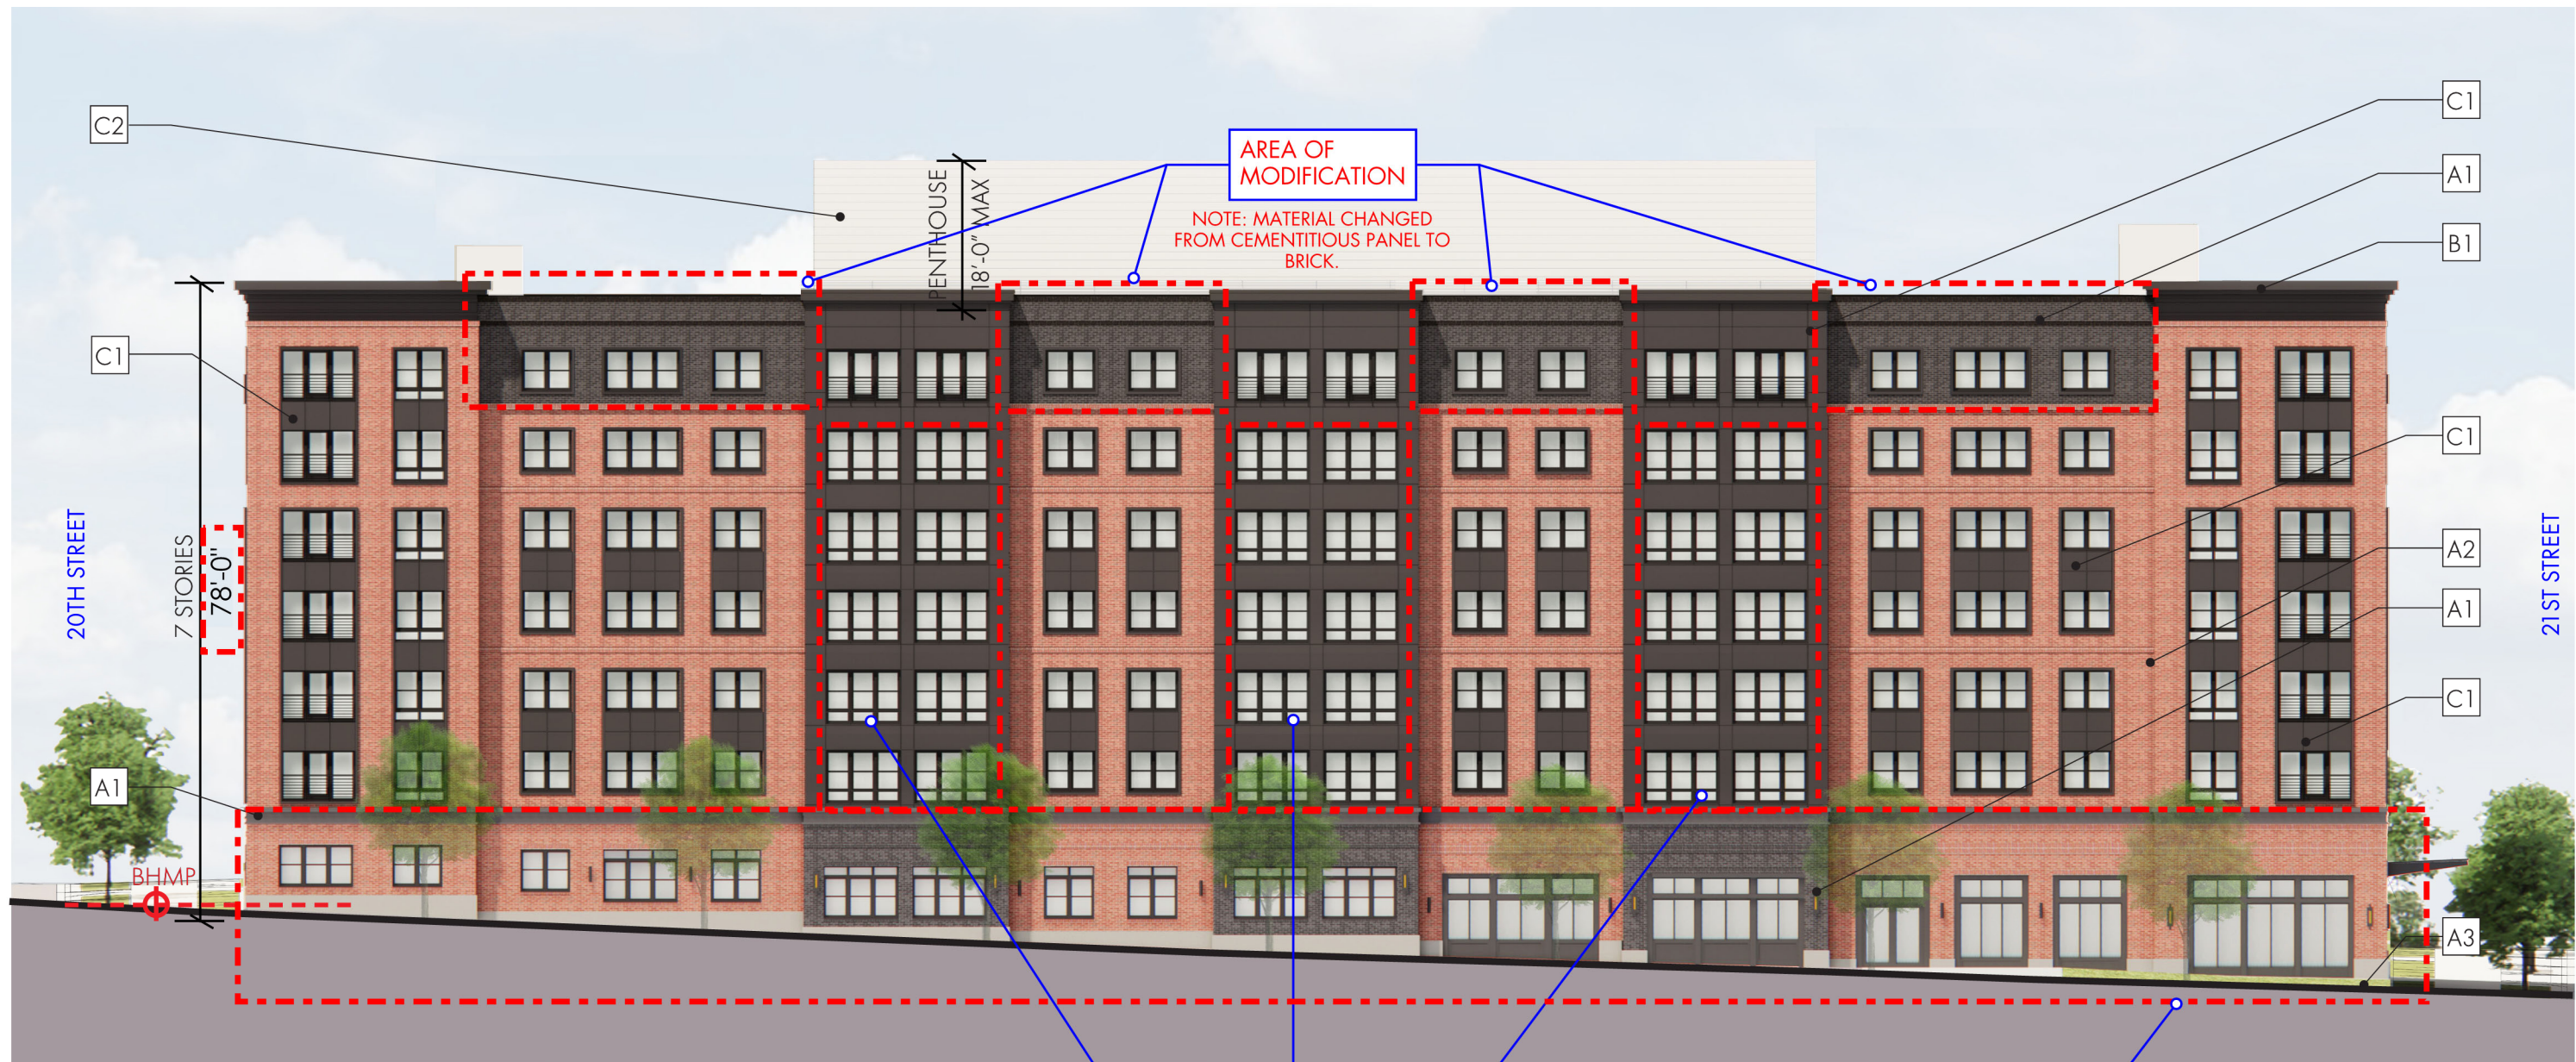


MATERIAL KEY



[A] BRICK/MASONRY

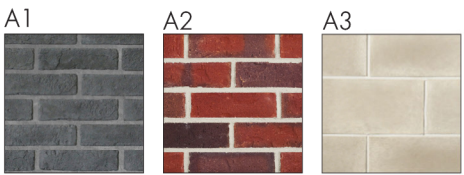

[B] CEMENTITIOUS PANEL & TRIM

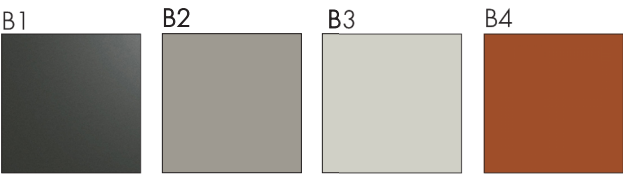

[C] METAL PANEL & TRIM (INCLUDING METAL SCREENWALLS AT ROOF ONLY)

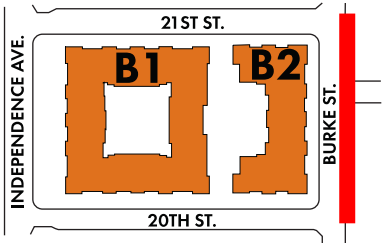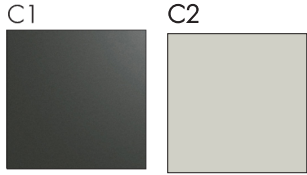

HILL EAST PARCELS B1 + B2

WASHINGTON, DC
GTM ARCHITECTS DC PROJECT #21.0515