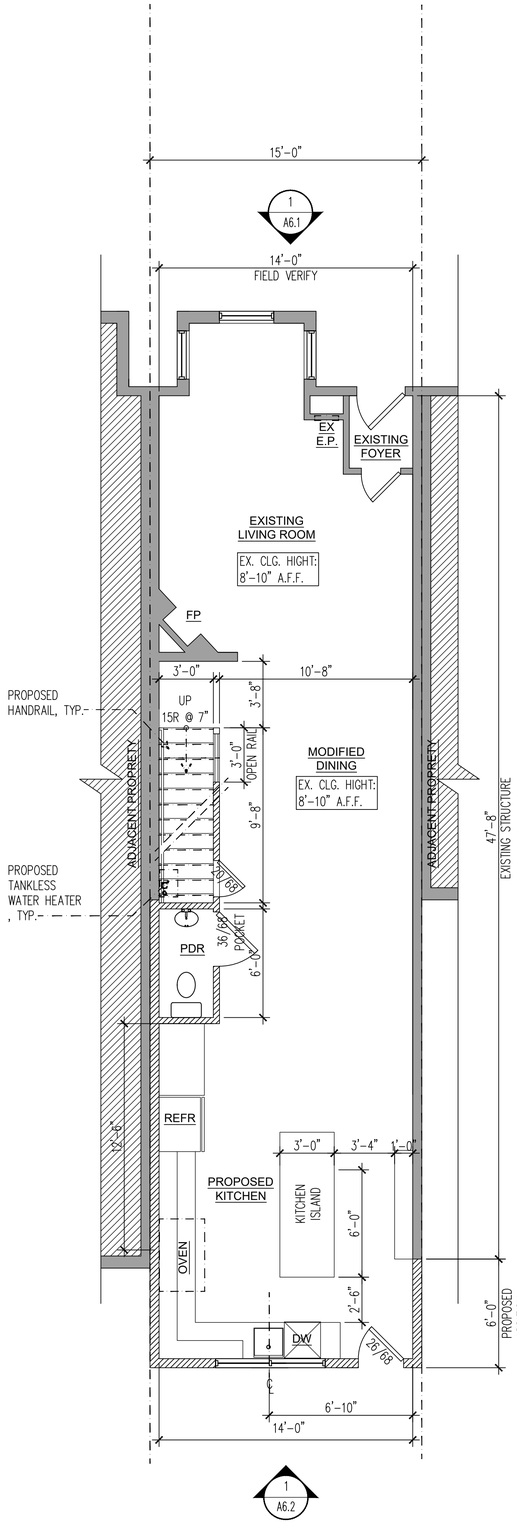

PROPOSED 1ST FLOOR PLAN 1/4"=1'-0" | 1

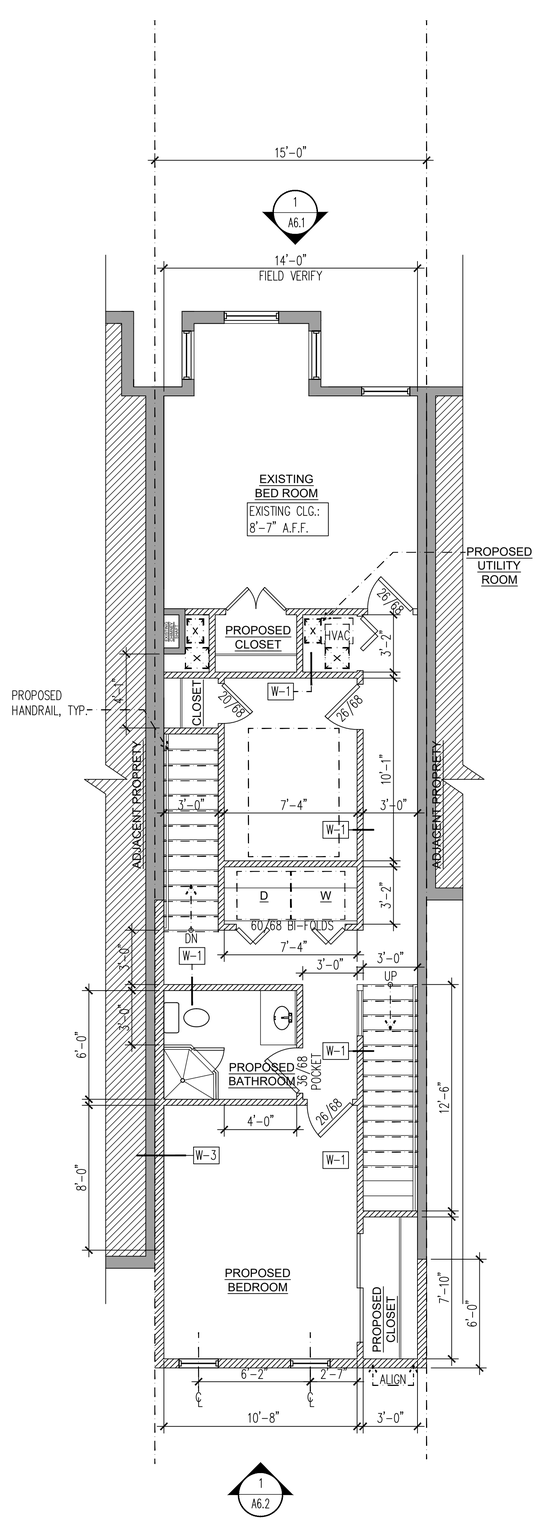

PROPOSED 2ND FLOOR PLAN 1/4"=1'-0" | 2

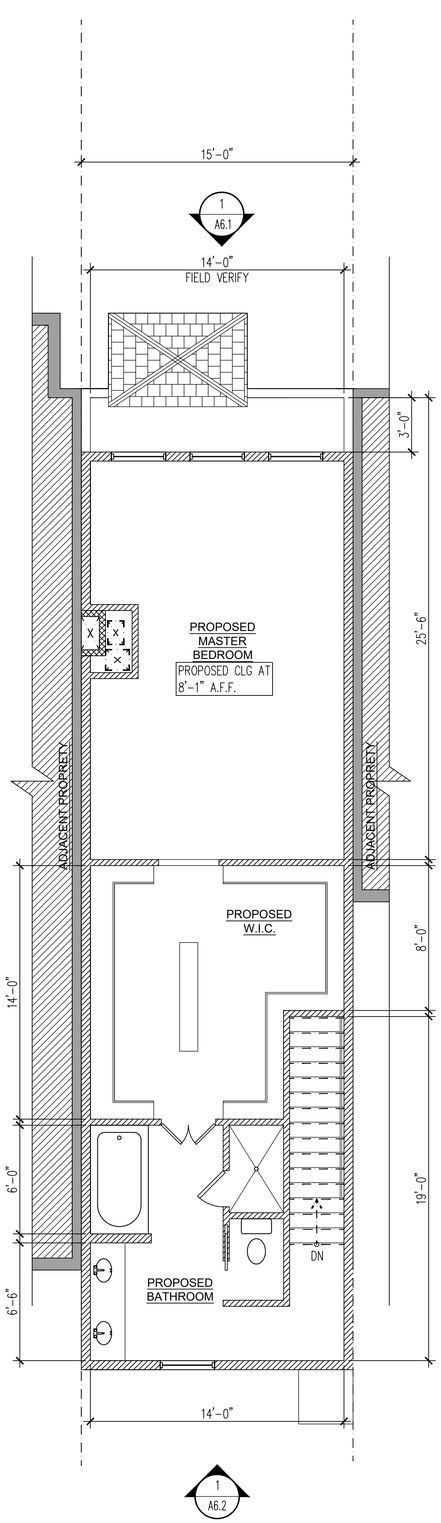

PROPOSED 3RD FLOOR PLAN 1/4"=1'-0" | 3

LEGEND :

- EX. WALL TO REMAIN, TYP.
- NEW WALL, TYP.

1139 6TH STREET, NE

WASHINGTON DC 20002

PERMIT SET

DISTRICT OF COLUMBIA
RALPH E WATSON JR.
ARC101813
REGISTERED
ARCHITECT

3.20.18

REW D E S I G N S, PLLC
RALPH E WATSON JR, ARCHITECT
DISTRICT OF COLUMBIA
LIC. NO. ARC101813
21374 FERNBROOK CT
BROADLANDS,VA 20148
tel 703.732.5000
e-mail rewatson@hotmail.com

REVISIONS AFTER ISSUED

NUMBER	DATE	TO

DATE	TO	USAGE
3/18/18	PZE	REVIEW

DRAWN BY: AS.

PROPOSED 1ST, 2ND AND 3RD FLR PLANS

SHEET #: A

Board of Zoning Adjustment
District of Columbia
CASE NO 19674
EXHIBIT NO.49