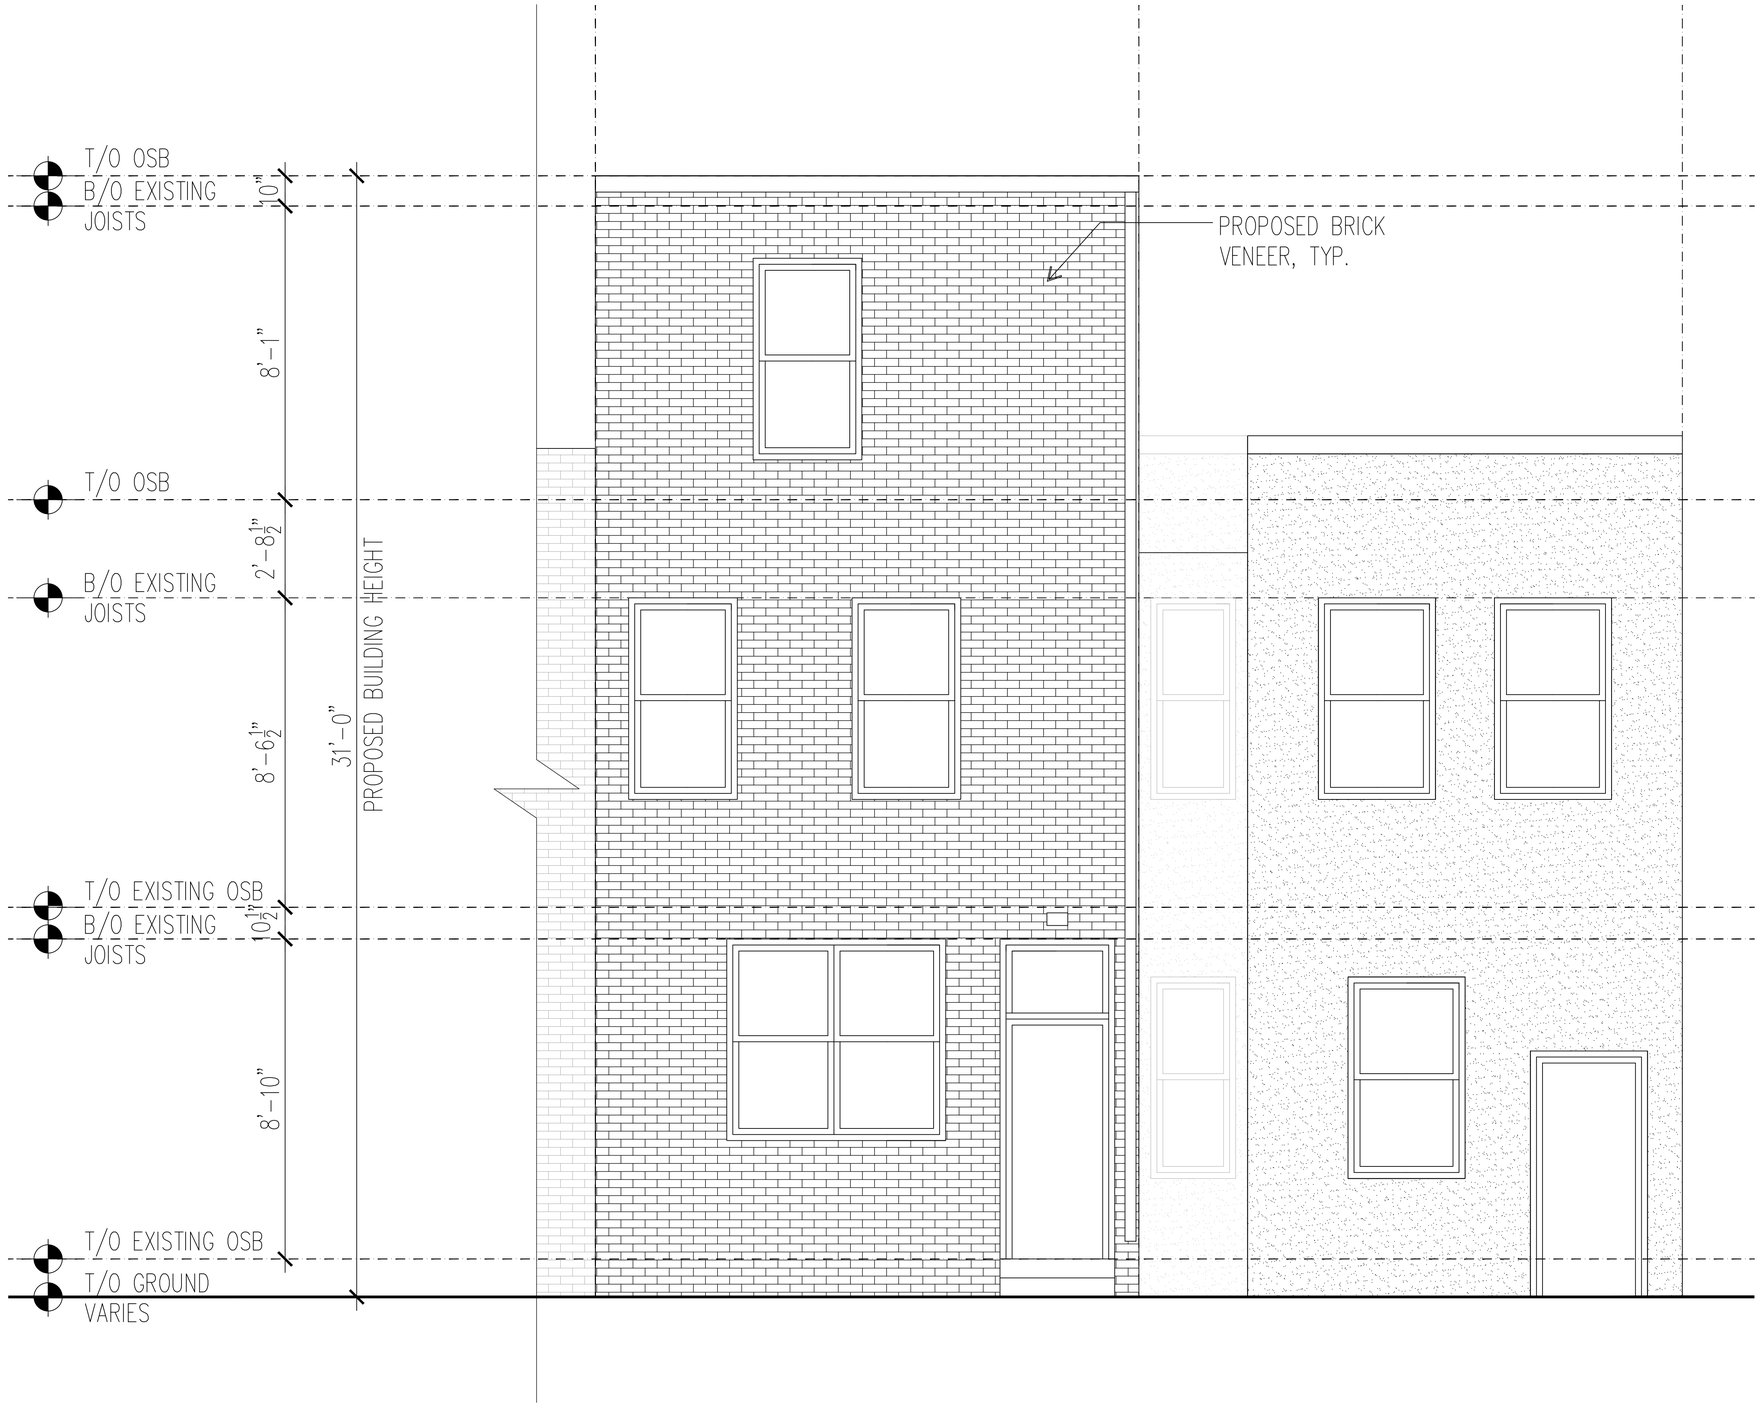

PROPOSED REAR ELEVATION

1/2"=1'-0" | 1

1139 6TH STREET, NE

WASHINGTON DC 20002

PERMIT SET

DISTRICT OF COLUMBIA
RALPH E WATSON JR.
ARC101813
REGISTERED ARCHITECT
3.20.18

REW DESIGNS PLLC
RALPH E WATSON JR, ARCHITECT
DISTRICT OF COLUMBIA
LIC. NO. ARC101813
21374 FERNBROOK CT
BROADLANDS,VA 20148
tel 703.732.5000
e-mail rewatson@hotmail.com

REVISIONS AFTER ISSUED

NUMBER	DATE	TO

DATE	TO	USAGE
3/18/18	PZE	REVIEW

DRAWN BY: AS.

PROPOSED REAR ELEVATION

SHEET #: A6

Board of Zoning Adjustment
District of Columbia
CASE NO.19614
EXHIBIT NO.51