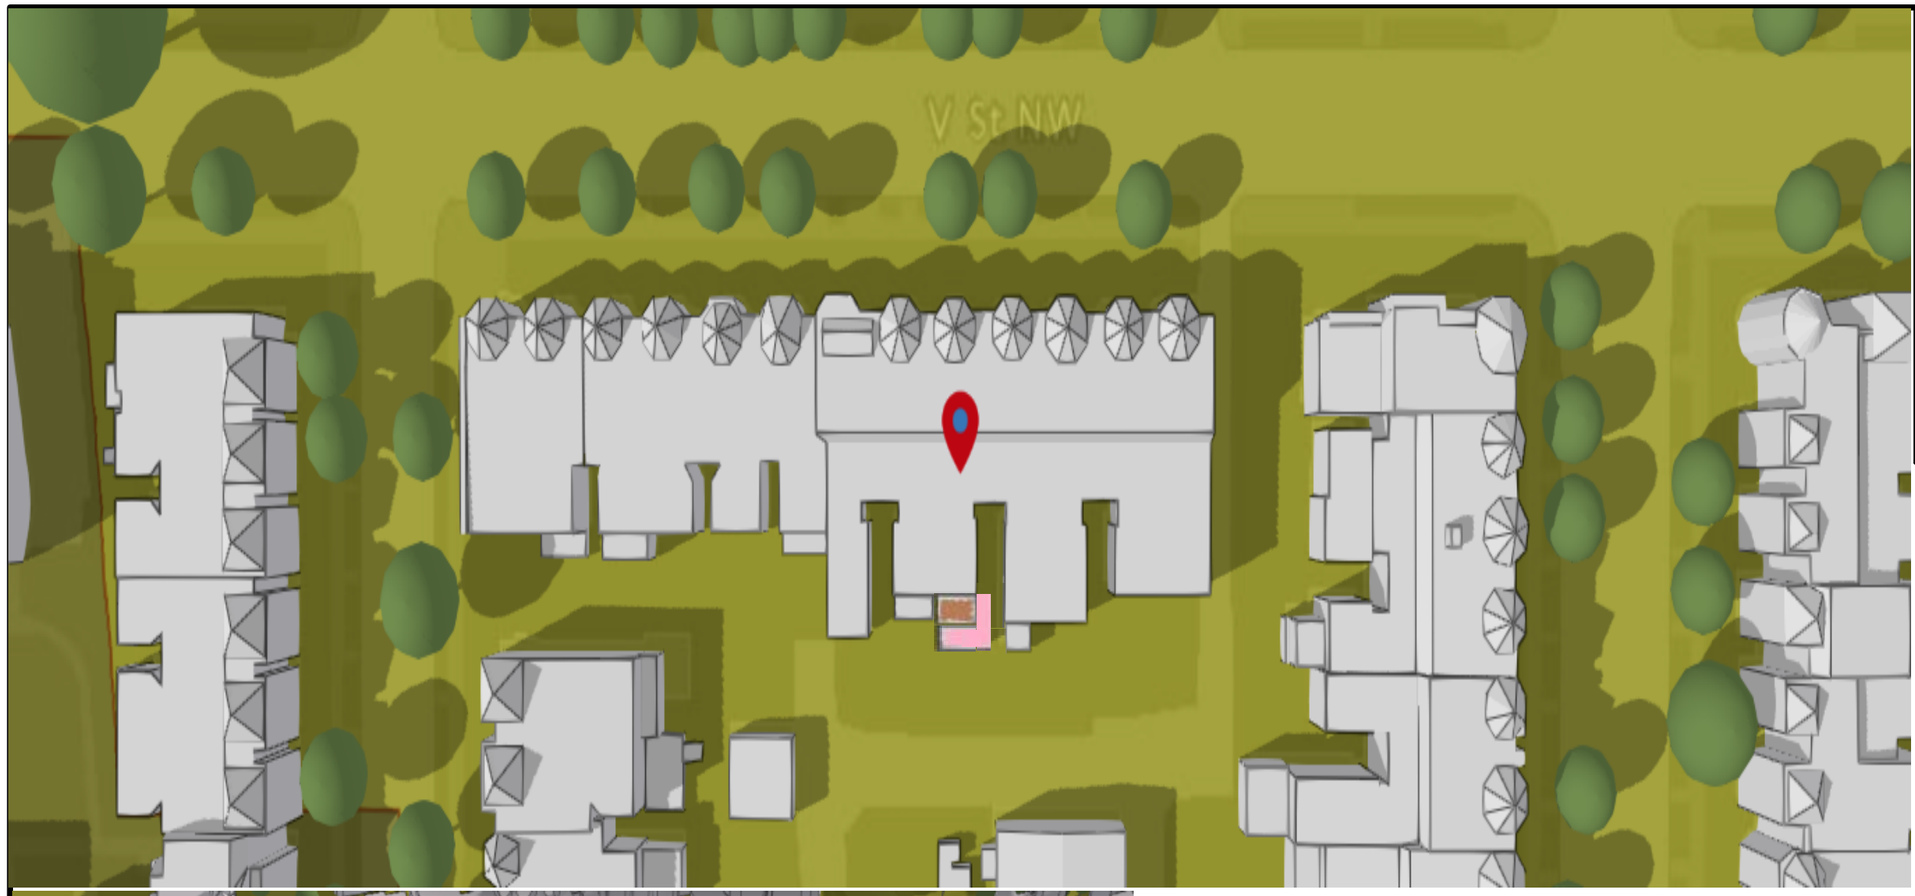

Jim Schulman, AIA, Architect
631 E St. NE, WDC 20002
202/544-0069
RegionalArchitect@gmail.com

Revisions:

Date	May 2019
Scale	Indicated
Project number	1812001
Drawn by	JS

Project: **Enclosed Porch**
122 V Street NW, Washington DC

Owner: **Athos Pasidardis**

Sheet Title : **Zoning Site Plan & Shading Study**

Version :	Permit
Date	05.31.19
Sheet No.	Z1

Board of Zoning Adjustment
District of Columbia
CASE NO.20076
EXHIBIT NO.4