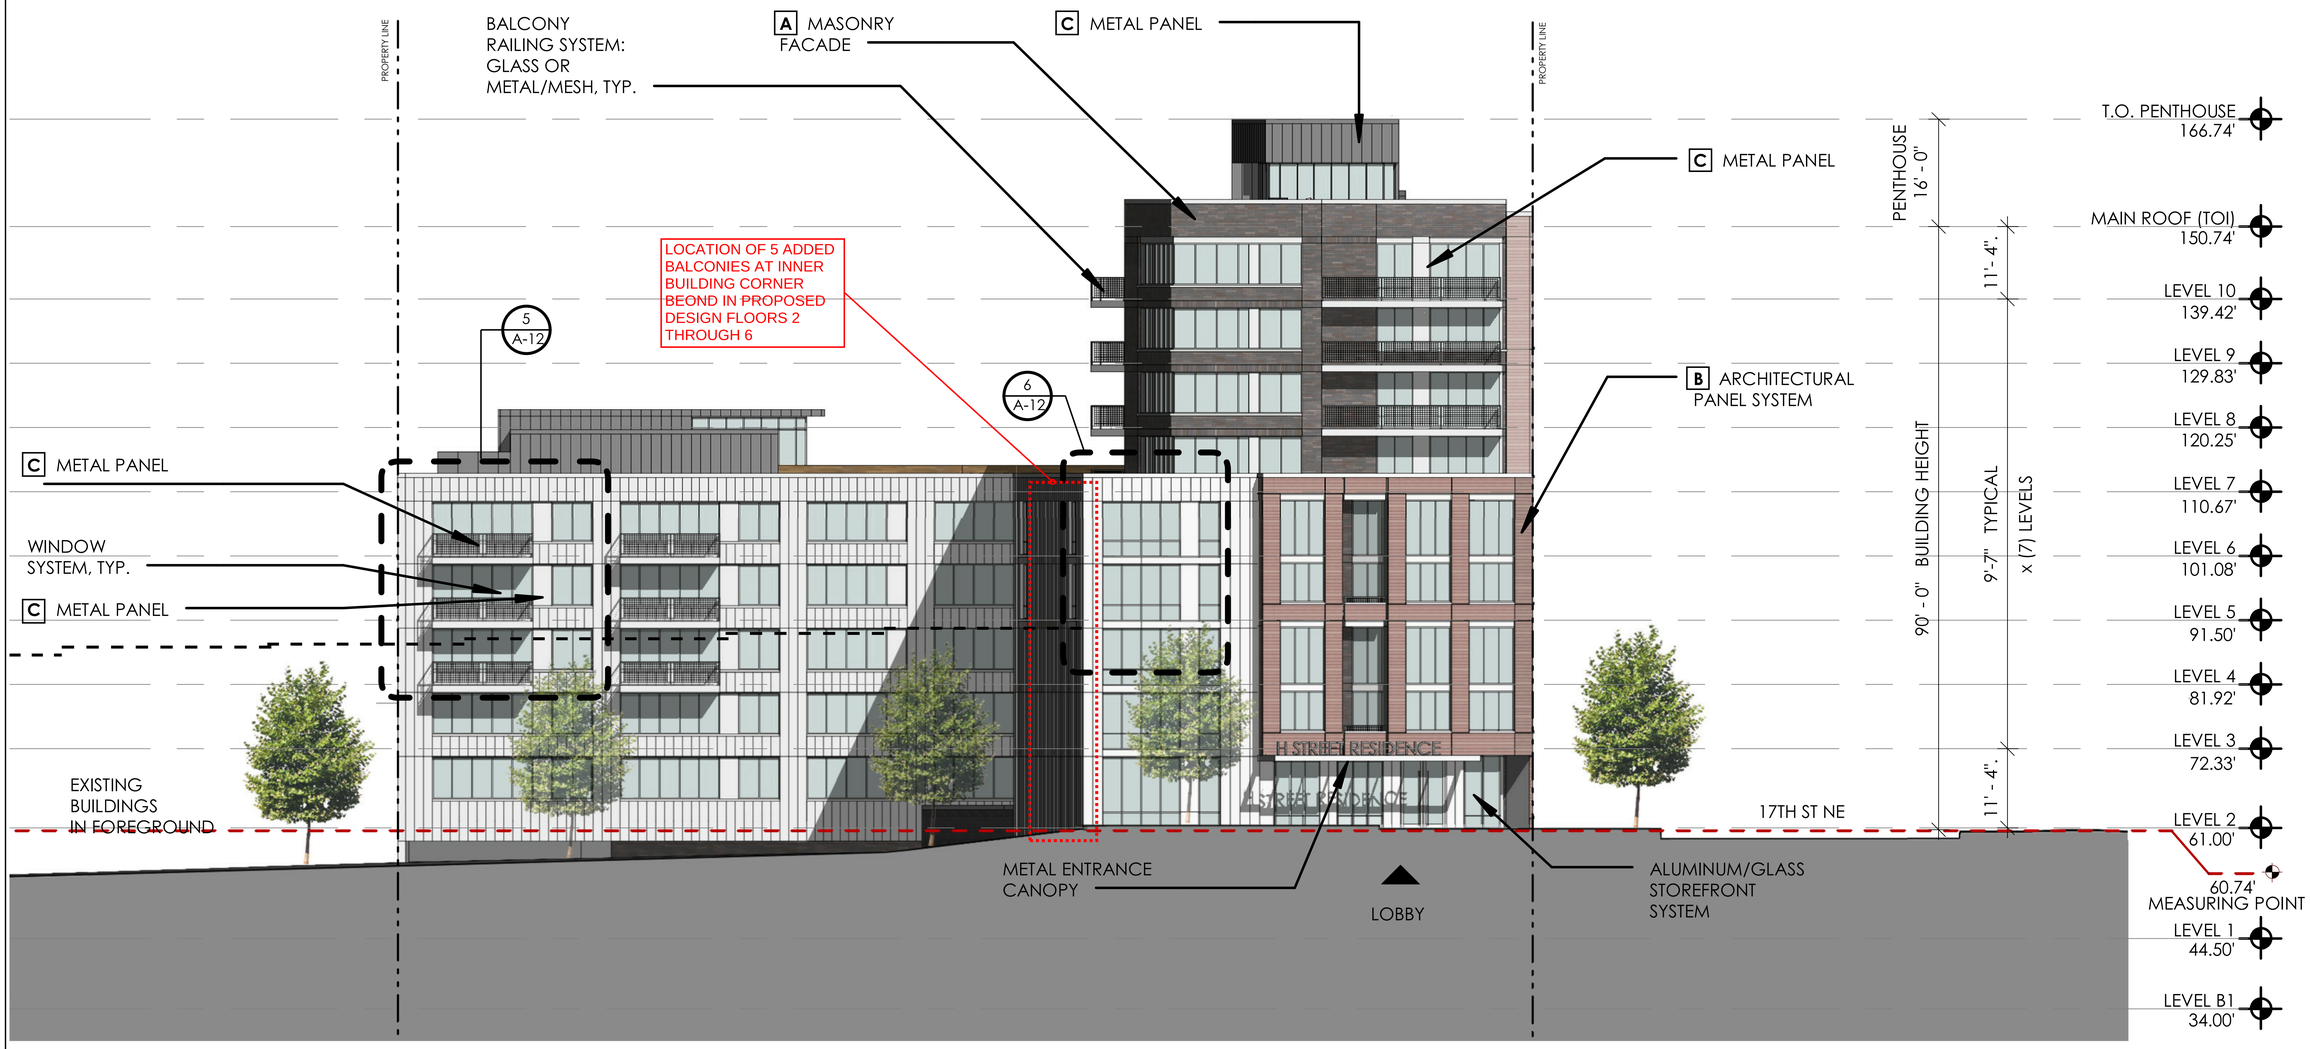

NORTH ELEVATION - APPROVED PUD DESIGN

WDG

WDG ARCHITECTURE, PLLC
1025 CONNECTICUT AVENUE NW
SUITE 300
WASHINGTON DC 20036
TEL 202 857 8300
FAX 202 463 2198
E-MAIL wdg@wdgarch.com

ELLINWOOD + MACHADO
3000 WILLSON BOULEVARD
SUITE 350
ARLINGTON, VA 22201
TEL (703)835 - 9989
FAX -
E-MAIL tgillard@emstructural.com

EDG2 ENGINEERING DESIGN GROUP
10411 MOTOR CITY DRIVE
SUITE 550
BETHESDA, MD 20817
TEL (202) 466 - 2222
FAX (202) 466 - 2232
E-MAIL craig.johnson@edg2.com

WDG INTERIORS
1025 CONNECTICUT AVE NW
SUITE 300
WASHINGTON DC 20036
TEL (202) 857 - 8300
FAX (202) 463 - 2198
E-MAIL wdg@wdgarch.com

LSG LANDSCAPE ARCHITECTURE
1775 GREENSBORO STATION PLACE, SUITE 110
TYSONS, VA 22102
TEL (703) 821 - 2045
FAX (703) 448 - 0597
E-MAIL info@lsginc.com

1701 H STREET DEVELOPMENT

1701 H STREET NE
WASHINGTON DC

GRUBB PROPERTIES
4601 PARK ROAD SUITE 450
CHARLOTTE, NC 28209

FOREFRONT COMPANY
8229 BOONE BLVD, SUITE 400
VIENNA, VA 22182

PROFESSIONAL SEAL

© 2020

WDG PROJECT NO: WA19024

NORTH ELEVATION - PUD

SCALE:

SK10

ZONING COMMISSION
District of Columbia
CASE NO.15-31A
EXHIBIT NO.34.2

EXTERIOR MATERIAL LEGEND

GENERAL ELEVATION NOTE:
THE GRAPHICS SHOWN ARE REPRESENTATIVE ONLY TO INDICATE DIFFERENT MATERIALS.

MAS-01	FACE BRICK • UTILITY SIZE • RUNNING BOND
MAS-02	ARCHITECTURAL GROUND FACE CMU • DIM GREY
PNL-01	FIBER CEMENT PANEL SYSTEM PANEL HORIZONTAL INSTALLATION • CUSTOM PAINT TO MATCH ARCHITECT'S CONTROL SAMPLE. (SILVERSMITH)
PNL-02	FIVER CEMENT PANEL SYSTEM PANEL VERTICAL INSTALLATION • CUSTOM PAINT TO MATCH ARCHITECT'S CONTROL SAMPLE. (SILVERSMITH)
PNL-03	FIBER CEMENT PANEL SYSTEM PANEL HORIZONTAL INSTALLATION • CUSTOM PAINT TO MATCH ARCHITECT'S CONTROL SAMPLE (BURGUNDY FERRO/ BURGUNDY FERRO LIGHT)
PNL-04	FIBER CEMENT PANEL SYSTEM PANEL VERTICAL INSTALLATION • CUSTOM PAINT TO MATCH ARCHITECT'S CONTROL SAMPLE. (MEDIUM GRAY)
PNL-05	FIBER CEMENT PANEL SYSTEM PANEL HORIZONTAL INSTALLATION • CUSTOM PAINT TO MATCH ARCHITECT'S CONTROL SAMPLE. (MEDIUM GRAY)
PNL-06	COMPOSITE METAL PANEL AT CANOPY • COLOR: PT-01d
PNL-07	FIBER CEMENT PANEL SYSTEM RIBBED PANEL VERTICAL INSTALLATION • CUSTOM PAINT TO MATCH ARCHITECT'S CONTROL SAMPLE. (MEDIUM GRAY)
CONC-01	ARCHITECTURAL CONCRETE WITH FORMLINER
CONC-02	ARCHITECTURAL CONCRETE
CS-01	CAST STONE
W-01	WINDOW SYSTEM, TYP. (SEE NOTE 1) • GL-01
W-02	STOREFRONT SYSTEM, TYP. (SEE NOTE 2) • GL-01
RAL-01	PRE-FABRICATED ALUMINUM RAILING SYSTEM • FINISH TO MATCH PT-01d
RAL-02	GLASS RAILING SYSTEM • GL-03 • FINISH TO MATCH VERTICAL PICKET RAILING FINISH
RAL-03	PICKET RAILING SYSTEM AT DOG PARK • FACTORY STANDARD FINISH
RAL-04	PICKET RAILING SYSTEM AT POOL RAMP • FACTORY STANDARD FINISH
RAL-05	PICKET RAILING SYSTEM AT RETAINING WALL • FACTORY STANDARD FINISH
RAL-06	PICKET RAILING SYSTEM AT BIO-RETENTION • FACTORY STANDARD FINISH

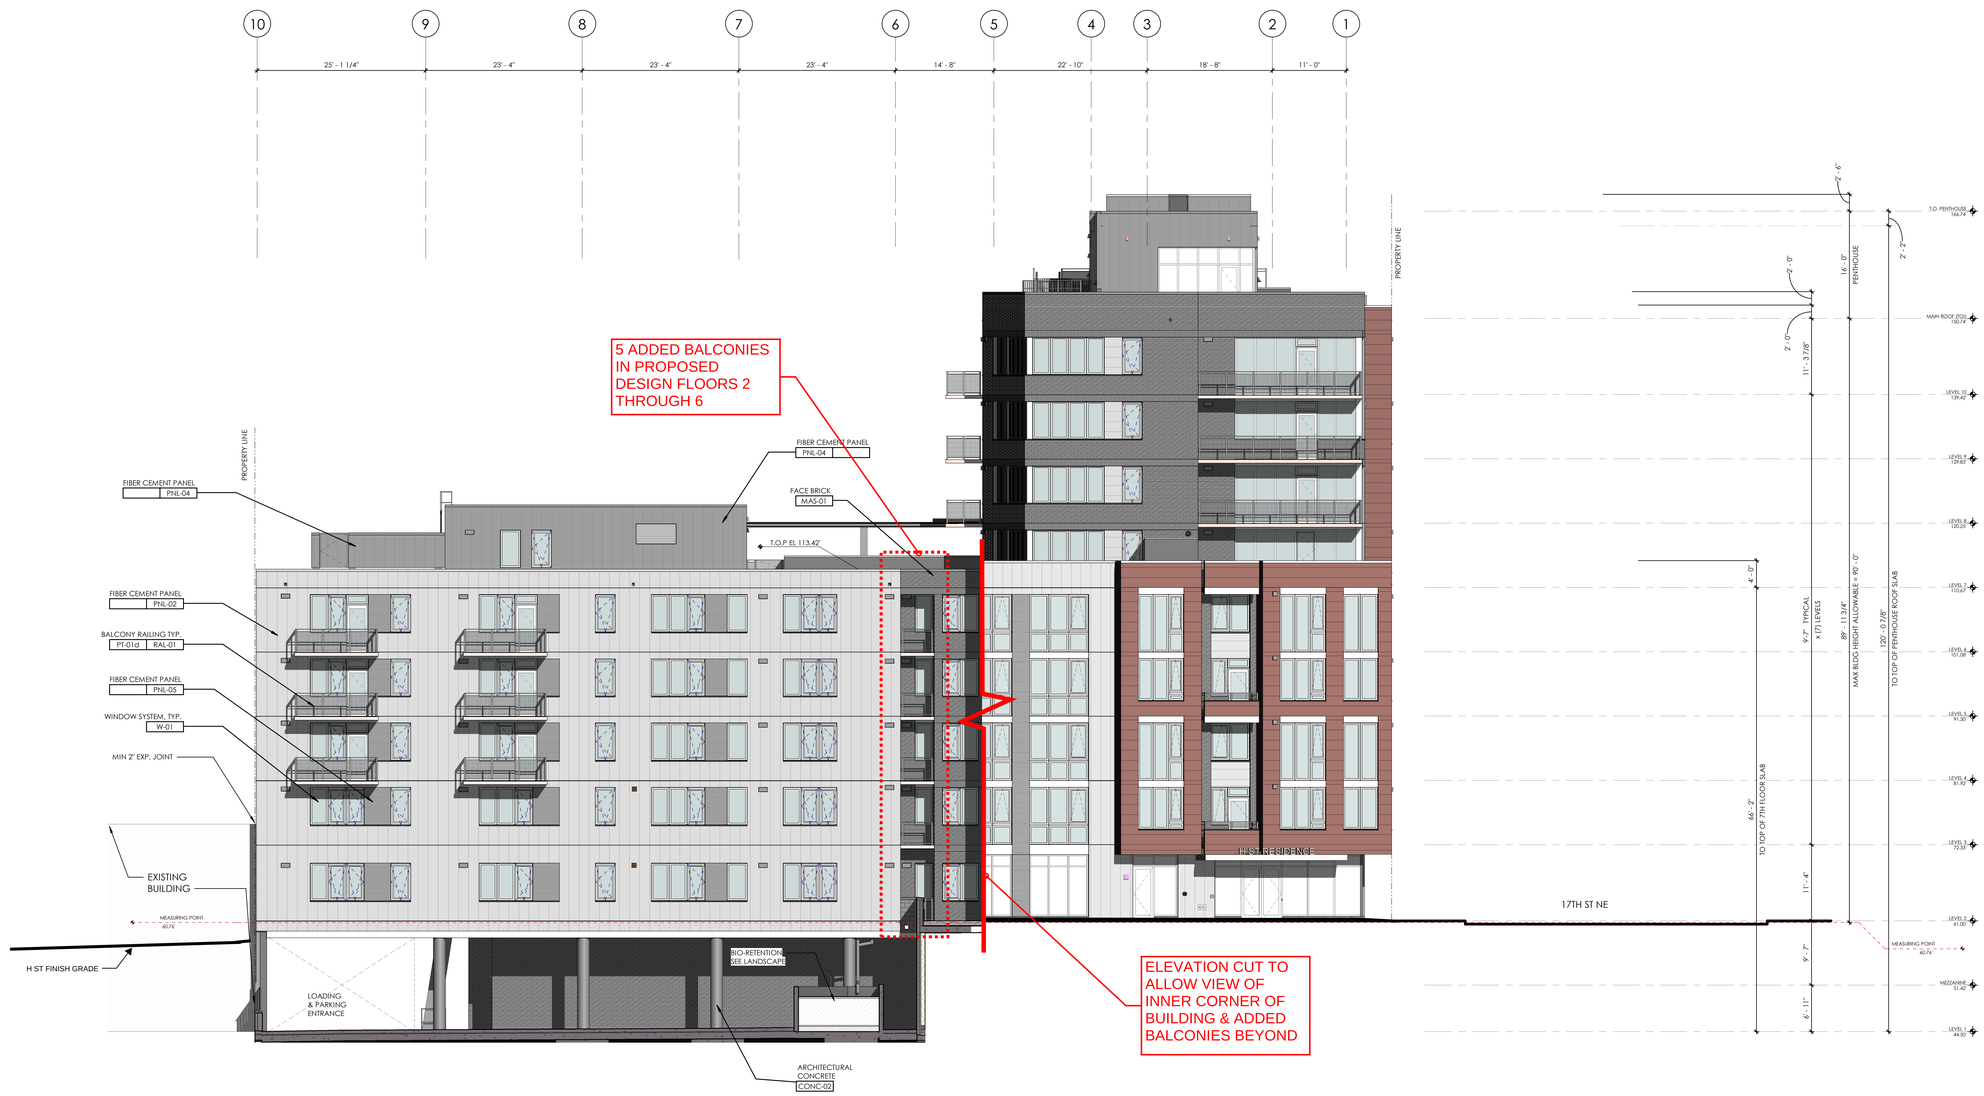

NORTH ELEVATION - PROPOSED DESIGN

WDG

WDG ARCHITECTURE, PLLC
1025 CONNECTICUT AVENUE NW
SUITE 300
WASHINGTON DC 20036
TEL 202 857 8300
FAX 202 463 2198
E-MAIL wdg@wdgarch.com

ELLINWOOD + MACHADO
3000 WILLSON BOULEVARD
SUITE 350
ARLINGTON, VA 22201
TEL (703)835 - 9989
FAX -
E-MAIL tgillard@emstructural.com

EDG2 ENGINEERING DESIGN GROUP
10411 MOTOR CITY DRIVE
SUITE 550
BETHESDA, MD 20817
TEL (202) 466 - 2222
FAX (202) 466 - 2232
E-MAIL craig.johnson@edg2.com

WDG INTERIORS
1025 CONNECTICUT AVE NW
SUITE 300
WASHINGTON DC 20036
TEL (202) 857 - 8300
FAX (202) 463 - 2198
E-MAIL wdg@wdgarch.com

LSG LANDSCAPE ARCHITECTURE
1775 GREENSBORO STATION PLACE, SUITE 110
TYSONS, VA 22102
TEL (703) 821 - 2045
FAX (703) 448 - 0597
E-MAIL info@lsginc.com

1701 H STREET DEVELOPMENT
1701 H STREET NE
WASHINGTON DC

GRUBB PROPERTIES
4601 PARK ROAD SUITE 450
CHARLOTTE, NC 28209

FOREFRONT COMPANY
8229 BOONE BLVD. SUITE 400
VIENNA, VA 22182

#	

PROFESSIONAL SEAL

© 2020

WDG PROJECT NO: WA19024

NORTH ELEVATION - PROPOSED DESIGN

SCALE: 1/8" = 1'-0"

SK11

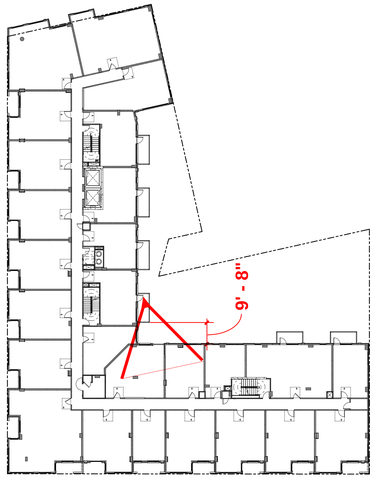

VIEW FROM SOUTH INNER CORNER BALCONY
APPROVED PUD Design

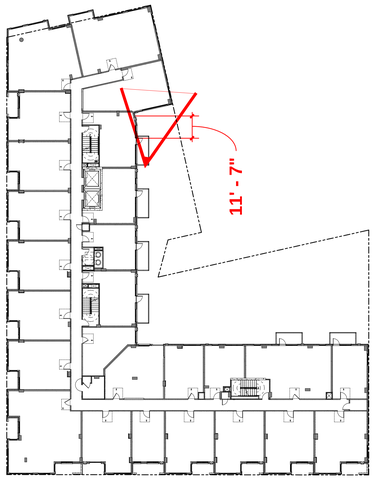

VIEW FROM NORTH INNER CORNER BALCONY
APPROVED PUD Design

WDG

WDG ARCHITECTURE, PLLC
1025 CONNECTICUT AVENUE NW
SUITE 300
WASHINGTON DC 20036
TEL 202 857 8300
FAX 202 463 2198
E-MAIL wdg@wdgarch.com

ELLINWOOD + MACHADO

3000 WILLSON BOULEVARD
SUITE 350
ARLINGTON, VA 22201
TEL (703)835 - 9989
FAX -
E-MAIL fgillard@emstructural.com

EDG2 ENGINEERING DESIGN GROUP
10411 MOTOR CITY DRIVE
SUITE 550
BETHESDA, MD 20817
TEL (202) 466 - 2222
FAX (202) 466 - 2232
E-MAIL craig.johnson@edg2.com

WDG INTERIORS

1025 CONNECTICUT AVE NW
SUITE 300
WASHINGTON DC 20036
TEL (202) 857 - 8300
FAX (202) 463 - 2198
E-MAIL wdg@wdgarch.com

LSG LANDSCAPE ARCHITECTURE
1775 GREENSBORO STATION PLACE, SUITE 110
TYSONS, VA 22102
TEL (703) 821 - 2045
FAX (703) 448 - 0597
E-MAIL info@lsginc.com

1701 H STREET DEVELOPMENT

1701 H STREET NE
WASHINGTON DC

GRUBB PROPERTIES
4601 PARK ROAD SUITE 450
CHARLOTTE, NC 28209

FOREFRONT COMPANY
8229 BOONE BLVD., SUITE 400
VIENNA, VA 22182

PROFESSIONAL SEAL

© 2020

WDG PROJECT NO:
WA19024

3D VIEWS

SCALE:

SK12