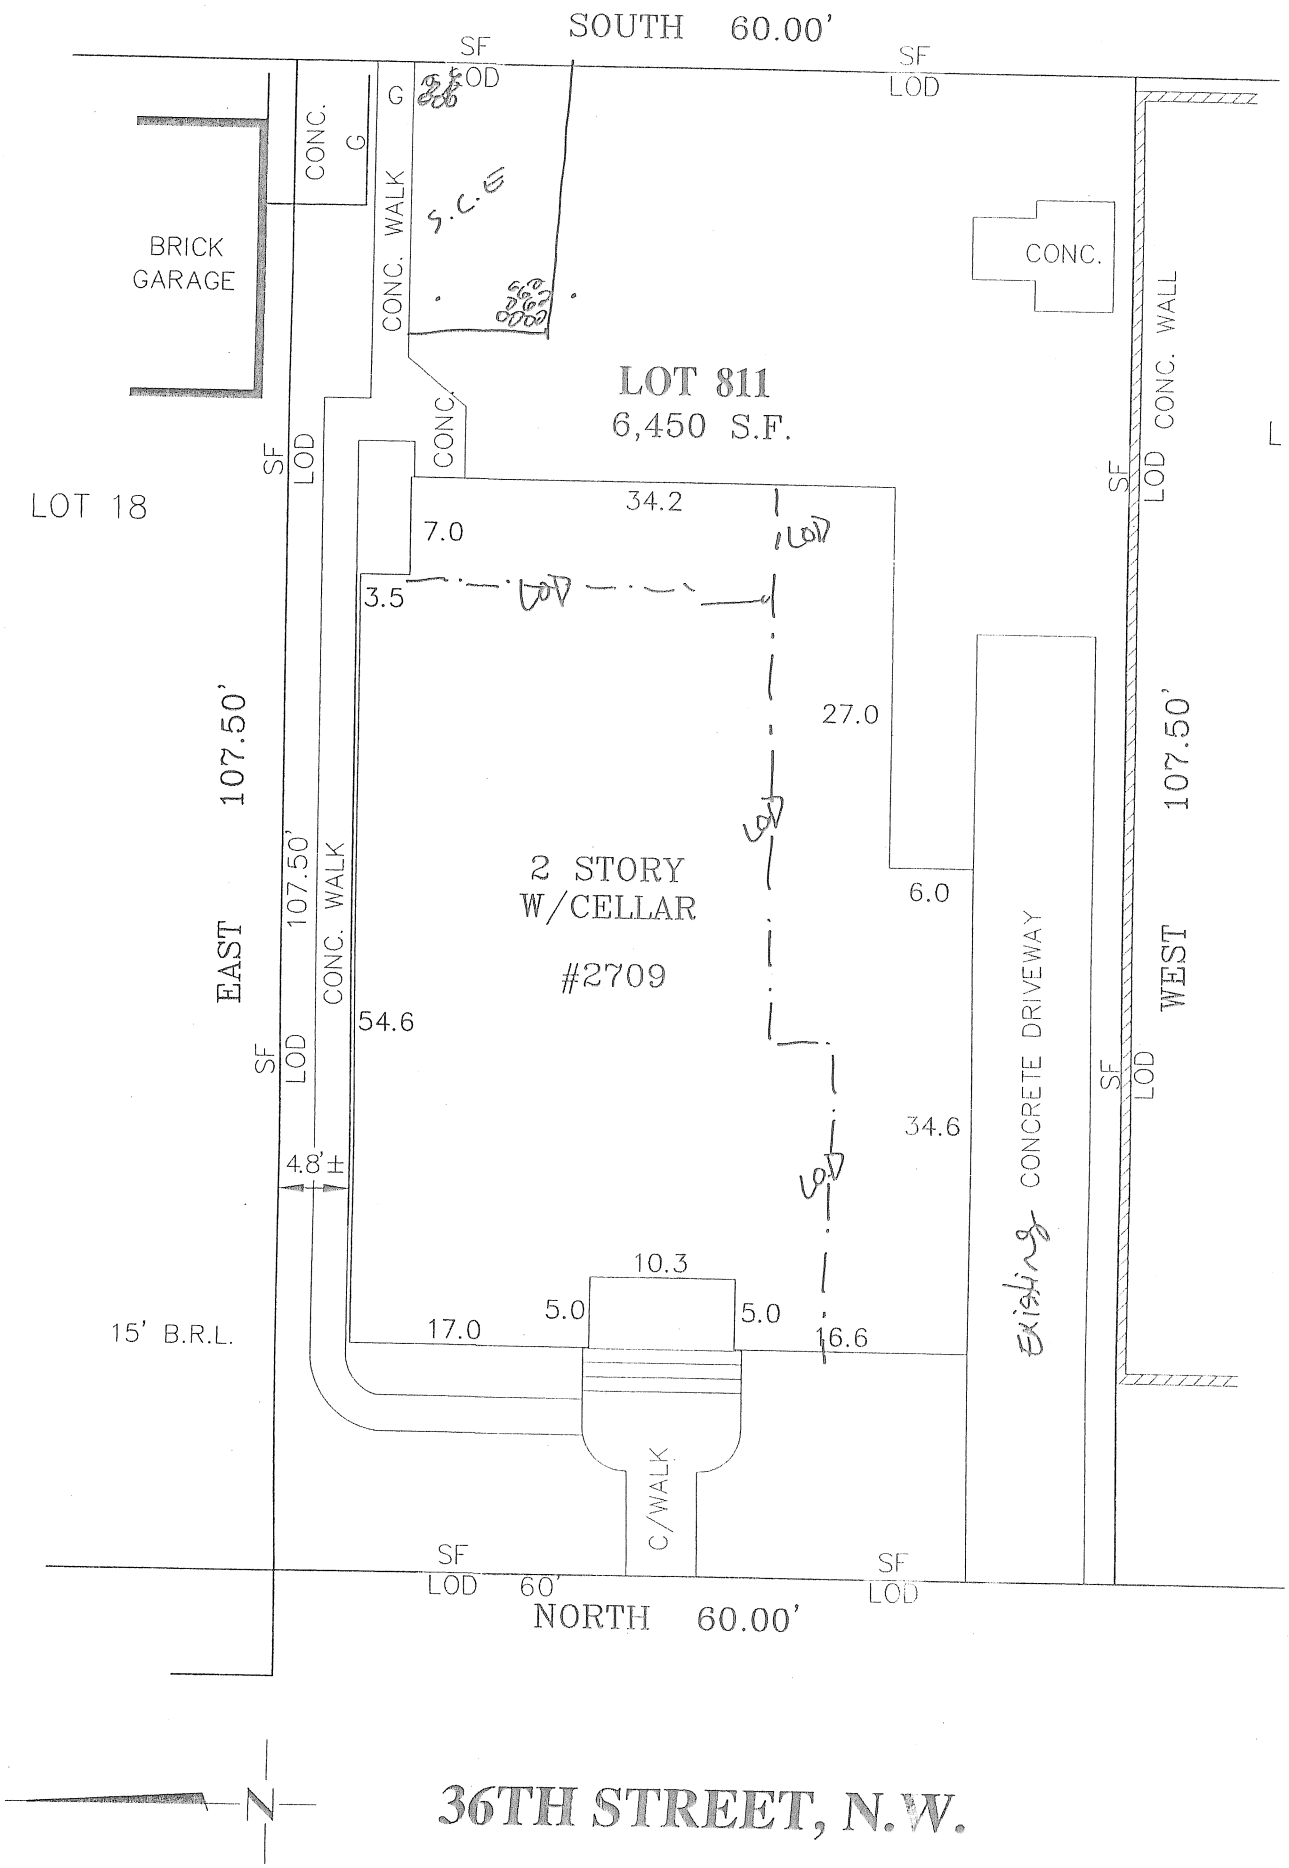

EROSION & SEDIMENT CONTROL PLAN

SCALE: 1" = 10'

Board of Zoning Adjustment
District of Columbia
CASE NO.18886
EXHIBIT NO.48D