
5' open court
Request for 8'4" open court reduction

Square 799

Proposed 3rd Place, moved 15' east due to decision not to acquire private property in Square 799

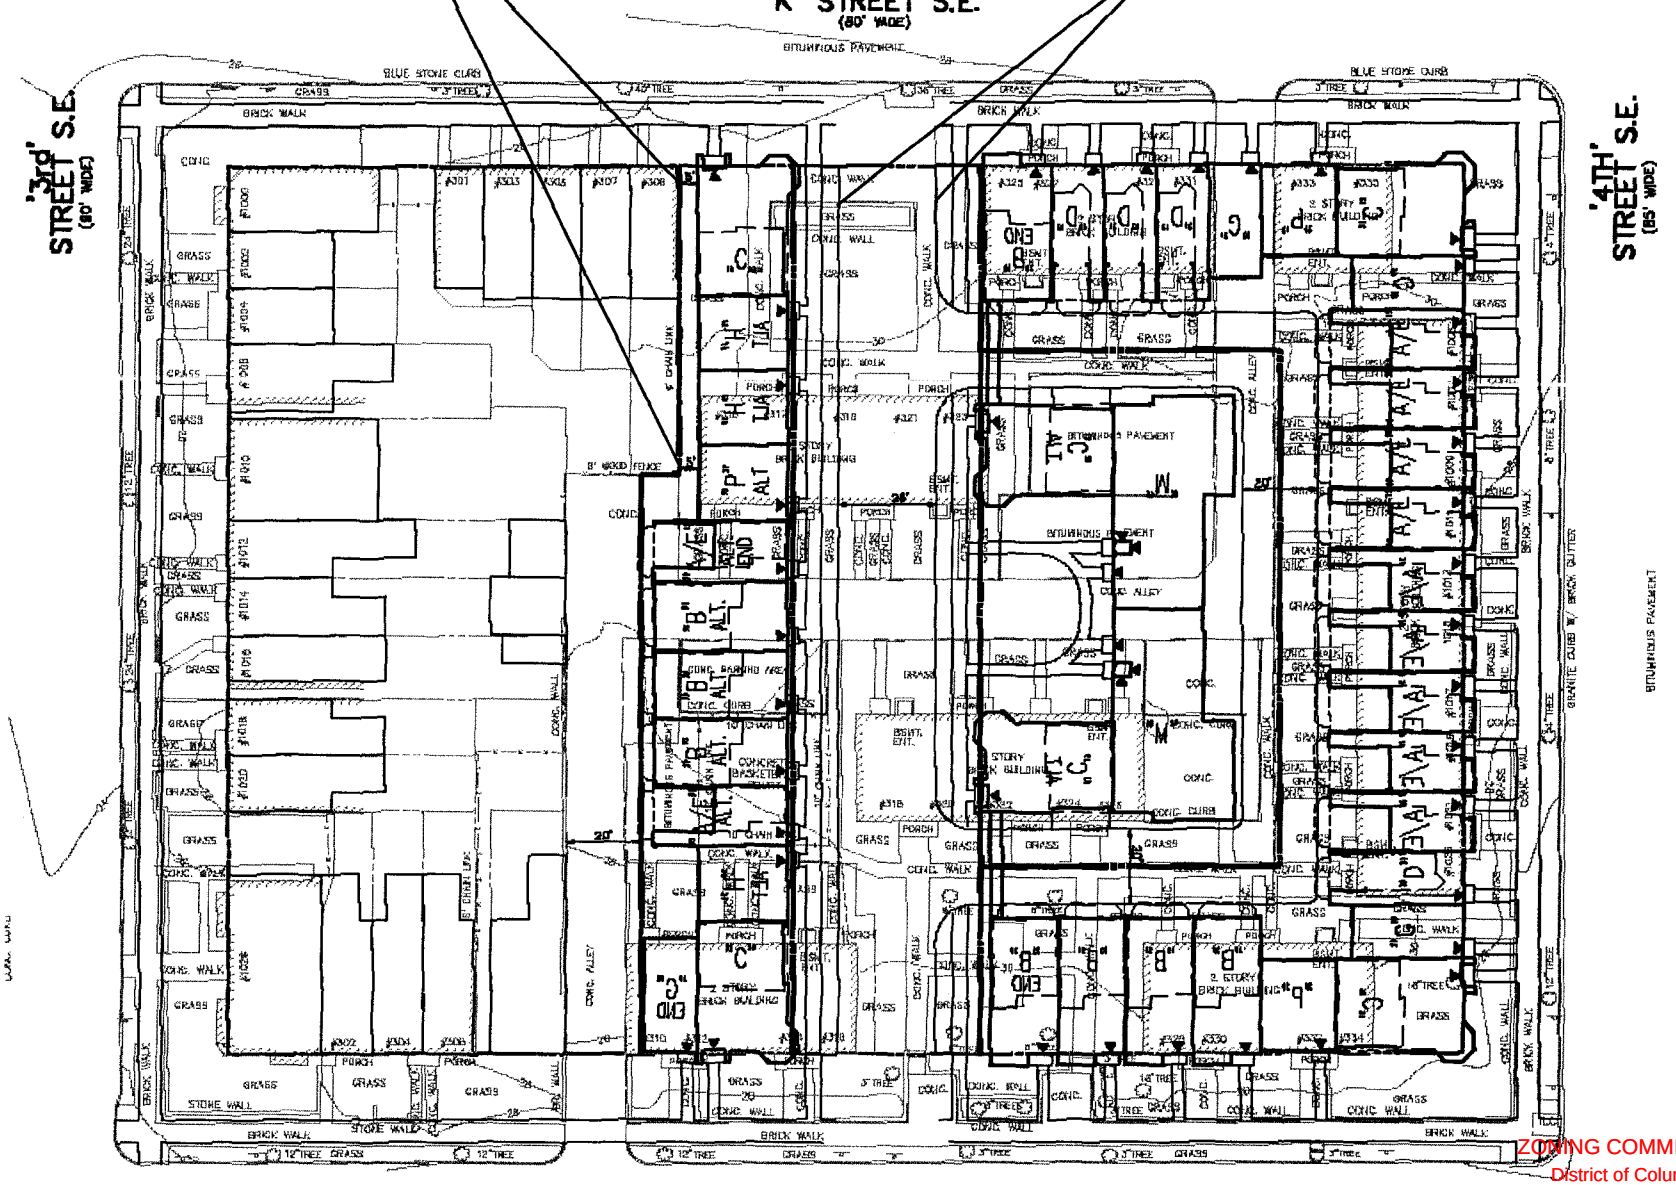

ZONING COMMISSION
District of Columbia
CASE NO.03-12A/03-13A
EXHIBIT NO.15Q