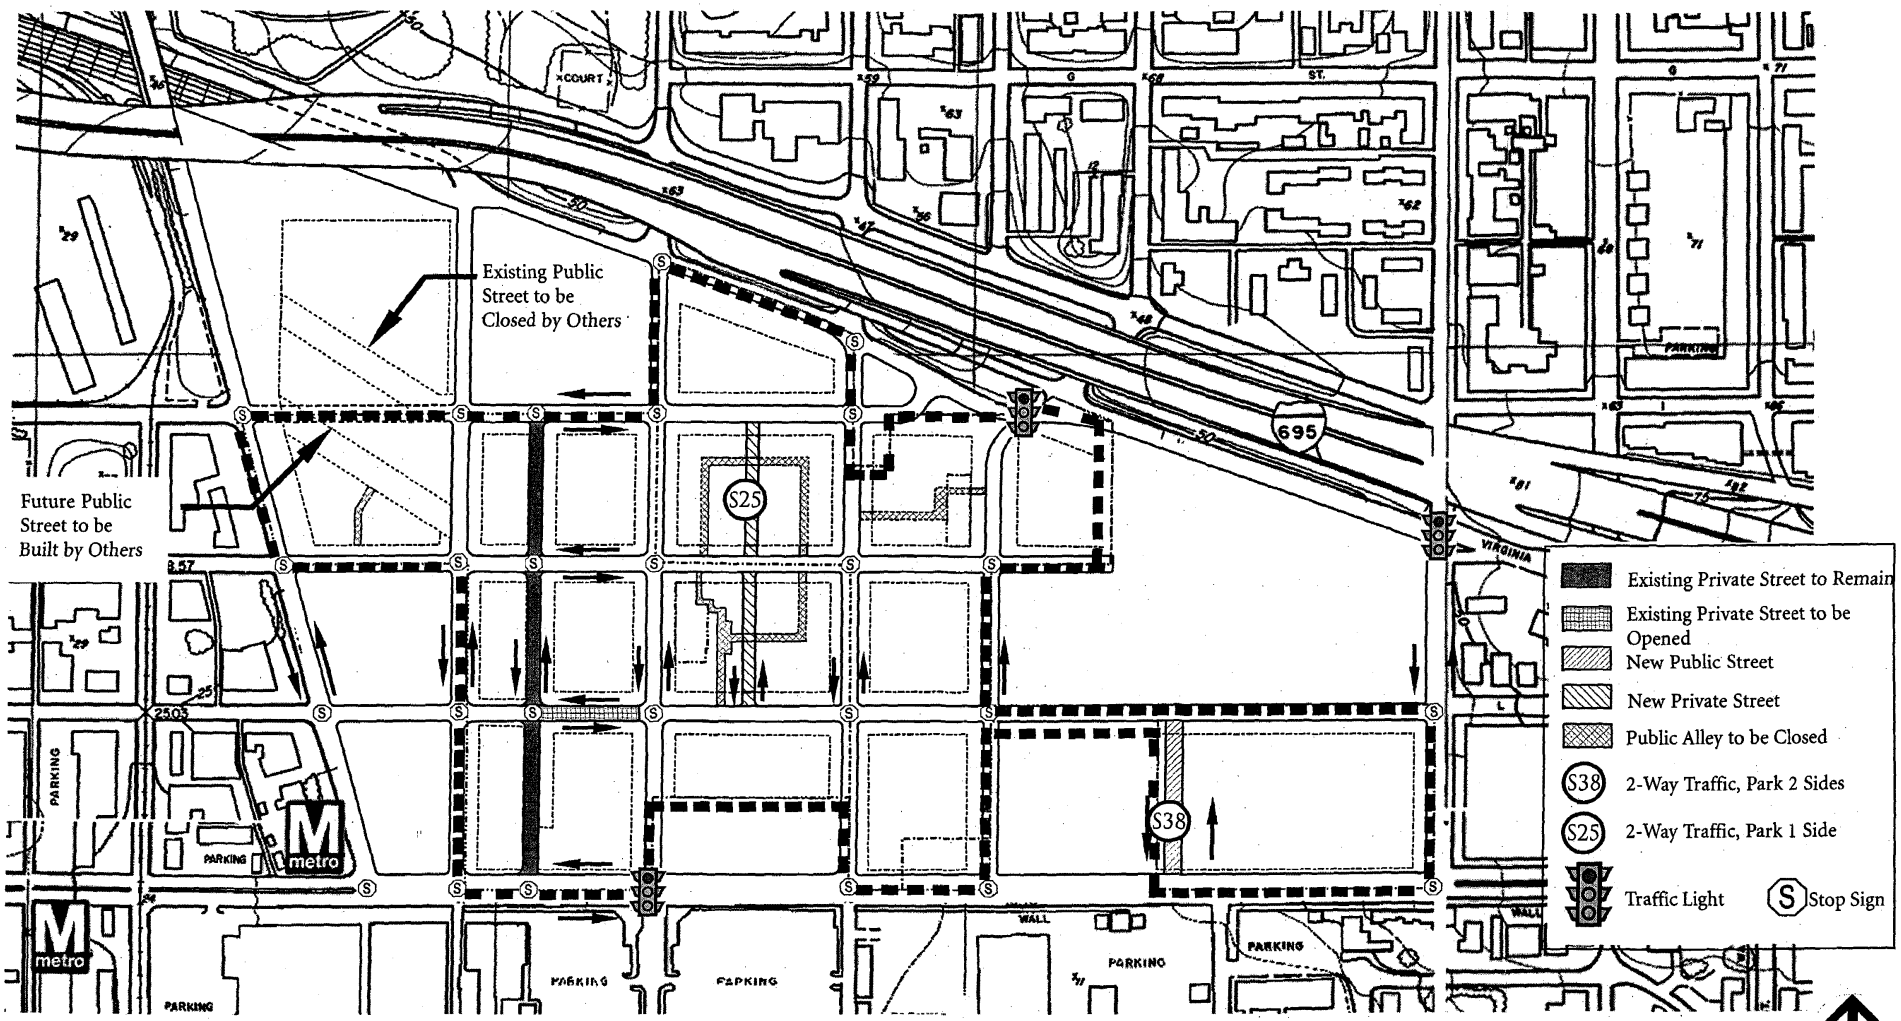

ZONING COMMISSION
District of Columbia
CASE NO.03-12E/03-13E
EXHIBIT NO.9C

CIRCULATION PLAN

FEBRUARY 7, 2003

© 2003 Torti Gallas and Partners CHK, Inc. | 1300 Spring Street, 4th Floor, Silver Spring, Maryland 20910 301.588.4800

CAPPER/CARROLLSBURG VENTURE, LLC / DCHA
TORTI GALLAS AND PARTNERS • CHK

CAPPER/CARROLLSBURG DWELLINGS

T-1.0