


CAPPER/CAR OLLSBURG OV RALL PLAN

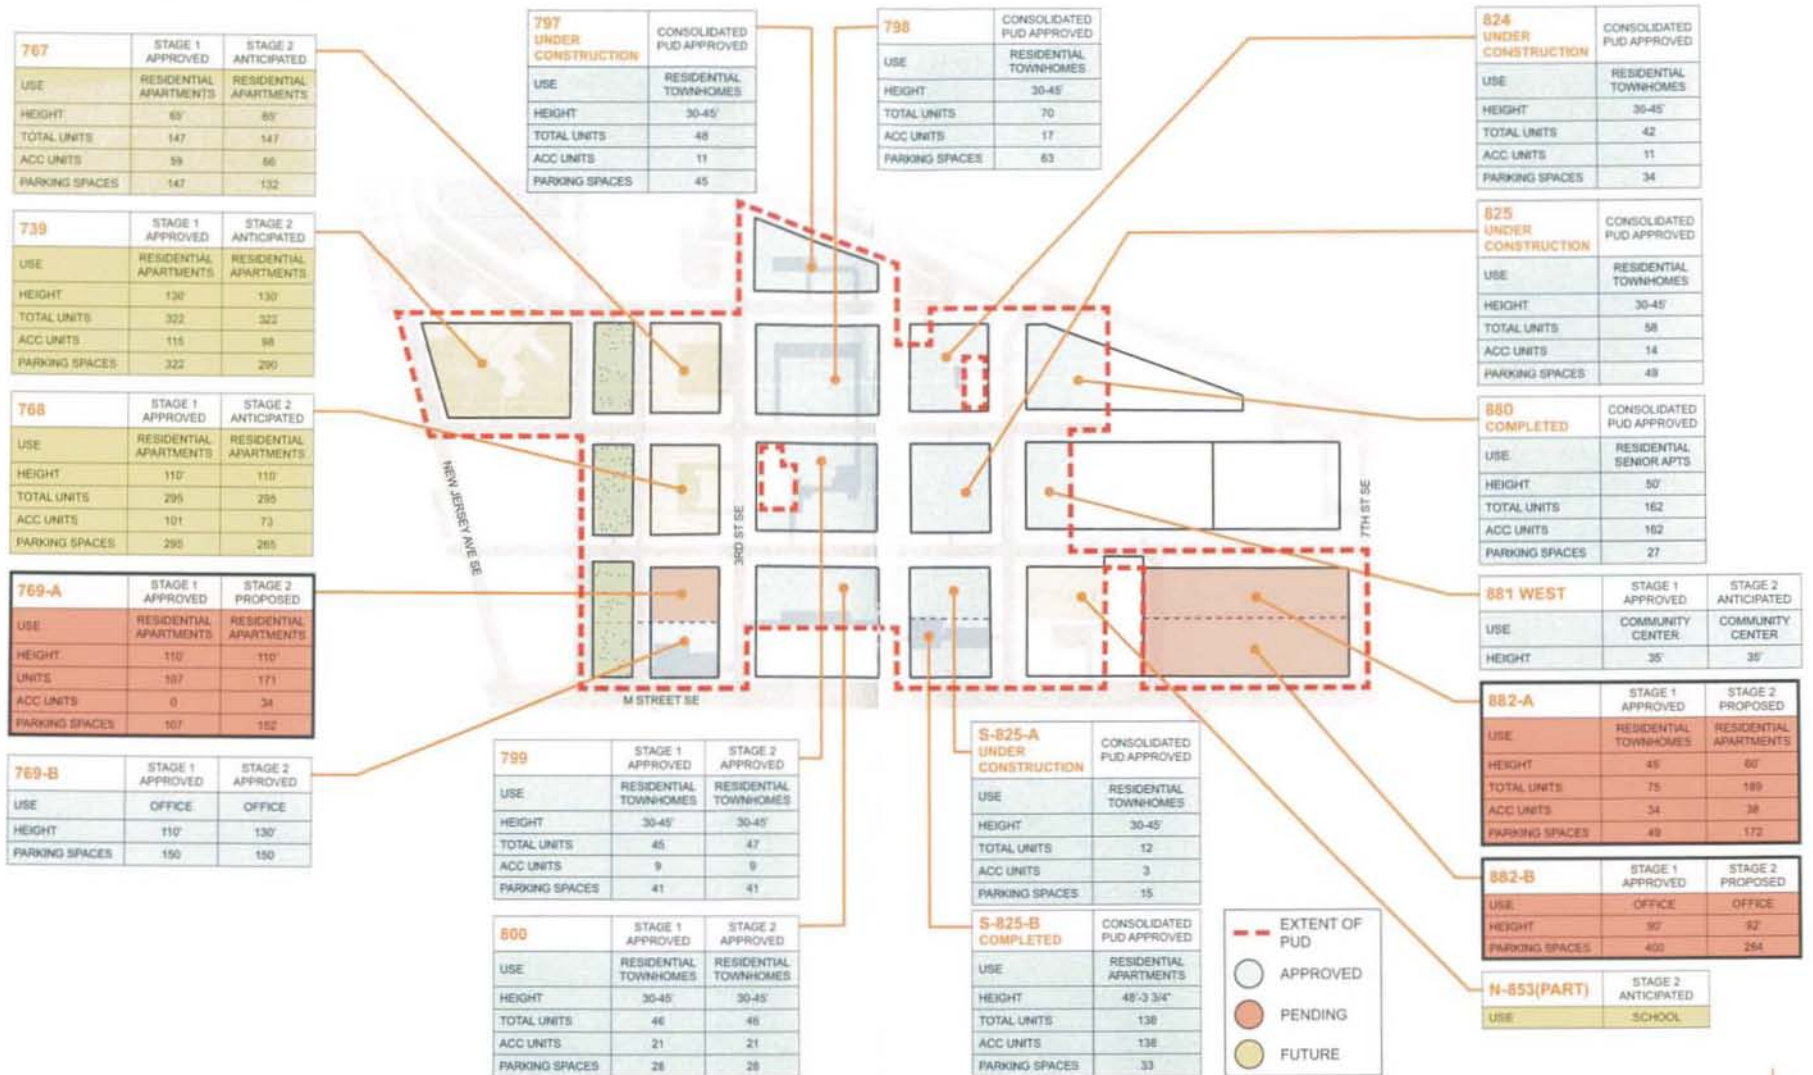

CAPPER / CARROLLSBURG PUD

CAPPER CARROLLSBURG VENTURE, LLC

ZONING COMMISSION
 shalom baranes associates architects
 District of Columbia

WASHINGTON, DC

01 DECEMBER 2008 copyright 2008 | map pg

PUD PRE-HEARING STATEMENT CASE NO. 03-12G/03-13G 1.3

EXHIBIT NO.18A