


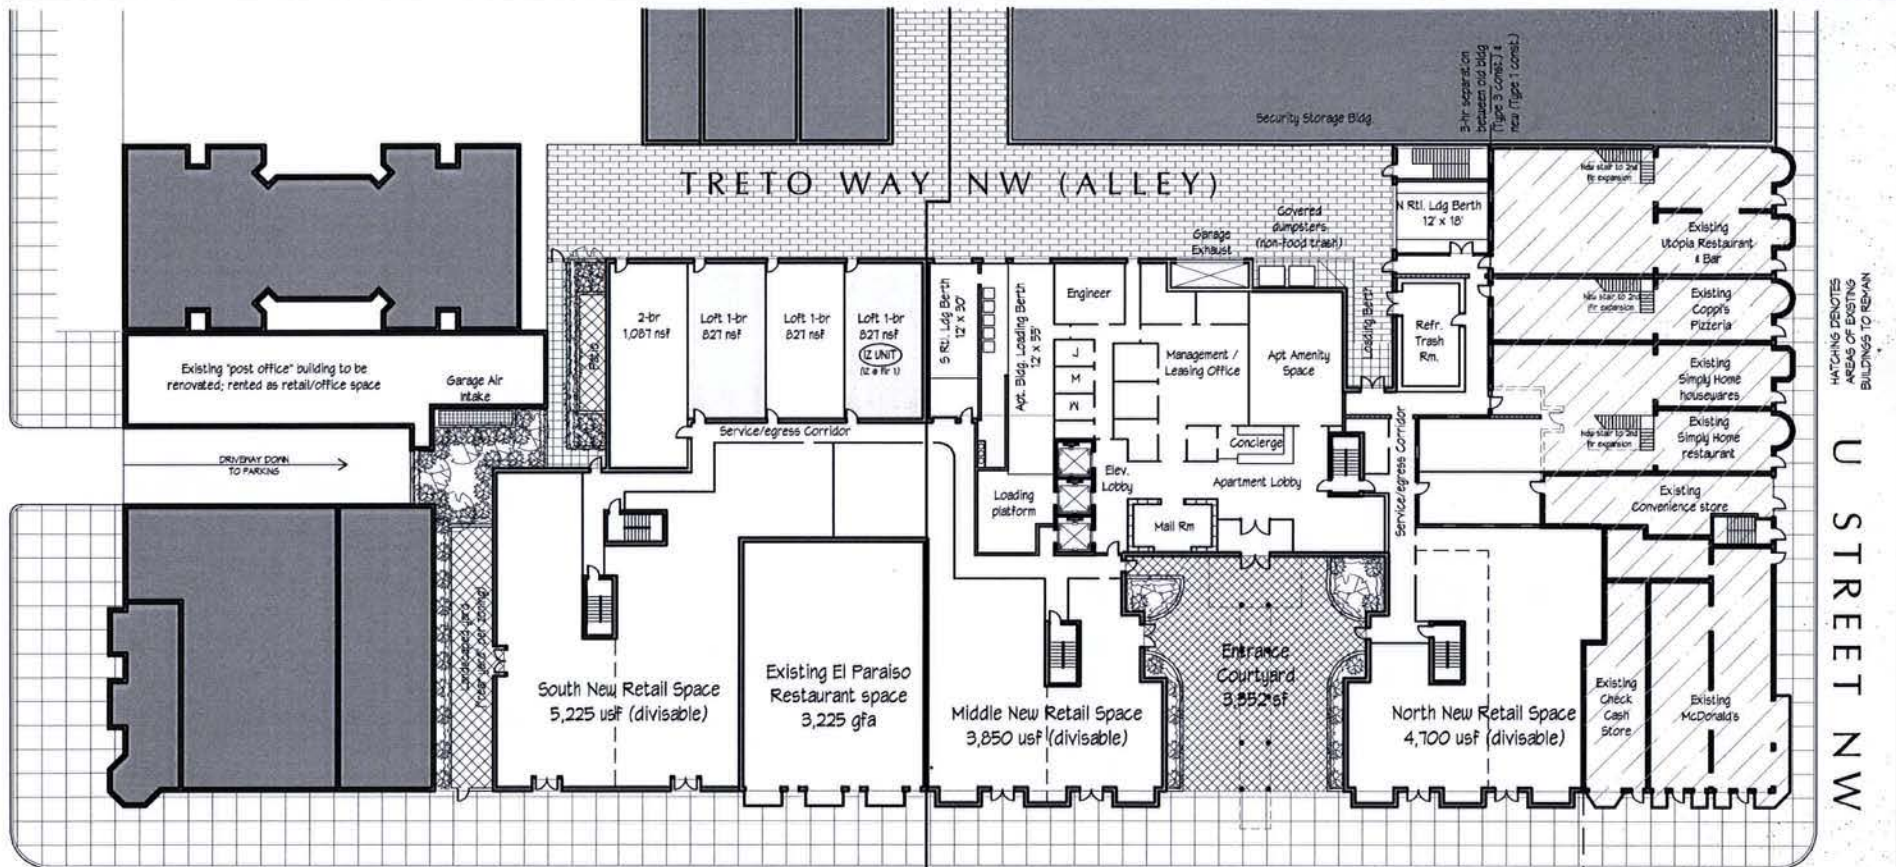

1 1st Floor Plan

14th & U Streets • WASHINGTON, D.C.

GEORGETOWN STRATEGIC CAPITAL
3233 P STREET NW, WASHINGTON DC 20007 (202) 333-4522

ERIC COLBERT & ASSOCIATES ARCHITECTS
717 5th STREET NW, WASHINGTON DC 20001 (202) 289-6800

2-D5

This drawing and the design it depicts are the property of Eric Colbert & Associates, 717 5th Street NW, Washington, DC 20001 (202) 408-0227. It may not be copied or used without written permission. © 2007 Eric Colbert & Associates

BOARD OF ZONING ADJUSTMENT
District of Columbia
CASE NO. 17831
EXHIBIT NO. 42

Board of Zoning Adjustment
District of Columbia
CASE NO. 17831
EXHIBIT NO. 42

