CONSTITUTION AVENUE, N. E.

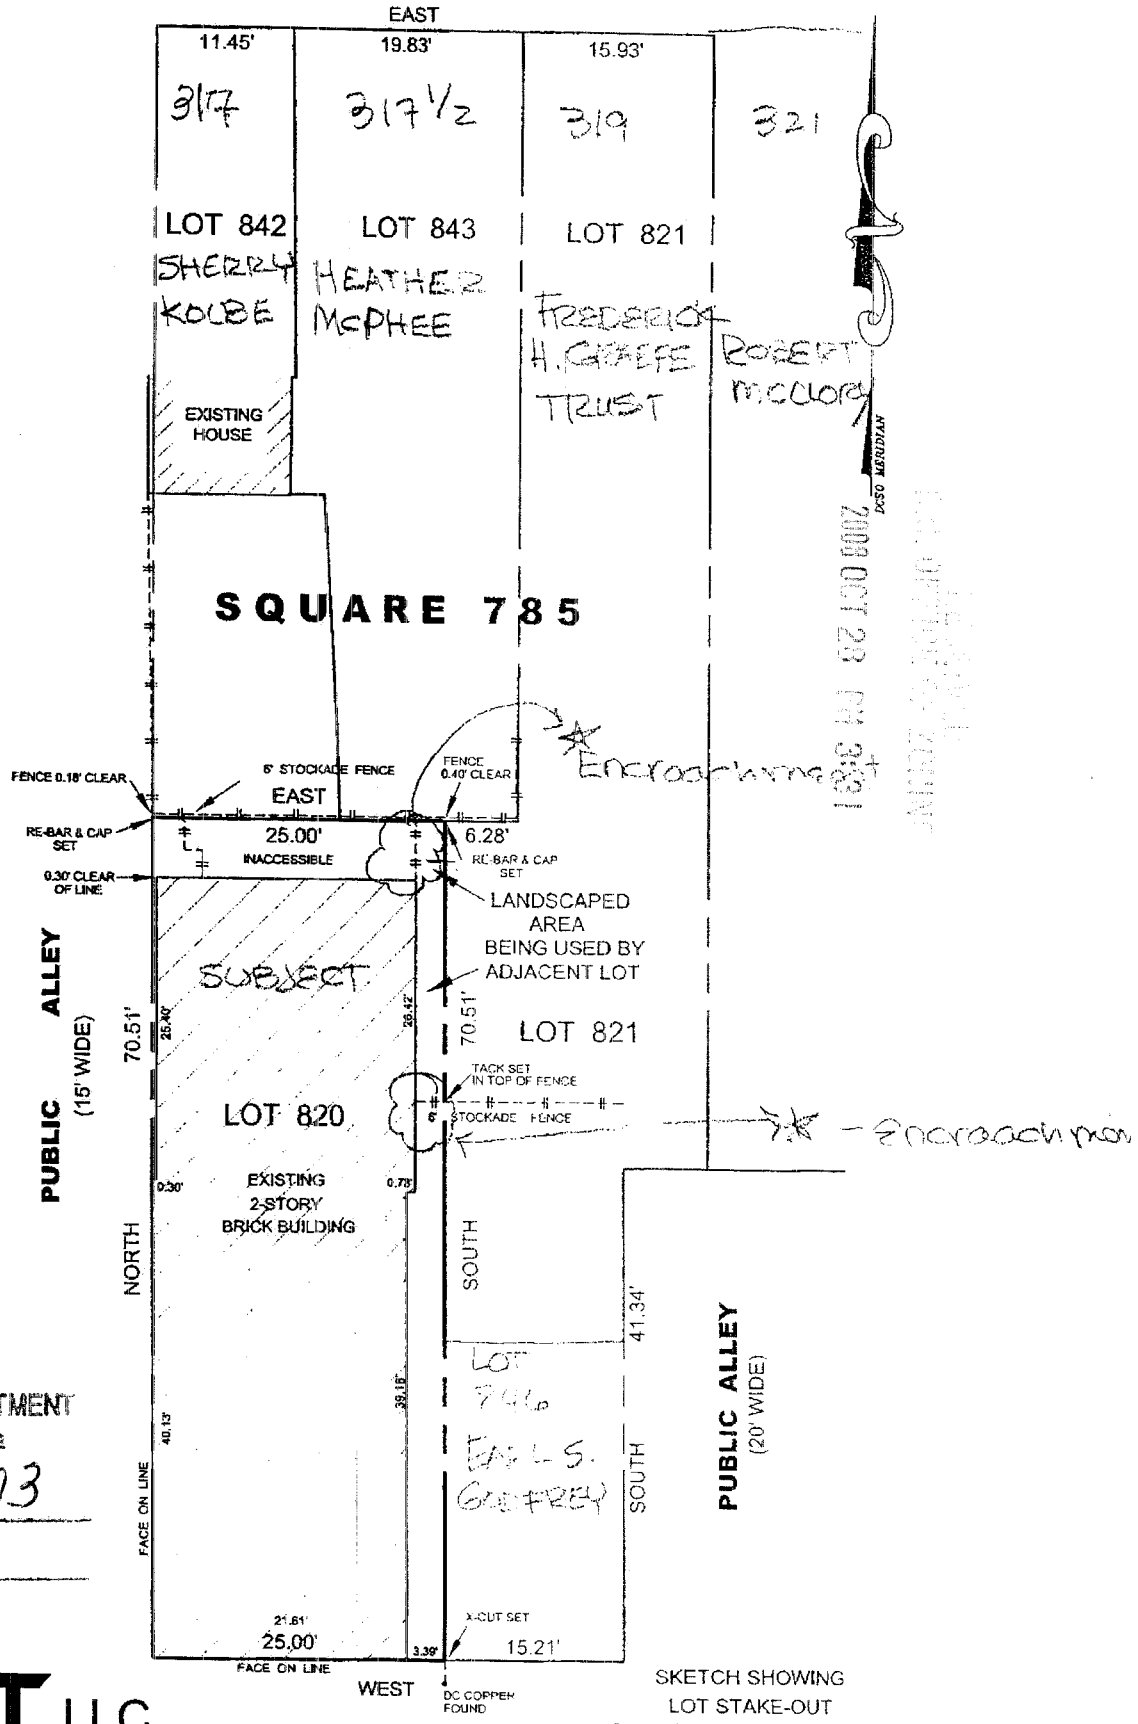

BOARD OF ZONING ADJUSTMENT
District of Columbia
CASE NO. 17903
EXHIBIT NO. 3

AMT, LLC
PROFESSIONAL ENGINEERS & LAND SURVEYORS
10 G STREET, N.E. SUITE 430
WASHINGTON, D.C. 20002
PHONE: (202) 289-4646 FAX: (202) 289-5051

SKETCH SHOWING
LOT STAKE-OUT
LOT 820 in SQUARE 785
317 CONSTITUTION AVENUE, N.E.
MAY 8, 2008 SCALE: 1in = 10ft
AMT FILE NO. DC08-251.01S

Board of Zoning Adjustment
District of Columbia
CASE NO.17903
EXHIBIT NO.3

ATTACHMENT 1