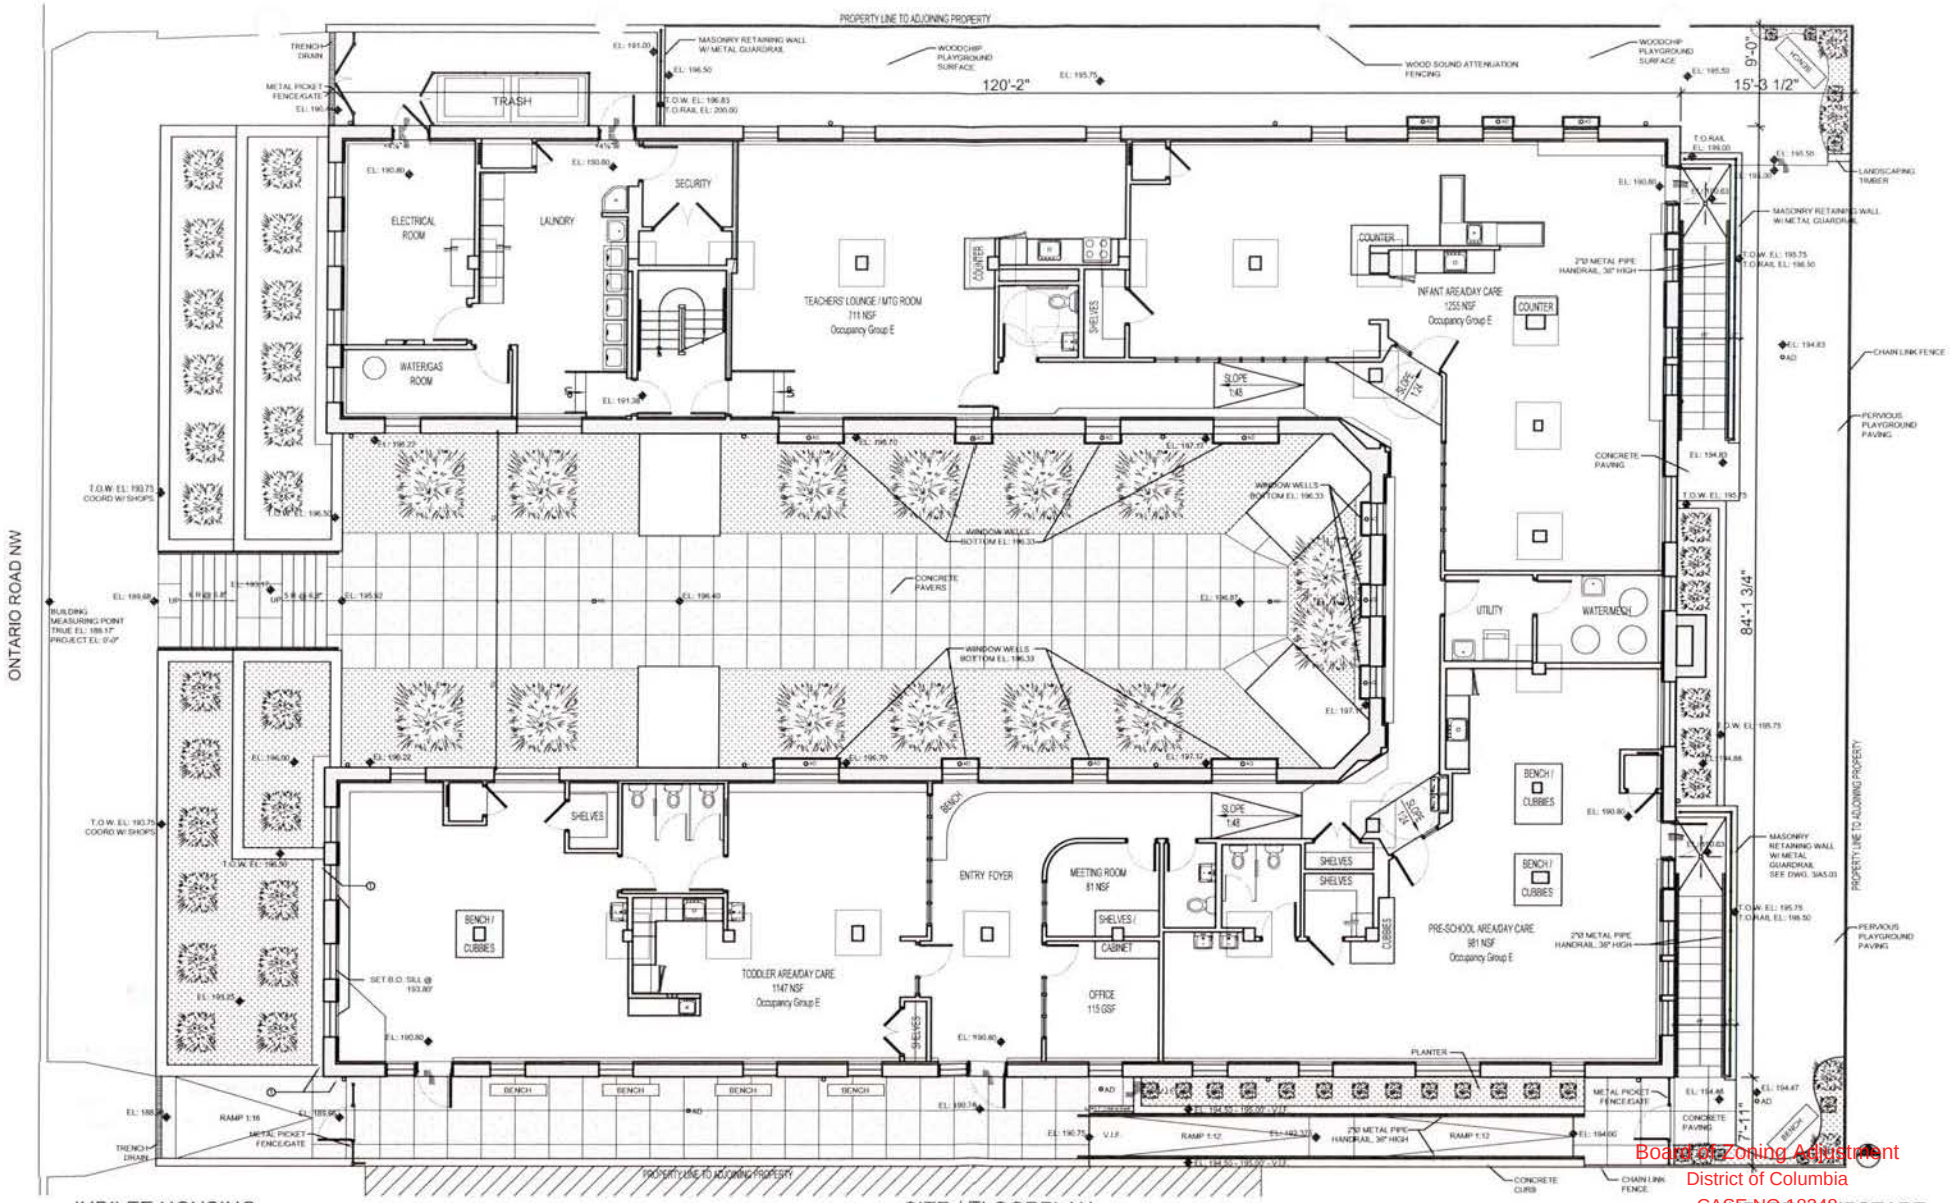

JUBILEE HOUSING

MAY 2012

© 2012 - Bonstra | Haresign Architects

SITE / FLOORPLAN

3/32" = 1' - 0"

JUBILEE JUMPSTART

A-1

Bonstra | Haresign ARCHITECTS

Board of Zoning Adjustment
District of Columbia
CASE NO. 18248
EXHIBIT NO.36