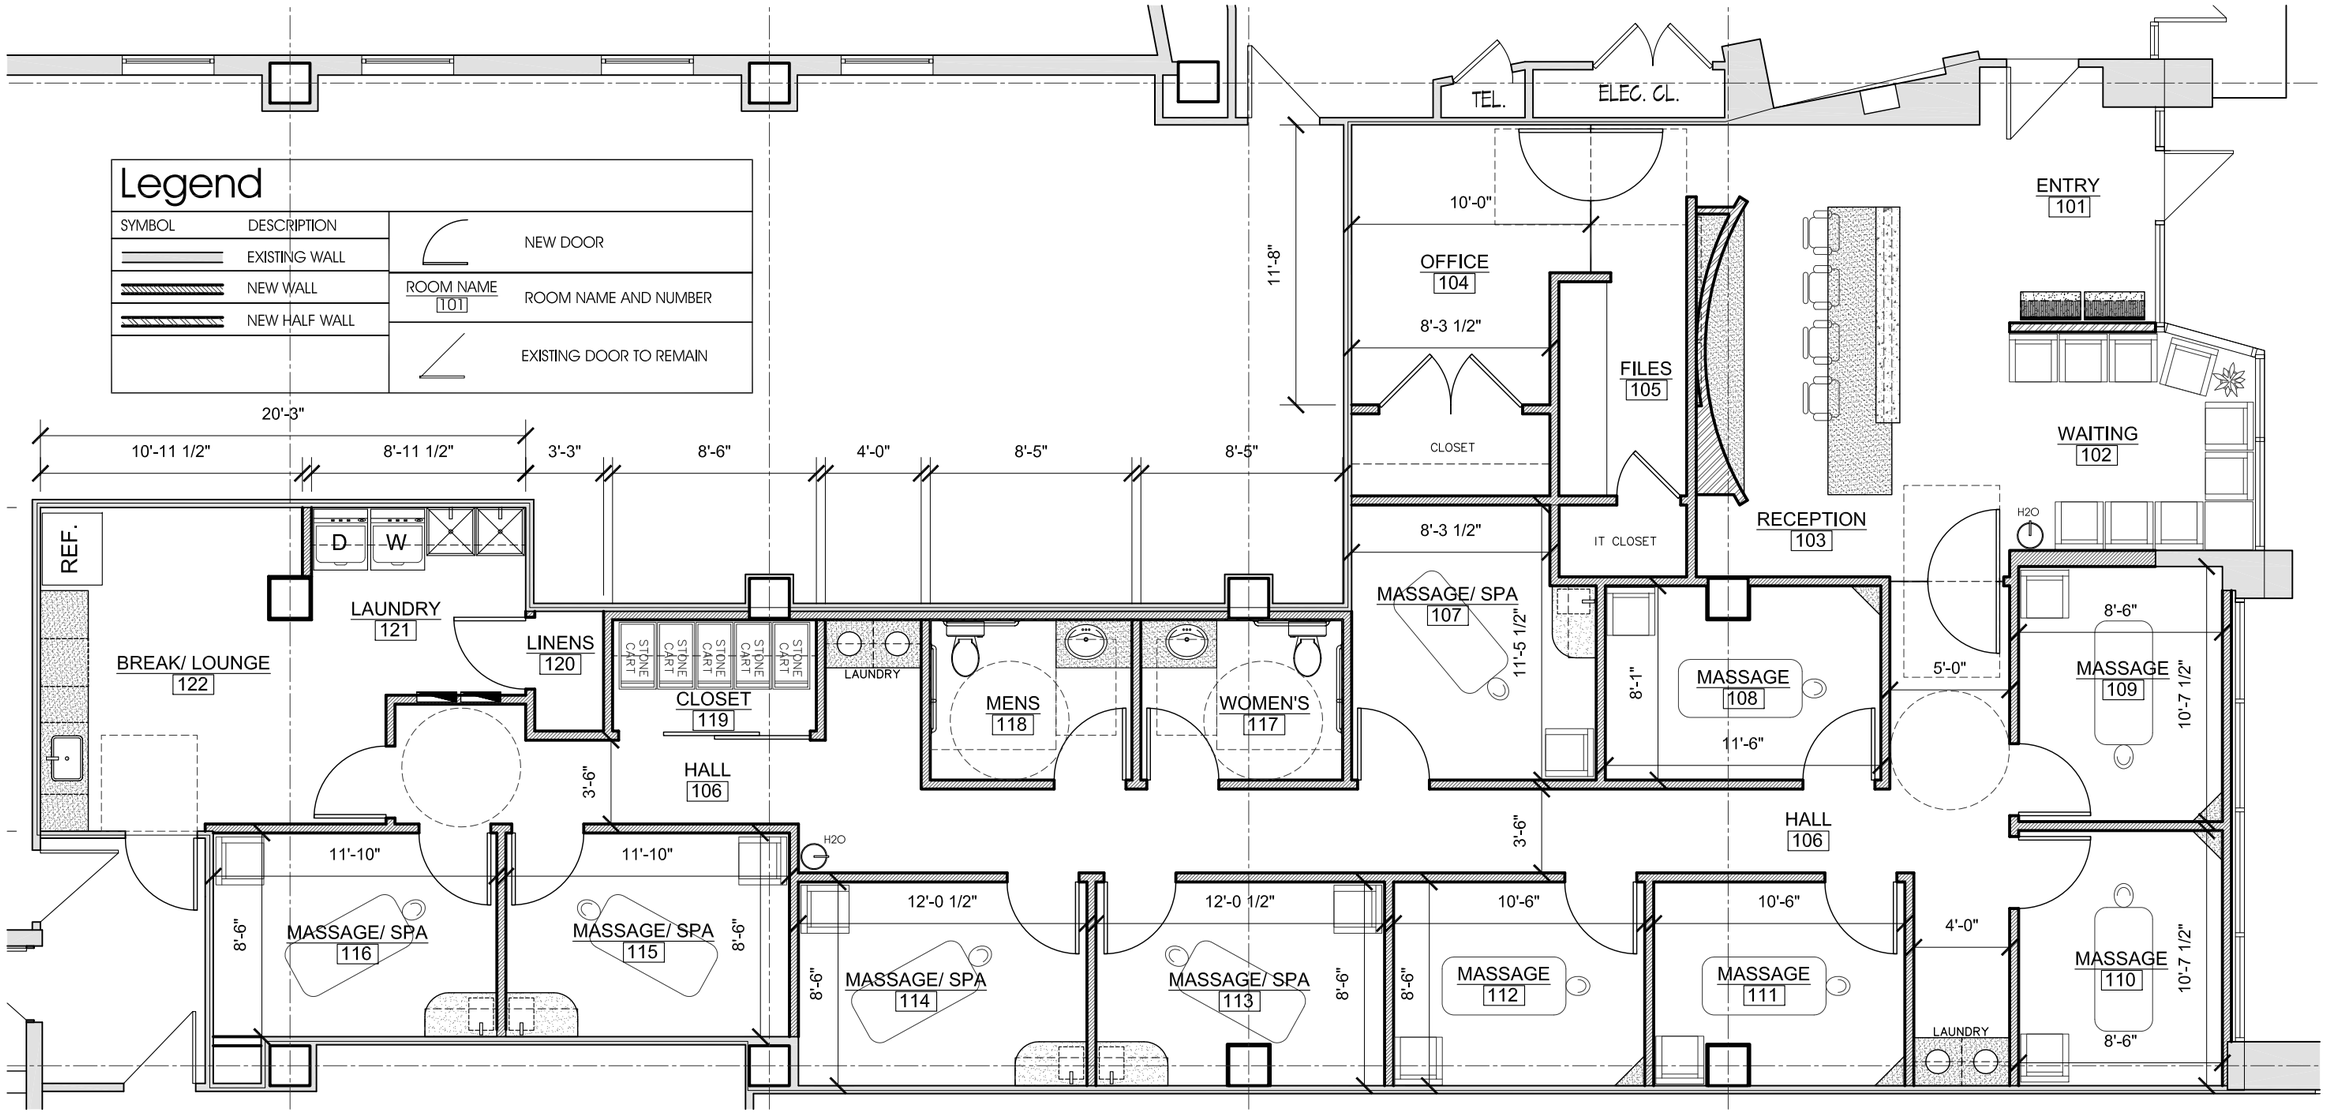

19 FEBRUARY 2014

design operative
425 Massachusetts Ave.
N W Unit 626
Washington, DC 20001
P: 202.656.1367
info@thedesignoperative.com
www.thedesignoperative.com

@design operative

Massage Envy

4620 Wisconsin Ave, NW Washington D.C.

Board of Zoning Adjustment
District of Columbia
CASE NO.18788
EXHIBIT NO.7