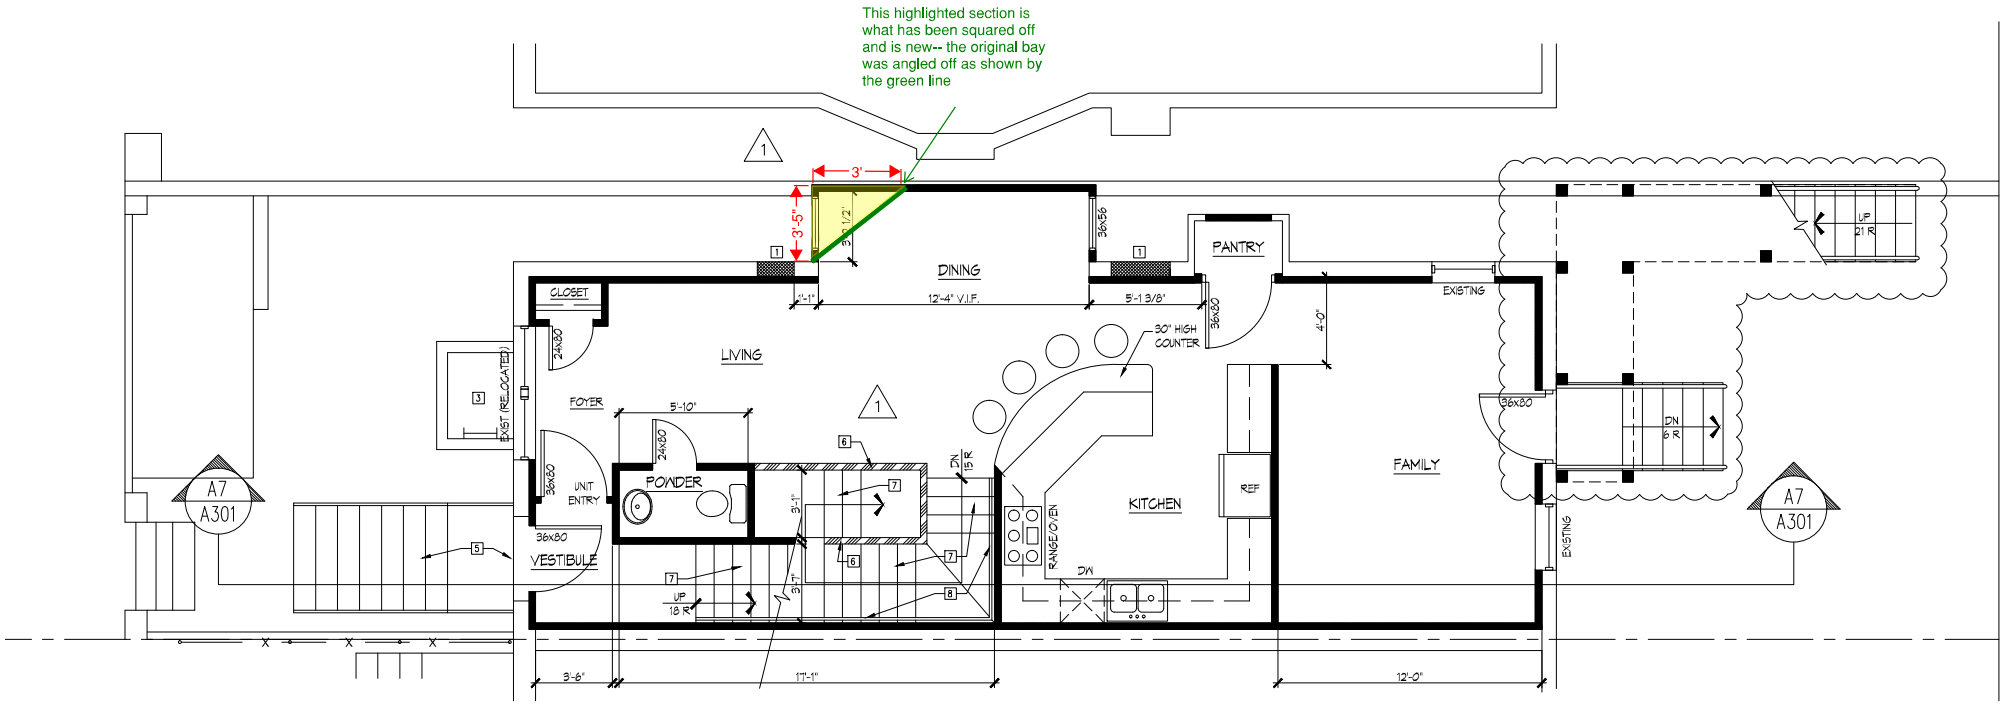

A4 LOWER UNIT SECOND FLOOR

Board of Zoning Adjustment
District of Columbia
CASE NO.18960
EXHIBIT NO.31