TOTAL BUILDING AREA = 1,256.88 SF + 304.5 SF + 134.87 SF + 139.51 SF = 1,835.76 SF / 4,200 SF = **43.7 % PROPOSED LOT OCCUPANCY**

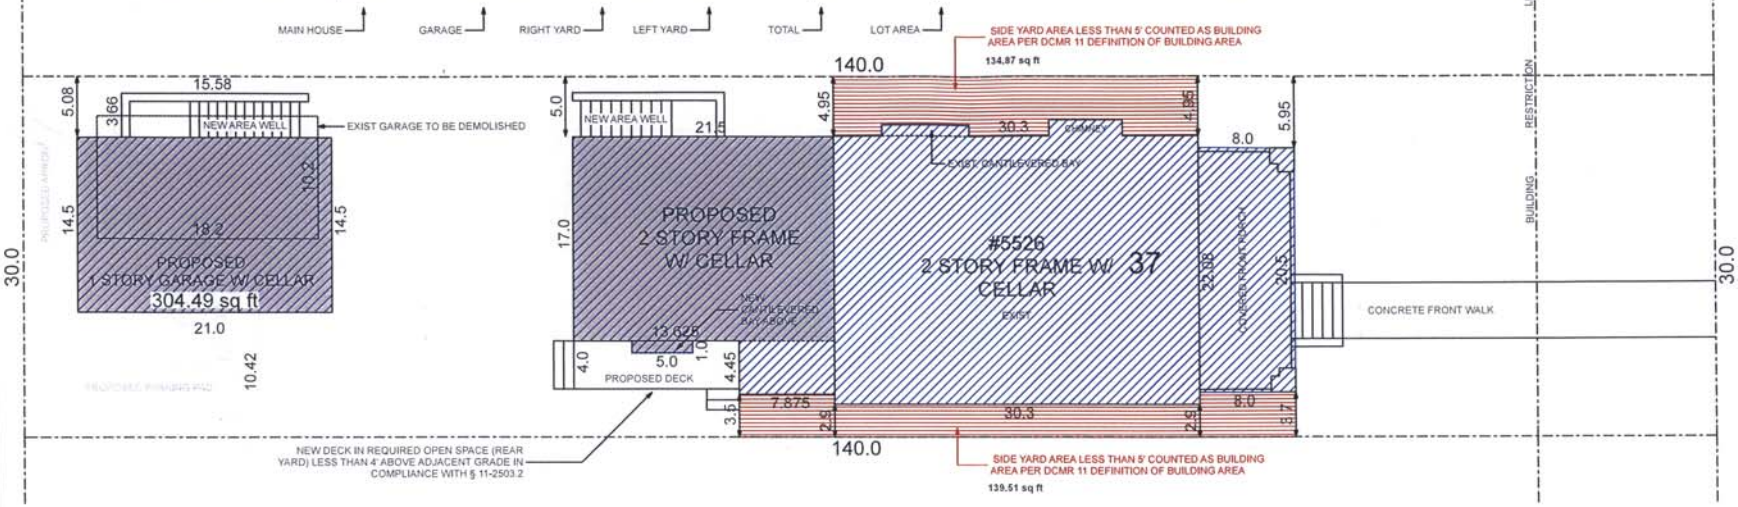

Proposed Lot Occupancy

1" = 10'

TOTAL BUILDING AREA = 1256.88 SF + 134.87 SF + 139.51 SF = 1531.26 SF / 4,200 SF = **36.4 % EXISTING LOT OCCUPANCY**

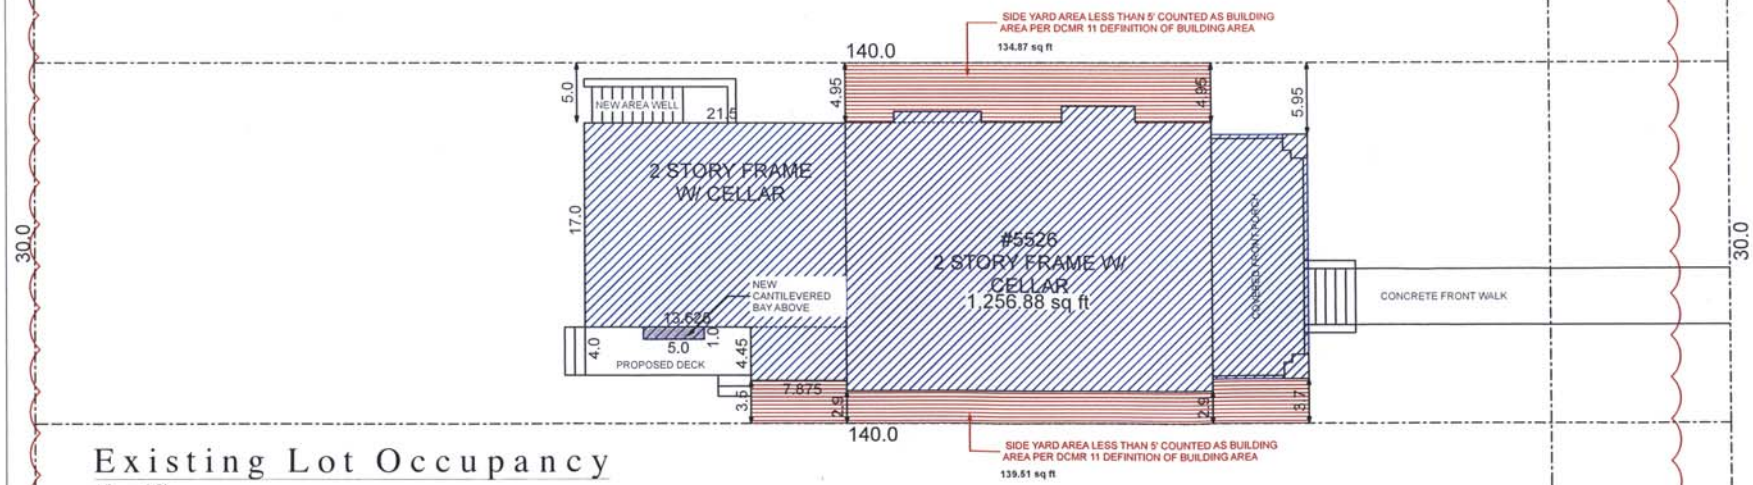

Existing Lot Occupancy

1" = 10'

Thomson & Cooke
ARCHITECTS

3232 Chevy Chase Parkway NW
Washington, DC 20015
202 747 4823
www.thomsoncooke.com

Pashby Residence

5526 39th Street NW Washington DC 20015

BZA AMENDMENT SUBMISSION

© THOMSON&COOKE Architects pllc

Lot Occupancy Diagram

BZA AMENDMENT	9-22-15
update	01-25-15

T4

Board of Zoning Adjustment
District of Columbia
CASE NO.19226
EXHIBIT NO.56