



DRAWING INDEX


No.	TITLE
A00	COVERSHEET
A01	SITE LOCATION PLAN & ZONING MAP
A02	SITE & DEVELOPMENT PLAN
A03	TABULATIONS
A04	CIRCULATION PLAN
A05	EXISTING TOPOGRAPHY
A06	LANDSCAPE PLAN
A07	B2 LEVEL PLAN
A08	B1 LEVEL PLAN
A09	1ST FLOOR PLAN
A10	2ND FLOOR PLAN
A11	3RD FLOOR PLAN
A12	4TH - 6TH FLOOR PLAN
A13	7TH FLOOR PLAN
A14	8TH - 9TH FLOOR PLAN
A15	10TH - 11TH FLOOR PLAN
A16	ROOF - SITE PLAN
A17	SECTIONS
A18	ELEVATIONS
A19	ELEVATIONS
A20	ELEVATIONS
A21	ELEVATIONS
A22	ELEVATIONS

Project Information and Data:

- Project site area is 187,958 sf



Zoning	Description
C-M-2	Medium bulk commercial and light manufacturing
M	General Industry

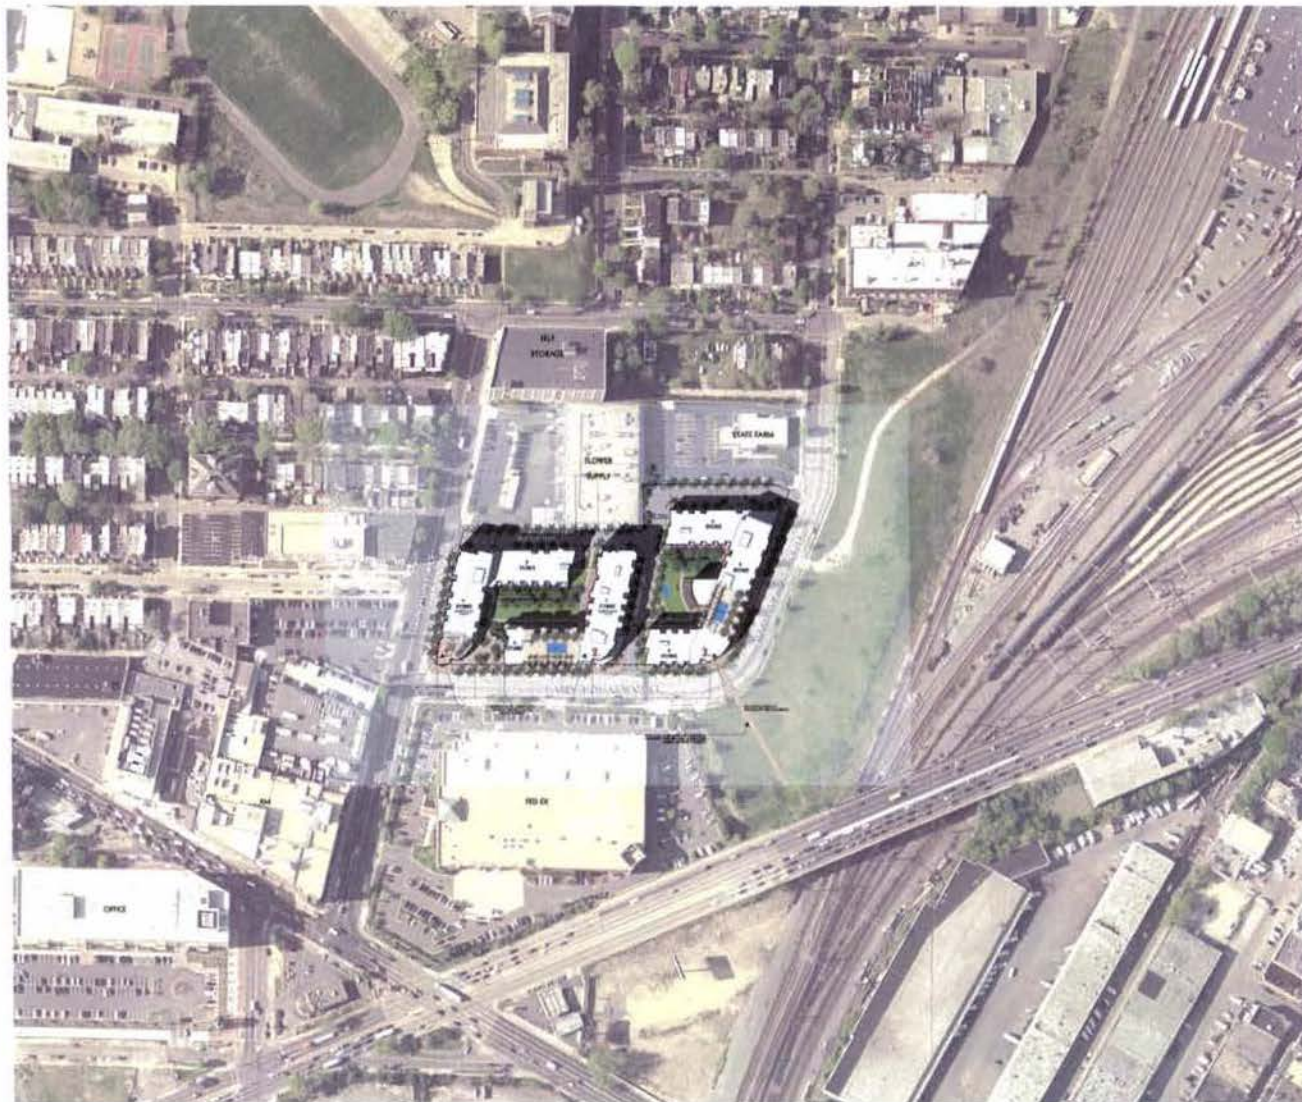



Site Information

Site Information

Site Area 107,300 SF or 4.31482 acres
Site Dimensions 524'-6.39" x 742'-6.39" approximately







Summary

1st Floor	21,200 GWP	1,001 sf	Notes: GWP includes 1,200 sf storage, not including garage ramp area.
2nd Floor	22,050 GWP		Notes: GWP does not include Loading space to below at 1750 sf.
3rd Floor	24,700 GWP		Notes: GWP does not include Loading space to below at 1,001 sf.
4th Floor	25,700 GWP		
5th Floor	25,700 GWP		
6th Floor	18,400 GWP		
7th Floor	18,400 GWP		
8th Floor	18,400 GWP		
9th Floor	18,400 GWP		
10th Floor	18,400 GWP		
11th Floor	18,400 GWP		

Building 2

1st Floor	34,328 GDF	Note: GDF includes 3,267 of storage & 5,325 of Children.
2nd Floor	34,297 GDF	Note: GDF does not include 1,644 of V90 & 4. Children 3,918 of open to bottom.
3rd Floor	30,261 GDF	Note: GDF does not include 1,644 open to bottom-97% of
4th Floor	30,279 GDF	
5th Floor	30,279 GDF	
6th Floor	30,279 GDF	
7th Floor	19,583 GDF	
8th Floor	19,583 GDF	
9th Floor	19,583 GDF	
10th Floor	19,583 GDF	
11th Floor	19,583 GDF	
12th Floor	19,583 GDF	

Summary











WYSSON

BUILDING	STUDIOS	1BR	1BR-D	2BR	2BR-D	DUPLEX	TOTAL
1st	2	4	0	2	0	0	6
2nd	3	6	0	1	0	4	14
3rd	2	6	2	6	1	0	19
4th	6	10	3	7	1	0	27
5th	6	10	3	7	1	0	27
6th	6	10	3	7	1	0	27
7th	6	10	3	7	1	0	27
8th	6	10	3	7	1	0	27
9th	6	10	3	7	1	0	27
10th	1	4	2	4	2	0	13
11th	1	4	2	4	2	0	13
	45	86	24	59	11	4	229

103-1732


	STUDIOS	1st	1st-D	2nd	2nd-D	DUPES	TOTAL
1st	1	8	5	0	0	4	20
2nd	2	11	2	1	0	0	16
3rd	2	15	2	4	1	0	24
4th	2	13	4	5	1	0	25
5th	2	13	4	5	1	0	25
6th	2	13	4	5	1	0	25
7th	1	6	3	3	0	0	13
8th	1	6	3	3	1	0	14
9th	1	6	3	3	1	0	14
10th	1	6	3	3	1	0	14
11th	1	6	3	3	1	0	14
	16	103	36	33	8	6	204 units

 Springer

	STUDIOS	1BR	1BR-D	2BR	2BR-C	DUPLEX	TOTAL
1st	3	5	5	3	0	15	31
2nd	6	7	4	2	0	0	19
3rd	4	20	7	7	0	0	38
4th	6	18	7	8	0	0	39
5th	6	18	7	8	0	0	39
6th	6	18	7	8	0	0	39
7th	0	9	3	5	1	0	18
8th	0	9	3	5	1	0	18
9th	0	9	3	5	1	0	18
	31	113	46	51	3	15	259

NGV13

	STUDIOS	1BR	1BR-D	2BR	2BR-D	DUPLEX	TOTAL UNITS
TOTAL	92	302	106	145	22	25	692 units
PERCENTAGE	13.3%	43.6%	15.3%	24.6%	3.2%		100%

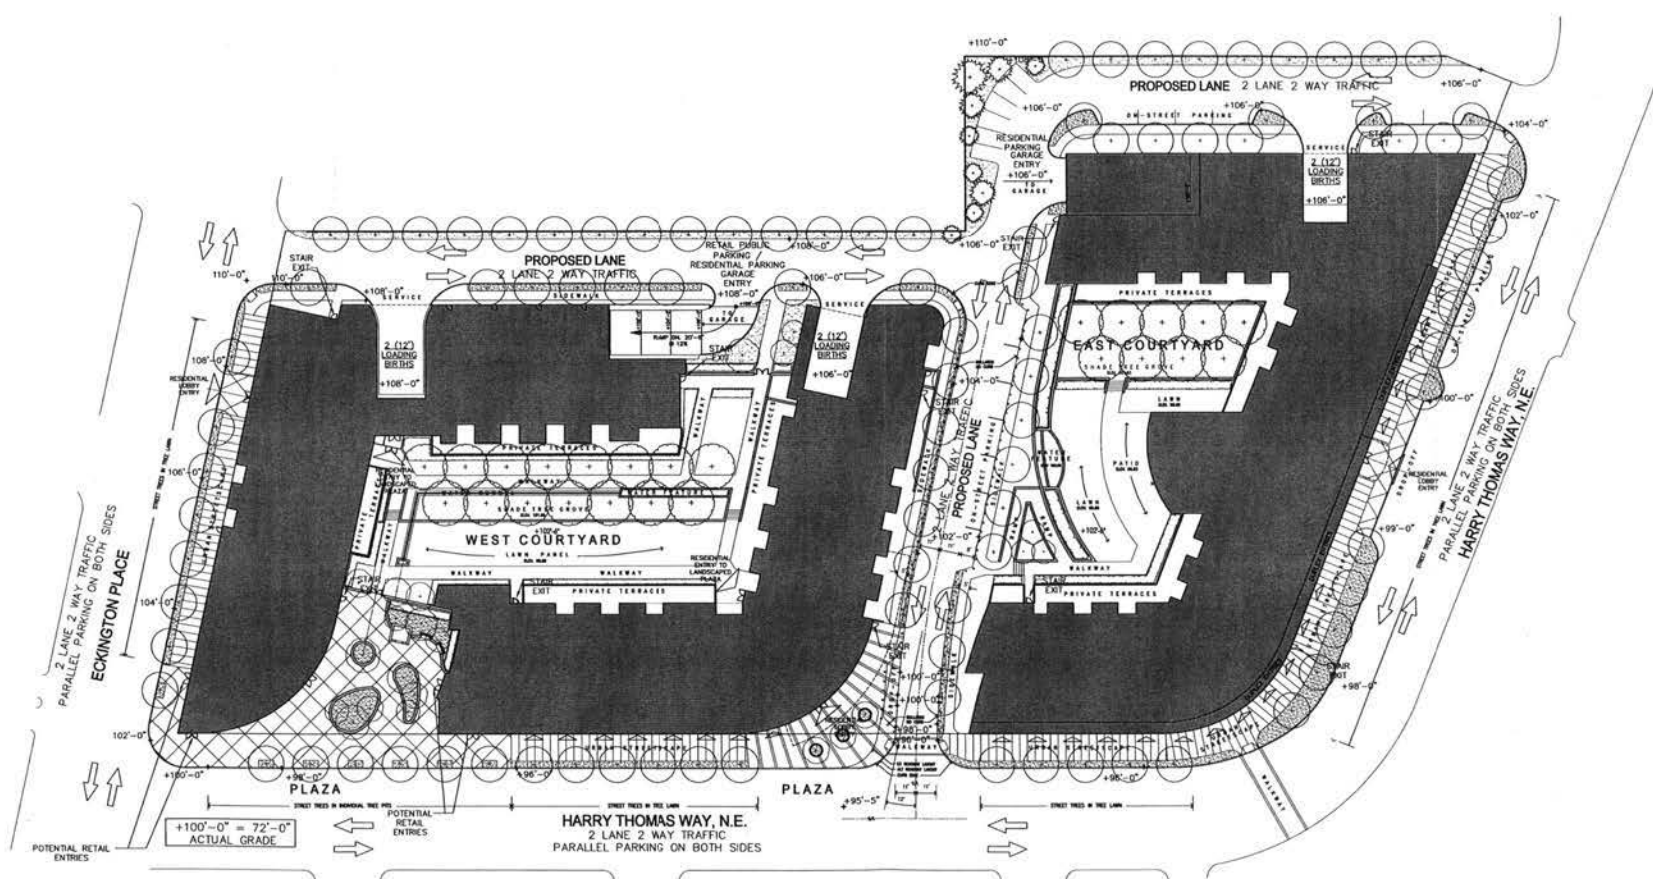


LEGEND	
	DECIDUOUS SHADE TREE MATURE SIZE 30-40'
	DECIDUOUS STREET TREE MATURE SIZE 25-35'
	ORNAMENTAL TREE MATURE SIZE 15-25'
	EVERGREEN TREE MATURE SIZE 15-25'
	HEDGE PLANTING
	LANDSCAPE PLANTER
	WALL, FENCE & GATE
	PROPERTY FENCE

N/F
 1625 ECKINGTON PLACE LP - UNIT 1
 1623 ECKINGTON PLACE LTD - UNIT 2
 1621 ECKINGTON PLACE LTD - UNIT 3
 1619 ECKINGTON PLACE LTD - UNIT 4
 PAUL INVESTMENT COMPANY LP - UNITS 5-8


N/F
 STATE FARM MUTUAL
 AUTOMOBILE INSURANCE COMPANY

Masonry Block Building

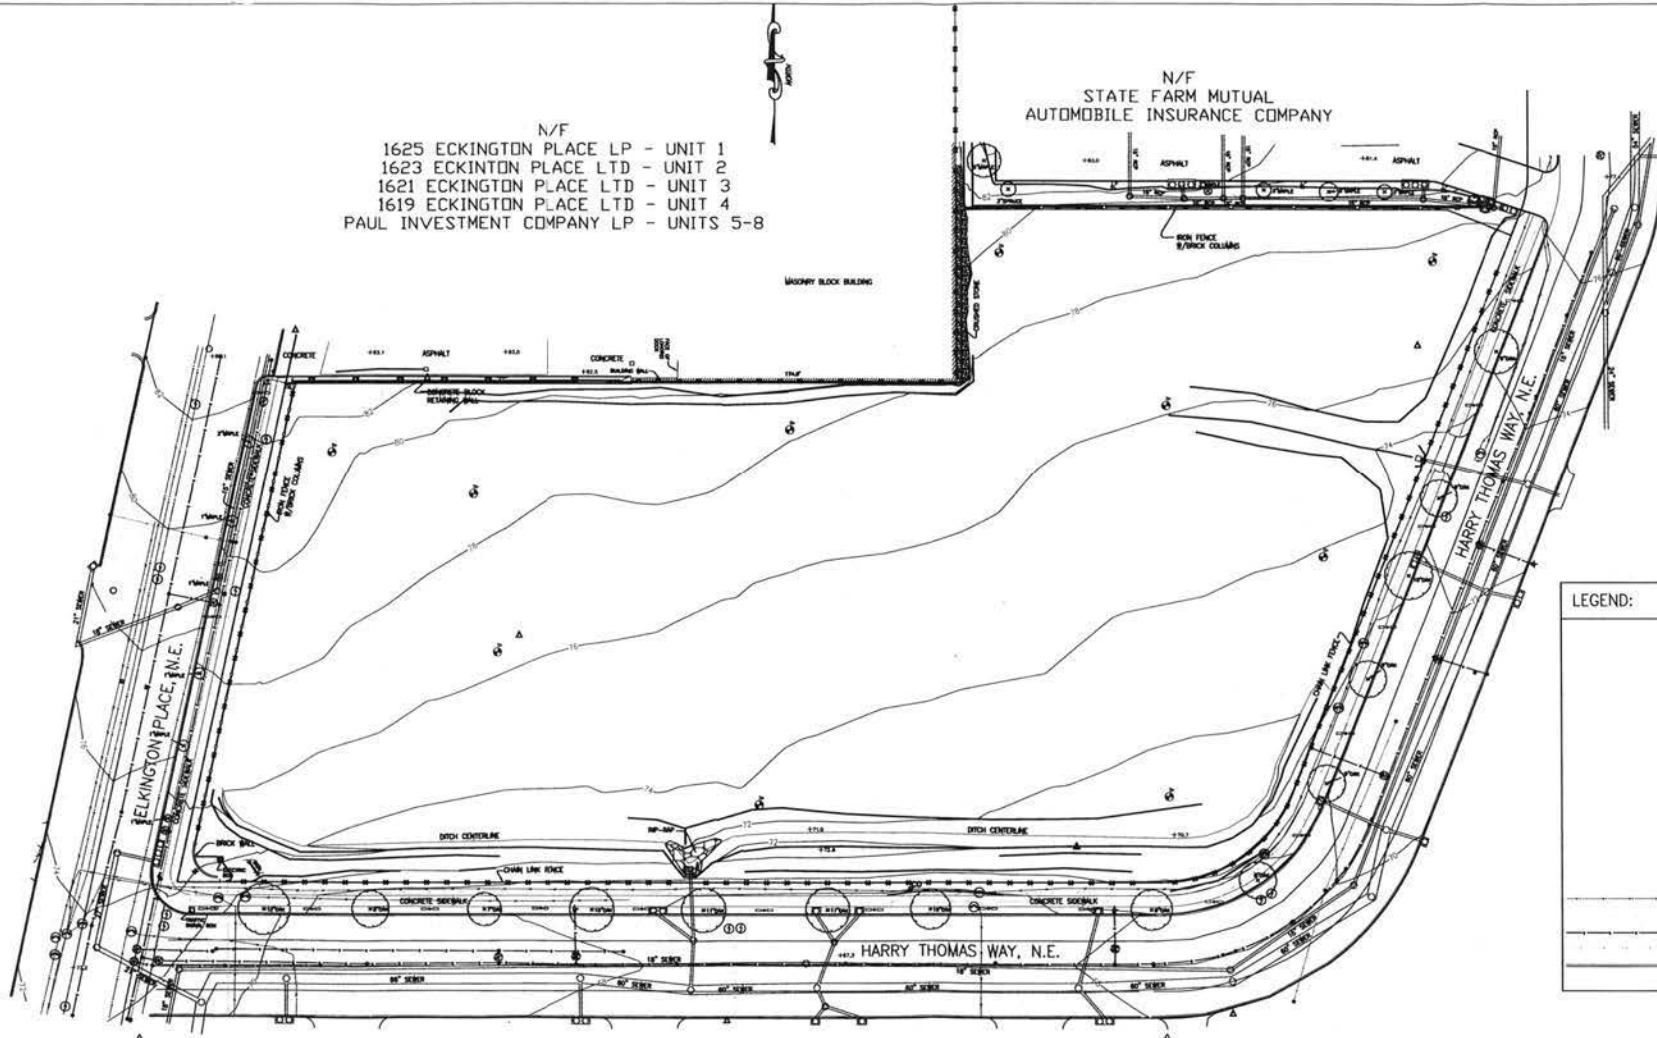


LEGEND:


1" 6" N	POWER POLE
1" 6" N	SOIL BORING
1" 6" N	SKA
1" 6" N	STREET LIGHT
1" 6" N	LIGHT POLE
1" 6" N	FIRE HYDRANT
1" 6" N	WATER MANHOLE
1" 6" N	COMMUNICATION MANHOLE
1" 6" N	ELECTRIC MANHOLE
1" 6" N	STORM PILE & MANHOLE
1" 6" N	STORM GRATE
1" 6" N	SANITARY MANHOLE
1" 6" N	SHRUB
1" 6" N	TREE (CIRCLE DIA. TYPE)
1" 6" N	UNDERGROUND COMMUNICATION LINE
1" 6" N	UNDERGROUND ELECTRIC LINE
1" 6" N	WATER LINE
1" 6" N	GAS LINE
1" 6" N	CURB AND OUTLET

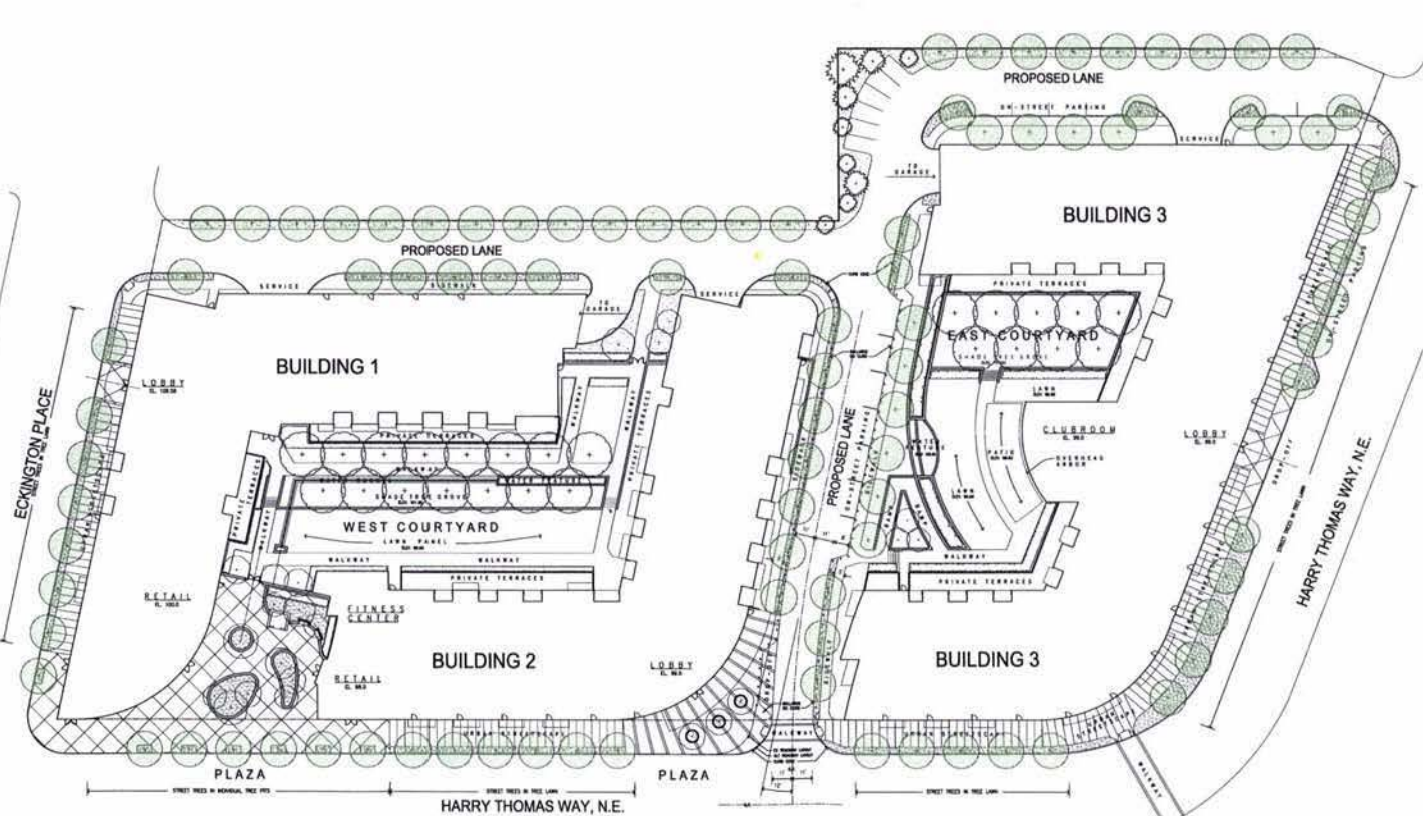


LEGEND	
	UNITS
	RETAIL
	SERVICES
	CIRCULATION
	AMENITIES
	PARKING

LEGEND	
	DECIDUOUS SHADE TREE MATURE SIZE: 4'-10'-47'
	DECIDUOUS STREET TREE MATURE SIZE: 4'-10'-47'
	ORNAMENTAL TREE MATURE SIZE: 4'-10'-47'
	EVERGREEN TREE MATURE SIZE: 4'-10'-47'
	HEDGE PLANTING
	LANDSCAPE PLANTERS
	WALL, FENCE & GATE
	PROPERTY FENCE

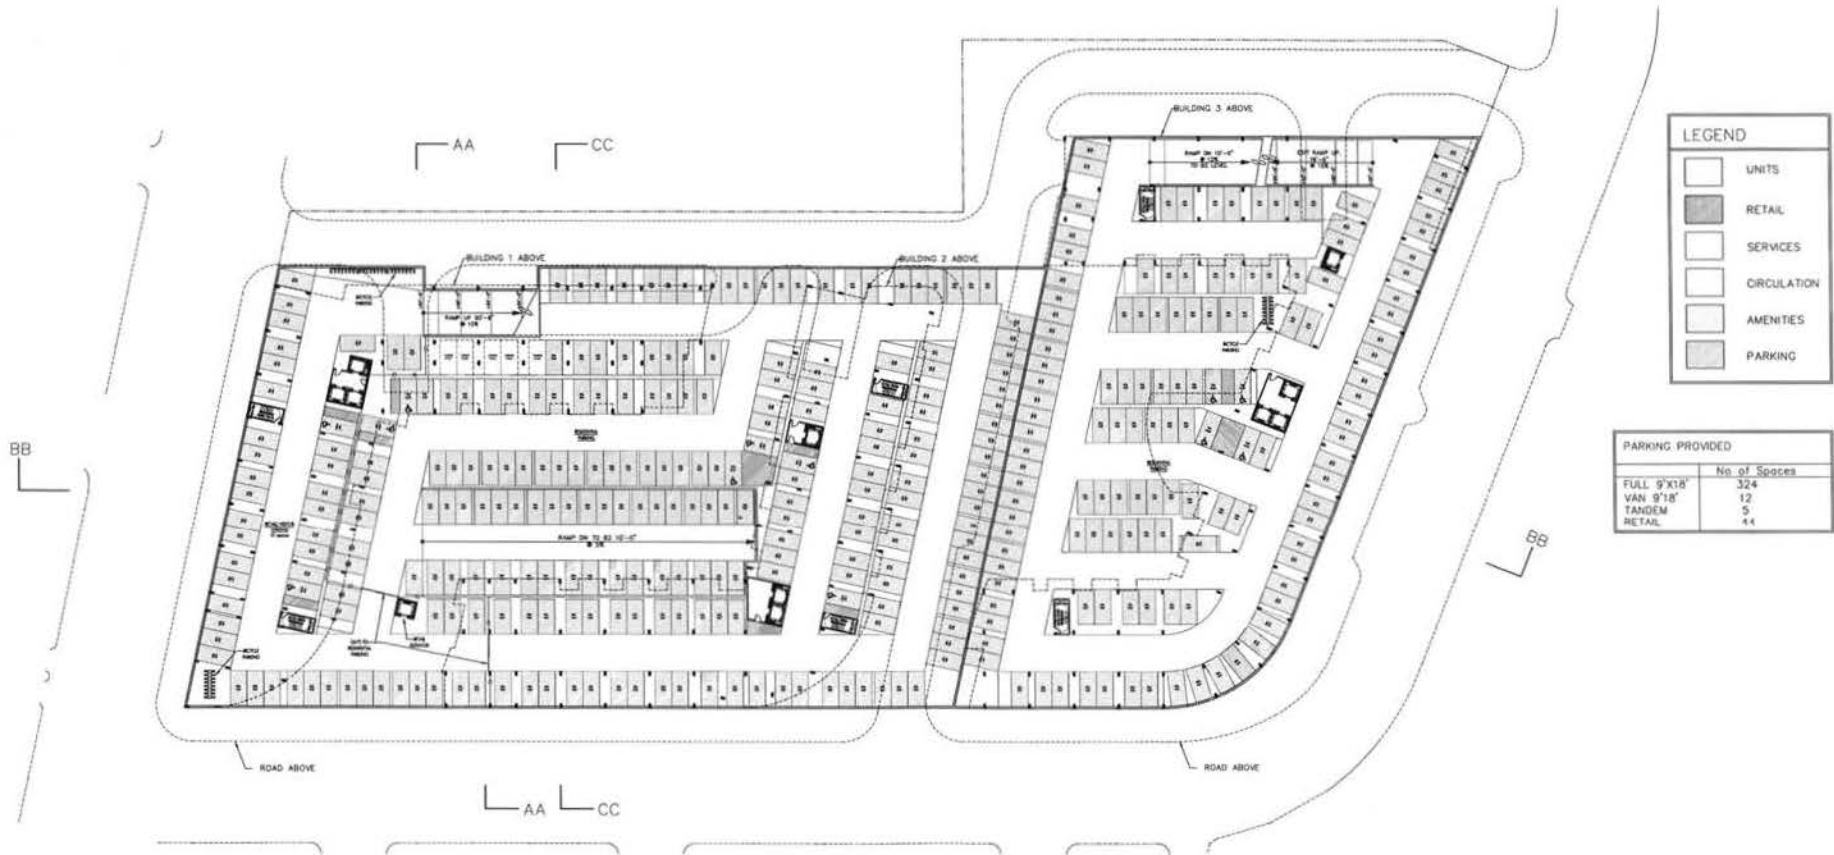

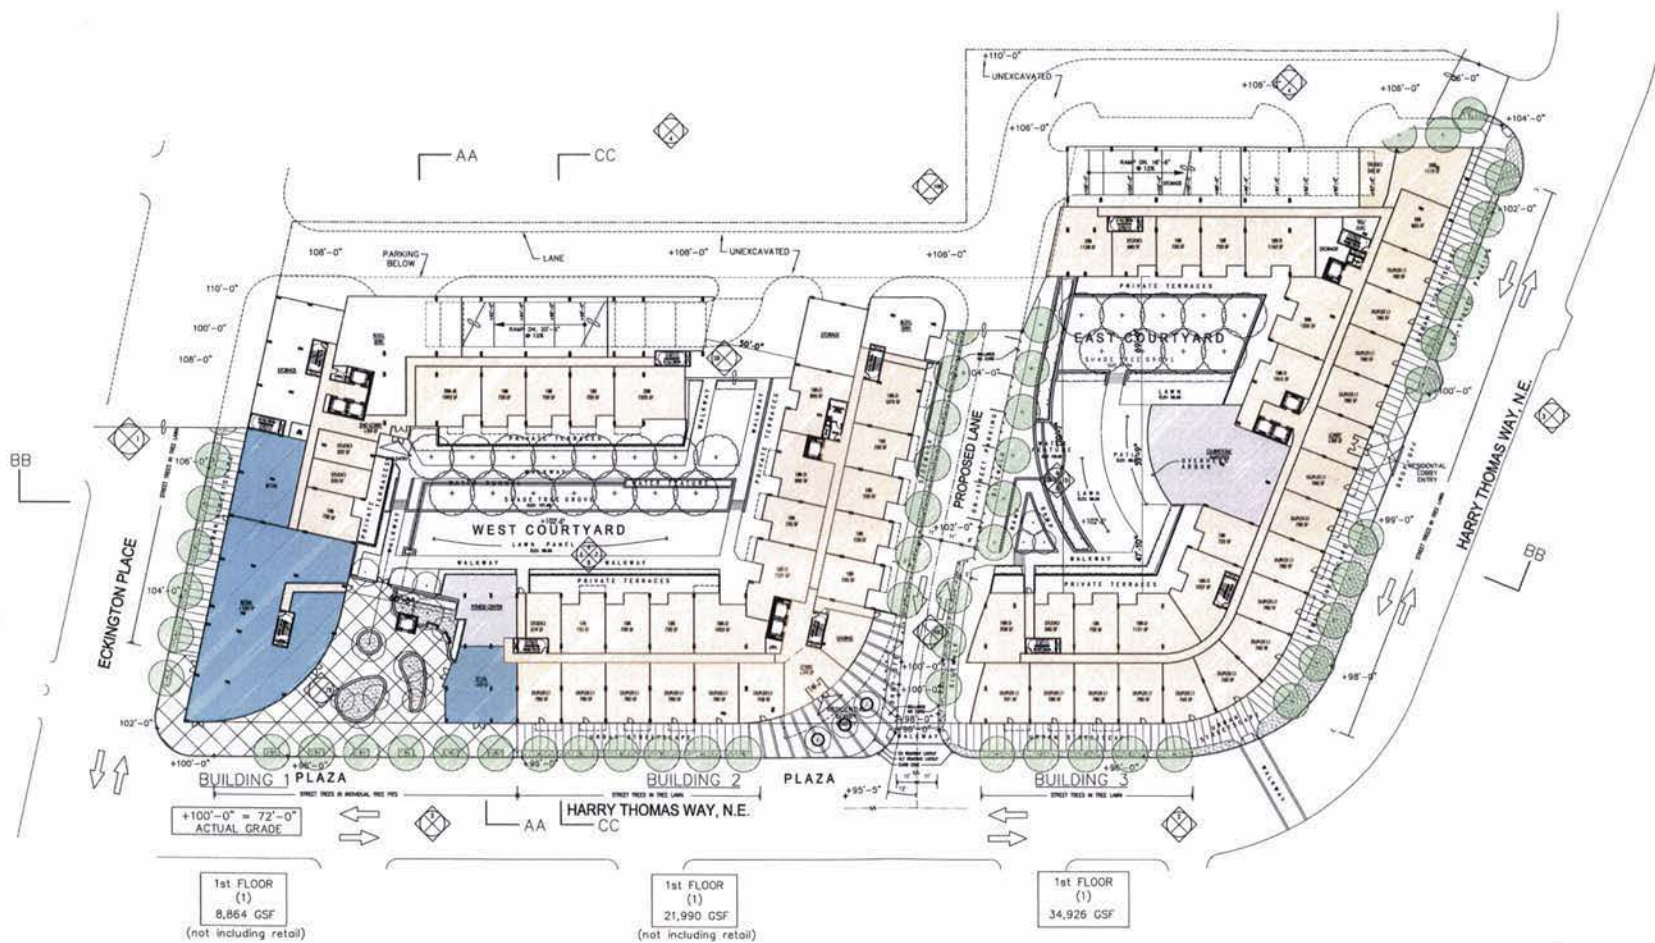

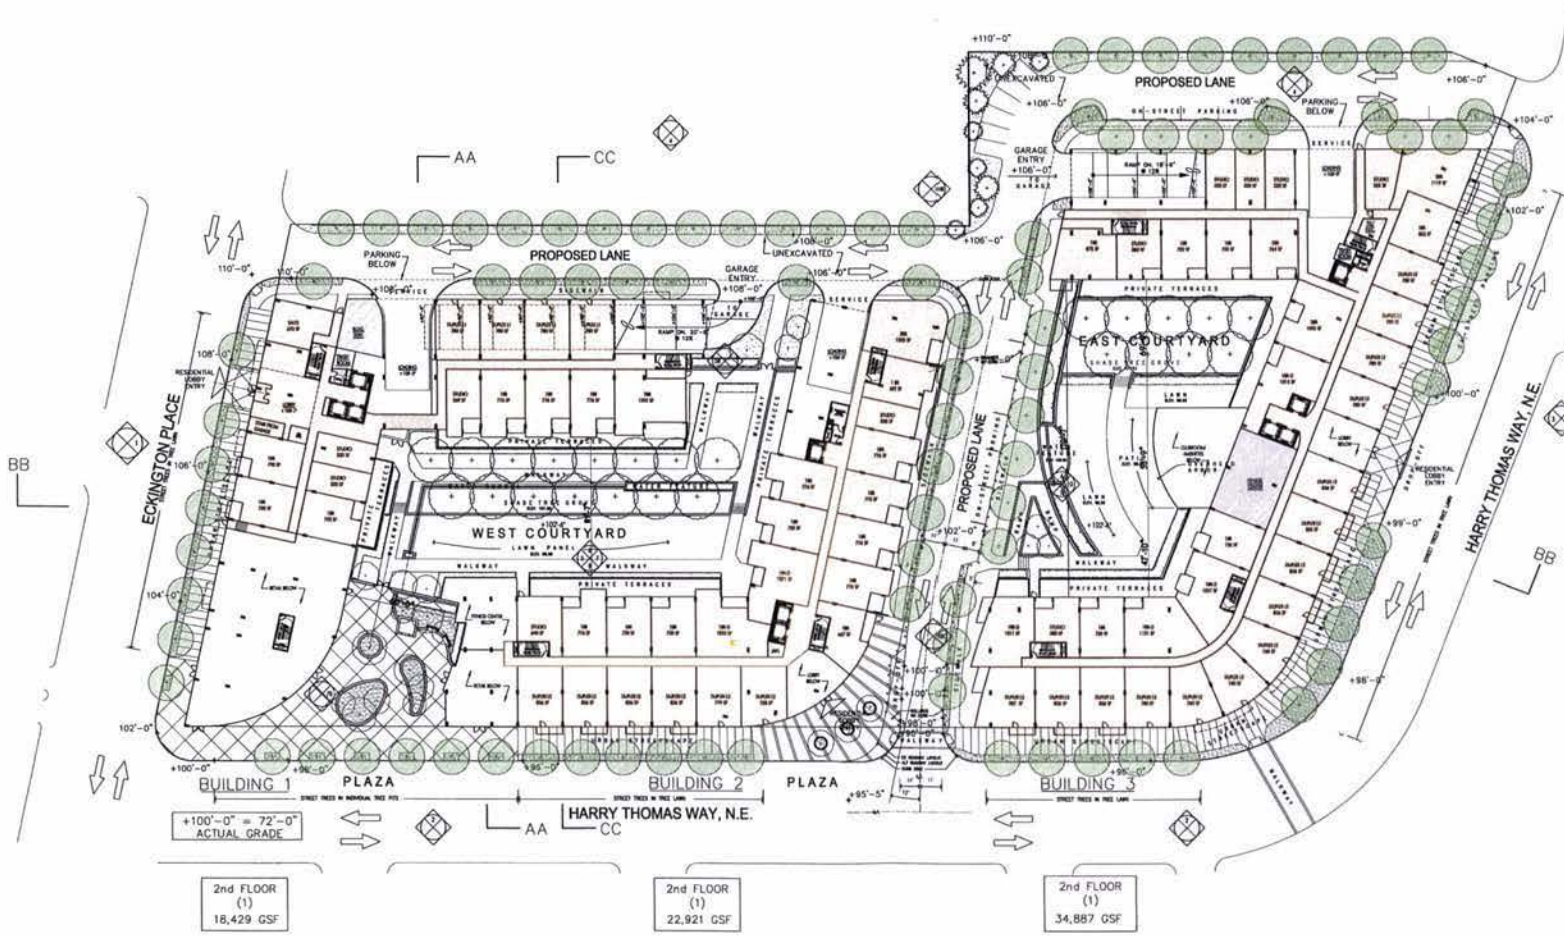

LEGEND	
[White Box]	UNITS
[Blue Box]	RETAIL
[Light Blue Box]	SERVICES
[White Box with Border]	CIRCULATION
[Light Purple Box]	AMENITIES
[Dark Purple Box]	PARKING

LEGEND	
[Circle with Cross]	DECIDUOUS SHADE TREE MATURE SIZE 433-47
[Circle with Dots]	DECIDUOUS STREET TREE MATURE SIZE 231-37
[Circle with Horizontal Lines]	ORNAMENTAL TREE MATURE SIZE 415-25
[Circle with Vertical Lines]	EVERGREEN TREE MATURE SIZE 412-32
[Line]	HEDGE PLANTING
[Circle]	LANDSCAPE PLANTERS
[Line with Dots]	WALL, FENCE & GATE
[Line]	PROPERTY FENCE

2nd FLOOR
(1)
18,429 GSF

2nd FLOOR
(1)
22,921 GSF

2nd FLOOR
(1)
34,887 GSF





FAIRFIELD
RESIDENTIAL LLC

CAPITAL COMMERCE CENTER, WASHINGTON D.C.
PLANNED UNIT DEVELOPMENT




2ND FLOOR
PLAN
Scale: 1" = 30'
1/2" = 10'
A10

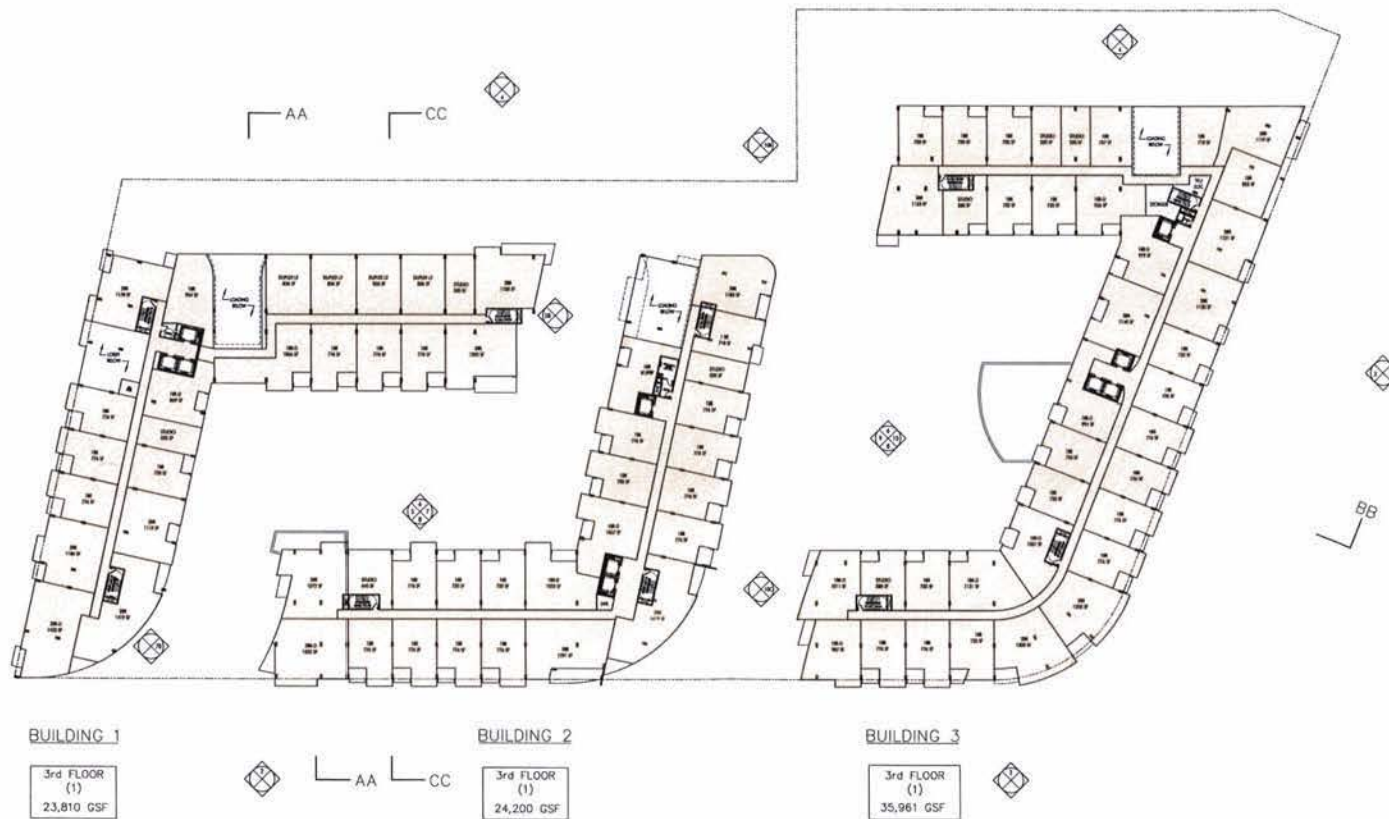

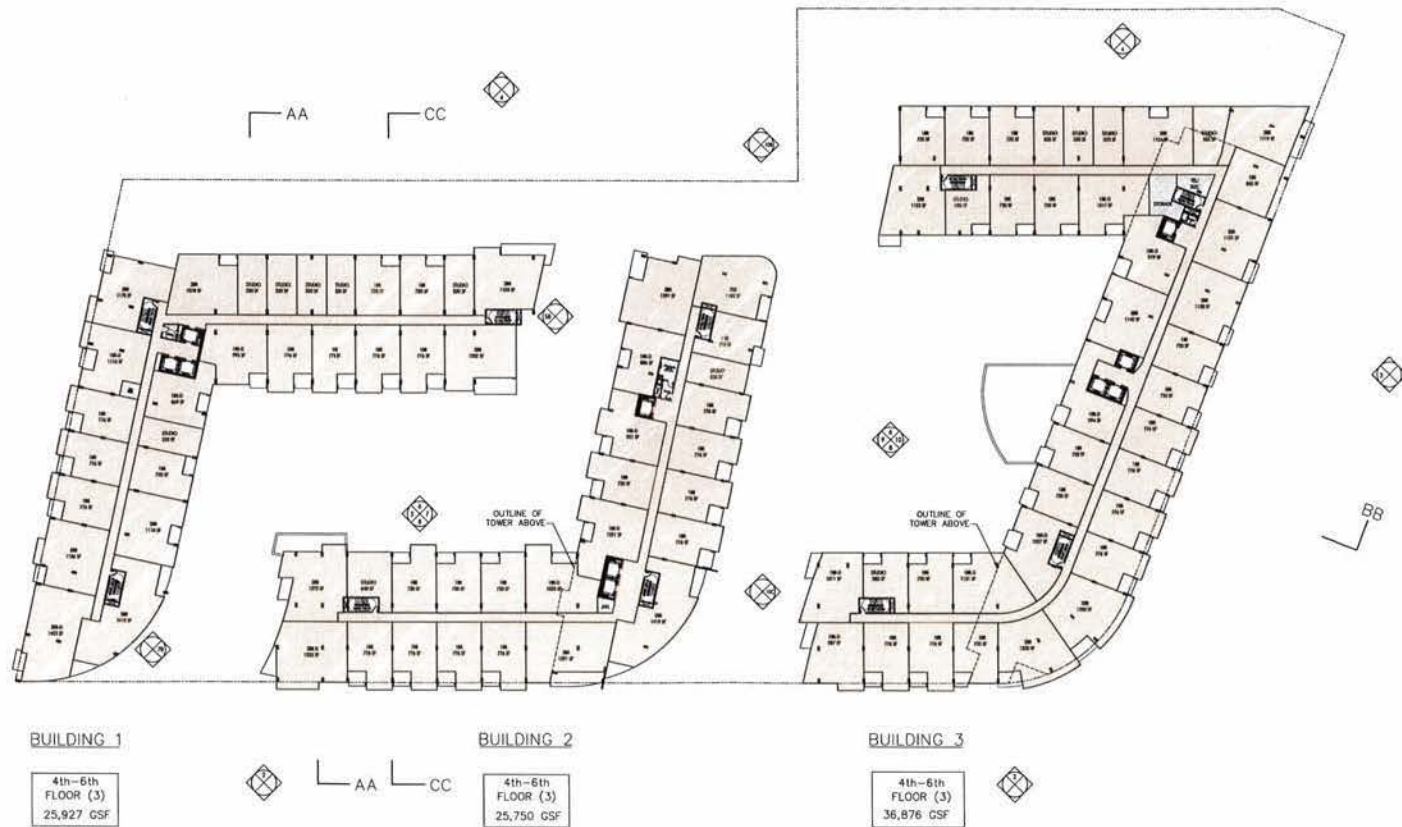


LEGEND	
	UNITS
	RETAIL
	SERVICES
	CIRCULATION
	AMENITIES
	PARKING



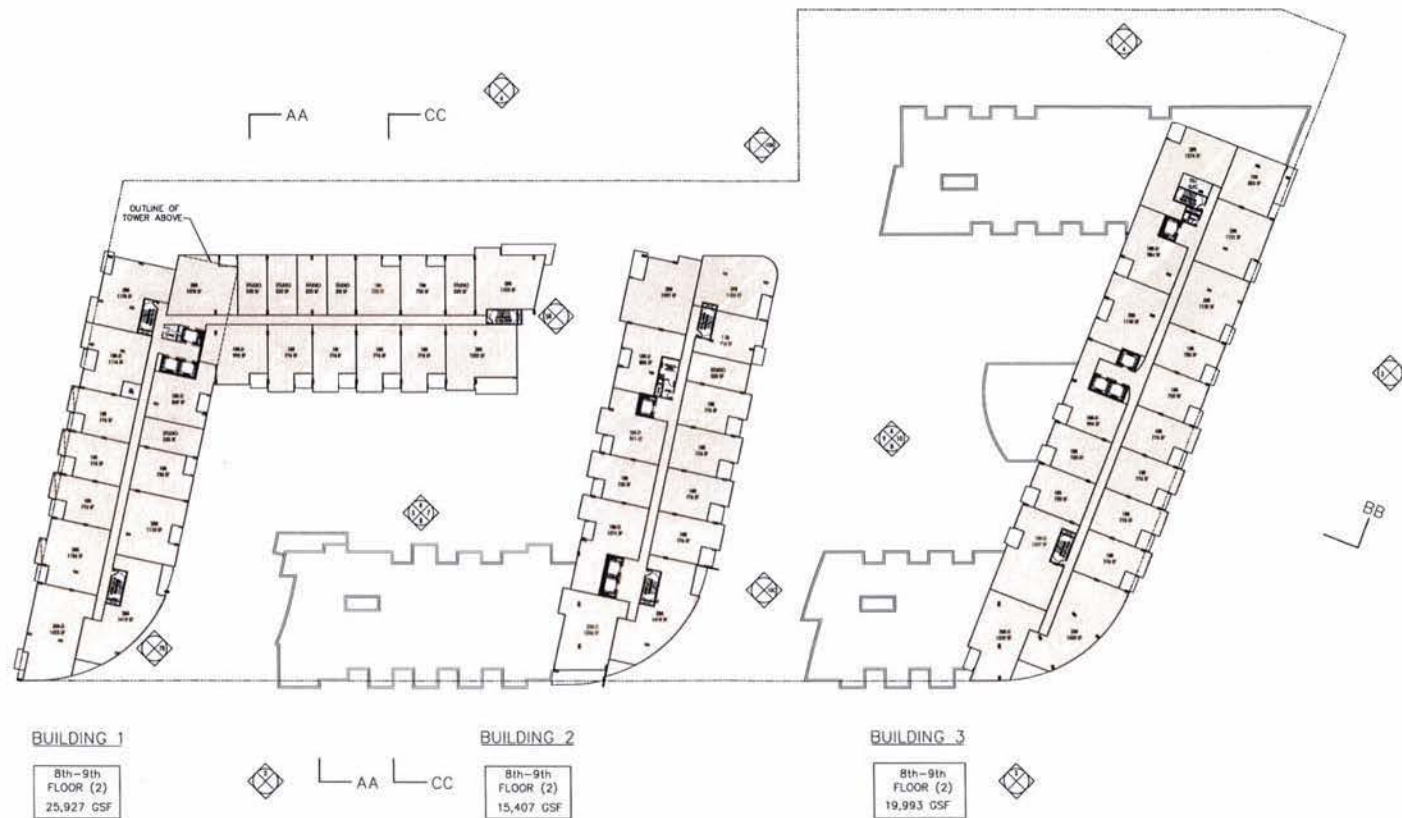





LEGEND	
	UNITS
	RETAIL
	SERVICES
	CIRCULATION
	AMENITIES
	PARKING

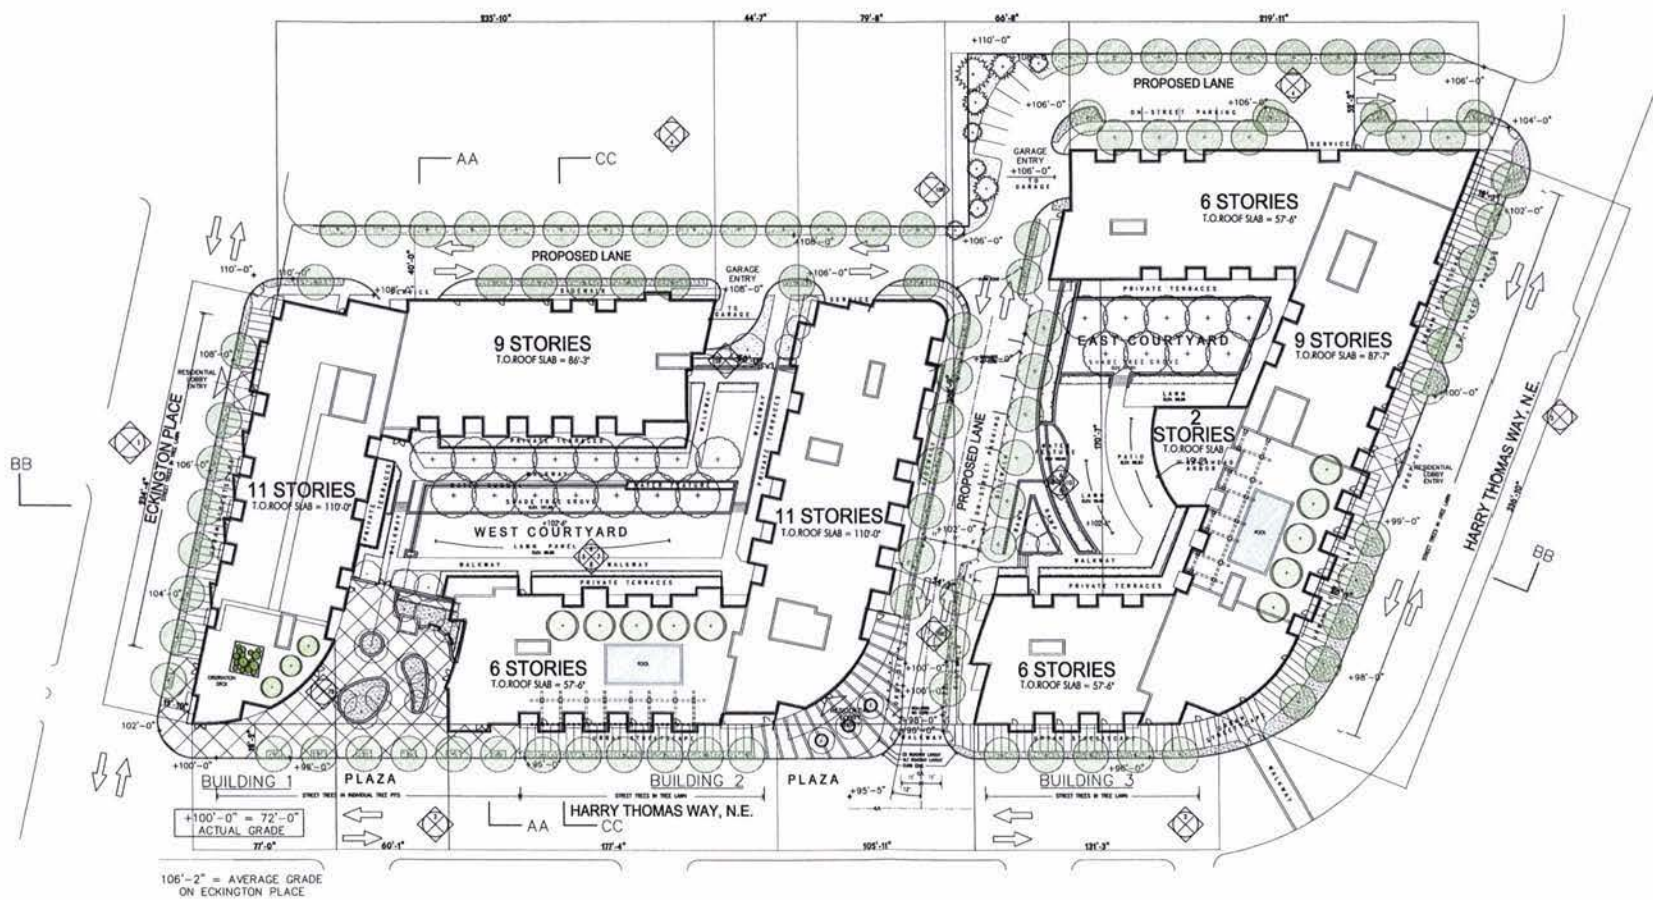

LEGEND	
[Pink Box]	UNITS
[Blue Box]	RETAIL
[Light Blue Box]	SERVICES
[White Box]	CIRCULATION
[Light Purple Box]	AMENITIES
[Dark Purple Box]	PARKING

LEGEND	
[Large Circle]	DECIDUOUS SHRUB TREE MATURE SIZE 4.50-60'
[Medium Circle]	DECIDUOUS STREET TREE MATURE SIZE 4.00-30'
[Small Circle]	ORNAMENTAL TREE MATURE SIZE 4.15-25'
[Dotted Circle]	EVERGREEN TREE MATURE SIZE 4.15-25'
[Line]	HEDGE PLANTING
[Circle]	LANDSCAPE PLANTERS
[Line]	WALL, FENCE & GATE
[Line]	PROPERTY FENCE



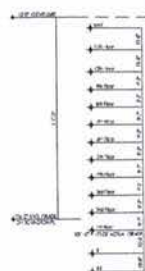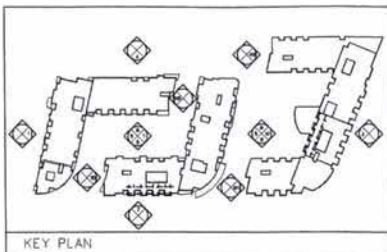

FAIRFIELD
RESIDENTIAL LLC

CAPITAL COMMERCE CENTER, WASHINGTON D.C.




PLANNED UNIT DEVELOPMENT



ELEVATIONS


A18

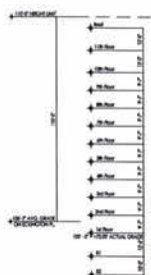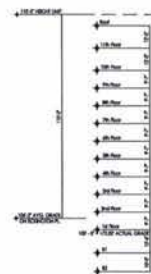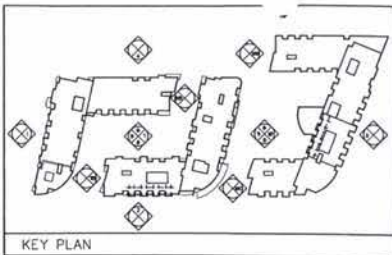

FAIRFIELD
RESIDENTIAL LLC

CAPITAL COMMERCE CENTER, WASHINGTON D.C.




PLANNED UNIT DEVELOPMENT




ELEVATIONS


A19

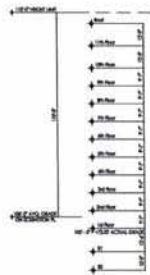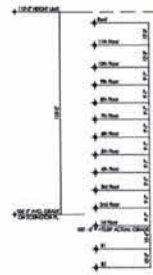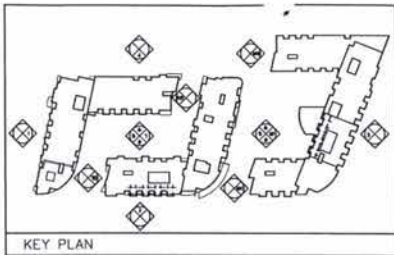

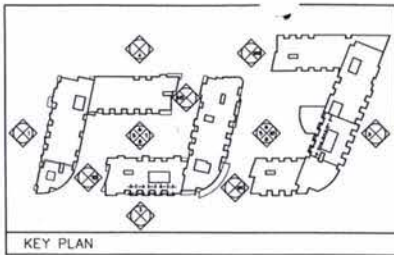



VIEW OF PROPERTY AS HARRY THOMAS WAY, NE TURNS TO THE NORTH



VIEW OF PROPERTY ALONG NORTHBOUND HARRY THOMAS WAY



INTERSECTION OF ECKINGTON PLACE, NE AND HARRY THOMAS WAY, NE



VIEW OF PROPERTY ALONG HARRY THOMAS WAY