




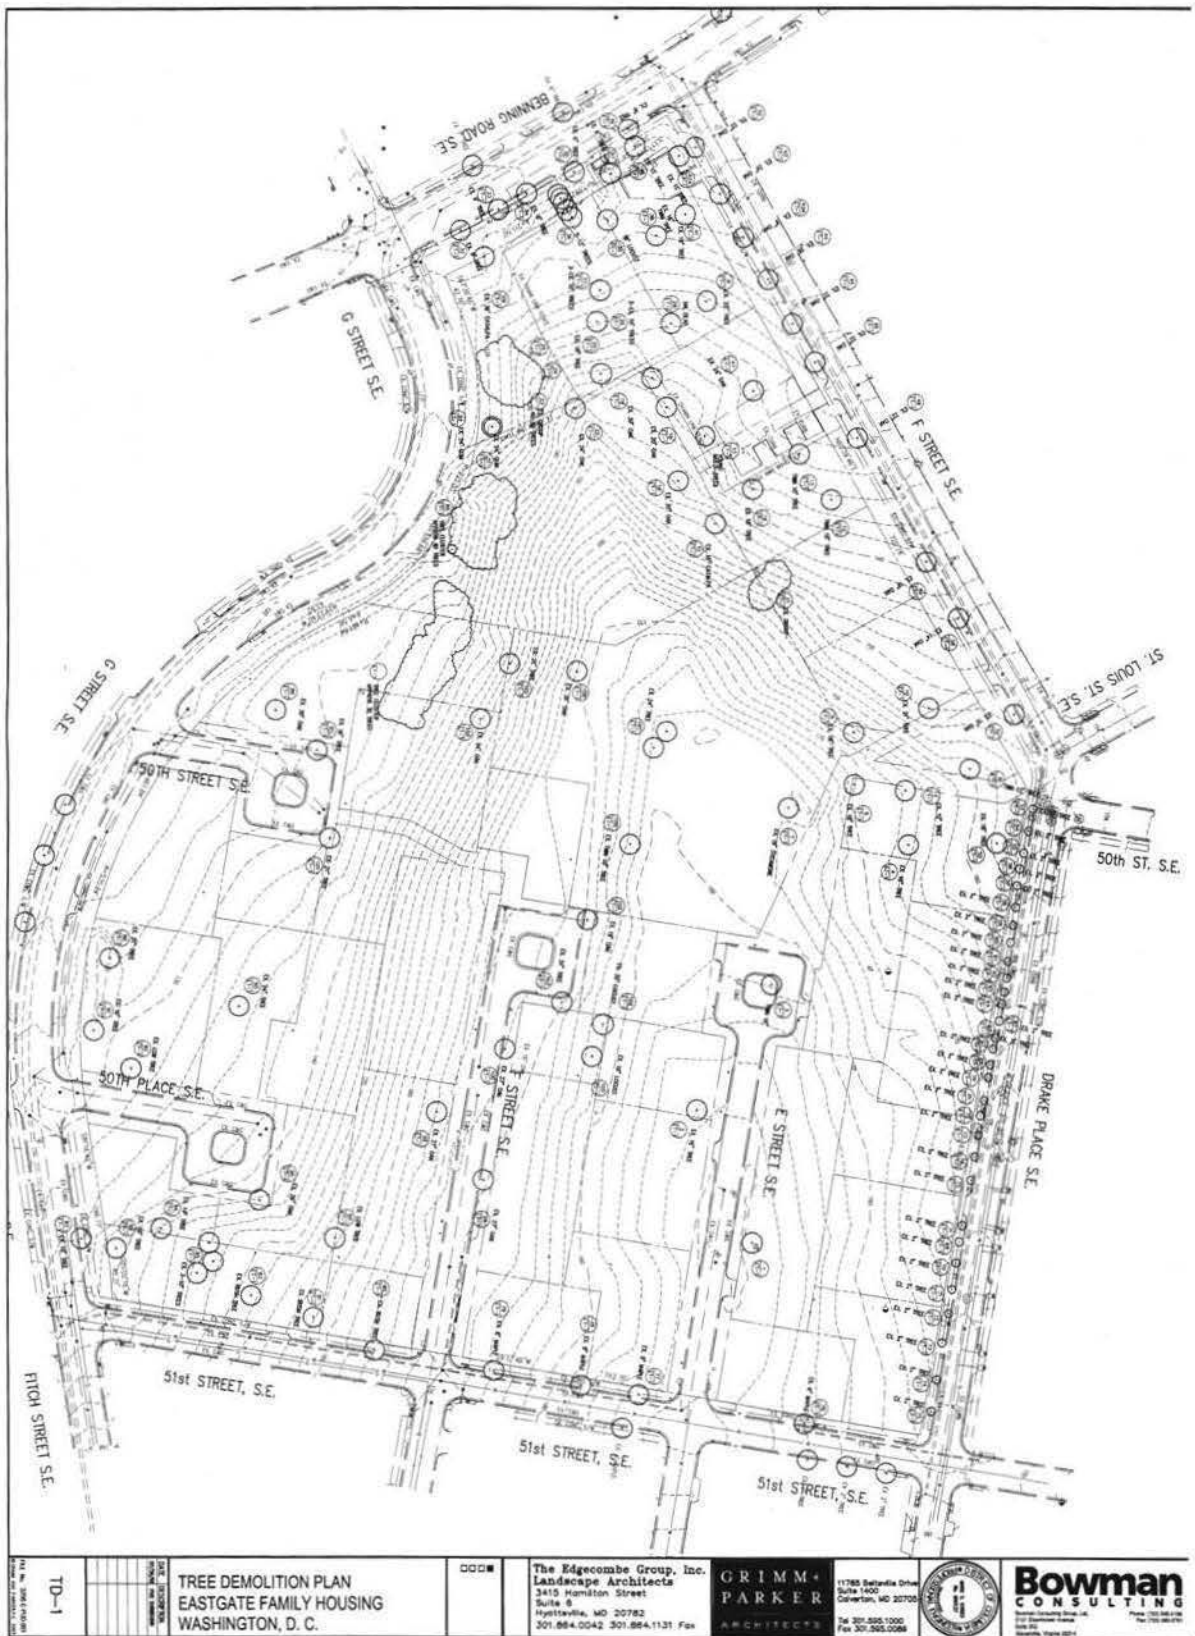

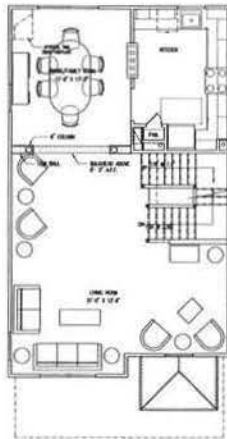

3-STORY FRONT FIRST FLOOR PLAN

G13

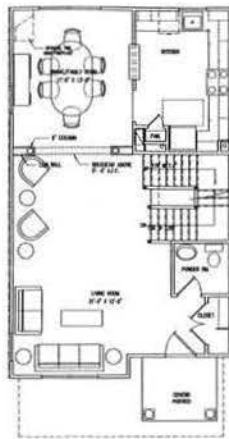


2-STORY FRONT FIRST FLOOR PLAN WITH SMALL PORCH

G8




ALL TOWNHOUSE SECOND LEVEL PLANS

G2

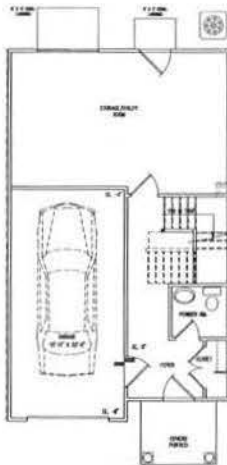


SLAB-ON-GRADE LOWER LEVEL PLAN WITH FRONT LOAD GARAGE

B13

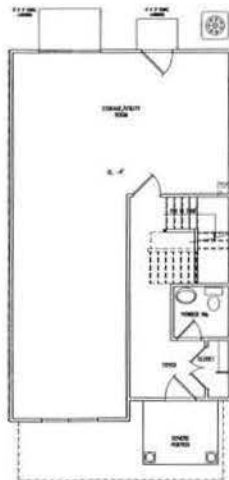

SLAB ON GRADE LOWER LEVEL PLAN WITH SMALL PORCH, WITHOUT GARAGE

B8

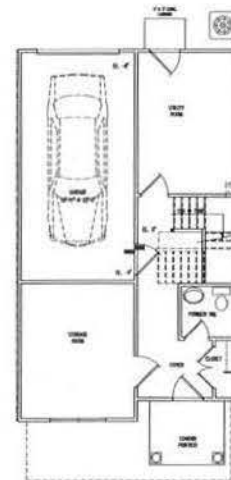


SLAB ON GRADE LOWER LEVEL PLAN WITH SMALL PORCH, WITH GARAGE

B2

GRIMM + PARKER ARCHITECTS


FLOOR PLANS
EASTGATE FAMILY HOUSING - TOWNHOUSE
WASHINGTON, D.C.

TH-A11

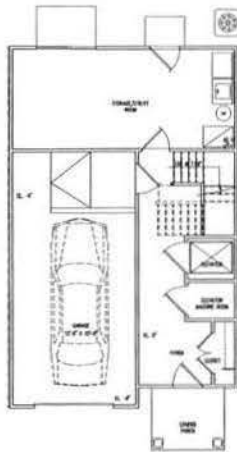


SLAB-ON-GRADE LOWER LEVEL PLAN
WITH FRONT LOAD GARAGE - HC
1/10/10

G14

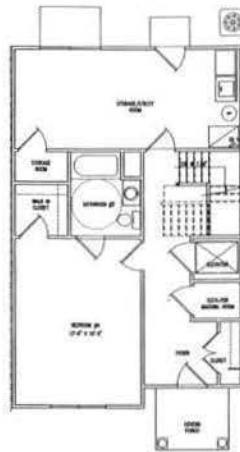


SLAB-ON-GRADE LOWER LEVEL PLAN
WITHOUT FRONT LOAD GARAGE - HC
1/10/10

G10

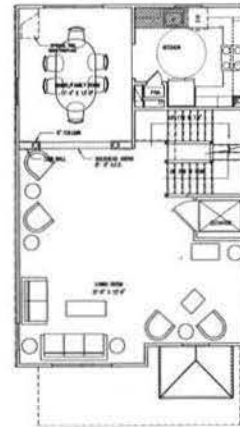


FIRST LEVEL PLAN - HC
1/10/10

G5

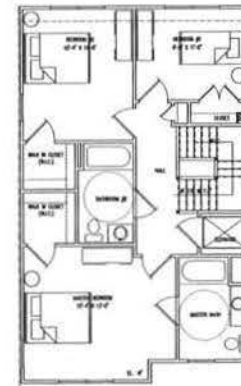


SECOND LEVEL PLAN - HC
1/10/10

G1

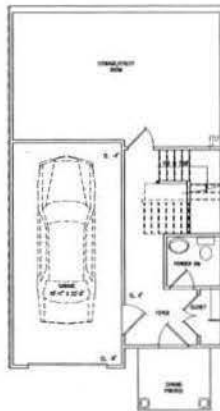


IN-GROUND REAR LOWER LEVEL PLAN
WITH FRONT LOAD GARAGE
1/10/10

B14

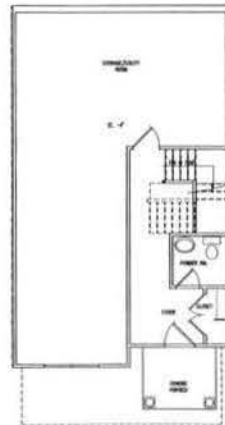


IN-GROUND REAR LOWER LEVEL PLAN
WITH SMALL PORCH, WITHOUT GARAGE
1/10/10

B10

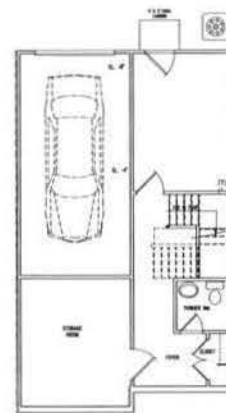

IN-GROUND FRONT LOWER LEVEL PLAN
WITH GARAGE
1/10/10

B5

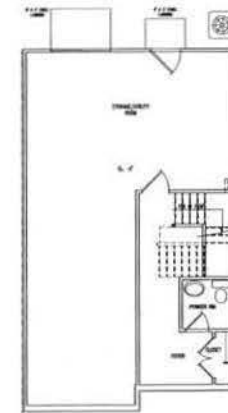

IN-GROUND FRONT LOWER LEVEL PLAN
WITHOUT GARAGE
1/10/10


B1


GRIMM
PARKER
ARCHITECTS

FLOOR PLANS
ESTATE FAMILY HOUSING - TOWNHOUSE
WASHINGTON, D.C.

DATE	DESCRIPTION
1/10/10	1st DRAFT

TH-A12

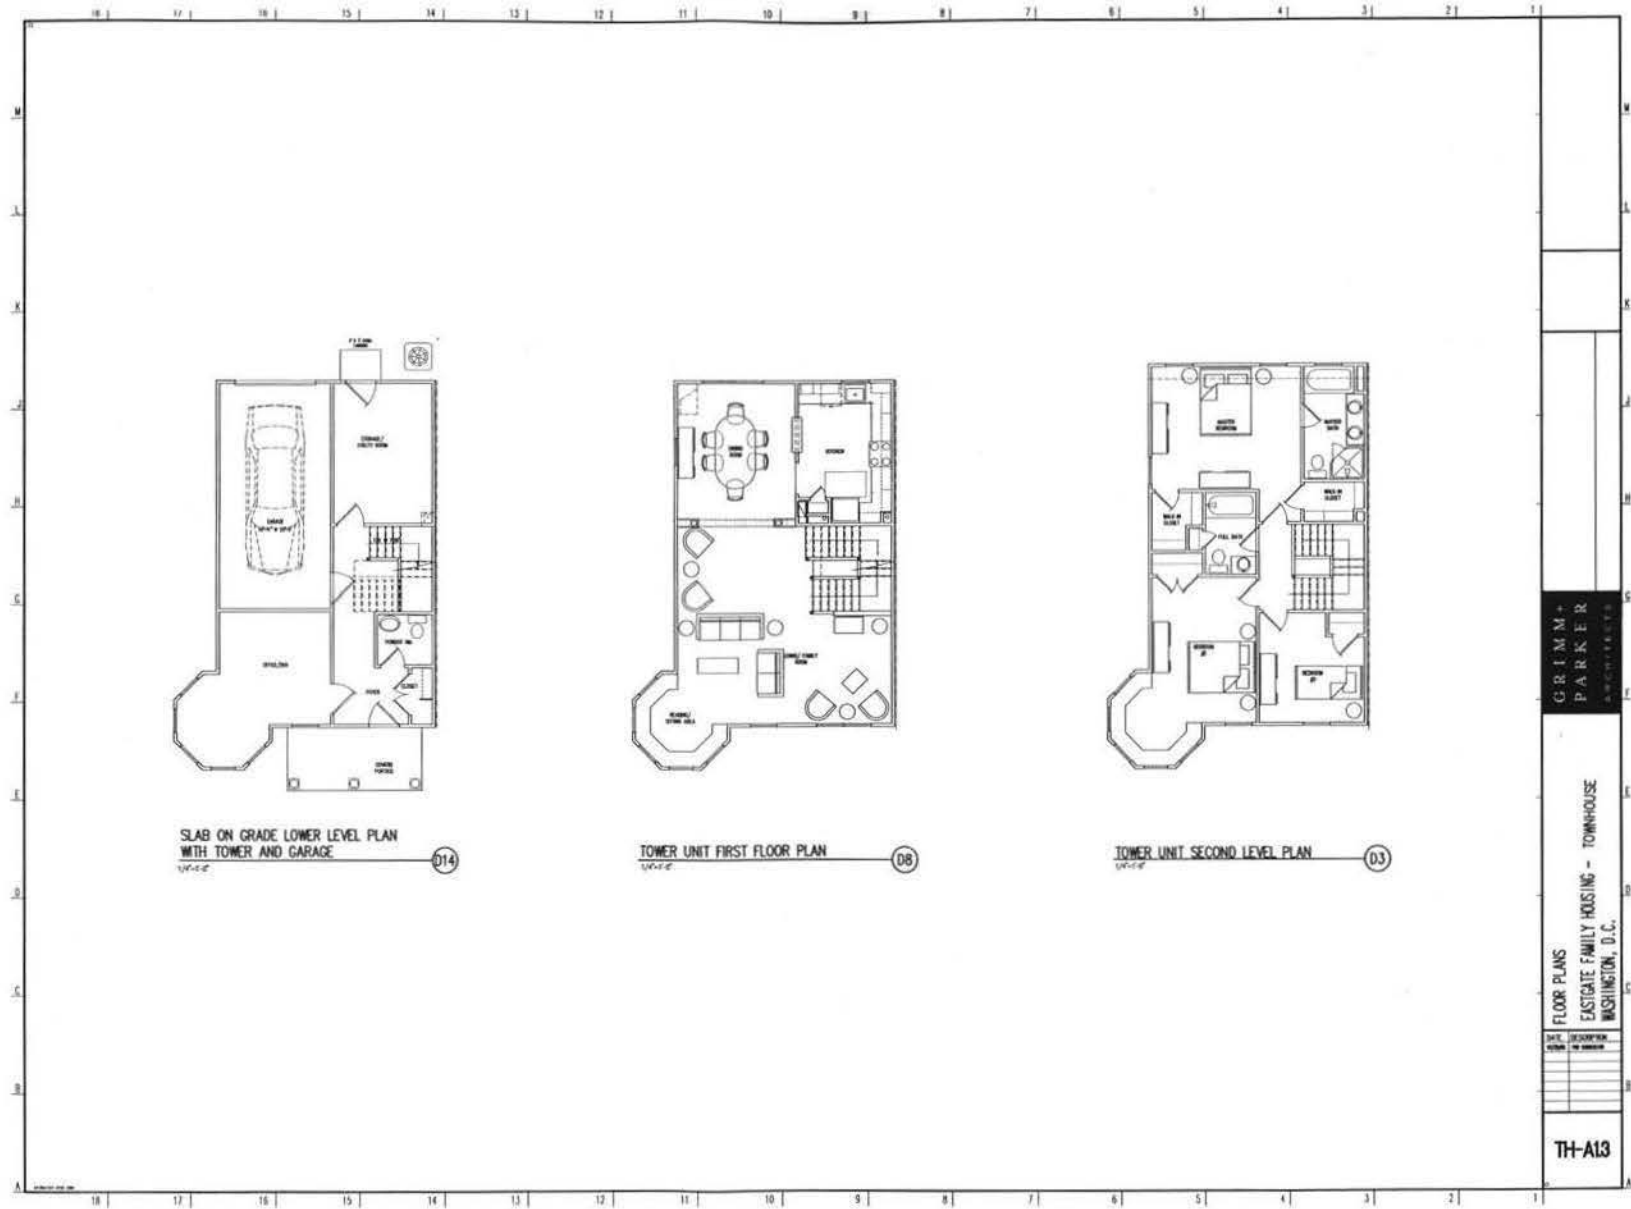

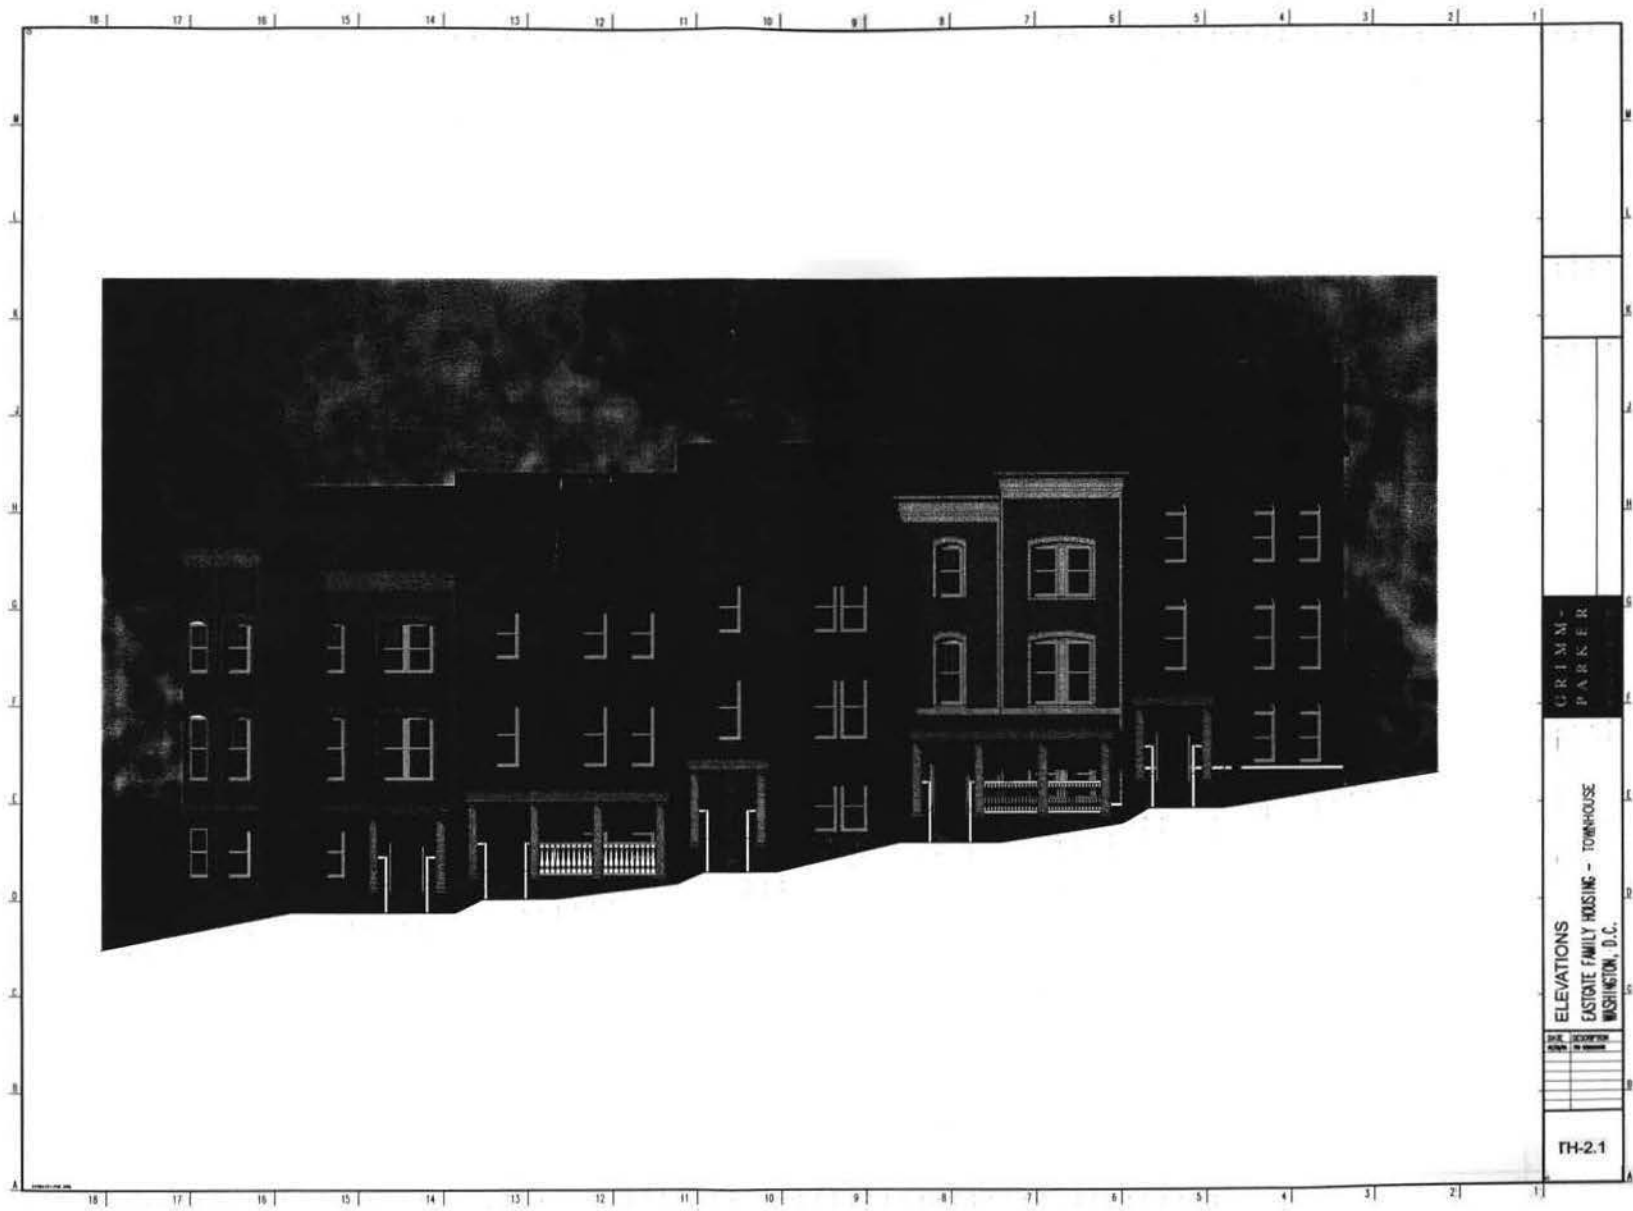


GRIMM -
PARKER

ELEVATIONS
EASTATE FAMILY HOUSING - TOWNHOUSE
WASHINGTON, D.C.

DATE	DESCRIPTION

TH-2.1

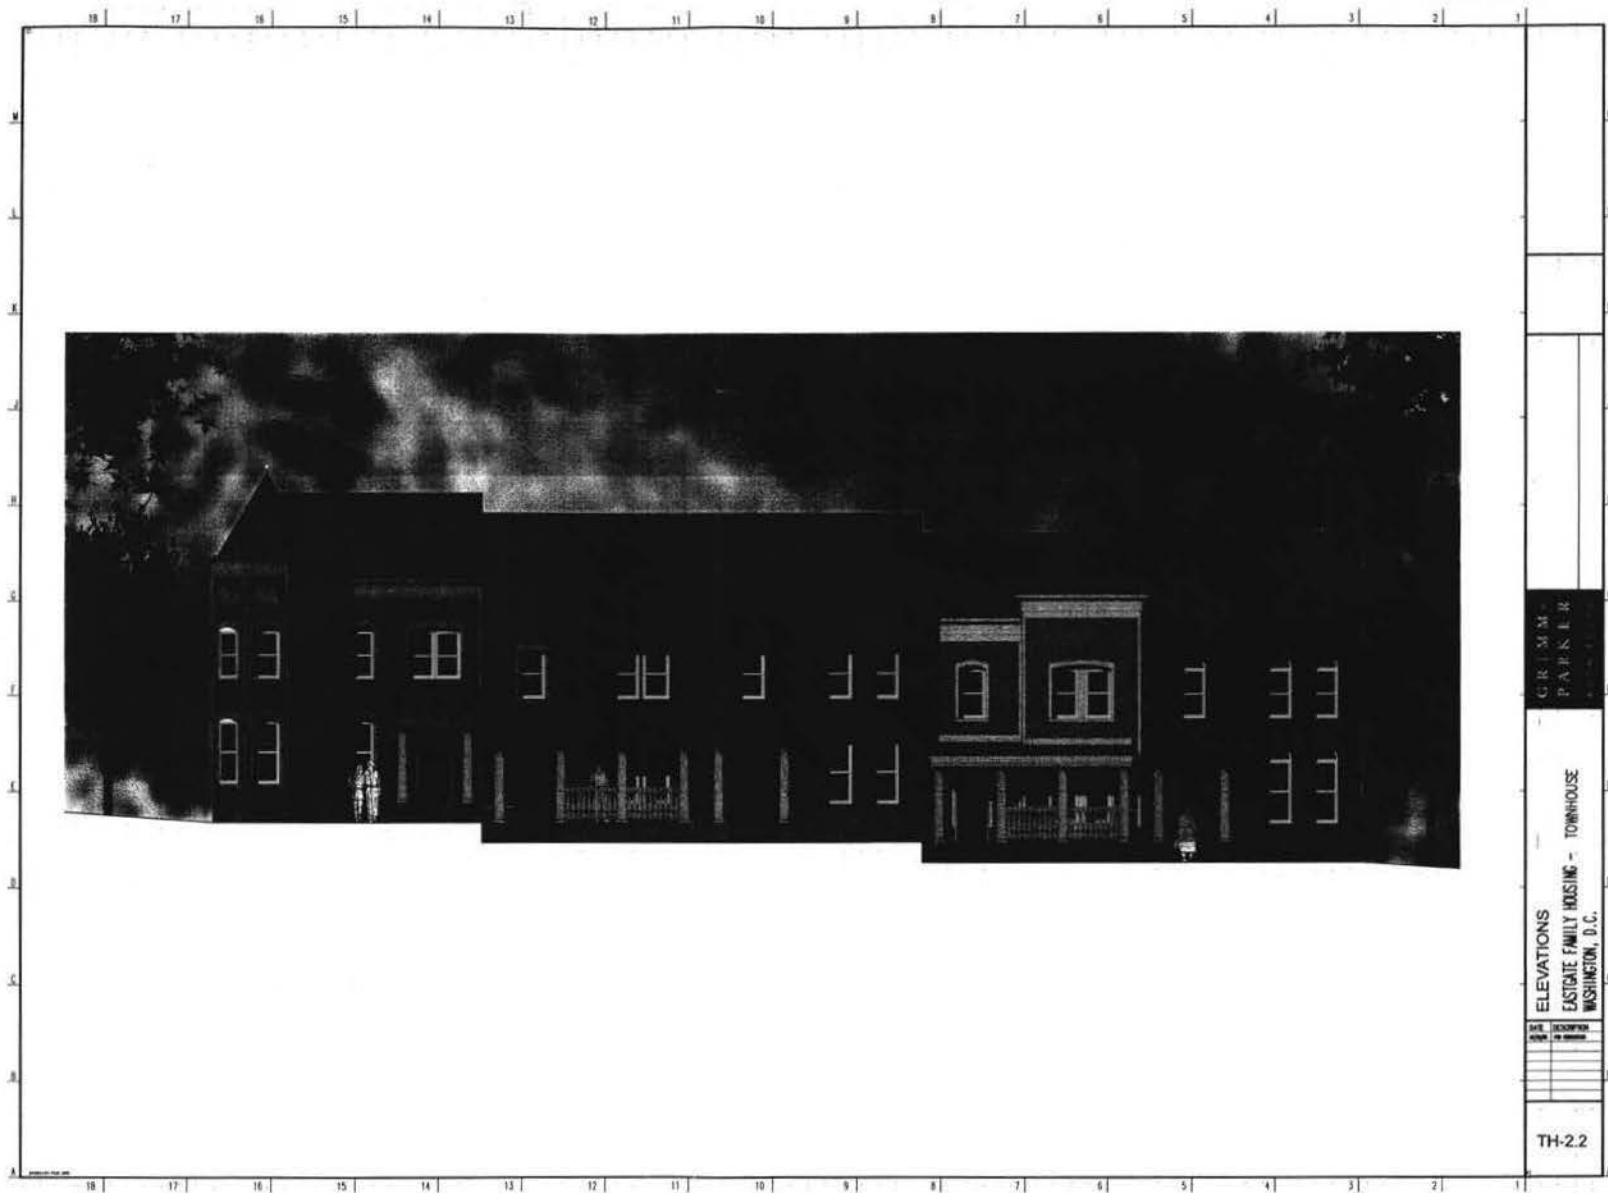


GRIMM
PARKER

ELEVATIONS
EASTGATE FAMILY HOUSING - TOWNHOUSE
WASHINGTON, D.C.

DATE	DESCRIPTION

TH-2.2



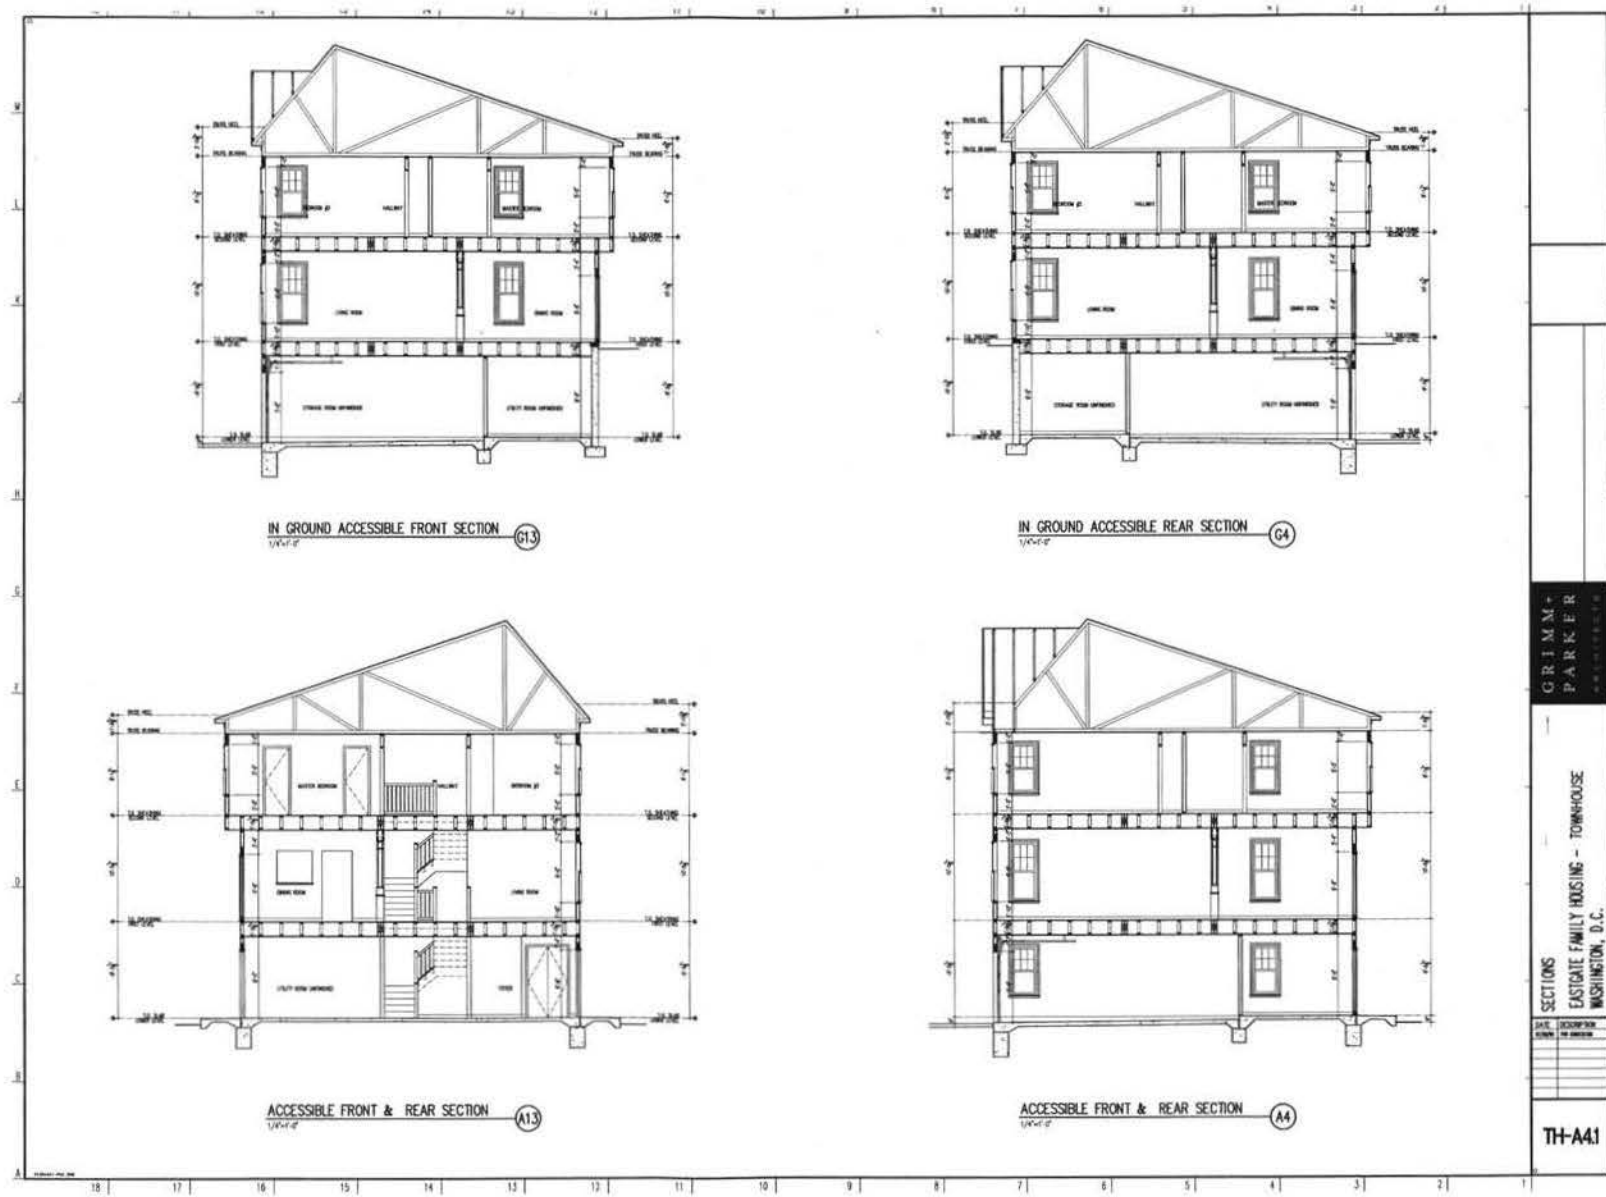


GRIMM + PARKER ARCHITECTS

SECTIONS

EASTGATE FAMILY HOUSING - TOWNHOUSE

WASHINGTON, D.C.

TH-A41

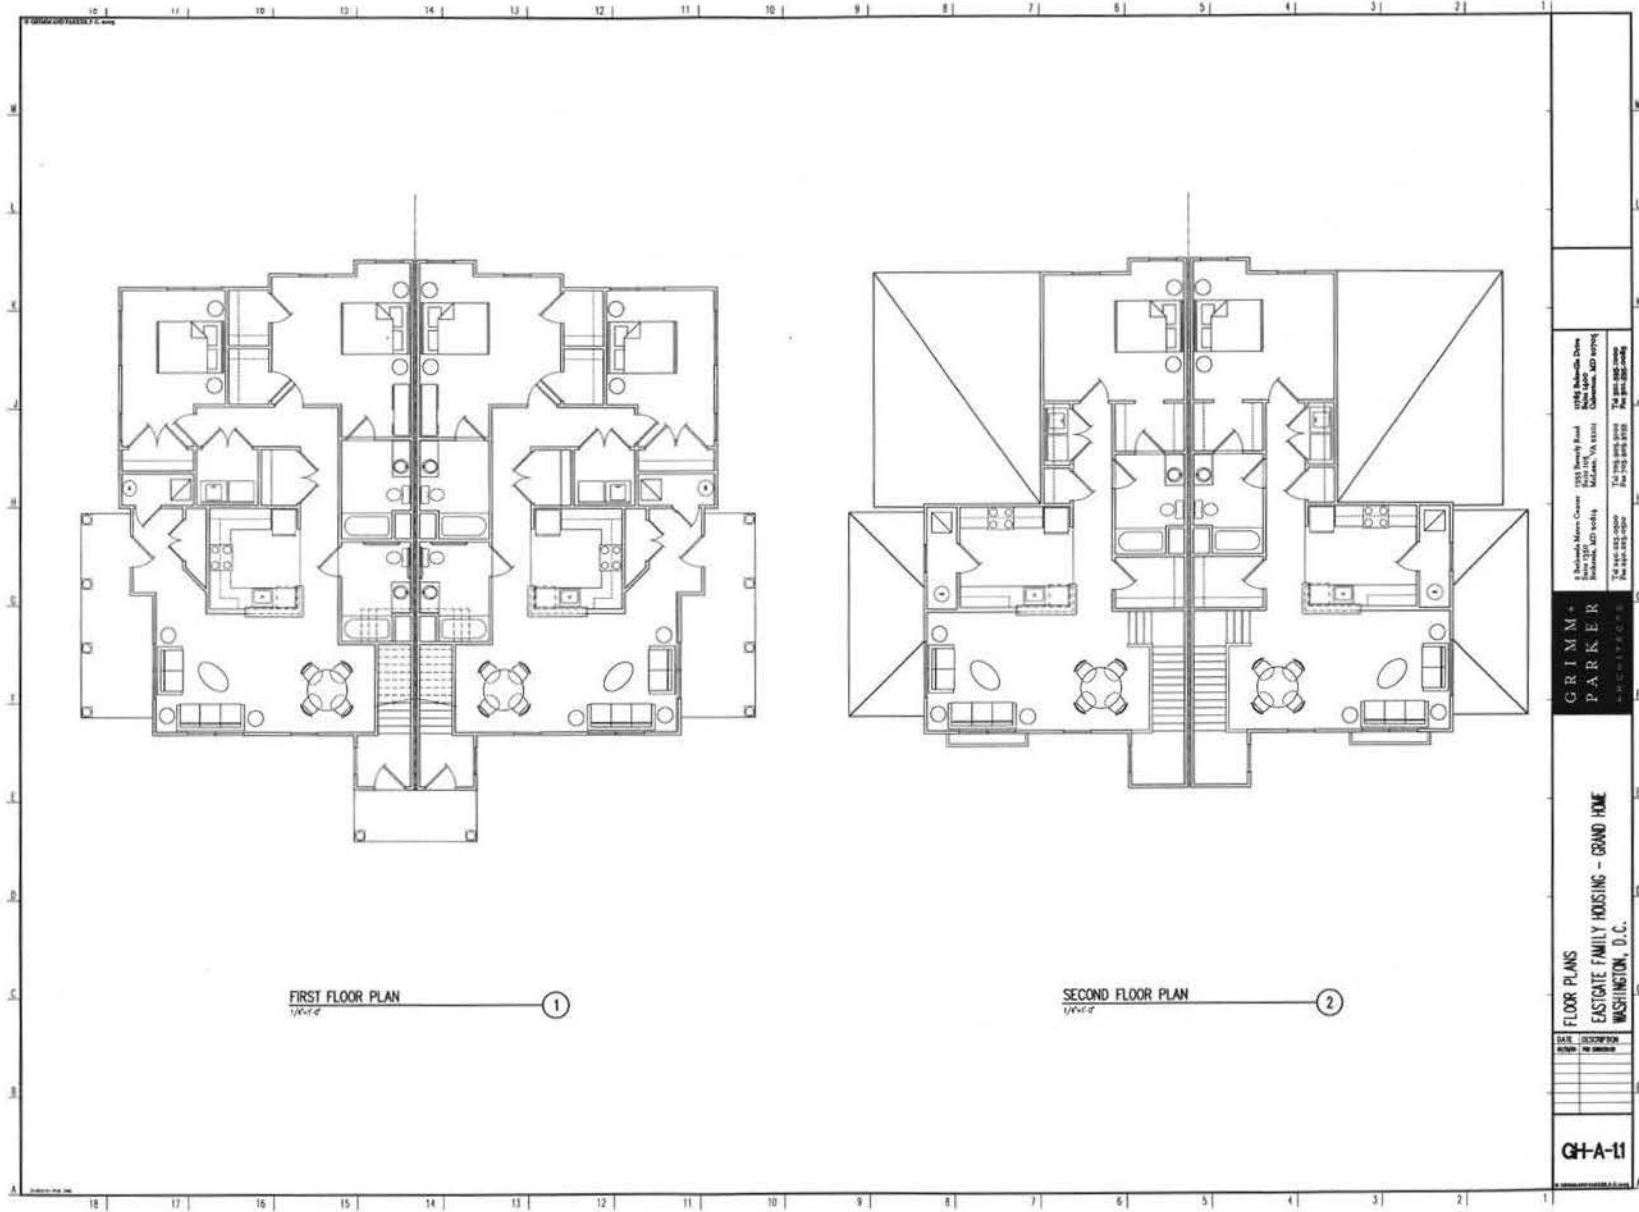


GRIMM + PARKER
ARCHITECTS


FLOOR PLANS
EASTGATE FAMILY HOUSING - GRAND HOME
WASHINGTON, D.C.

DATE	DESCRIPTION

GH-A-11

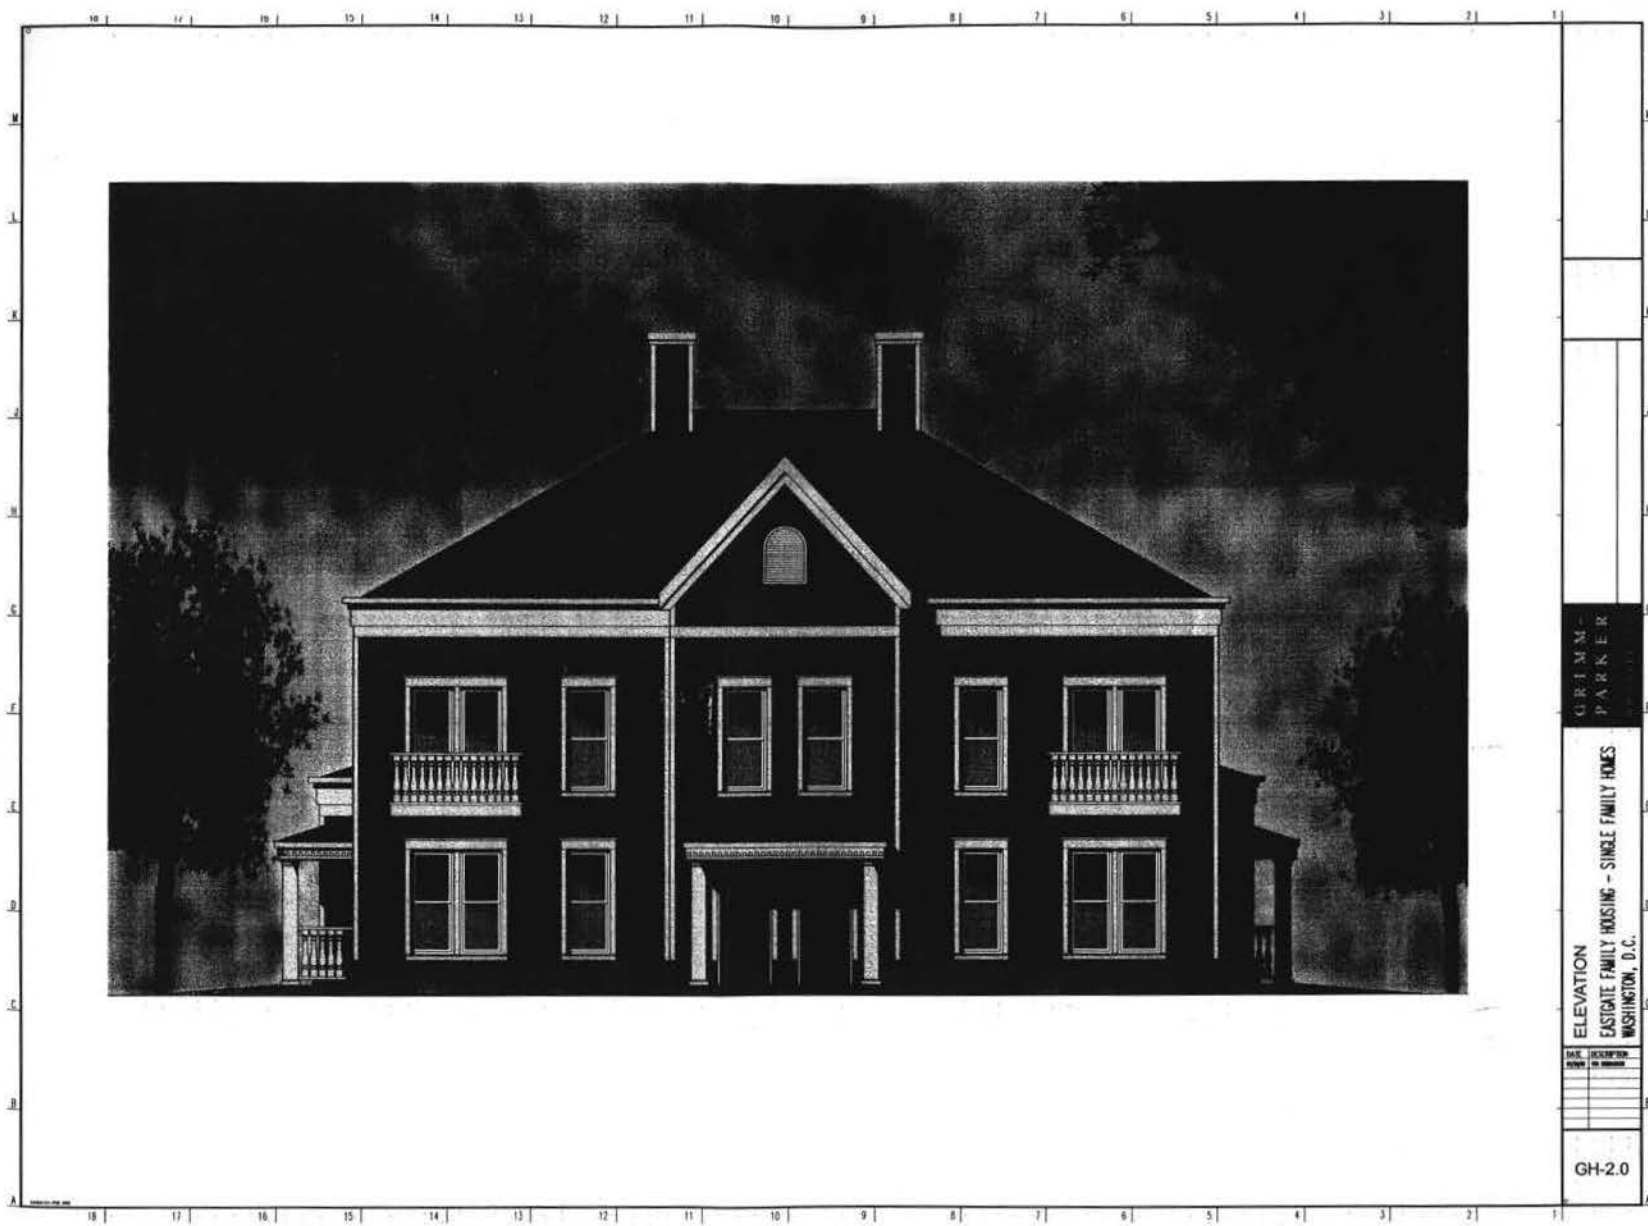

GRIMM-
PARKER

ELEVATION
EASTGATE FAMILY HOUSING - SINGLE FAMILY HOMES
WASHINGTON, D.C.

REV.	DESCRIPTION

GH-2.0



FRONT ELEVATION
1/4"=1'-0"



REAR ELEVATION
1/4"=1'-0"




SIDE ELEVATION
1/4"=1'-0"


GRIMM +
PARKER
ARCHITECTS

ELEVATIONS
EASTGATE FAMILY HOUSING - GRAND HOME
WASHINGTON, D.C.

GH-A-21

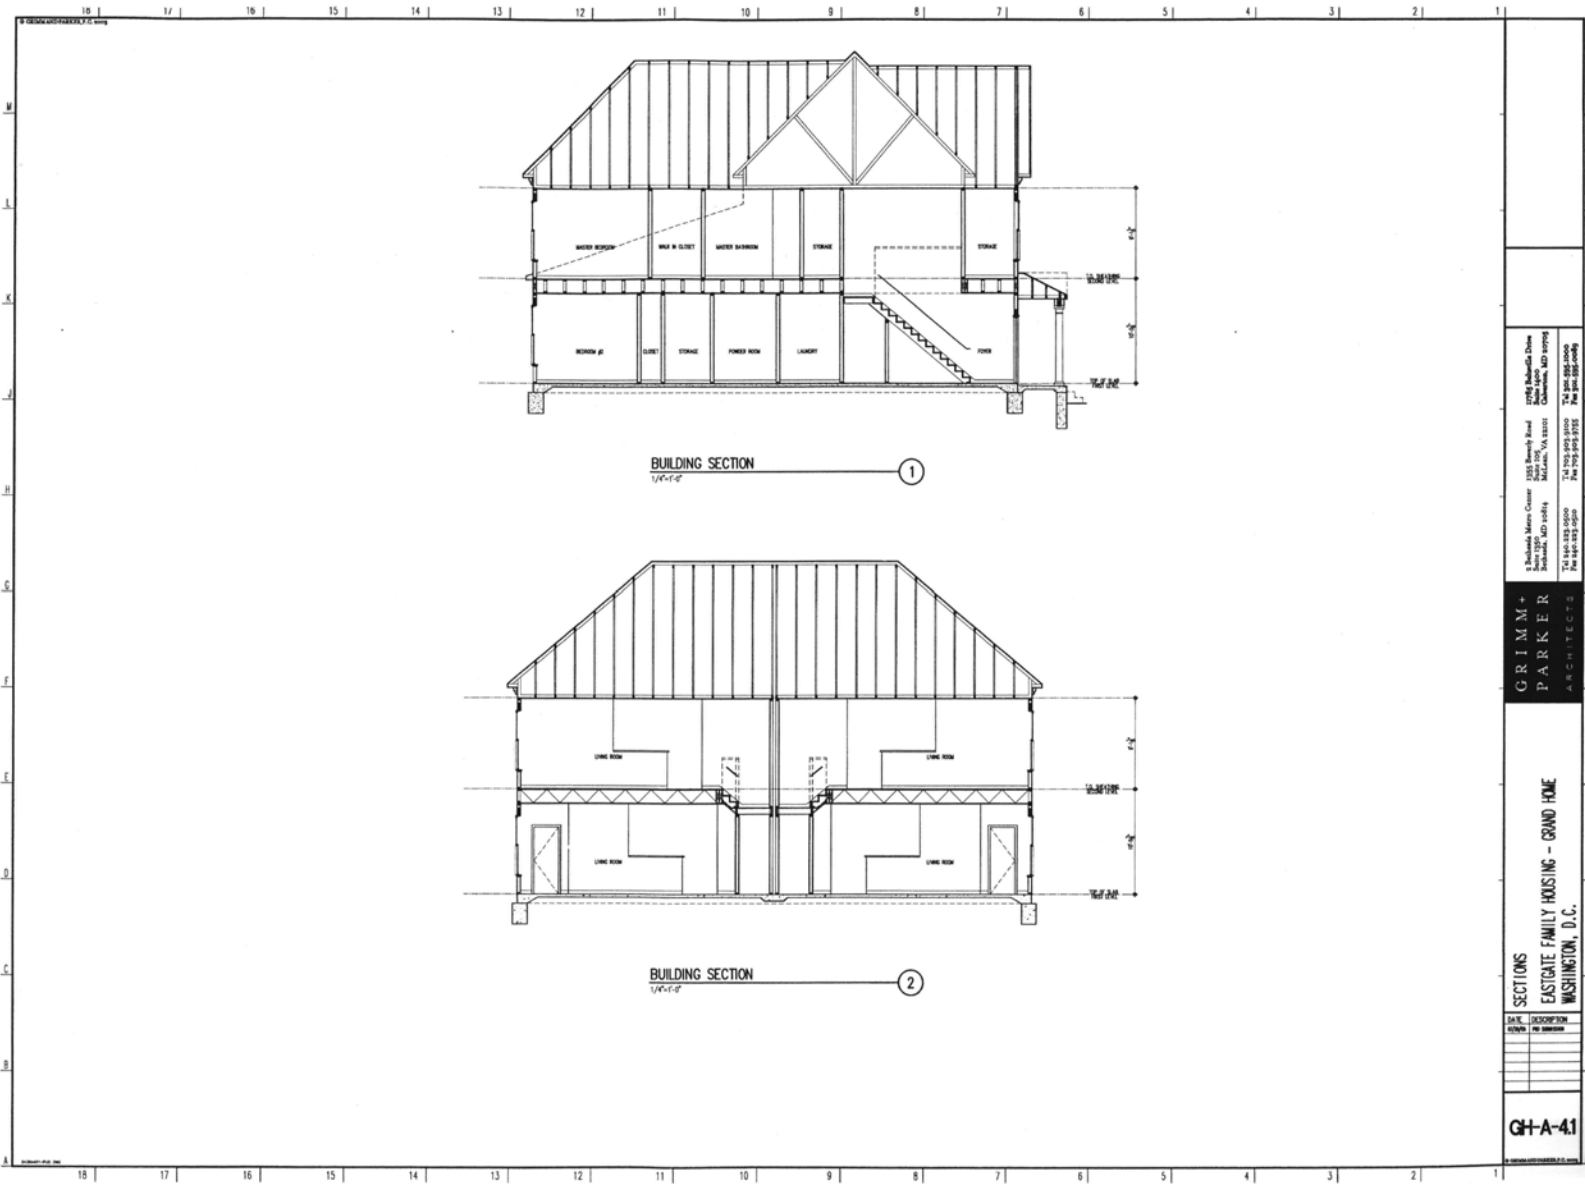



GRIMM + PARKER
ARCHITECTS

SECTIONS
EASTGATE FAMILY HOUSING - GRAND HOUE
WASHINGTON, D.C.

DATE	DESCRIPTION
01/11/01	NO REVISIONS

GH-A-41

**SINGLE FAMILY - BASEMENT PLAN
WALKOUT BASEMENT VERSION**
1/4" = 1'-0"
FINISHED FLOOR AREA 403 G.S.F.
UNFINISHED FLOOR AREA 377 G.S.F.

**SINGLE FAMILY - FIRST FLOOR PLAN
TWO CAR GARAGE VERSION**
1/4" = 1'-0"
FINISHED FLOOR AREA 908 G.S.F.
2 CAR GARAGE AREA 445 G.S.F.

**SINGLE FAMILY - BASEMENT PLAN
BURIED BASEMENT VERSION**
1/4" = 1'-0"
FINISHED FLOOR AREA 403 G.S.F.
UNFINISHED FLOOR AREA 377 G.S.F.

**SINGLE FAMILY - FIRST FLOOR PLAN
ONE CAR GARAGE VERSION**
1/4" = 1'-0"
FINISHED FLOOR AREA 908 G.S.F.
1 CAR GARAGE AREA 262 G.S.F.

SINGLE FAMILY - SECOND FLOOR PLAN
1/4" = 1'-0"
FINISHED FLOOR AREA 953 G.S.F.



GRIMM-
PARKER
ARCHITECTS

FLOOR PLANS
EASTGATE FAMILY HOUSING - SINGLE FAMILY HOMES
WASHINGTON, D.C.


9F-A11

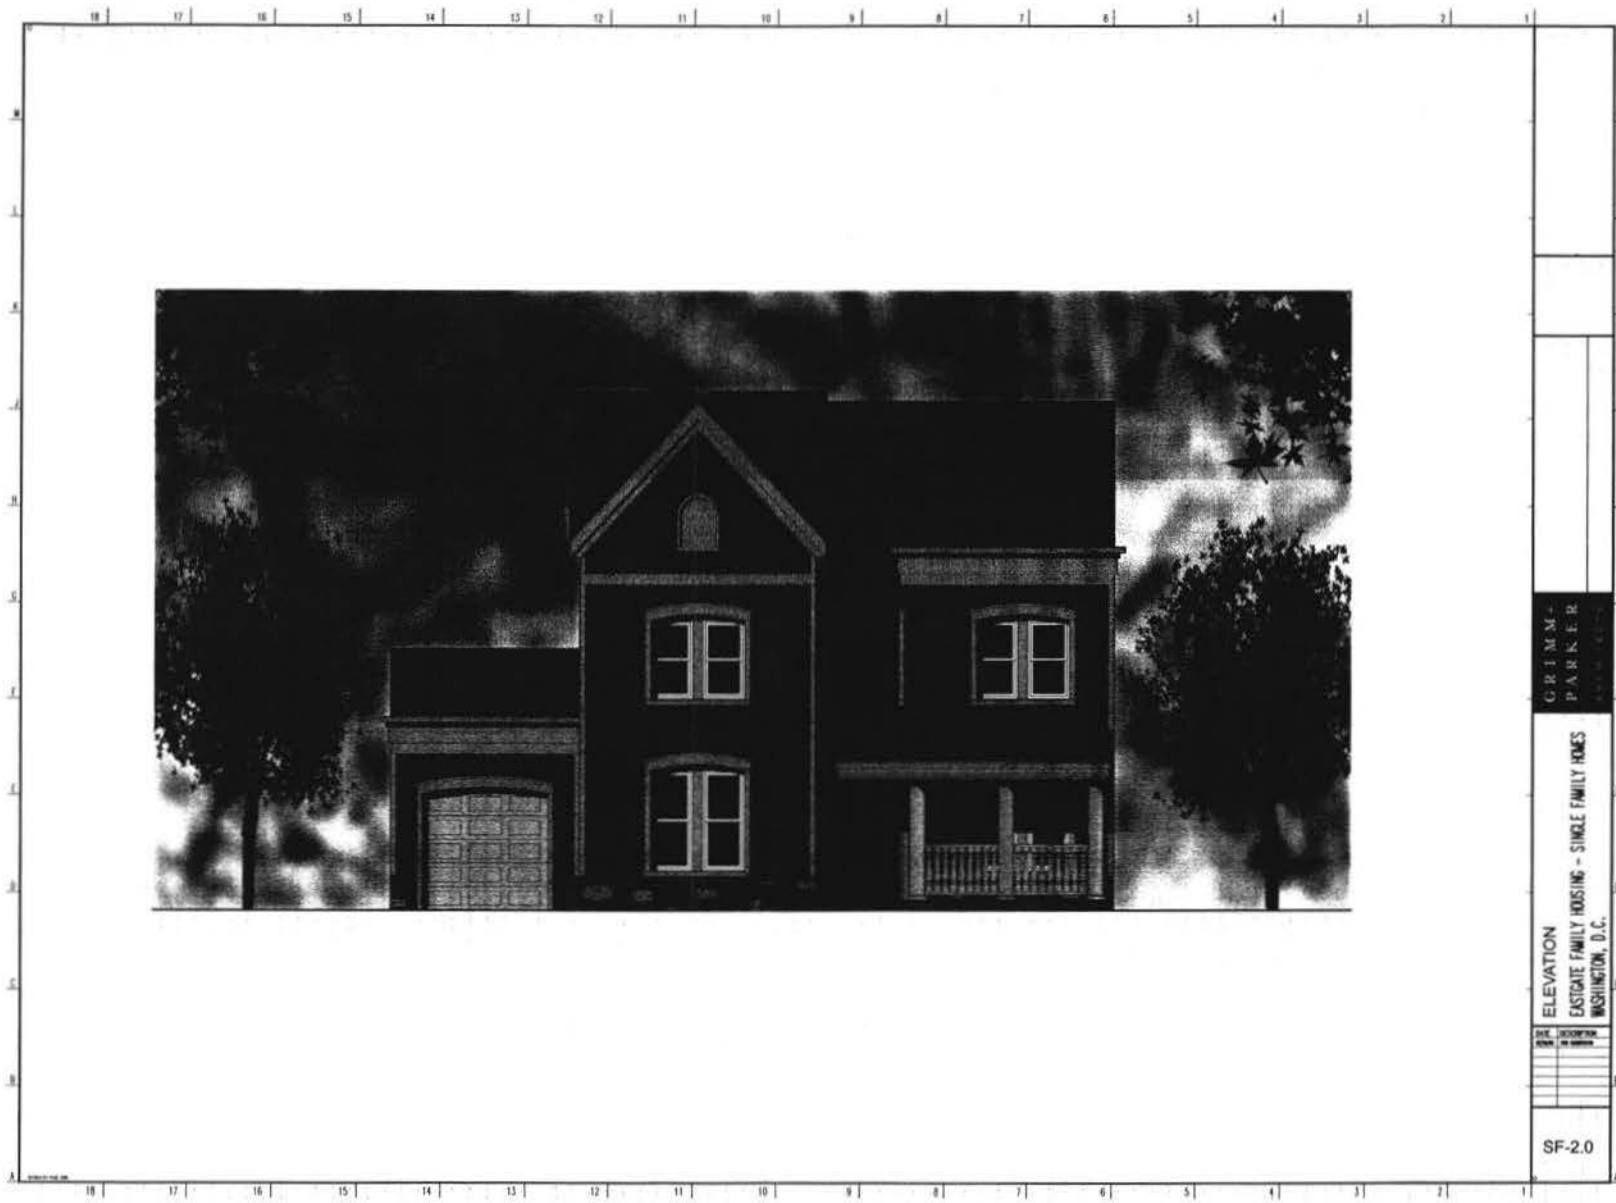



SINGLE FAMILY - FRONT PERSPECTIVE ①



SINGLE FAMILY - FRONT ELEVATION ②




GRIMM +
PARKER
ARCHITECTS

ELEVATION & PERSPECTIVE
EASTGATE FAMILY HOUSING - SINGLE FAMILY HOMES
WASHINGTON, D.C.

DATE	DESCRIPTION

SF-A-21

