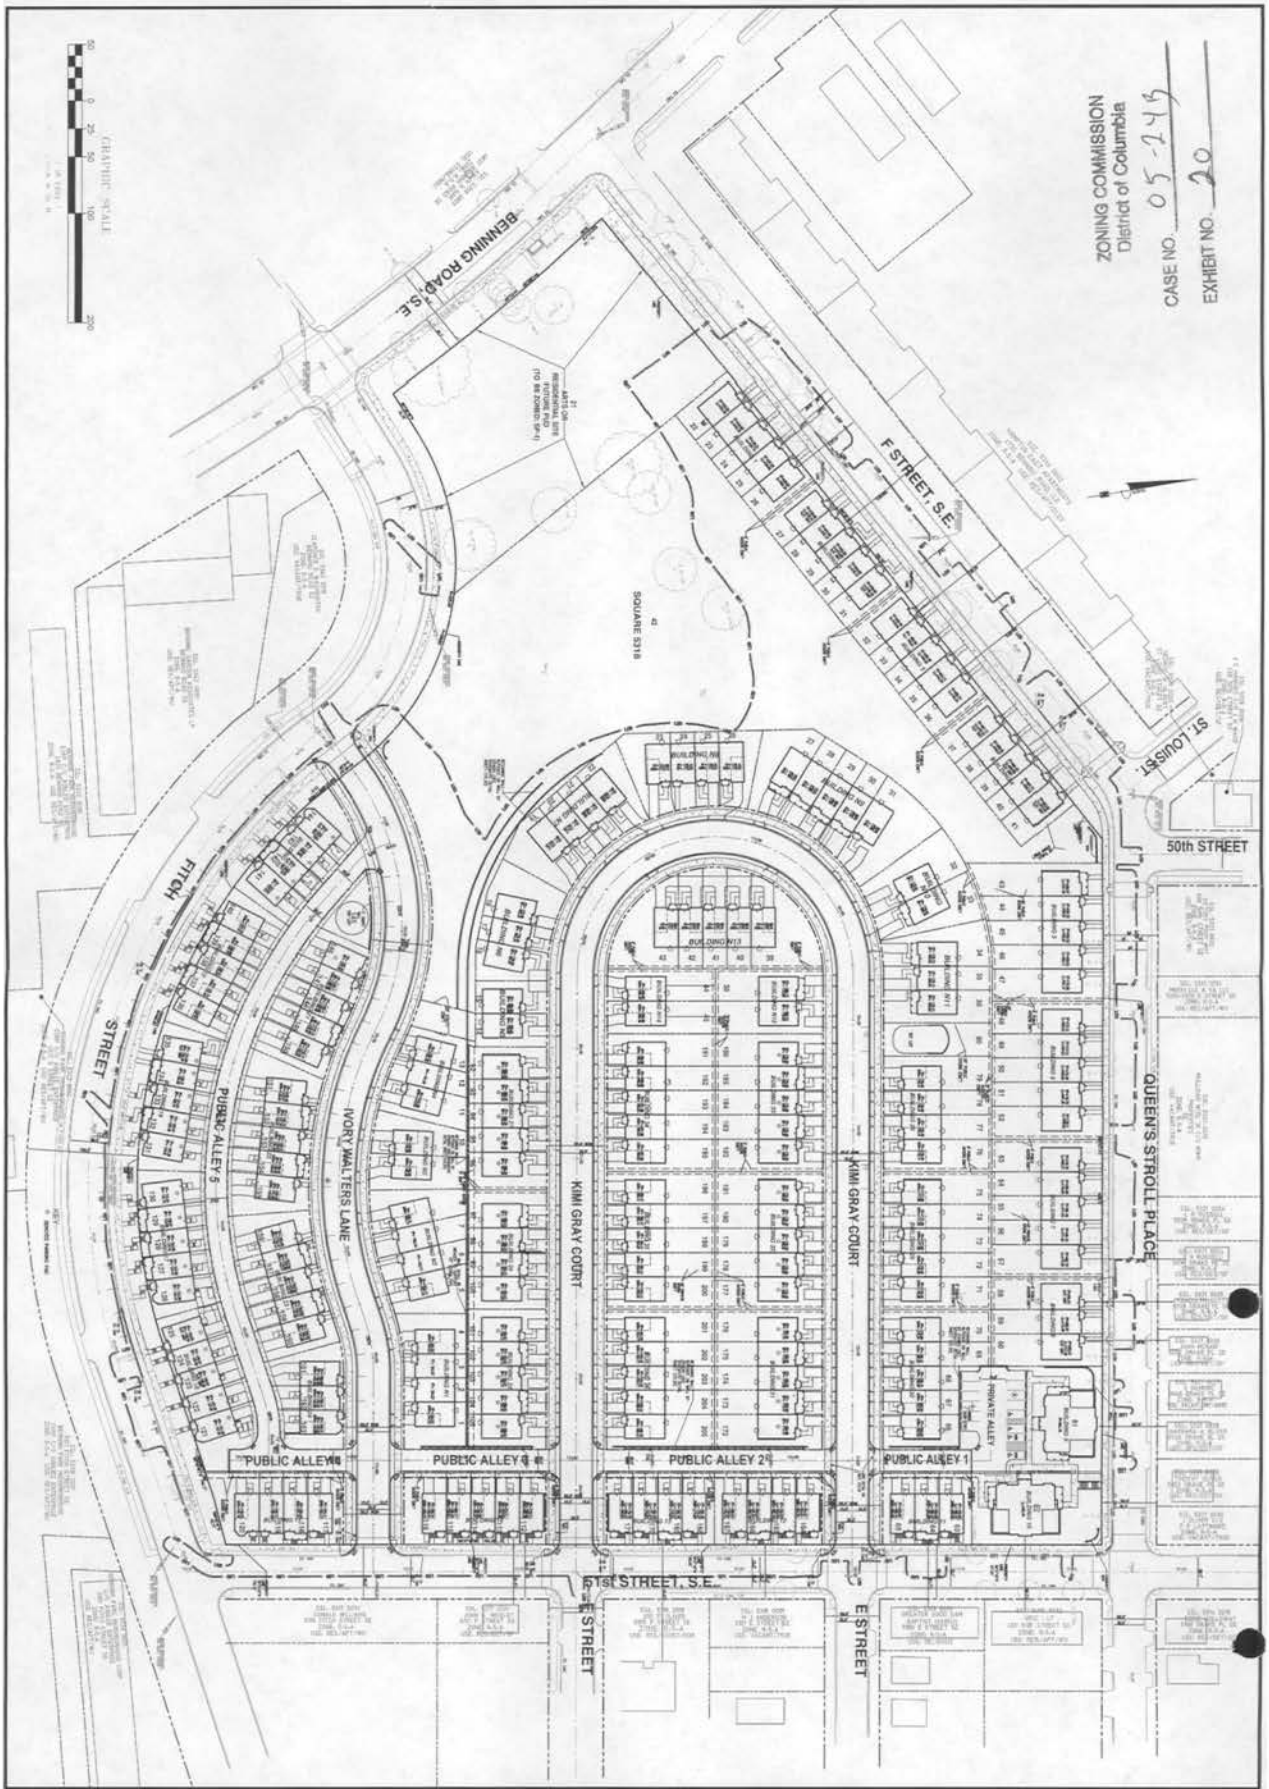

DRIVEWAYS REMOVED EXHIBIT

EASTGATE FAMILY HOUSING

SQUARE 5318 (LOTS 9-20) SQUARE 5319 (LOTS 19-37) SQUARE 5320 (LOTS 29-36)

WARD 7 WASHINGTON, D.C.

Bowman Consulting Group, Ltd.
2121 Eisenhower Avenue
Suite 302
Alexandria, Virginia 22314
Phone: (703) 548-2188
Fax: (703) 683-5781
www.bowmanconsulting.com

BOWMAN CONSULTING

SHEET 1 of 1

DATE JUNE 2, 2008
JOB No. 32206-02-001
SCALE 1" = 40'
DRAWN BY STL
DESIGN BY KJC
CHKD. STL

ZONING COMMISSION
District of Columbia
CASE NO.05-24B
EXHIBIT NO.20