LOT 800 of square 2234 - 2950 TILDEN STREET, NW

Washington, DC

22 JUNE 2006

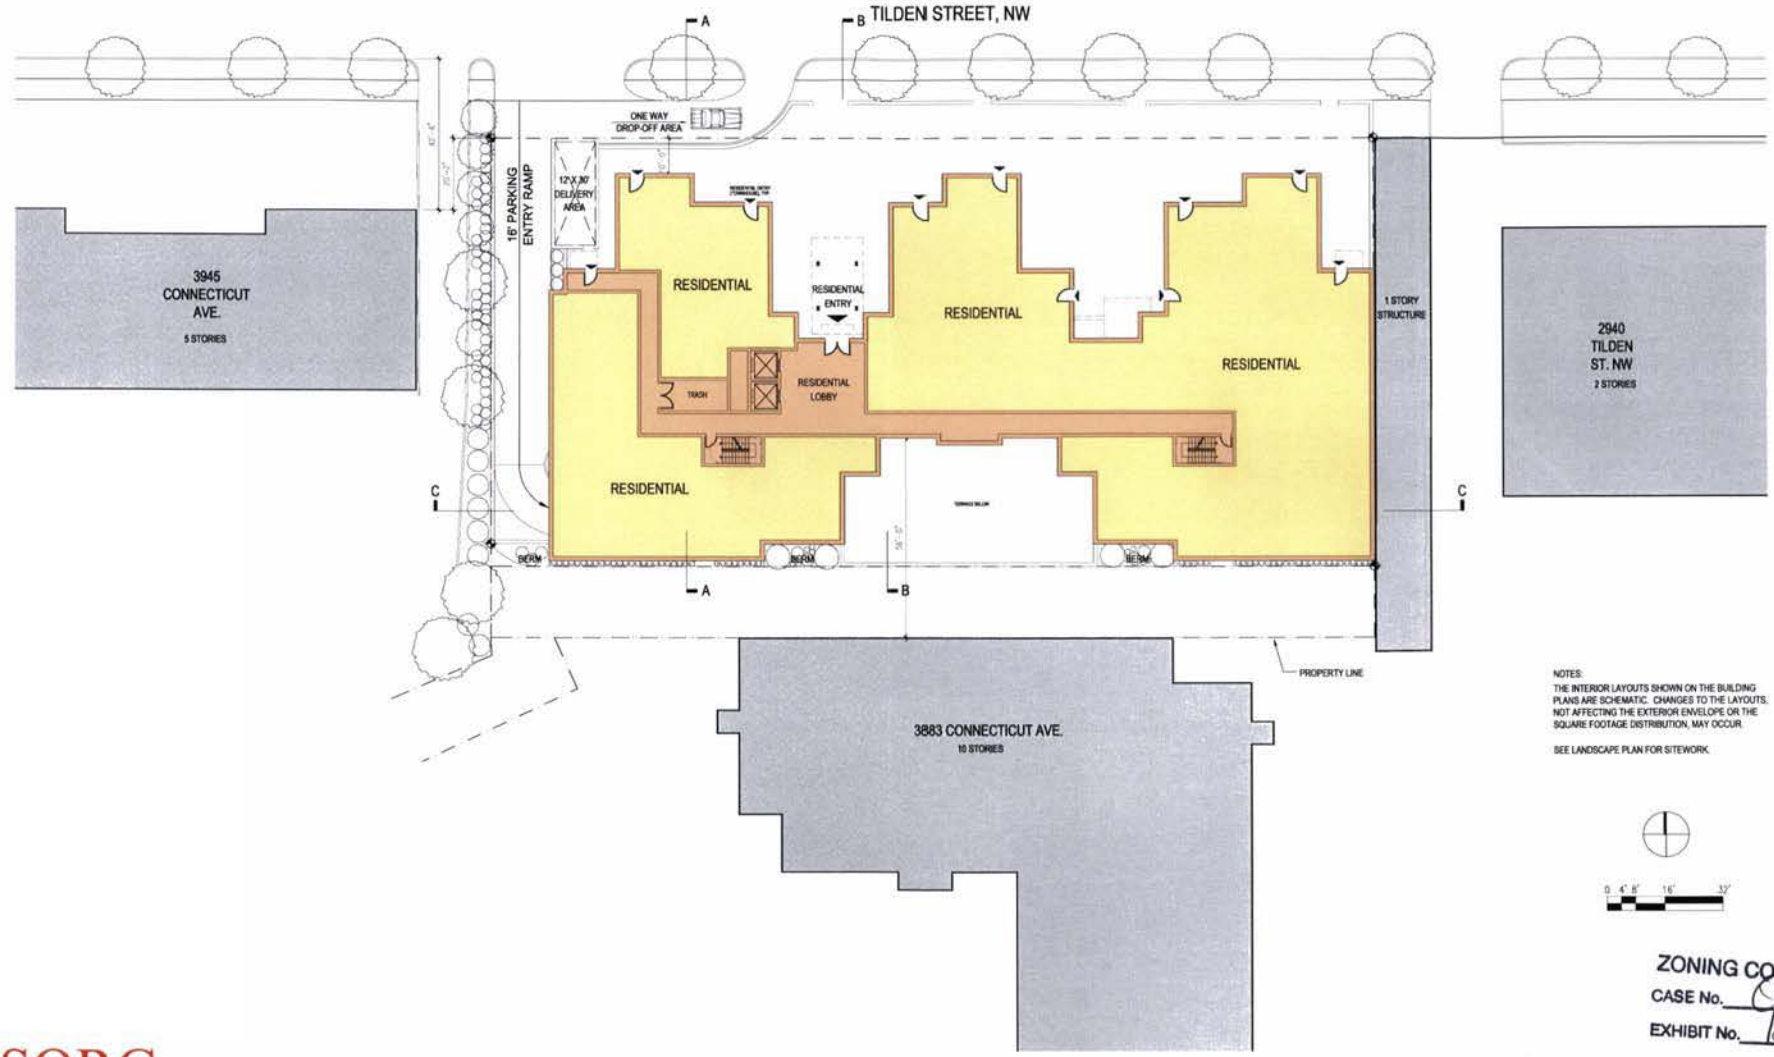

NOTES:
THE INTERIOR LAYOUTS SHOWN ON THE BUILDING PLANS ARE SCHEMATIC. CHANGES TO THE LAYOUTS, NOT AFFECTING THE EXTERIOR ENVELOPE OR THE SQUARE FOOTAGE DISTRIBUTION, MAY OCCUR.

SEE LANDSCAPE PLAN FOR SITEWORK.

0 4' 8' 16' 32'

ZONING COMMISSION
CASE No. 05-26
EXHIBIT No. 128

SORG
ARCHITECTS

GROUND FLOOR PLAN (FIVE FLOOR SCHEME)

A3

ZONING COMMISSION
District of Columbia
CASE NO.05-26
EXHIBIT NO.128

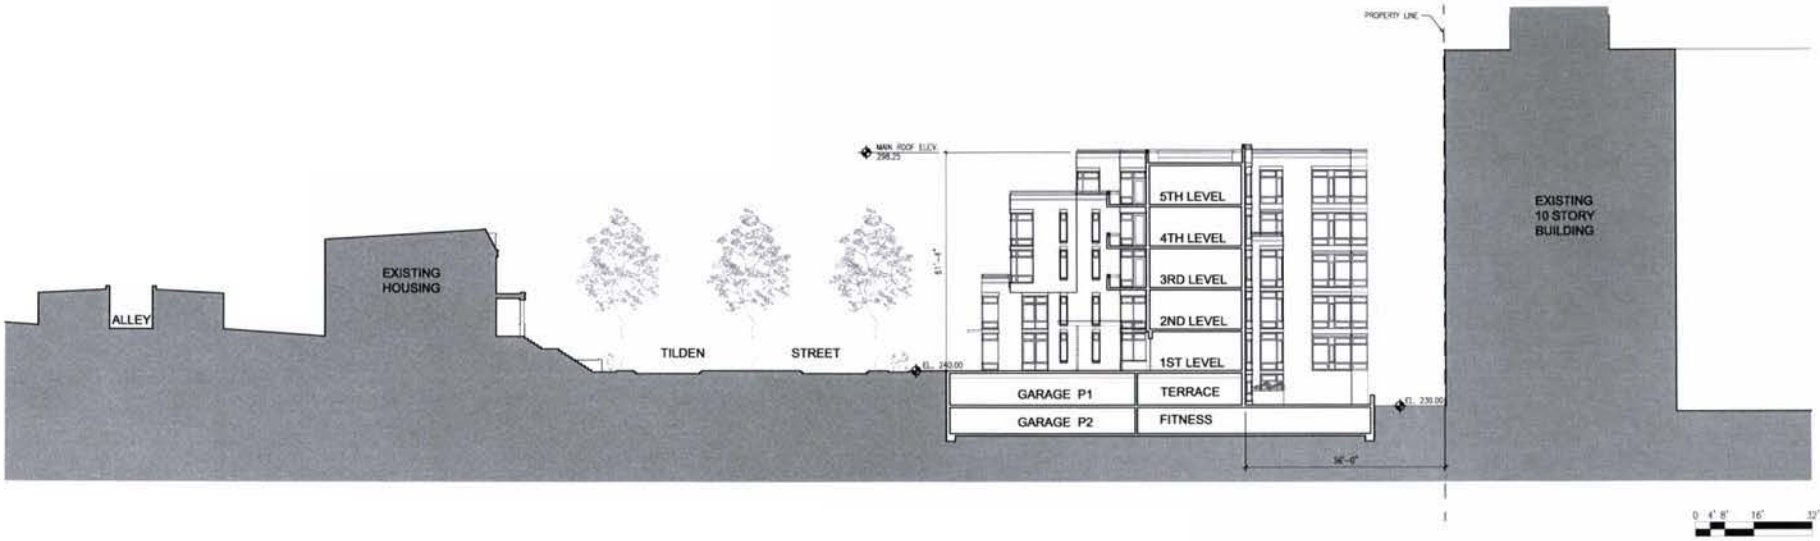

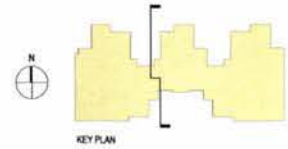

SORG
ARCHITECTS

TRANSVERSE SECTION BB (FIVE FLOOR SCHEME)

A11

EXTERIOR MATERIALS :

EXTERIOR WALLS - CAST MASONRY OR MASONRY

WINDOWS - COATED ALUMINUM WITH CLEAR GLASS

0 4' 8' 16' 32'

SORG
ARCHITECTS

NORTH ELEVATION (FIVE FLOOR SCHEME)
A13