



APPENDIX C

Trip Assignment for Approved Developments

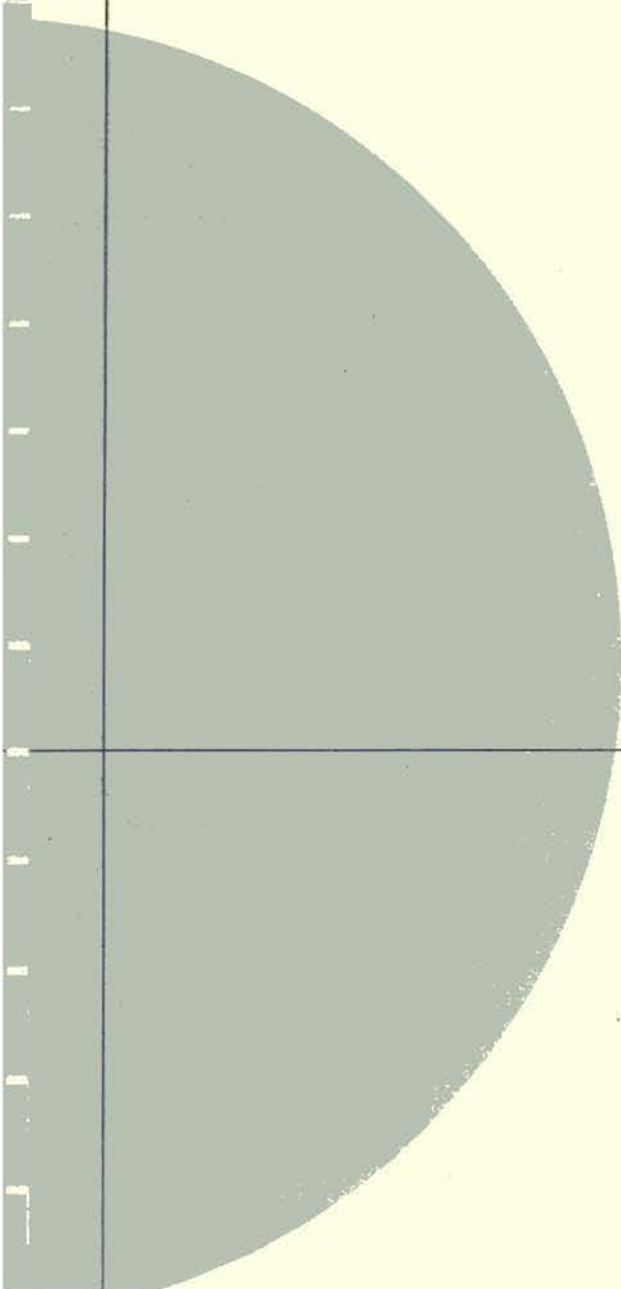

ZONING COMMISSION
District of Columbia
CASE NO. 05-30
EXHIBIT NO. 7C

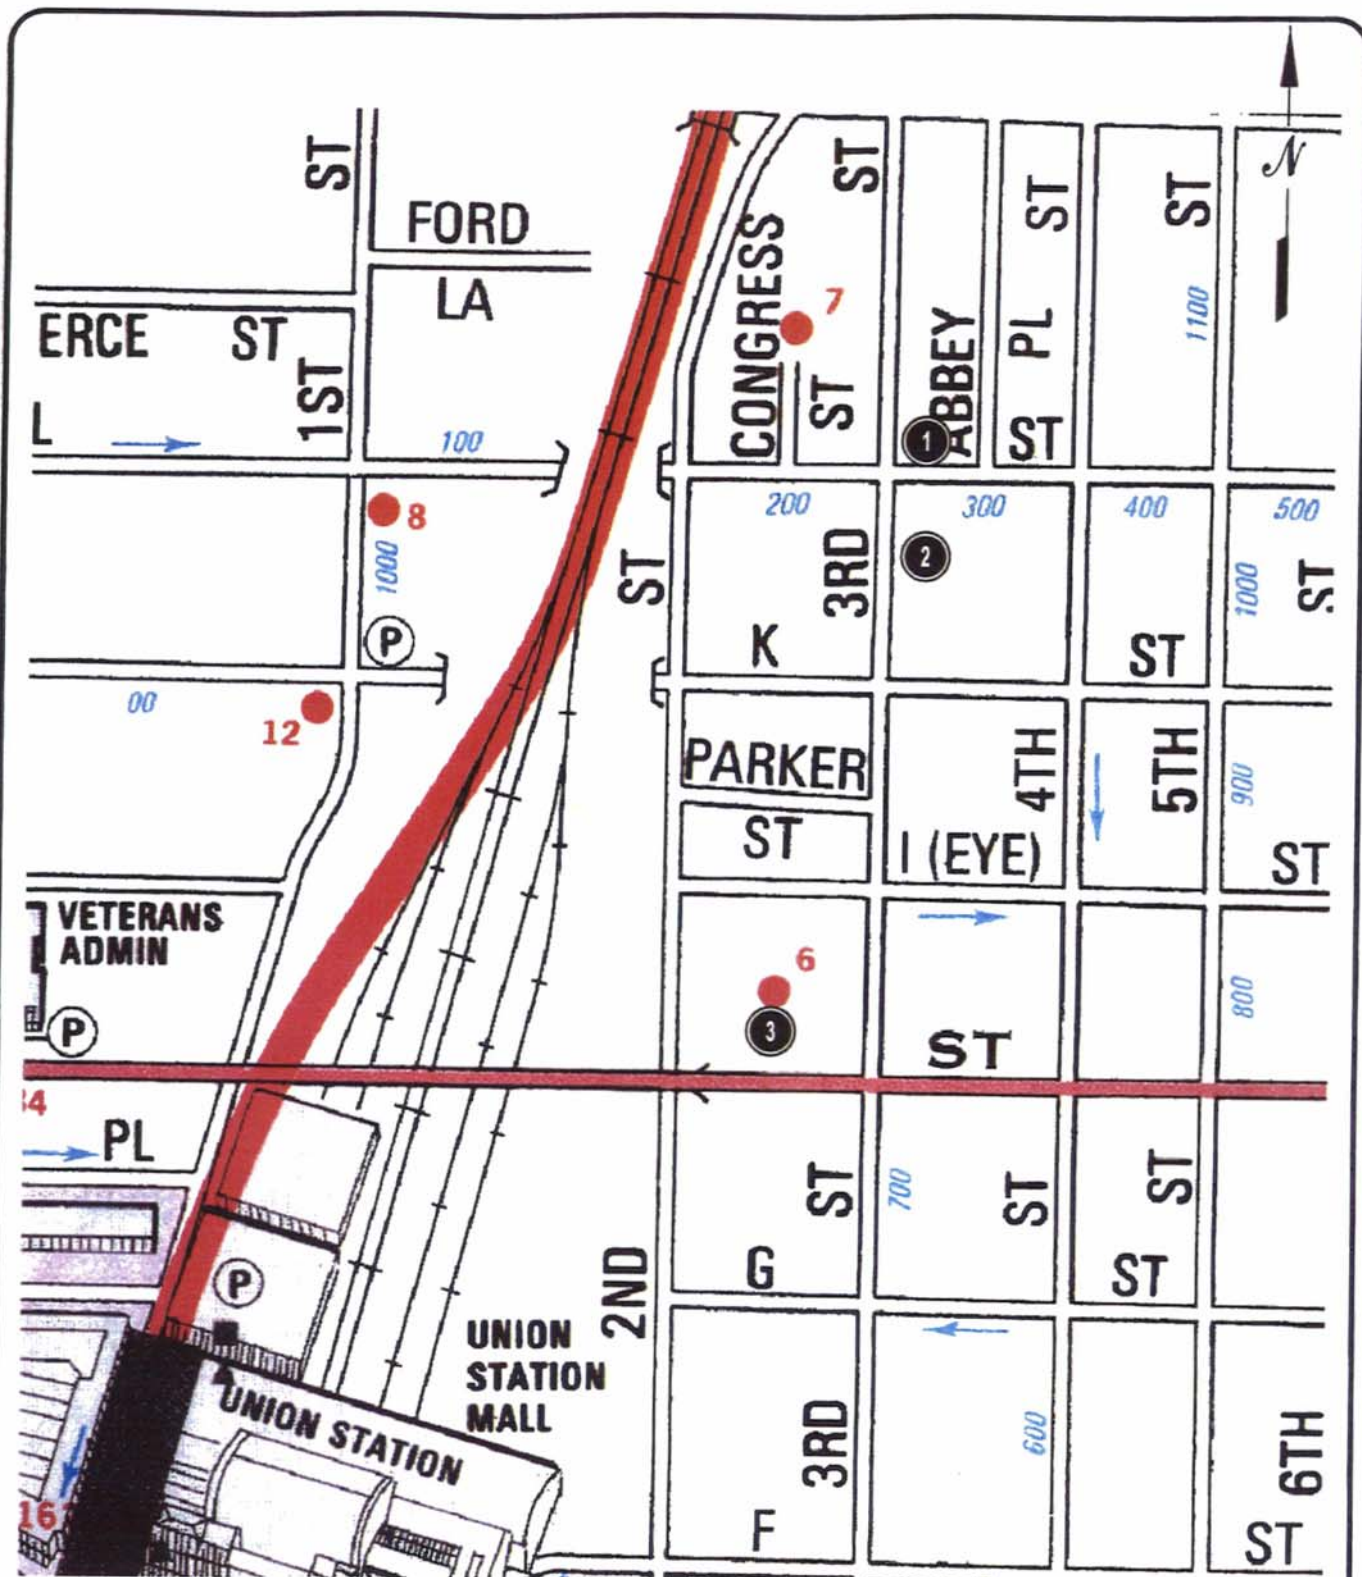


ADC Permitted Use Number 20303127



Approved Developments


EXHIBIT C-1
LOCATION MAP FOR
APPROVED DEVELOPMENTS

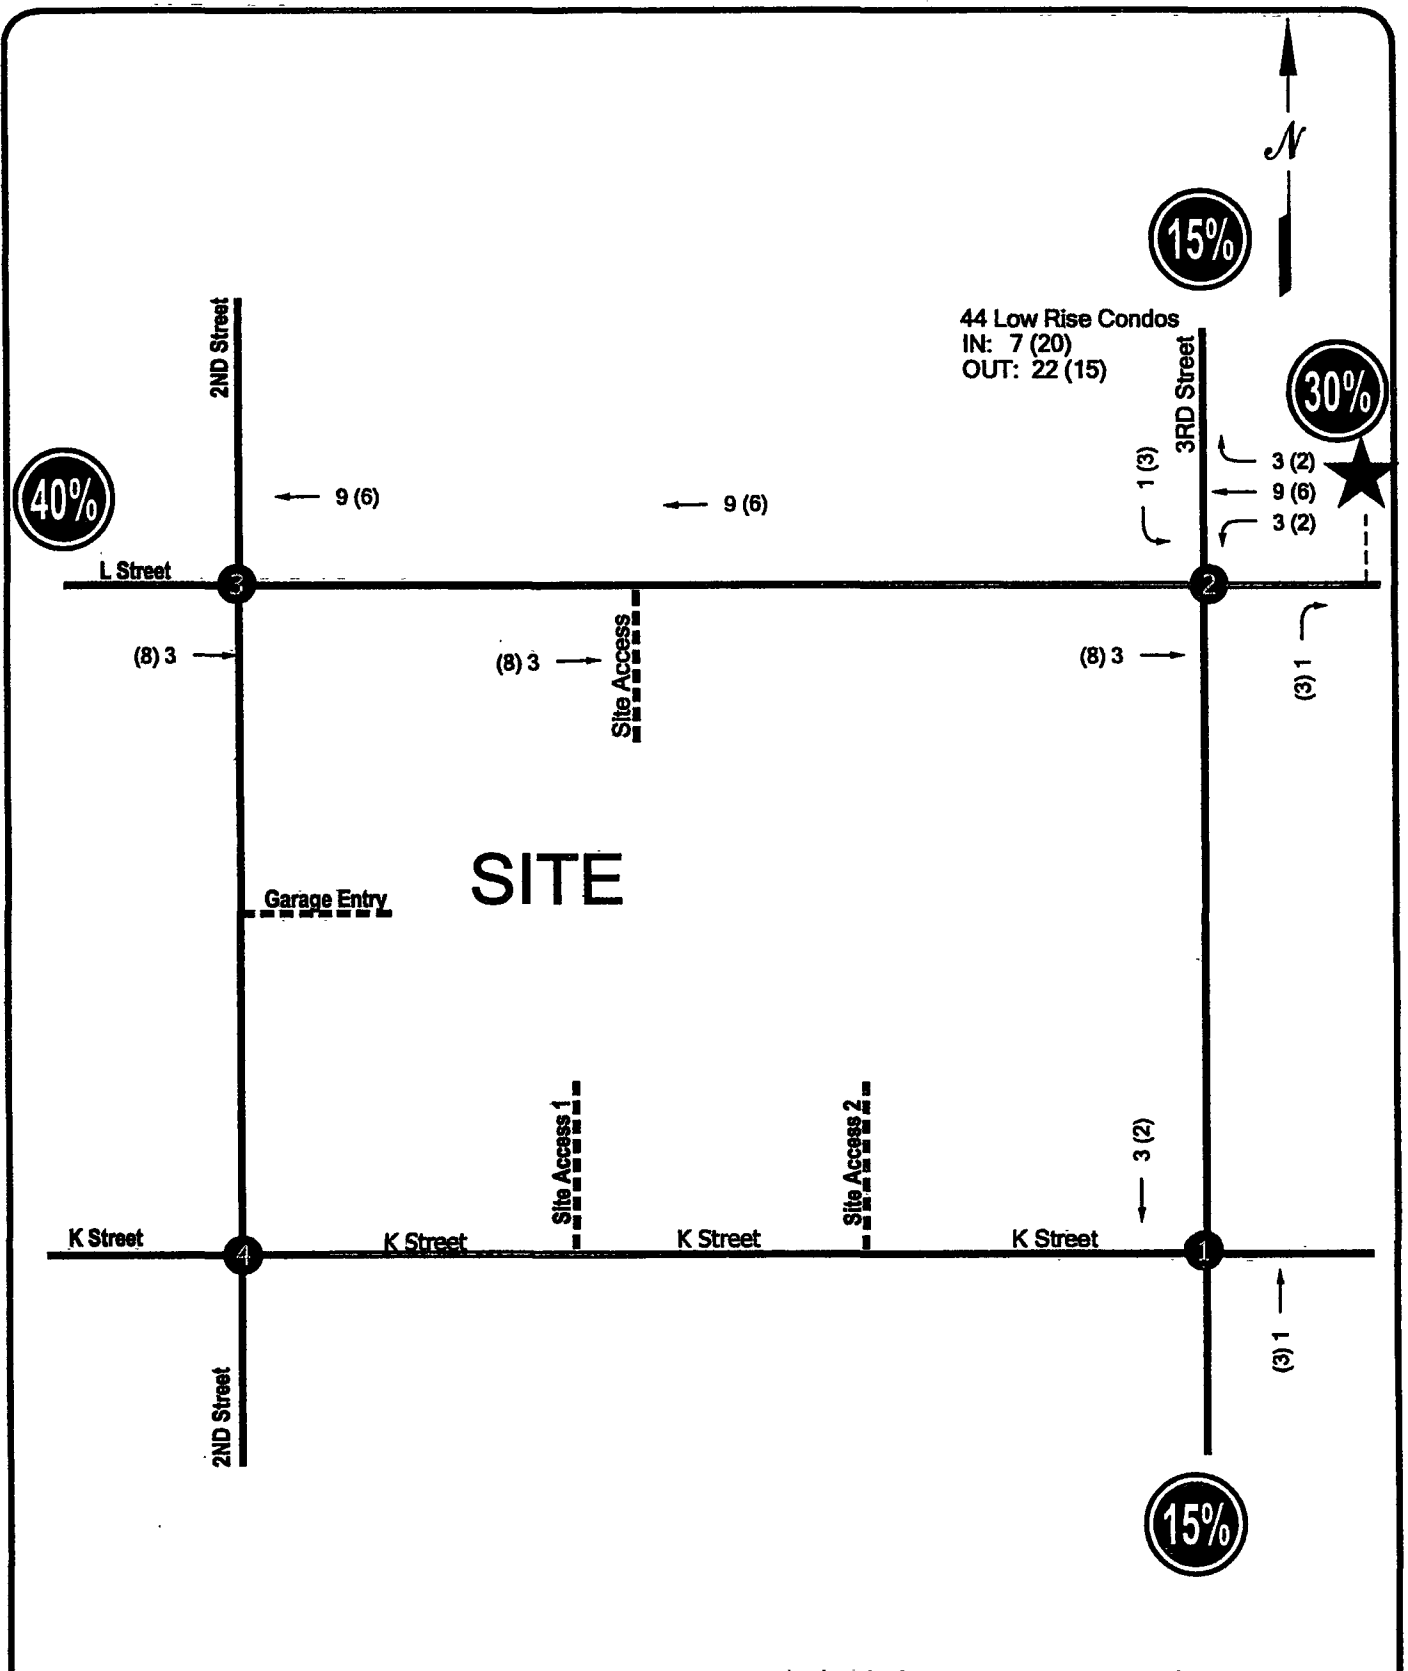

NOT TO SCALE


00 - MORNING PEAK HOUR
 (00) - EVENING PEAK HOUR

EXHIBIT C-2
 TRIP ASSIGNMENT
 FOR DEVELOPMENT #1

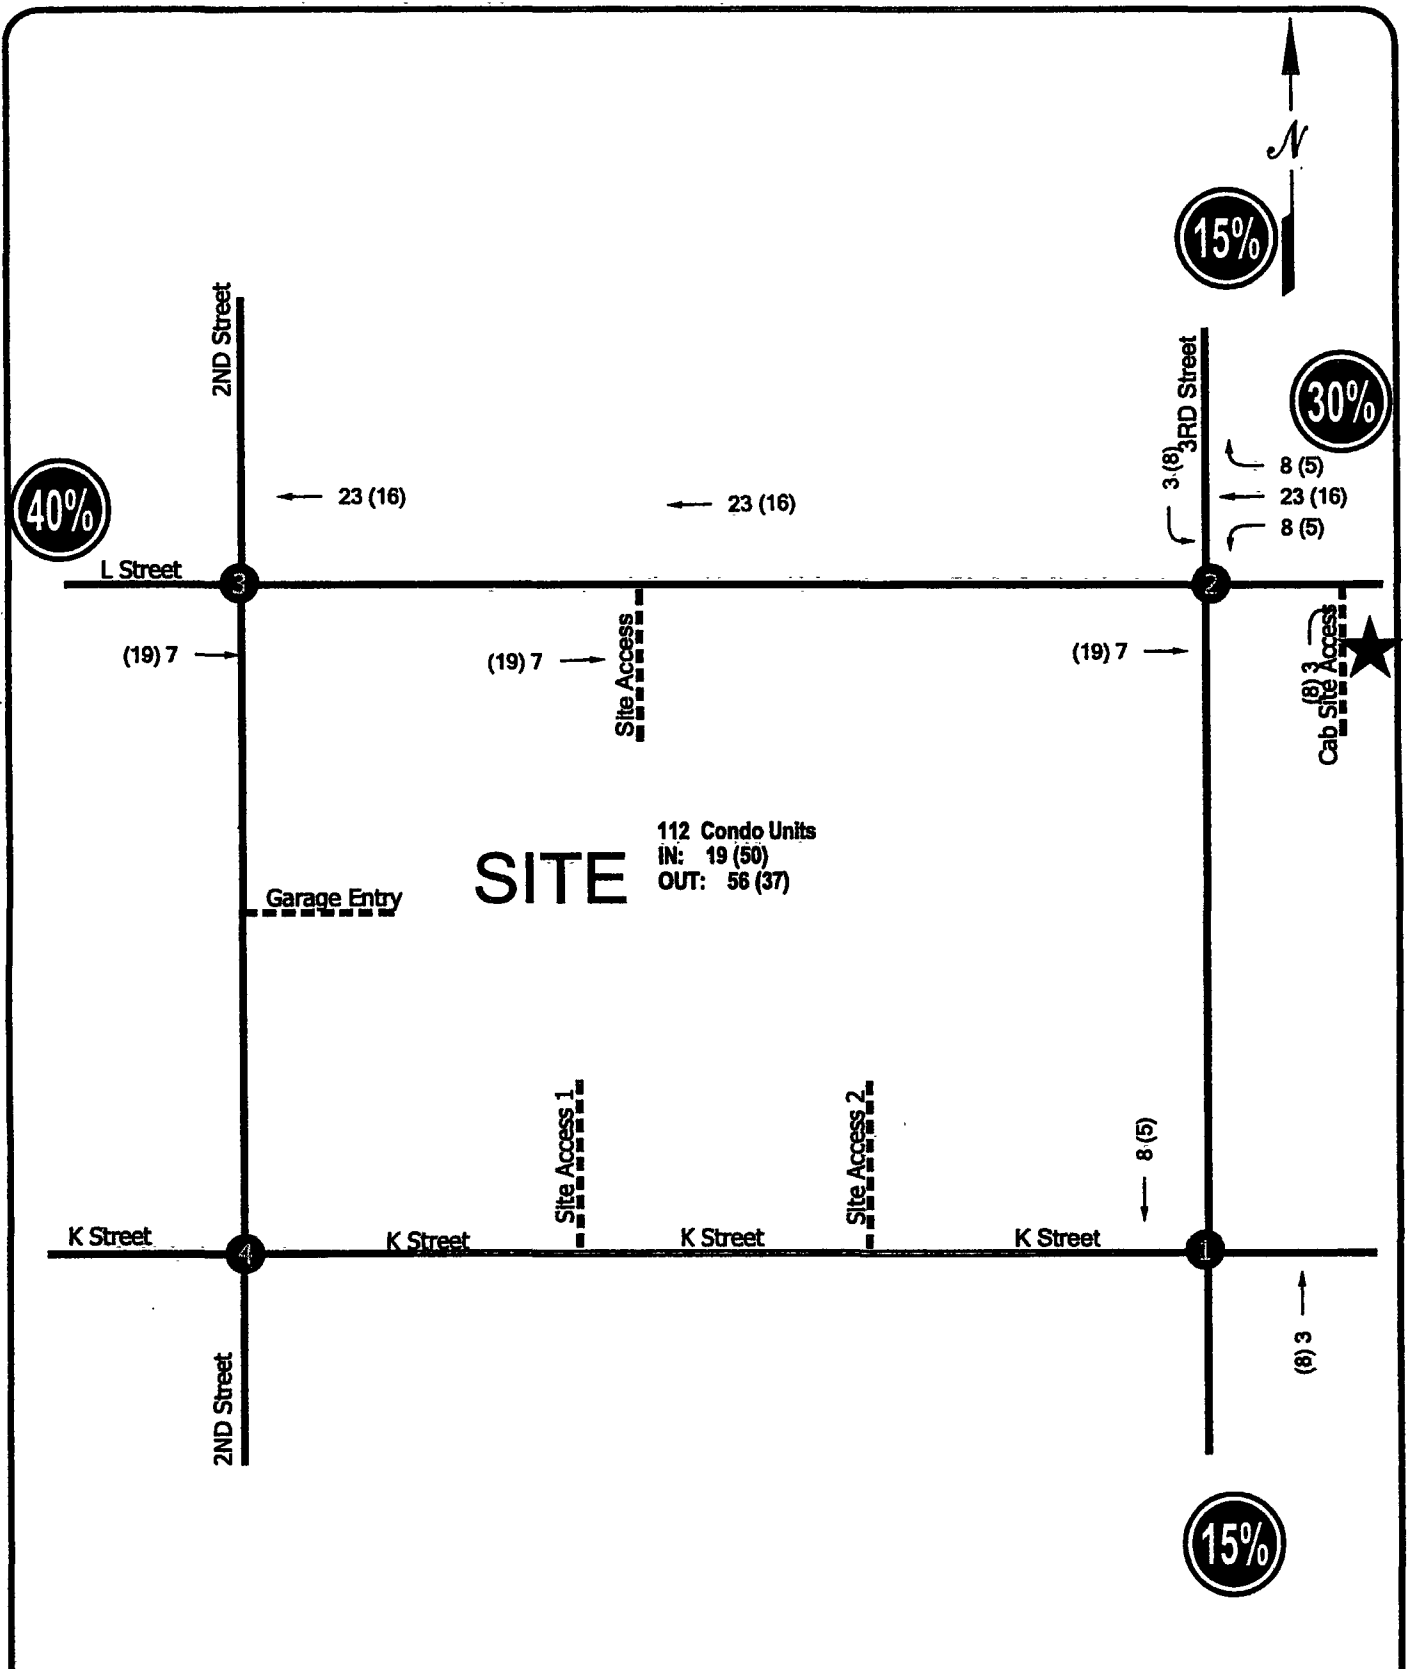

NOT TO SCALE

EXHIBIT C-3 TRIP ASSIGNMENT FOR DEVELOPMENT #2

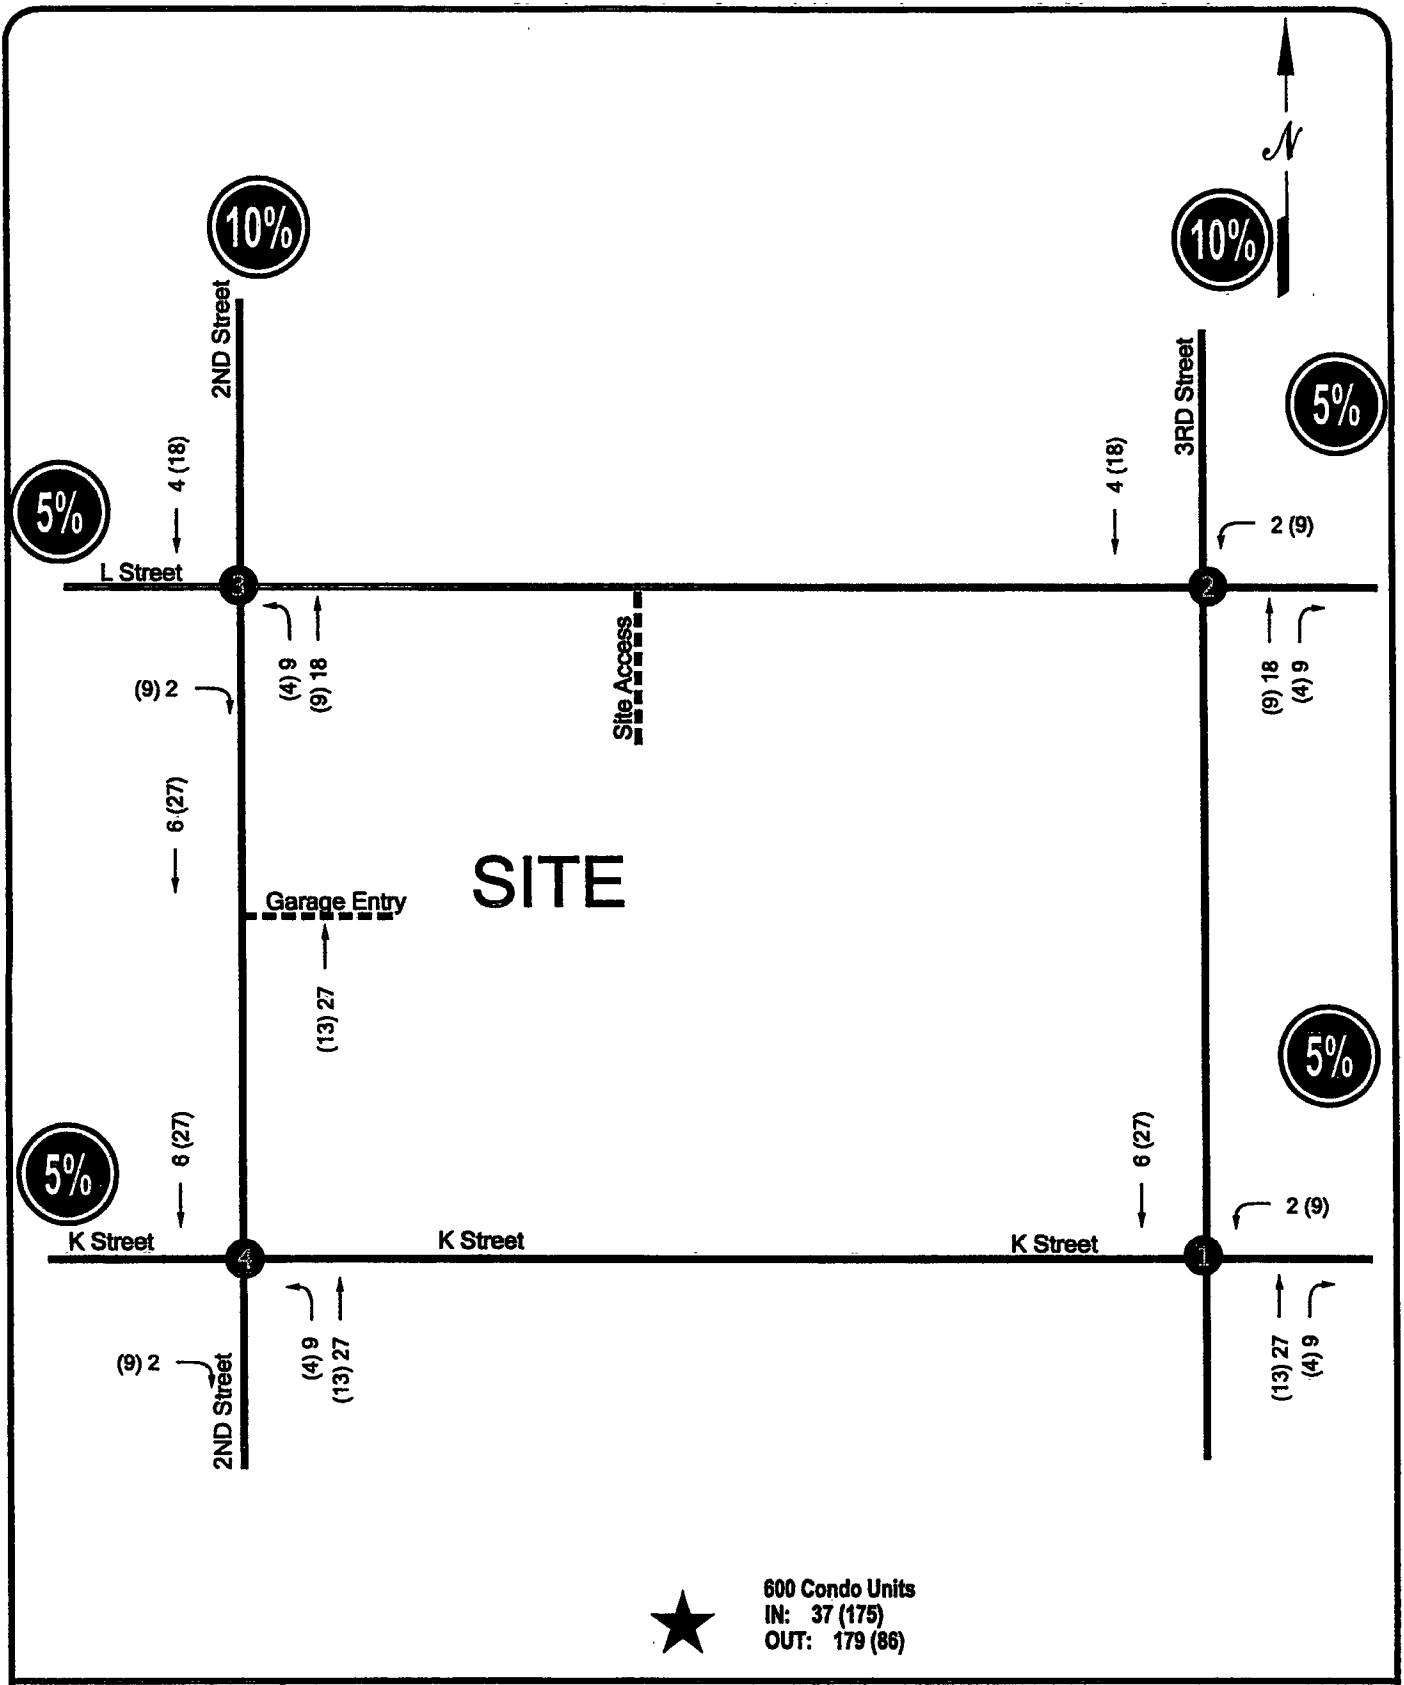

NOT TO SCALE

00 - MORNING PEAK HOUR
 (00) - EVENING PEAK HOUR

EXHIBIT C-4 TRIP ASSIGNMENT FOR DEVELOPMENT #3