



PERSPECTIVE VIEW - SCHEME C

REVISIONS


DATE	DESCRIPTION
10/26/06	1.0



FLORIDA AVE ELEVATION

REVISIONS	

DATE	10/13/06
DESIGNER	JOHN H. HARESIGN
ARCHITECT	JOHN H. HARESIGN
CLIENT	FLORIDA & Q STREET, LLC
PROJECT	1600 NORTH CAPITOL STREET NW

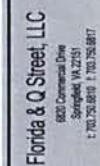

Washington, DC 20002


DATE	10-25-01
PROJECT NO.	2000-01
DRAWN BY	JM
CHECKED BY	RB

①
A-1.7

Bonstra | Haresign
ARCHITECTS


NORTH CAPITO
ELEVATION


1710 Connecticut Ave NW, (Suite 400)
Washington, DC 20009-1123


202	508 9373 1
202	508 8122 8

A-1.7
SCHEME C

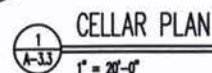

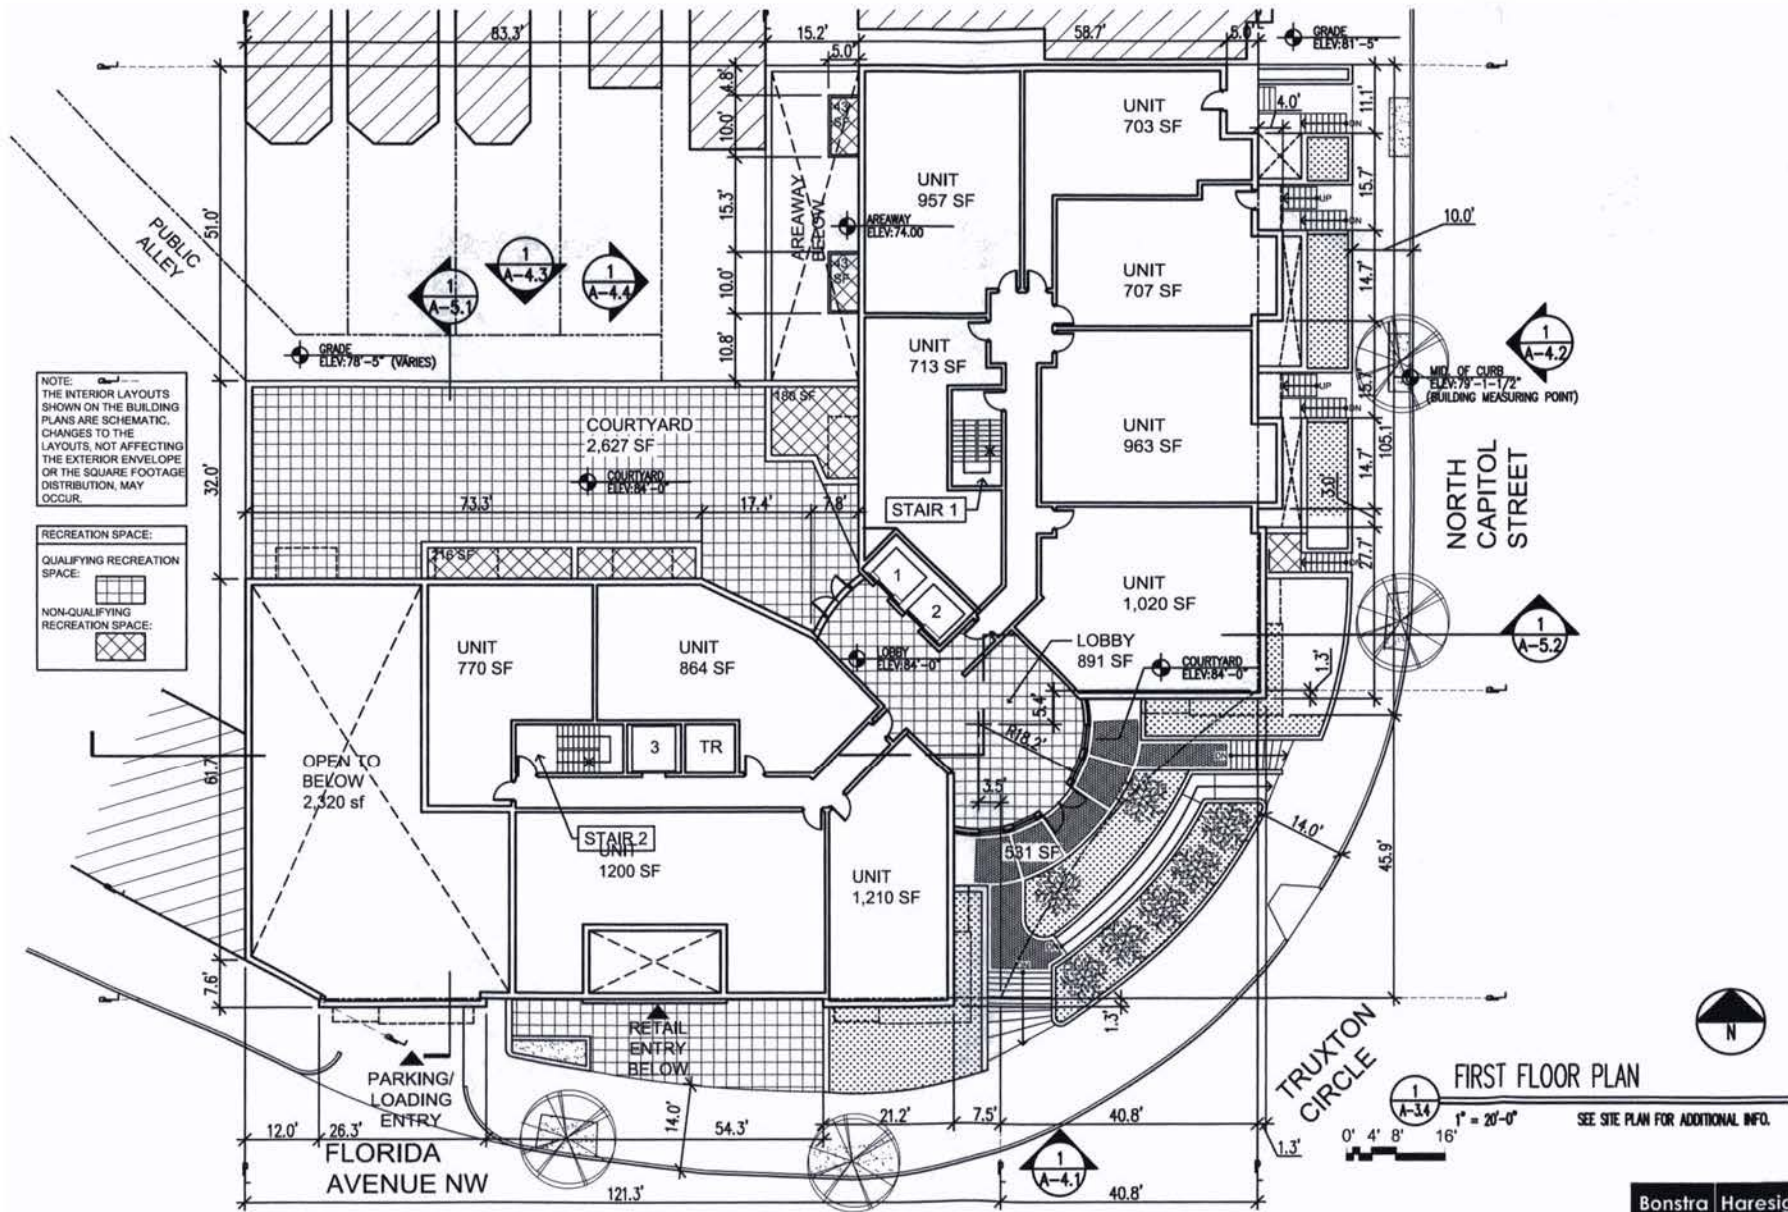

Florida & Q Street, LLC
8801 Commercial Ave
Springfield, VA 22151
P: 703.750.8848 F: 703.750.8817

1600 North Capitol Street NW
Washington, DC 20002


REVISION	DATE	BY	CHKD
Bonstra | Haresign
ARCHITECTS

1715 Commercial Ave NW, Suite 400
Washington, DC 20009-1123
www.bonstra.com 202 588 9073 F
202 588 4125 P

FIRST FLOOR PLAN

A-3.4
SCHEME C

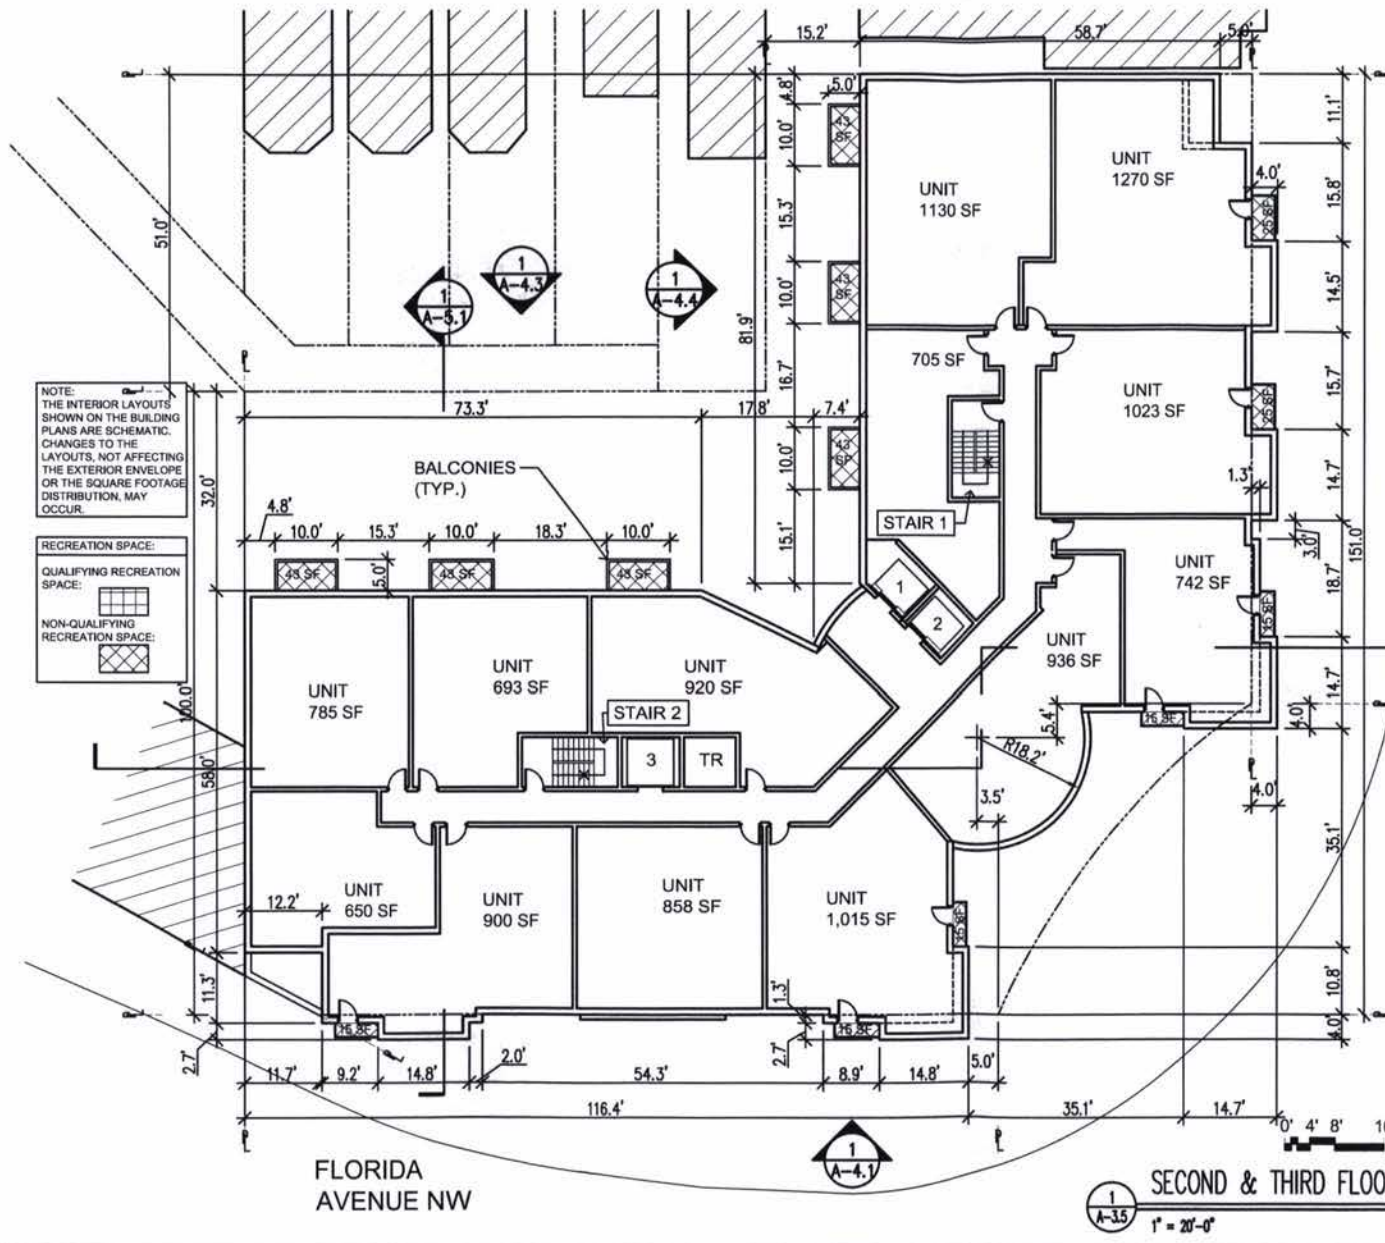

NOTE:
THE INTERIOR LAYOUTS
SHOWN ON THE BUILDING
PLANS ARE SCHEMATIC.
CHANGES TO THE
LAYOUTS, NOT AFFECTING
THE EXTERIOR ENVELOPE
OR THE SQUARE FOOTAGE
DISTRIBUTION, MAY
OCCUR.

RECREATION SPACE:
QUALIFYING RECREATION
SPACE:
NON-QUALIFYING
RECREATION SPACE:

FLORIDA
AVENUE NW

NORTH
CAPITOL
STREET

SECOND & THIRD FLOOR PLAN
1" = 20'-0"

Florida & Q Street, LLC
8000 Commercial Drive
Springfield, VA 22151
T 703.760.8810 F 703.760.8817

1600 North Capitol Street NW
Washington, DC 20002

REVISIONS	DATE	BY	CHKD
1.00	01/15/2010	JB	JB
1.01	01/15/2010	JB	JB
DATE	01/15/2010
DESIGNED BY	JB
CHECKED BY	JB
APPROVED BY	JB
REVISIONS	


Bonstra Haresign
ARCHITECTS

SECOND & THIRD
FLOOR PLAN

1715 Commercial Ave NW, Suite 400
Washington, DC 20001-1123

www.bonstra.com 202 588 9373 F
202 588 8122 F

A-3.5
SCHEME C

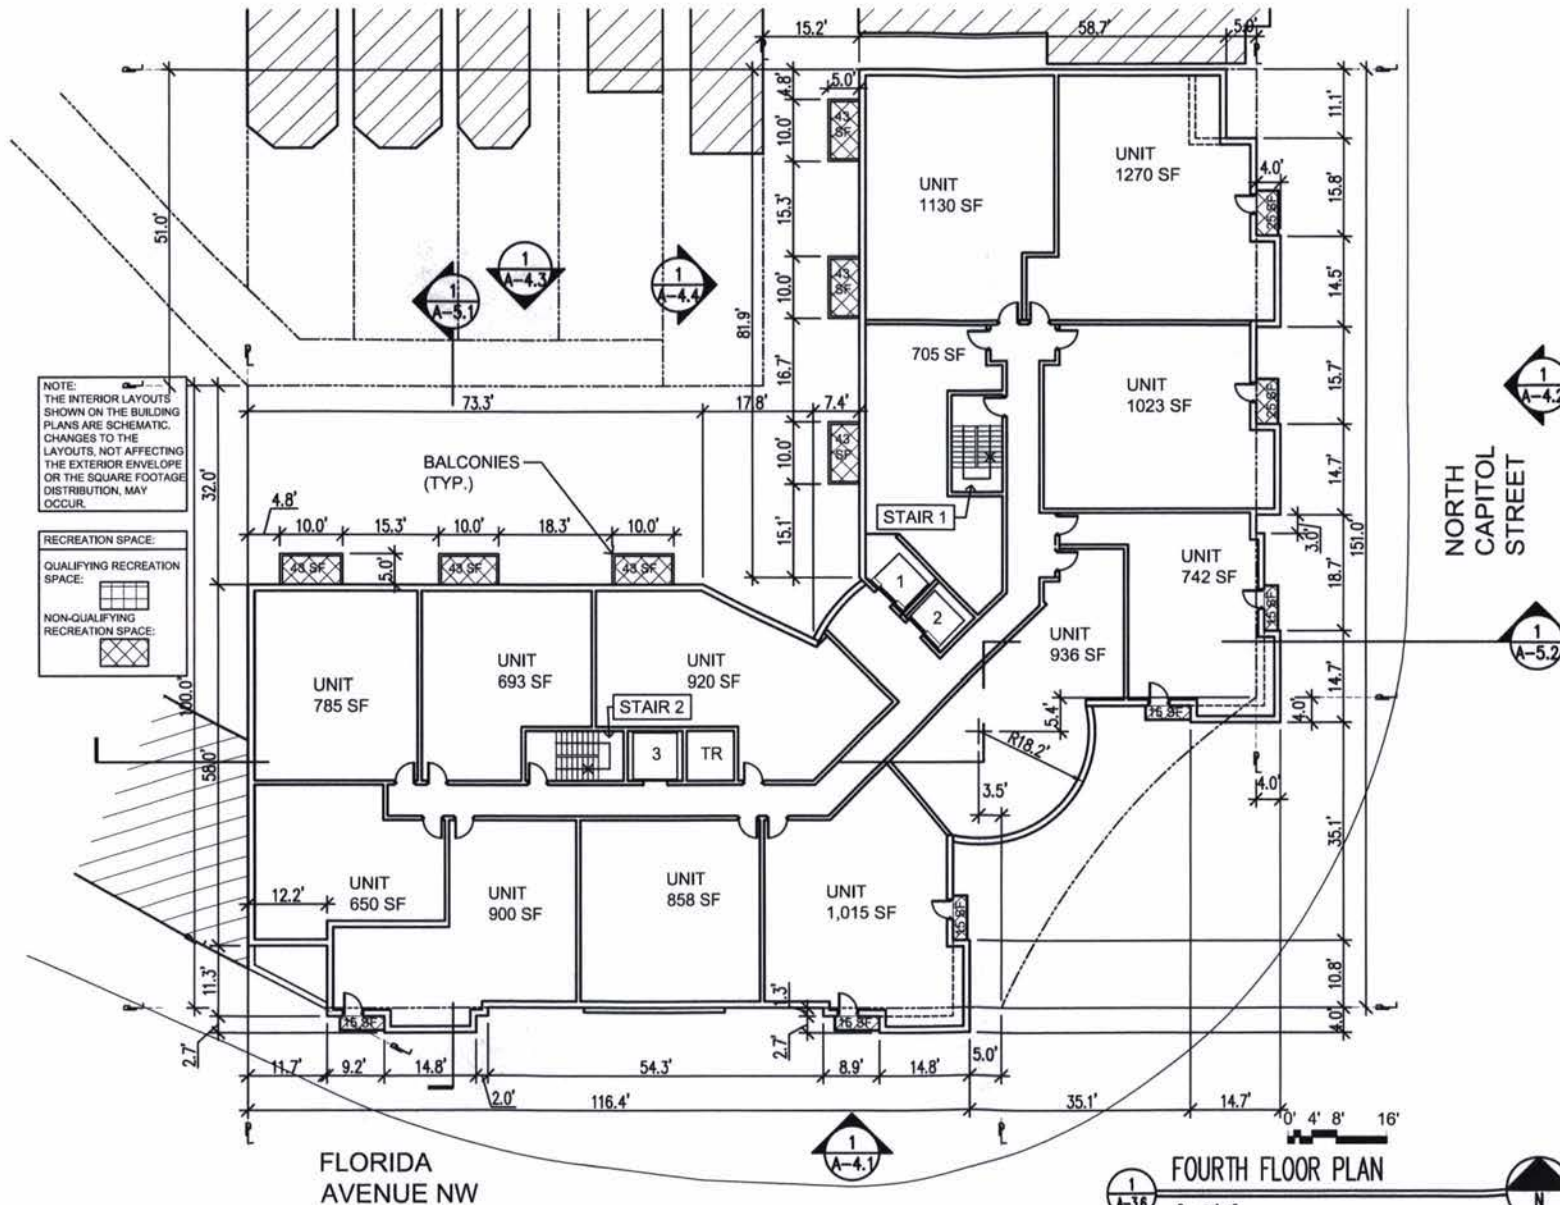

Florida & Q Street, LLC

1600 North Capital Street NW
Washington, DC 20002

REVISIONS	DATE	BY	APP
1.00	10/24/06	WJ	WJ
1.01	10/24/06	WJ	WJ
Bonstra Haresign
ARCHITECTS

1710 Connecticut Ave NW, Suite 400
Washington, DC 20009-1123
www.bonstra.com 202 588 9373 T
202 588 9122 F


FOURTH FLOOR PLAN
A-3.6
SCHEME C

REVISIONS

2			

NOTE:
THE INTERIOR LAYOUTS
SHOWN ON THE BUILDING
PLANS ARE SCHEMATIC.
CHANGES TO THE
LAYOUTS, NOT AFFECTING
THE EXTERIOR ENVELOPE
OR THE SQUARE FOOTAGE
DISTRIBUTION, MAY
OCCUR.

RECREATION SPACE:
QUALIFYING RECREATION
SPACE:
NON-QUALIFYING
RECREATION SPACE:

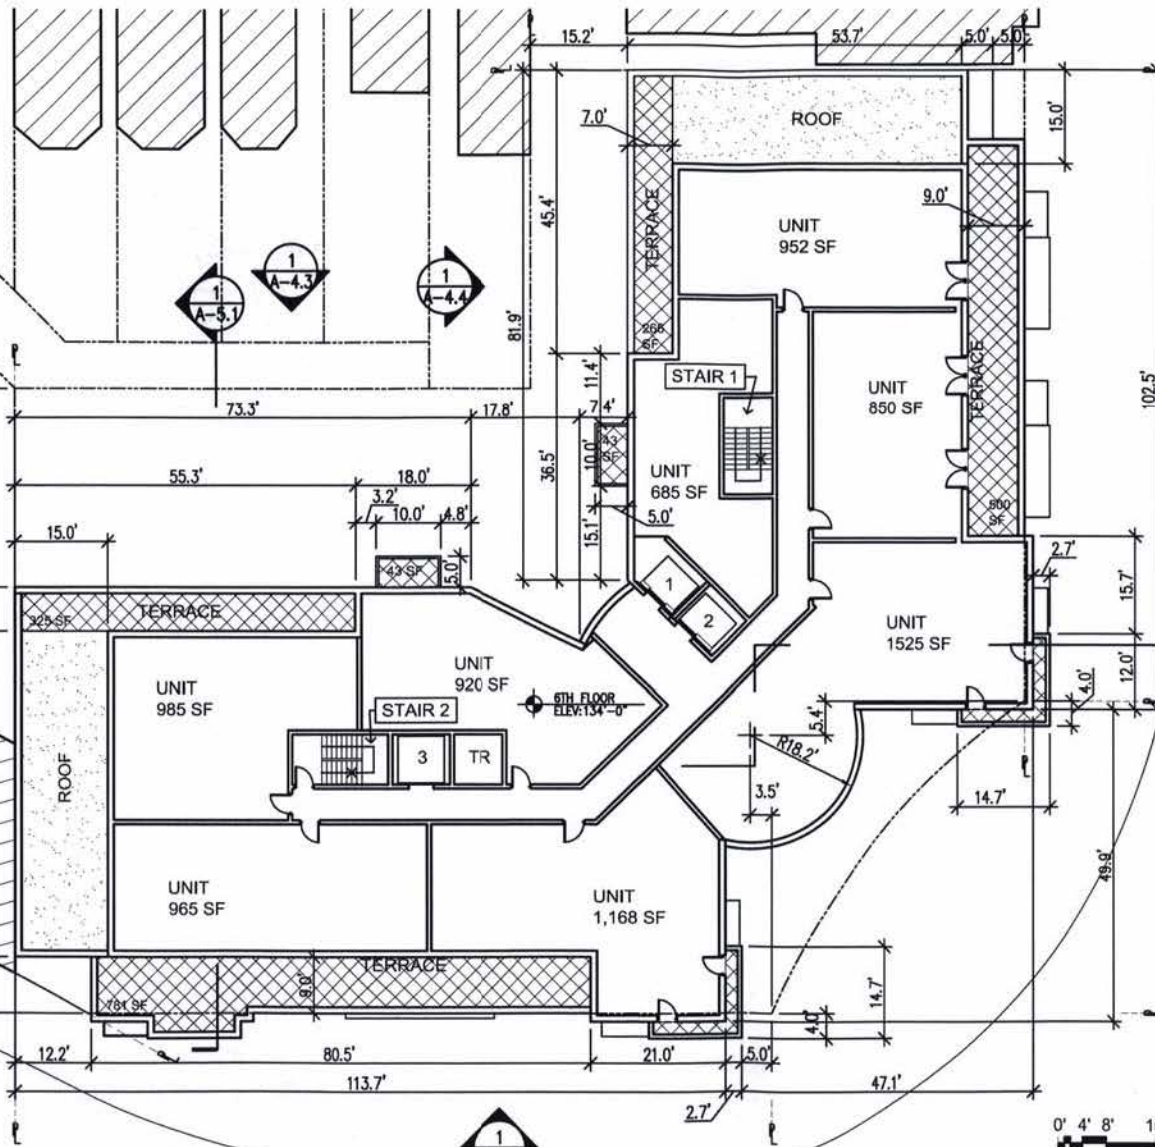

FLORIDA
AVENUE NW

SIXTH FLOOR PLAN
1" = 20'-0"

NORTH
CAPITOL
STREET

Florida & Q Street, LLC
1800 Connecticut Ave.
Suite 400
Washington, DC 20006
T: 202.775.0400 F: 202.775.0407

1600 North Capitol Street NW
Washington, DC 20002



Bonstra Haresign
ARCHITECTS


1710 Connecticut Ave. NW, Suite 400
Washington, DC 20006-1123

www.bonstra.com 202.588.8373 F
202.588.8122 F

SIXTH FLOOR PLAN


A-3.8
SCHEME C



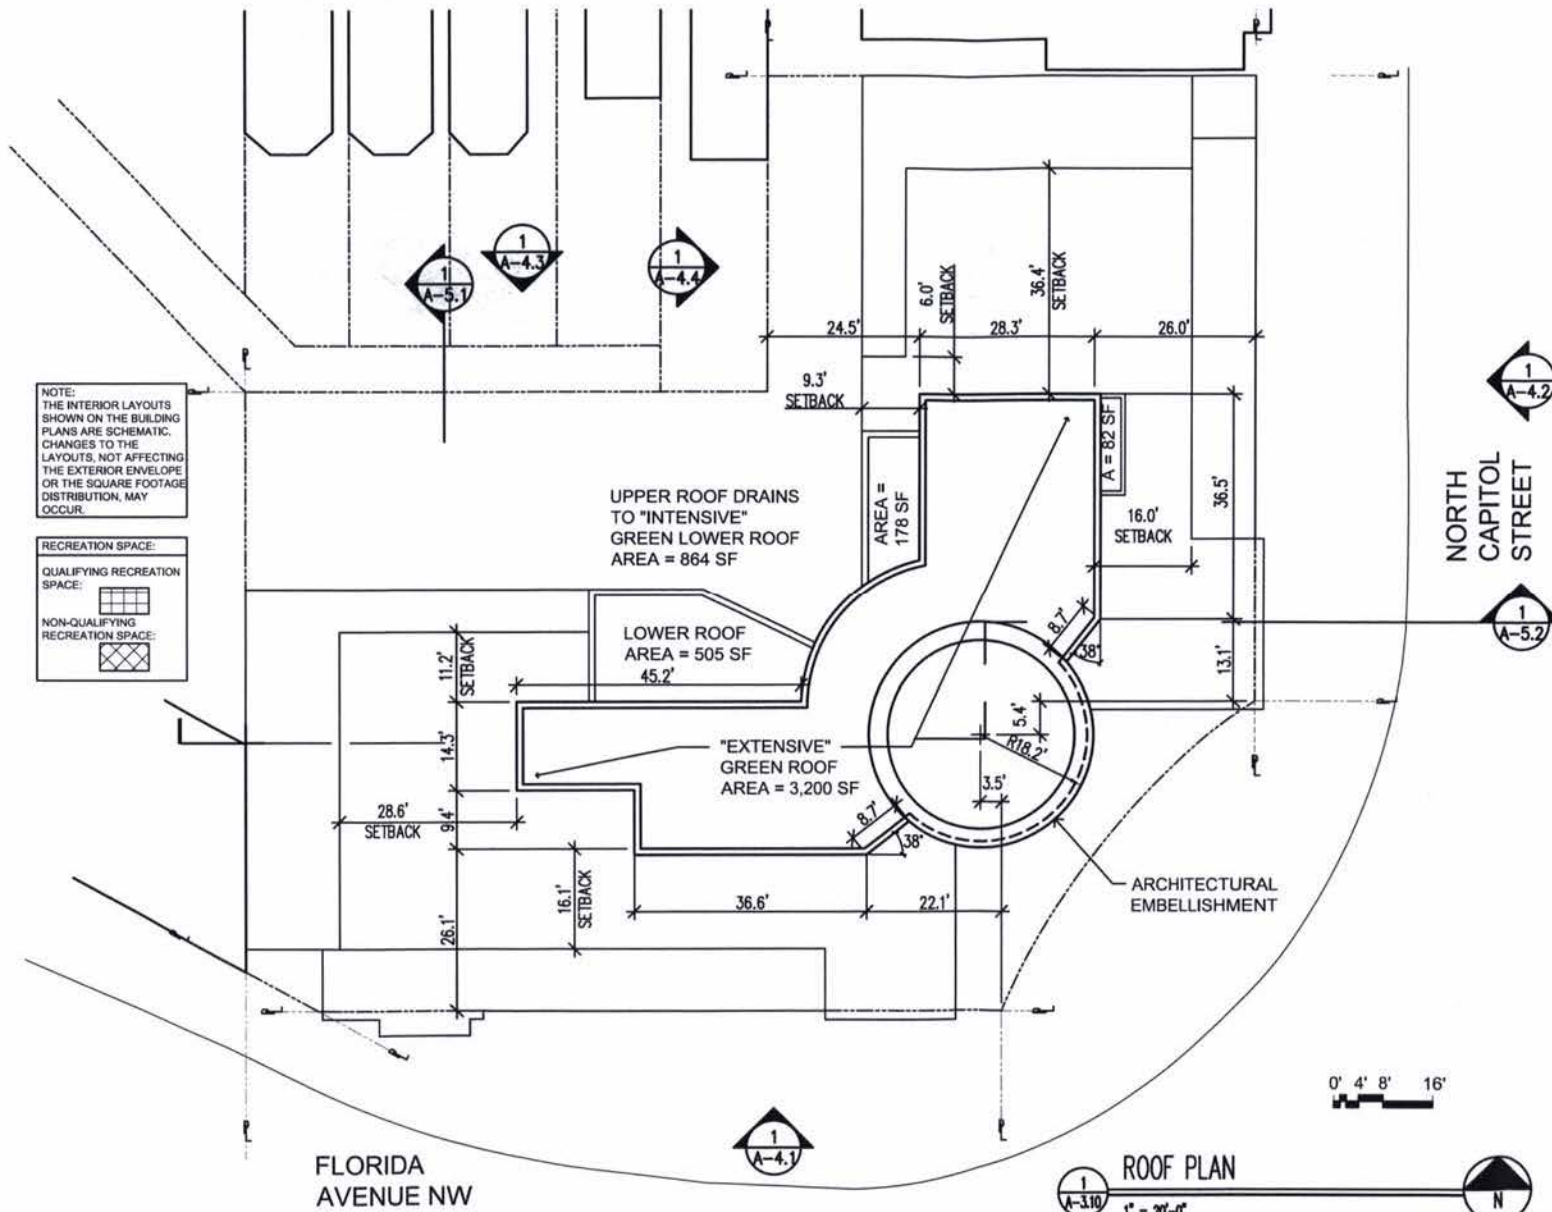




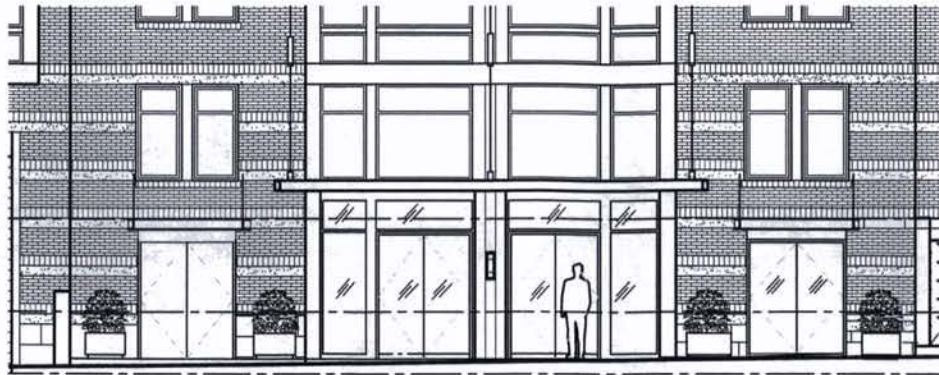


2
A-4.1
ENLARGED RETAIL ELEVATION
1/8" = 1'-0"

ARCHITECTURAL
EMBELLISHMENT

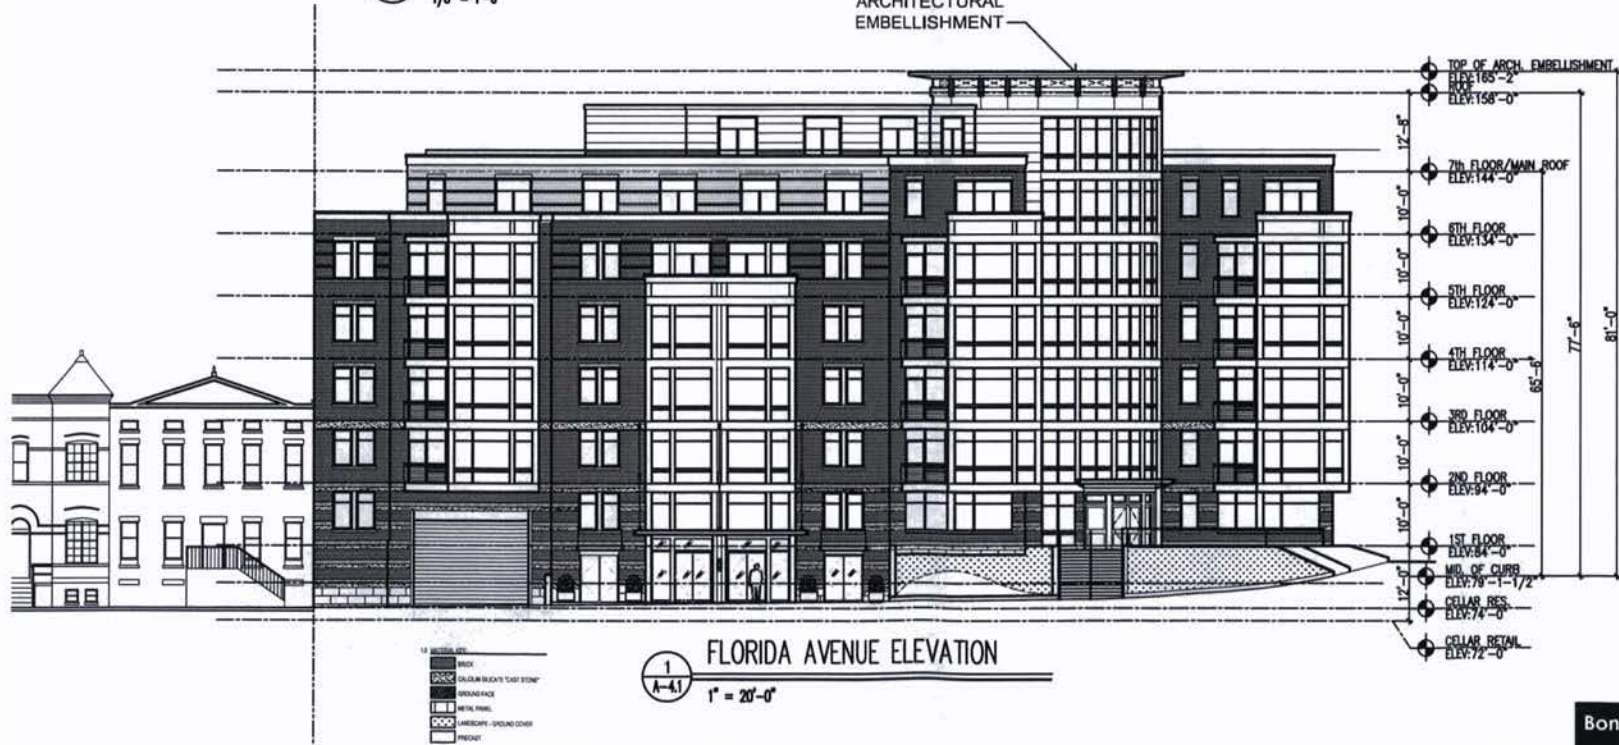

REVISIONS	
1	ISSUED FOR PERMIT
2	ISSUED FOR PERMIT
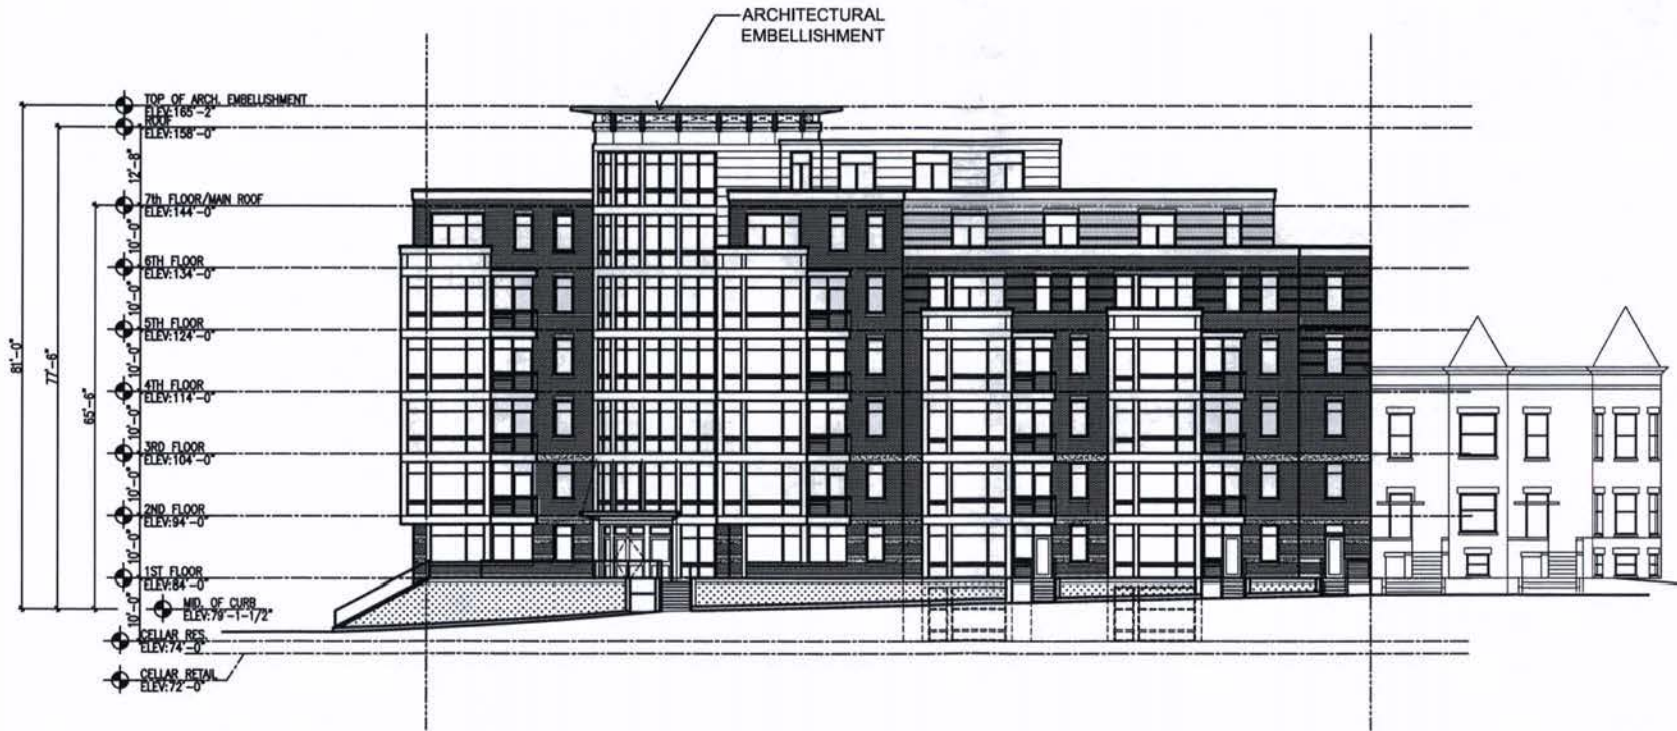

1
 A-4.2
 NORTH CAPITOL ST. ELEVATION
 1" = 20'-0"


