





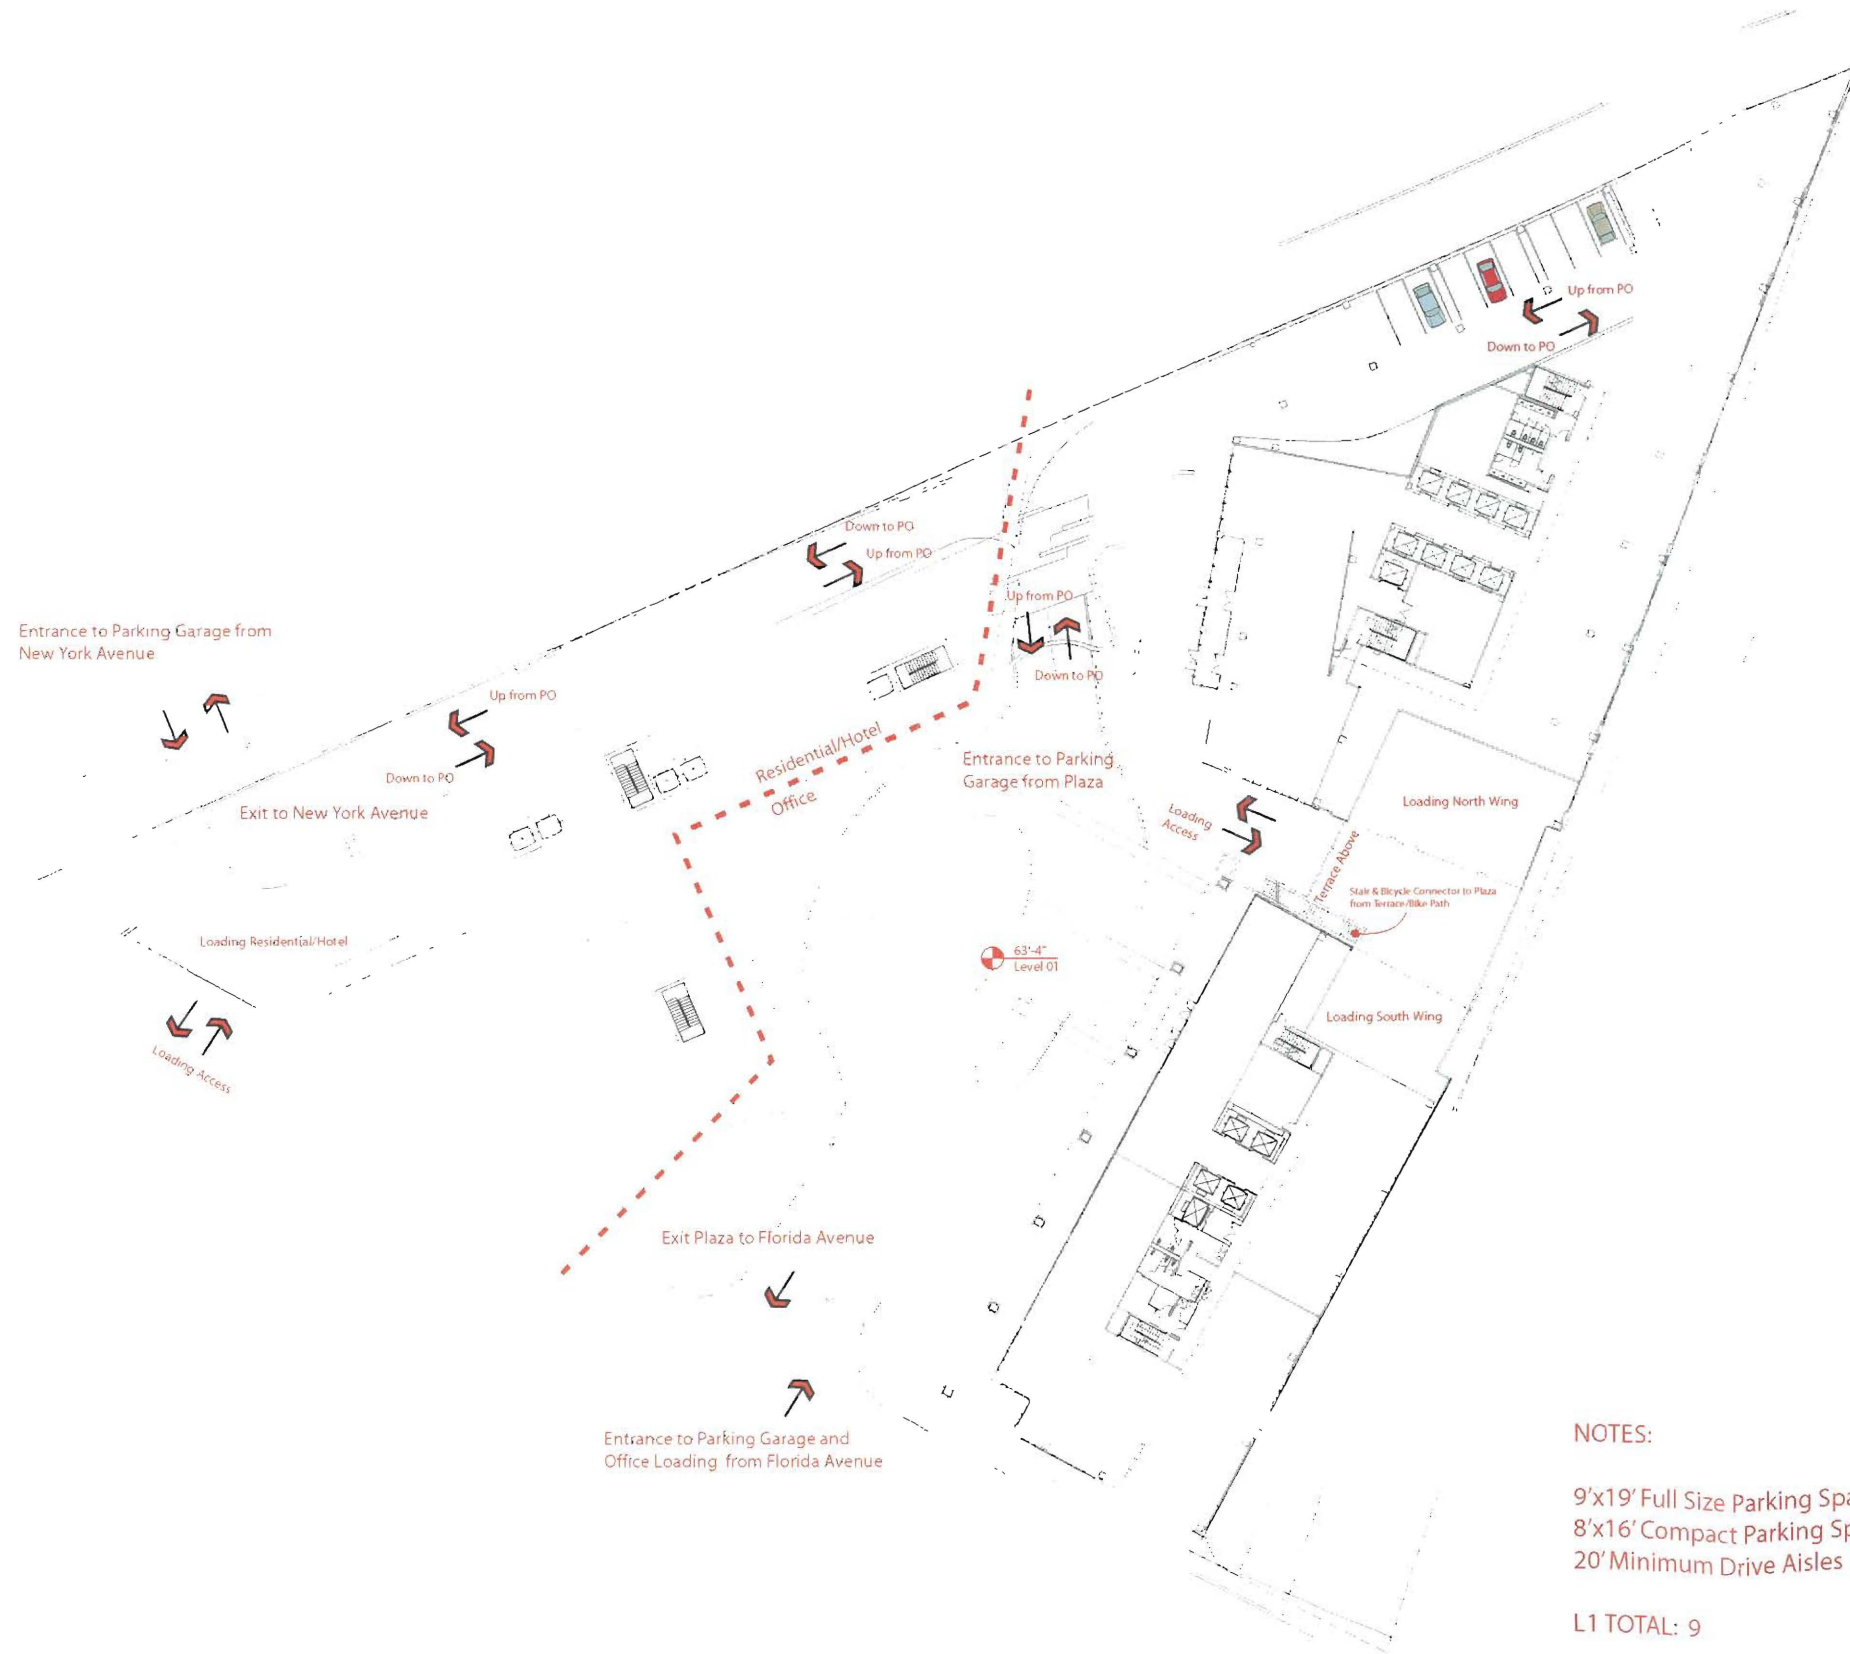

NOTES:

9'x19' Full Size Parking Spaces: 9
 8'x16' Compact Parking Spaces: 0
 20' Minimum Drive Aisles Provided

L1 TOTAL: 9

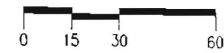

July 18, 2006

© 2006 Gensler