


AREA (sf)	APPROVED JAN '07	PROPOSED JAN '08
Retail	37,130	37,225
Residential	6,256	6,820
Hotel	6,969	7,016
Loading (Non-Retail)	5,028	4,419
Pass-Through	4,000	3,035
Other (Corridor/Shaft/Etc.)	1,263	1,178
TOTAL FOOTPRINT	60,646	59,693

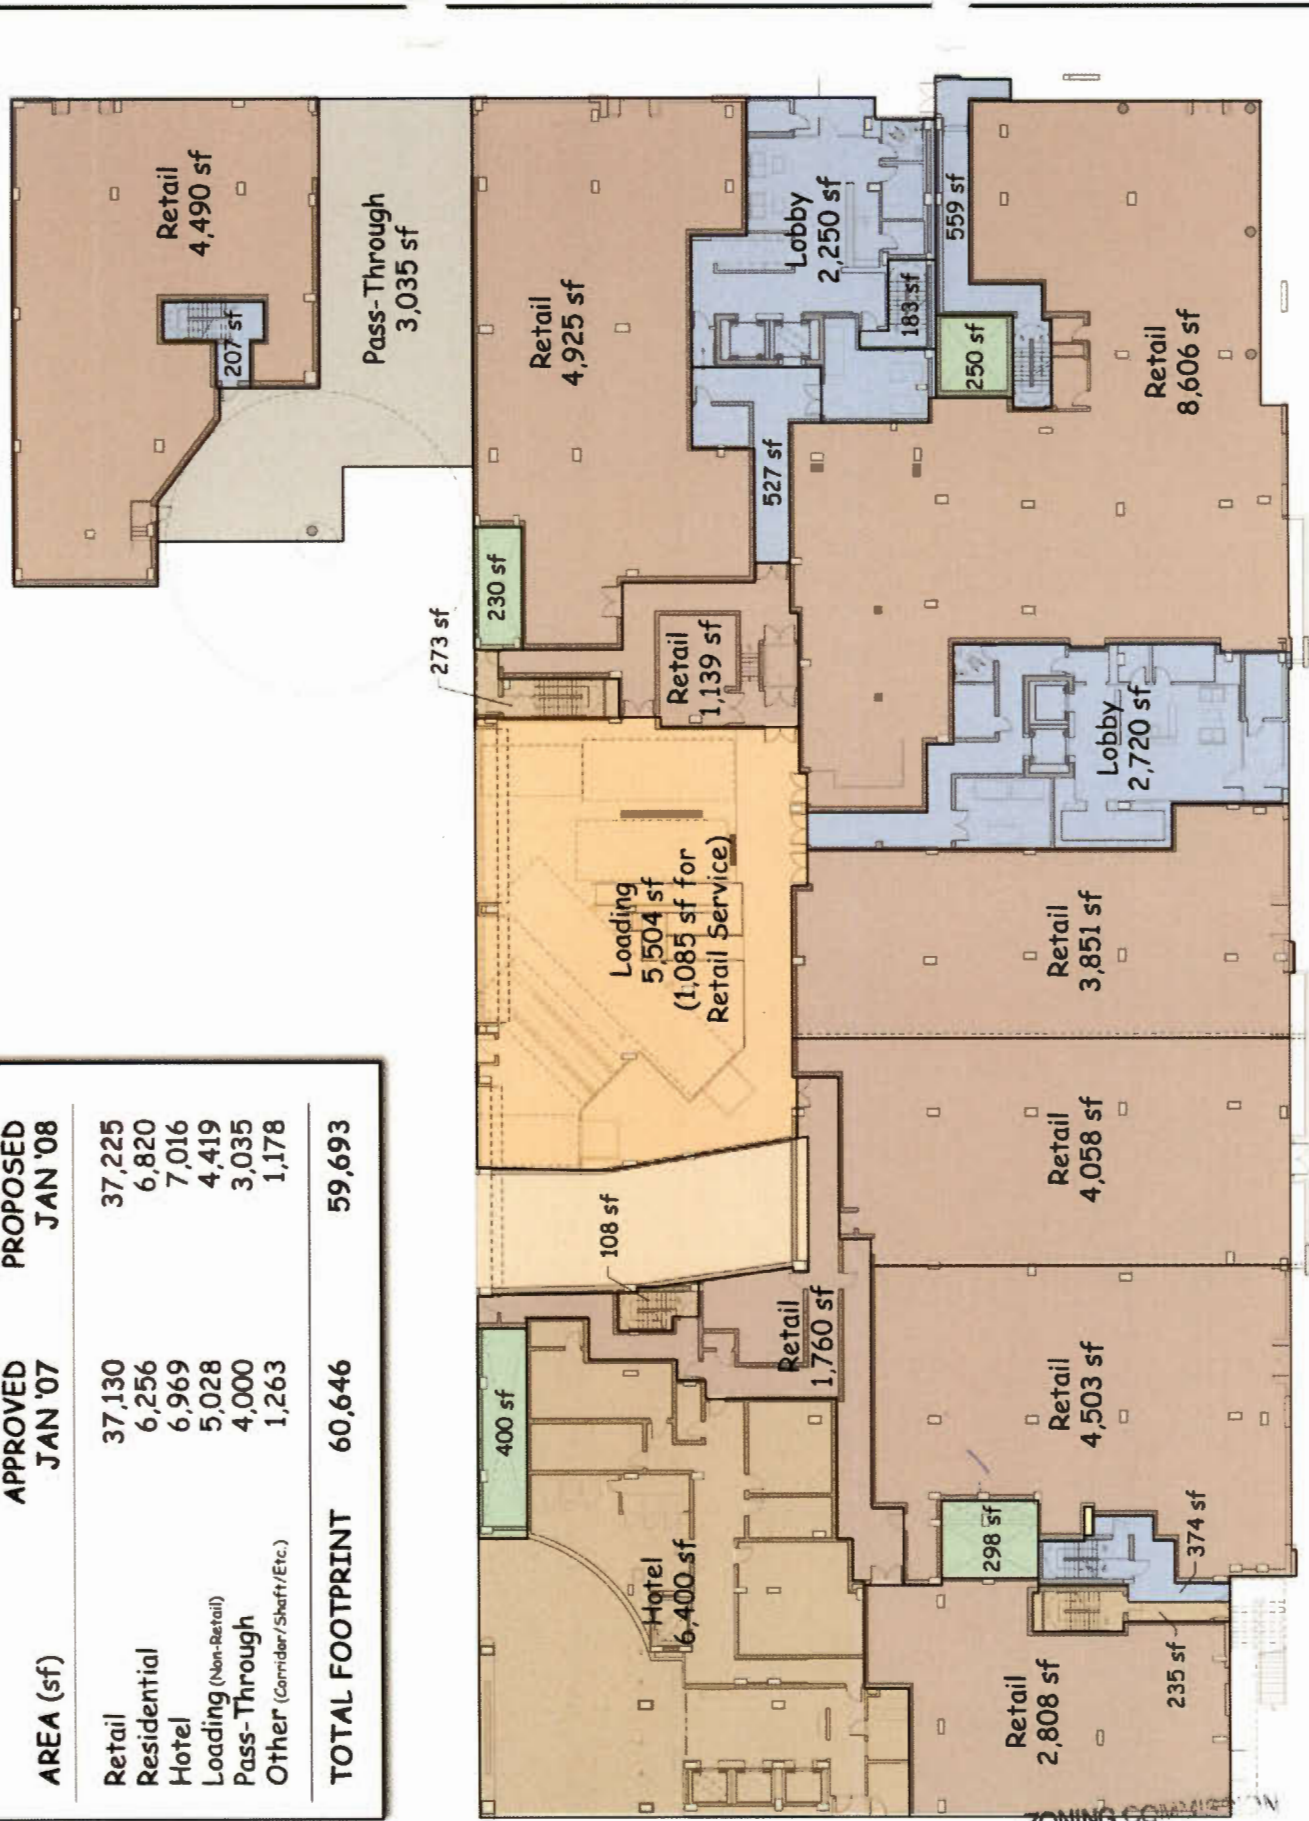

ZONING COMMISSION
District of Columbia
CASE NO. 06-46A
EXHIBIT NO. 10
January 11th, 2008 (v2)