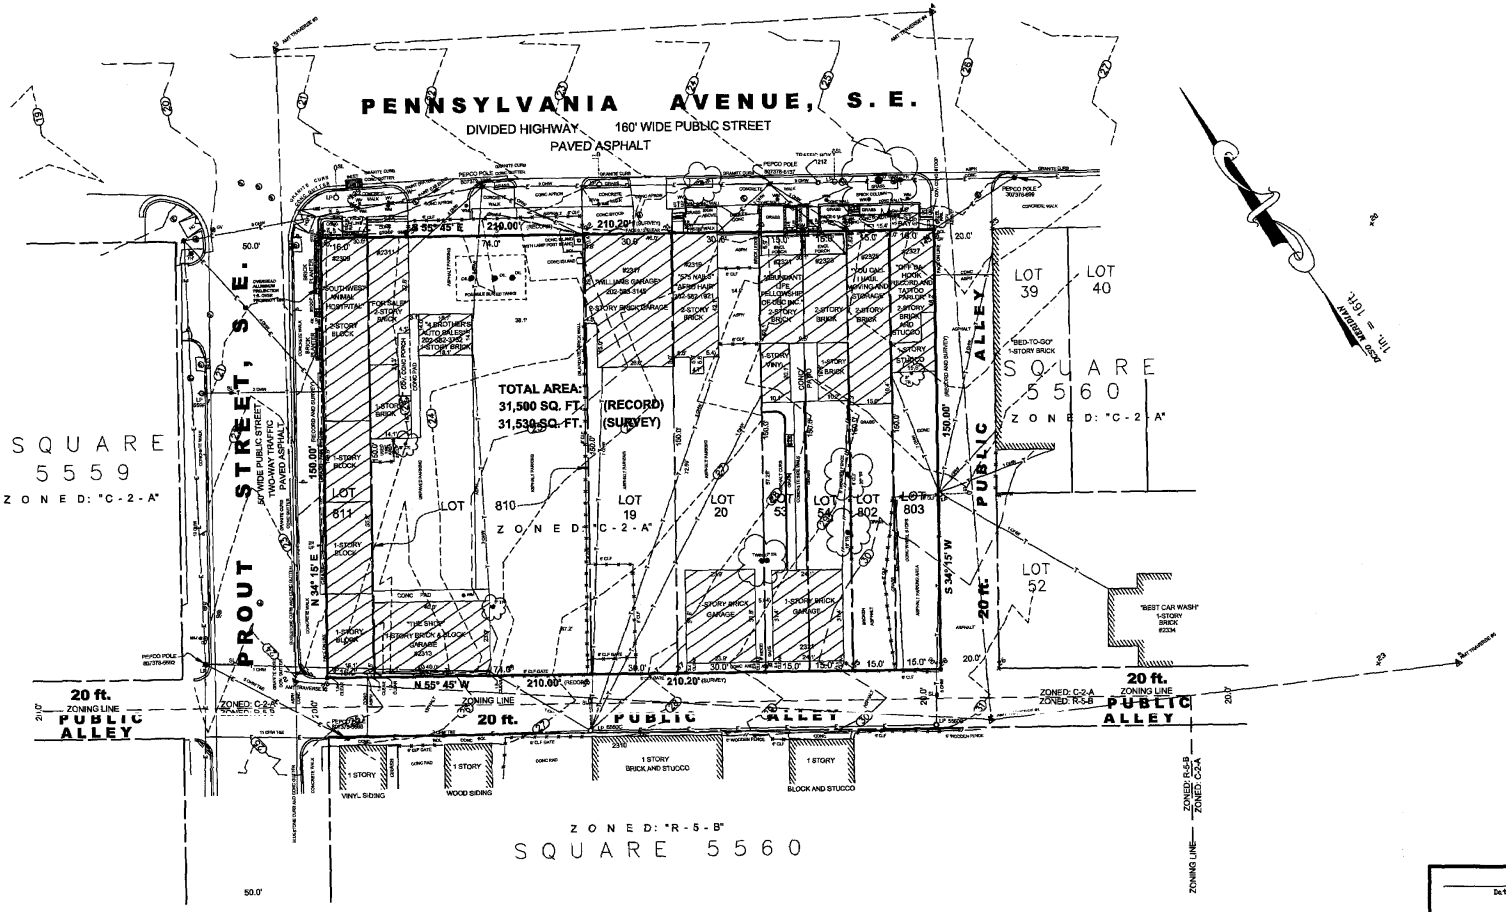

Date	No	Revision Description

DEVELOPER

2300 PENNSYLVANIA AVENUE LLC
?
?
?

PHOENIX ENGINEERING, INC.
CONSULTING ENGINEERS
1420-A Joh Avenue
BALTIMORE, MARYLAND 21227
(410) 247-8833 FAX 247-9397

AREA 2300 PENNSYLVANIA AVENUE, S.E.

LOTS 811,810,19,20,53,54,802,803 – SQUARE 5560 DISTRICT OF COLUMBIA

TITLE EXISTING CONDITIONS PLAN

Des By	O.K.B.	Scale 1" = 20'	Proj No 05-091
Drn By	V.M.S.	Date NOV 2007	DRAWING NO sdwf2Penn.dwg
Chk By	J.R.H.	Approved	? OF ?

Date

JOHN R. HEINRICHS
Professional Engr. No. 900351

ZONING COMMISSION
District of Columbia
CASE NO.07-16
EXHIBIT NO.16