




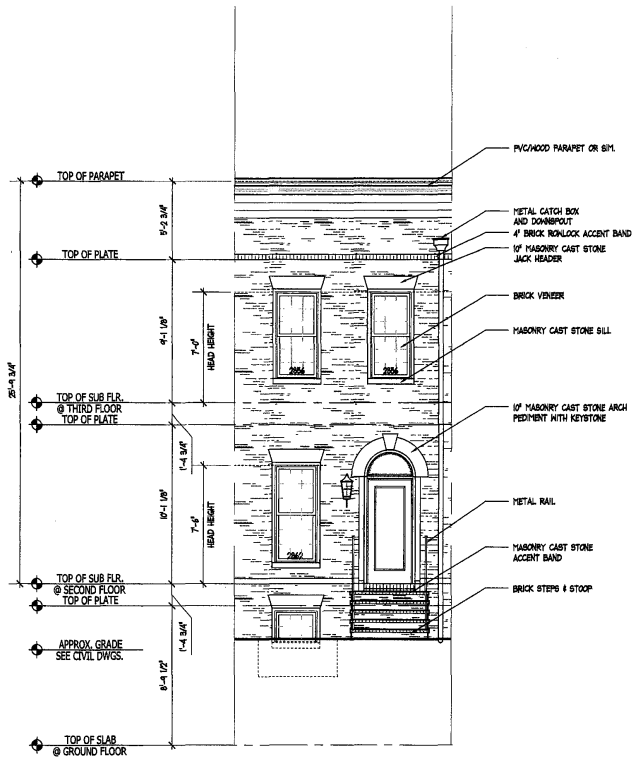

UNIT A FRONT ELEV. #1

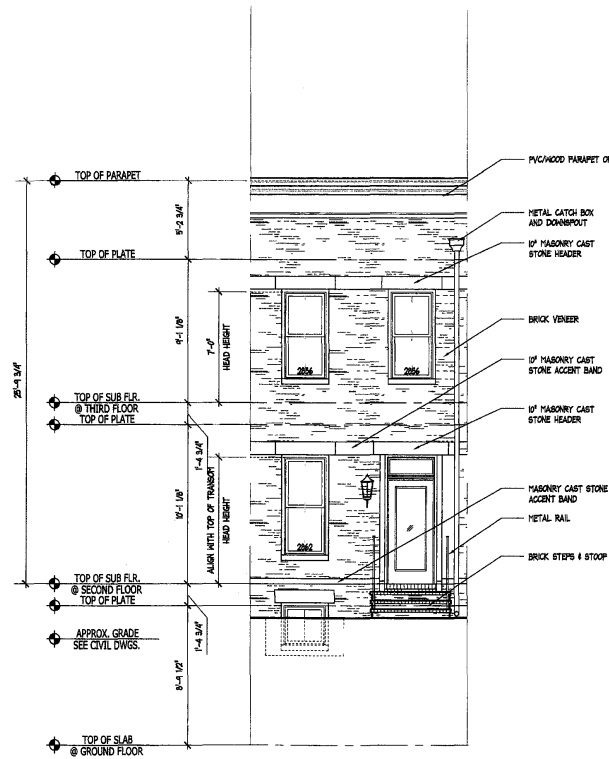

UNIT A FRONT ELEV. #2

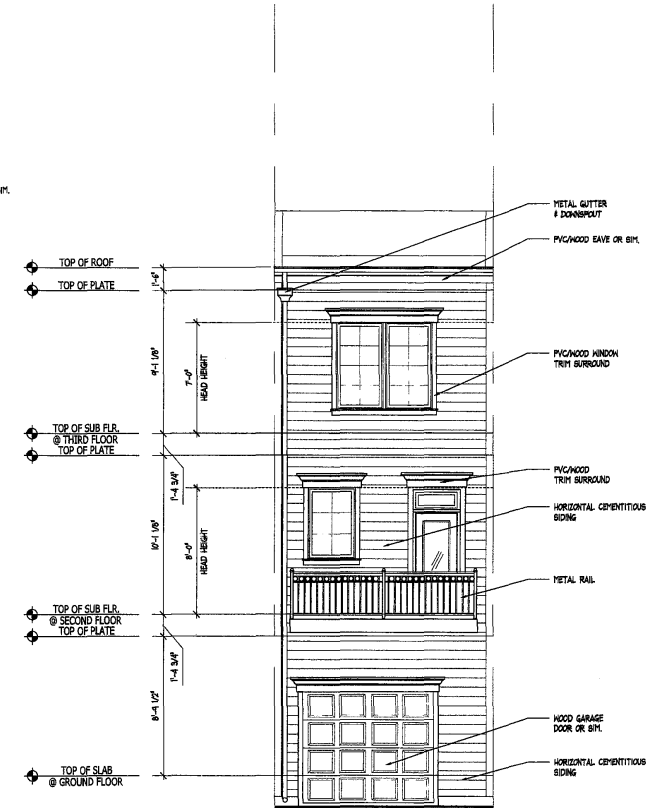

UNIT A REAR ELEV.

ZONING COMMISSION

District of Columbia

Canal Parc CASE NO.08-21

Washington DC

EXHIBIT NO.40A2

Saimac Development LLC c/o Athena Group LLC

ATN.003b.00

1/8" = 1'-0" ATN003c422

UNIT ELEVATIONS


UNIT "A"

Supplemental Submission January 21, 2009


LESSARD GROUP INC.

8521 LEESBURG PIKE, SUITE 700 | VIENNA, VA 22182


P: 703.760.9344 | F: 703.760.9328 | WWW.LESSARDGROUP.COM

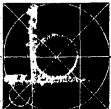


LESSARD GROUP INC. AND ITS AFFILIATES ARE NOT PROVIDING ANY WARRANTIES OR REPRESENTATIONS IN THIS PLAN. THESE PLANS ARE NOT TO BE REPRODUCED, CHANGED OR COPIED IN ANY FORM OR BY ANY MEANS, WITHOUT THE WRITTEN PERMISSION OF LESSARD GROUP INC.

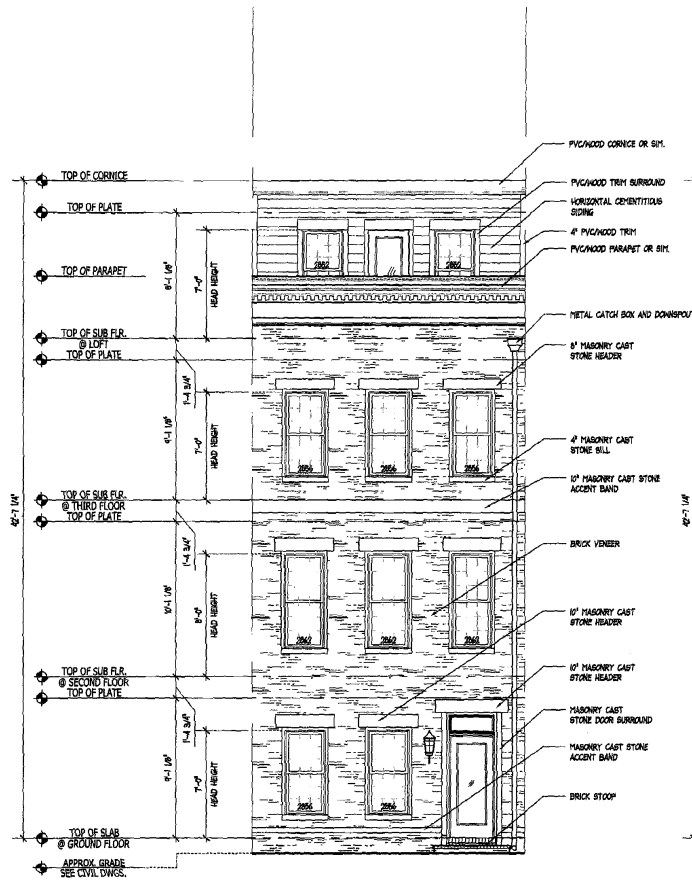

UNIT B FRONT ELEV. #1

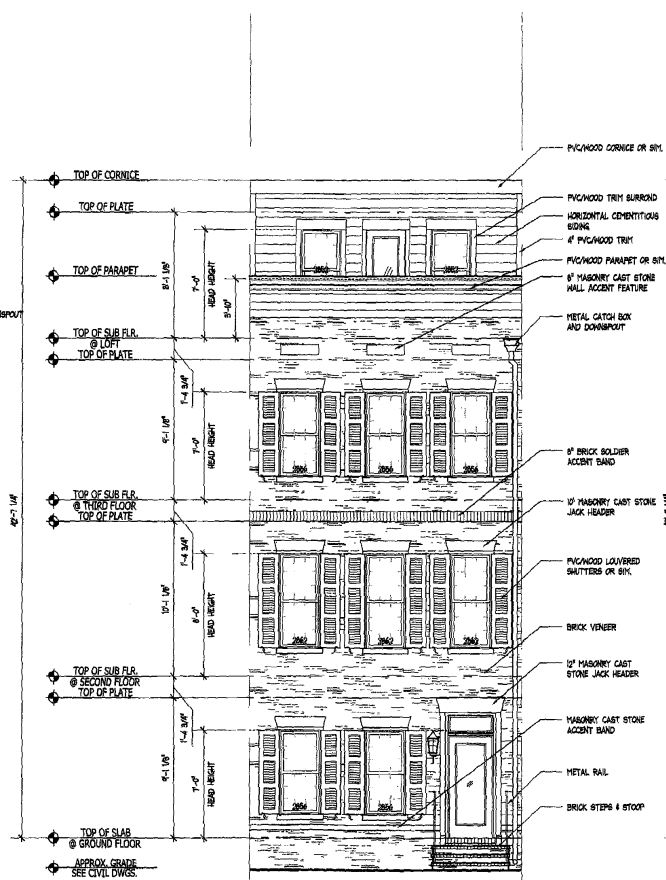


UNIT B FRONT ELEV. #2

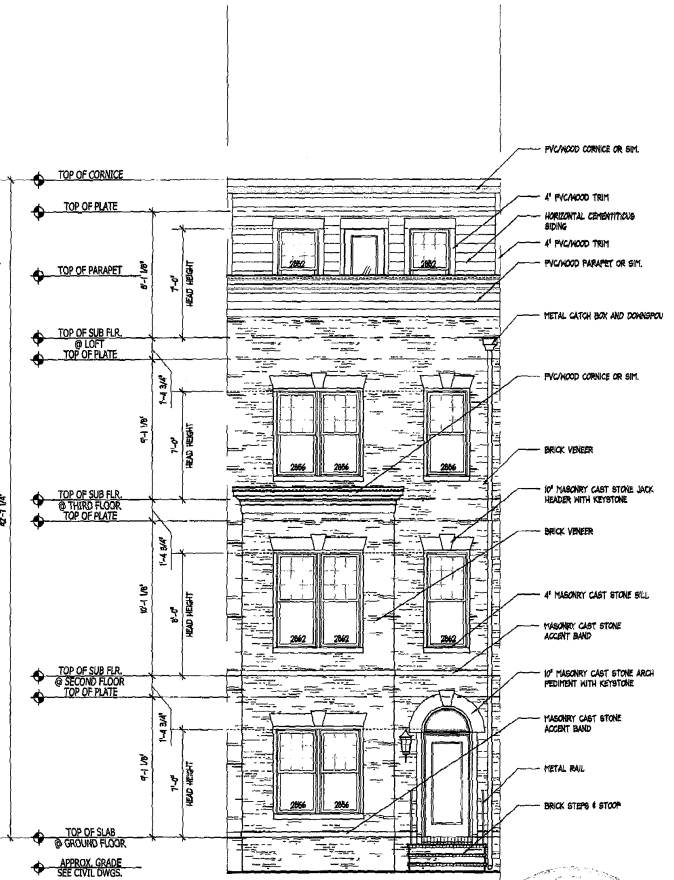

UNIT B FRONT ELEV. #3

Handwritten signature and circular stamp of the architect.

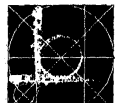

LESSARD GROUP INC.
8521 LEESBURG PIKE, SUITE 700 | VIENNA, VA 22182

P: 703.760.9344 | F: 703.760.9328 | WWW.LESSARDGROUP.COM

ARCHITECTURAL ELEVATIONS AND MATERIALS SPECIFICATIONS ARE THE PROPERTY OF LESSARD GROUP INC. AND SHALL REMAIN THE PROPERTY OF LESSARD GROUP INC. ANY REPRODUCTION OR USE OF ANY PART OF THIS DOCUMENT WITHOUT THE WRITTEN PERMISSION OF LESSARD GROUP INC. IS PROHIBITED.

UNIT ELEVATIONS

UNIT "B"


Supplemental Submission January 21, 2009

Canal Parc
Washington DC


Salmac Development LLC c/o Athena Group LLC

ATN.003b.00



1/8" = 1'-0" ATN003b.00

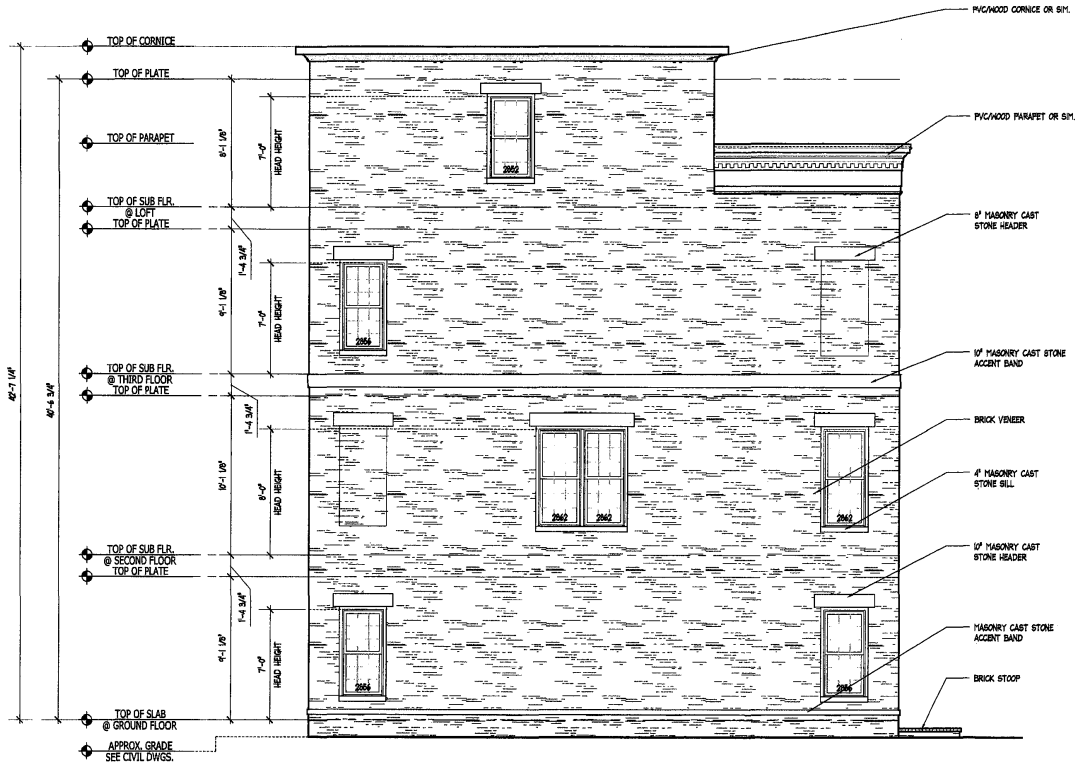

UNIT B SIDE ELEV. #1

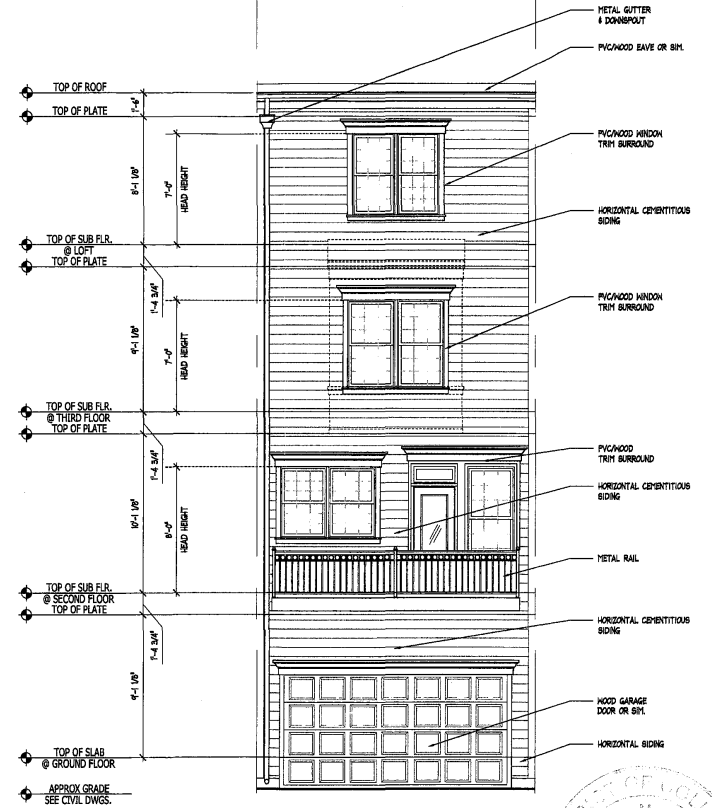

UNIT B REAR ELEV.

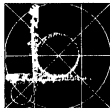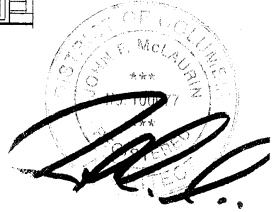

LESSARD GROUP INC.
8521 LEESBURG PIKE, SUITE 700 | VIENNA, VA 22182

P: 703.760.9344 | F: 703.760.9328 | WWW.LESSARDGROUP.COM

LESSARD GROUP INC. HEREBY WARRANTS ITS COMPANIES, AFFILIATES AND OTHER PROPERTY RIGHTS IN THESE PLANS. THESE PLANS ARE NOT TO BE REPRODUCED OR COPIED IN ANY FORM OR MANNER WITHOUT THE WRITTEN PERMISSION OF LESSARD GROUP INC. ANY REPRODUCTION OR COPIING OF THESE PLANS WITHOUT THE WRITTEN PERMISSION OF LESSARD GROUP INC. IS STRICTLY PROHIBITED.

UNIT ELEVATIONS

UNIT "B"


Supplemental Submission January 21, 2009

Canal Parc
Washington DC



Saimac Development LLC c/o Athena Group LLC

ATN.003b.00

0" X2" X4" X8"
1/8" = 1'-0" ATN003c424

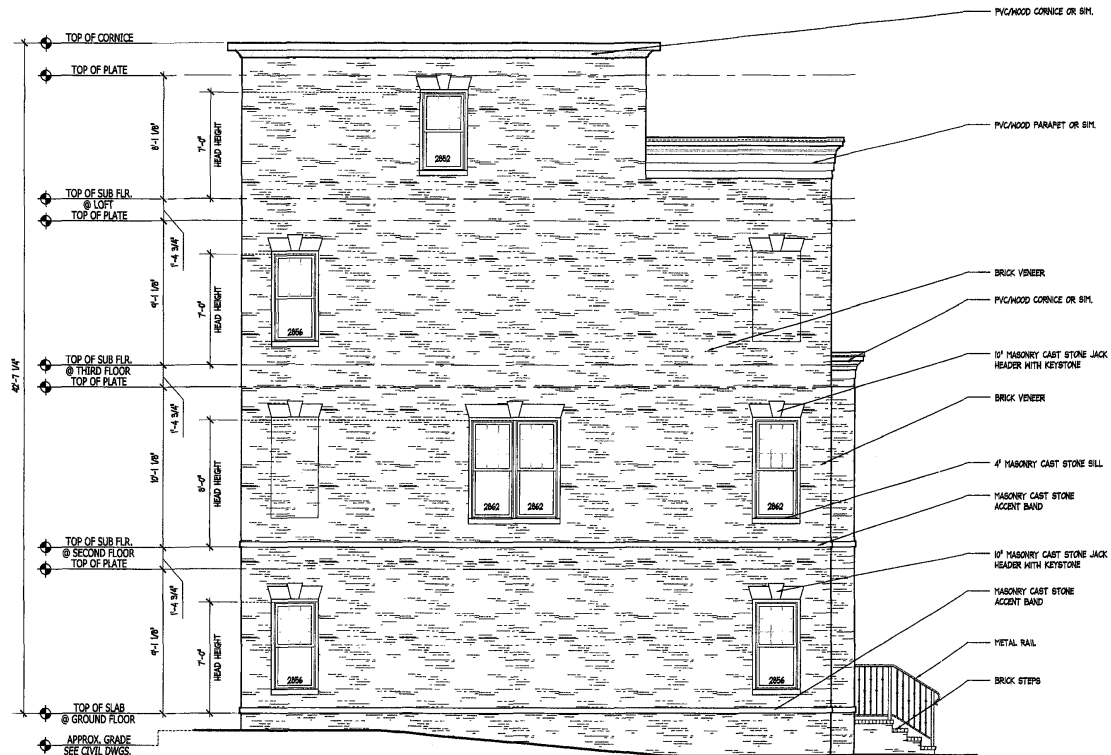

UNIT B SIDE ELEV. #3

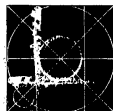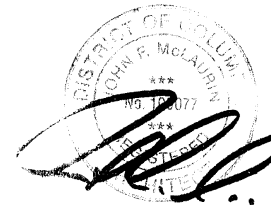

LESSARD GROUP INC.

8521 LEESBURG PIKE, SUITE 700 | VIENNA, VA 22182

P: 703.760.9344 | F: 703.760.9328 | WWW.LESSARDGROUP.COM

©2009 LESSARD GROUP INC. ALL RIGHTS RESERVED. THIS DOCUMENT IS THE PROPERTY OF LESSARD GROUP INC. AND IS NOT TO BE REPRODUCED OR COPIED IN ANY FORM OR BY ANY MEANS, WITHOUT THE WRITTEN PERMISSION OF LESSARD GROUP INC.

UNIT ELEVATIONS

UNIT "B"


Supplemental Submission January 21, 2009


Canal Parc


Washington DC

Salmac Development LLC c/o Athena Group LLC


ATN.003b.00

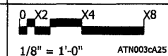


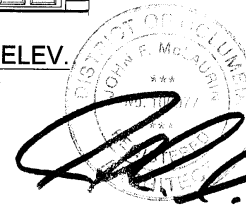


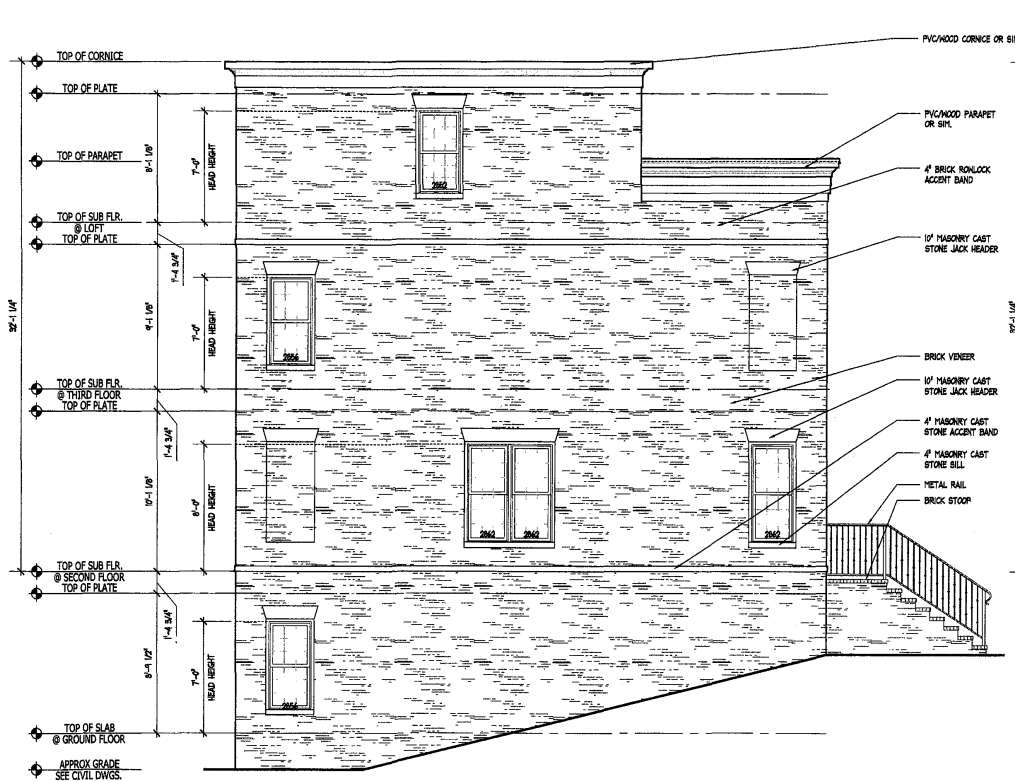

UNIT B1 SIDE ELEV. #1

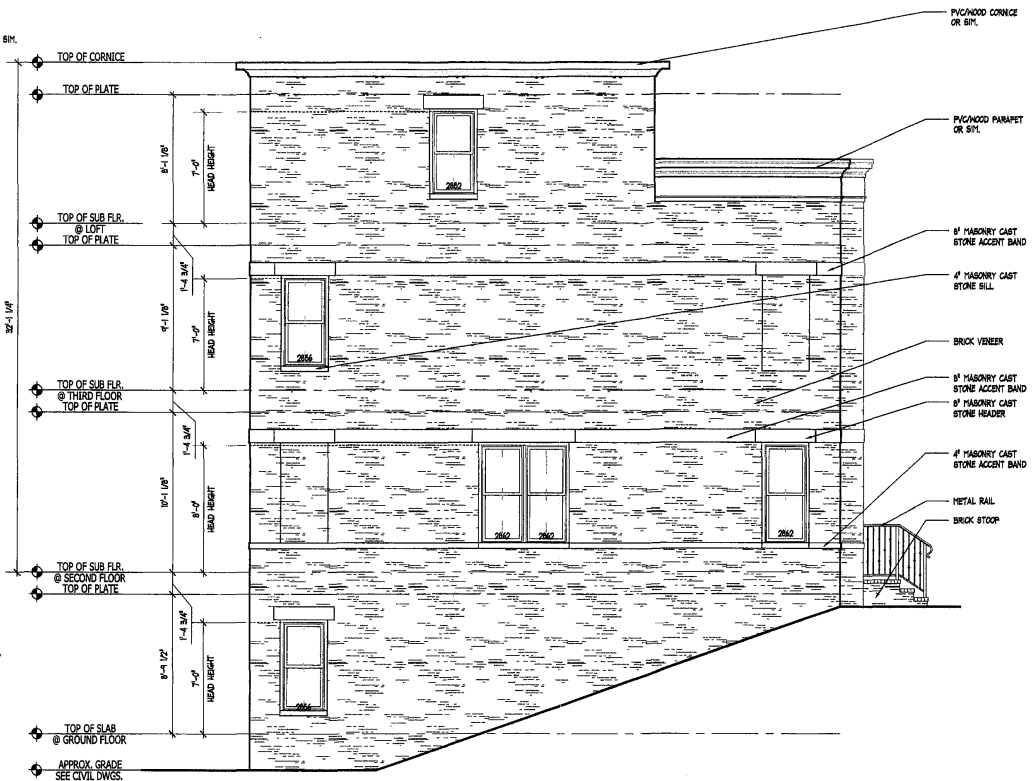

UNIT B1 SIDE ELEV. #2

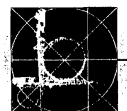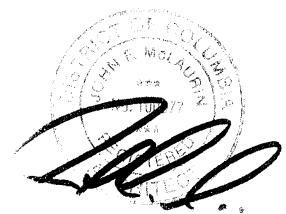

LESSARD GROUP INC.
8521 LEESBURG PIKE, SUITE 700 | VIENNA, VA 22182

P: 703.760.9344 | F: 703.760.9328 | WWW.LESSARDGROUP.COM


©2009 LESSARD GROUP INC. ALL RIGHTS RESERVED. THIS DOCUMENT IS THE PROPERTY OF LESSARD GROUP INC. AND IS NOT TO BE REPRODUCED OR COPIED IN ANY FORM OR BY ANY MEANS, WITHOUT THE WRITTEN PERMISSION OF LESSARD GROUP INC.


UNIT ELEVATIONS

UNIT "B1" - ENGLISH BASEMENT
Supplemental Submission January 21, 2009


Canal Parc
Washington DC

Saimac Development LLC c/o Athena Group LLC
ATN.003b.00


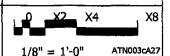


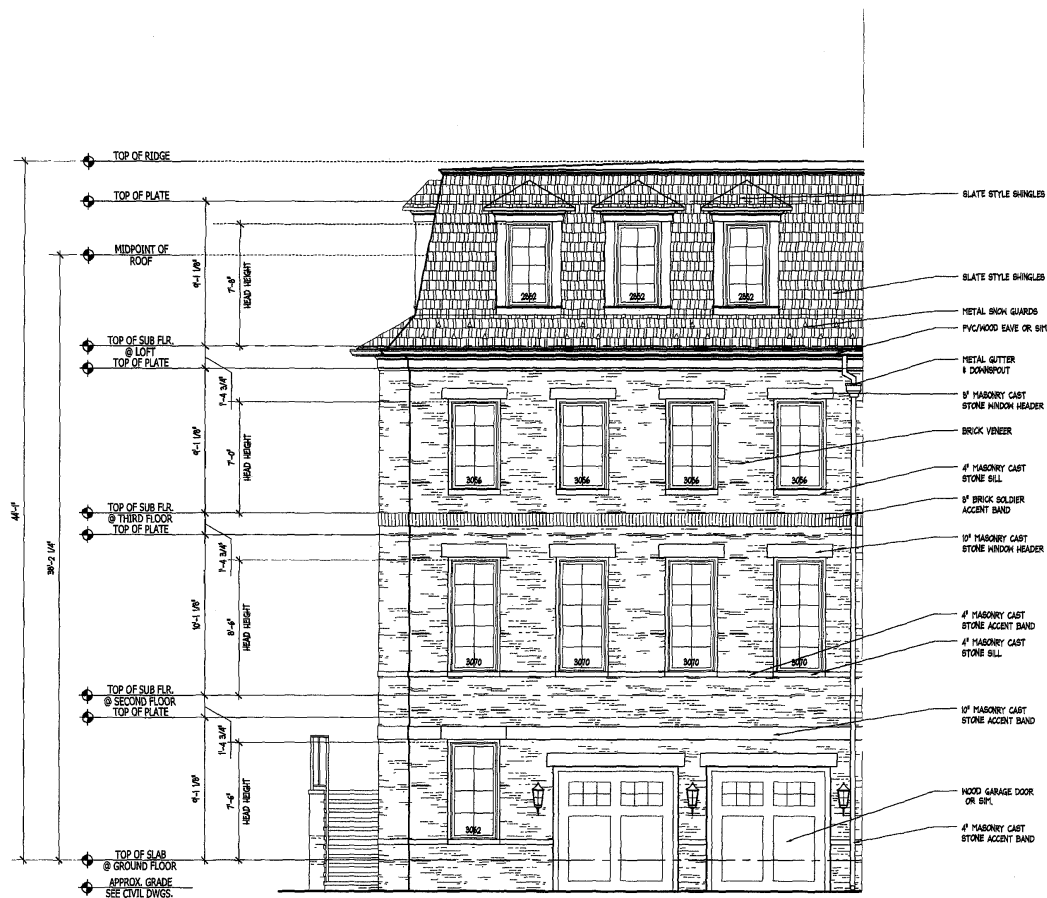

UNIT C FRONT ELEV. #1

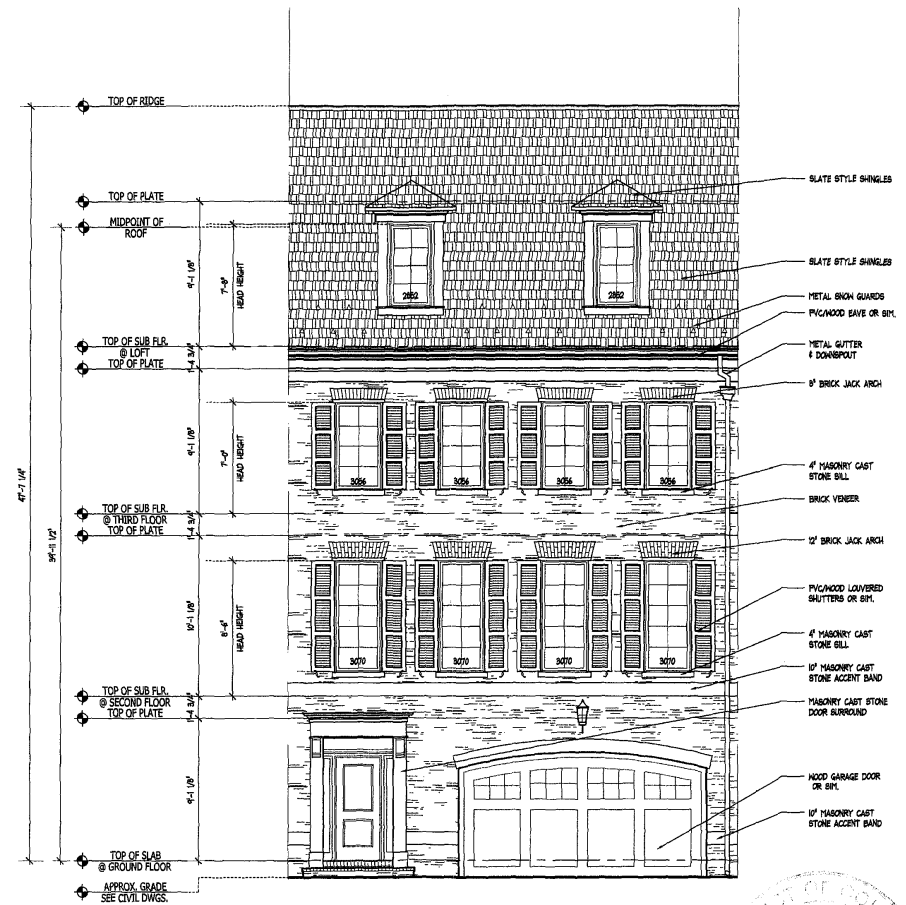

UNIT C FRONT ELEV. #2

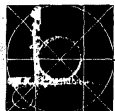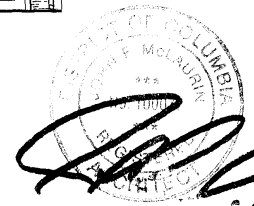

LESSARD GROUP INC.
8521 LEESBURG PIKE, SUITE 700 | VIENNA, VA 22182

P: 703.760.9344 | F: 703.760.9328 | WWW.LESSARDGROUP.COM

LESSARD GROUP INC. EXPRESSLY DISCLAIMS ITS COMMON LAW COPYRIGHT AND OTHER PROPERTY RIGHTS IN THESE PLANS. THESE PLANS ARE NOT TO BE REPRODUCED, COPIED, OR OTHERWISE USED IN ANY FORM OR MANNER WITHOUT THE WRITTEN PERMISSION OF LESSARD GROUP INC.

UNIT ELEVATIONS

UNIT "C"


Supplemental Submission January 21, 2009

Canal Parc
Washington DC


Saimac Development LLC c/o Athena Group LLC

ATN.003b.00


1/8" = 1'-0" ATN003CA28

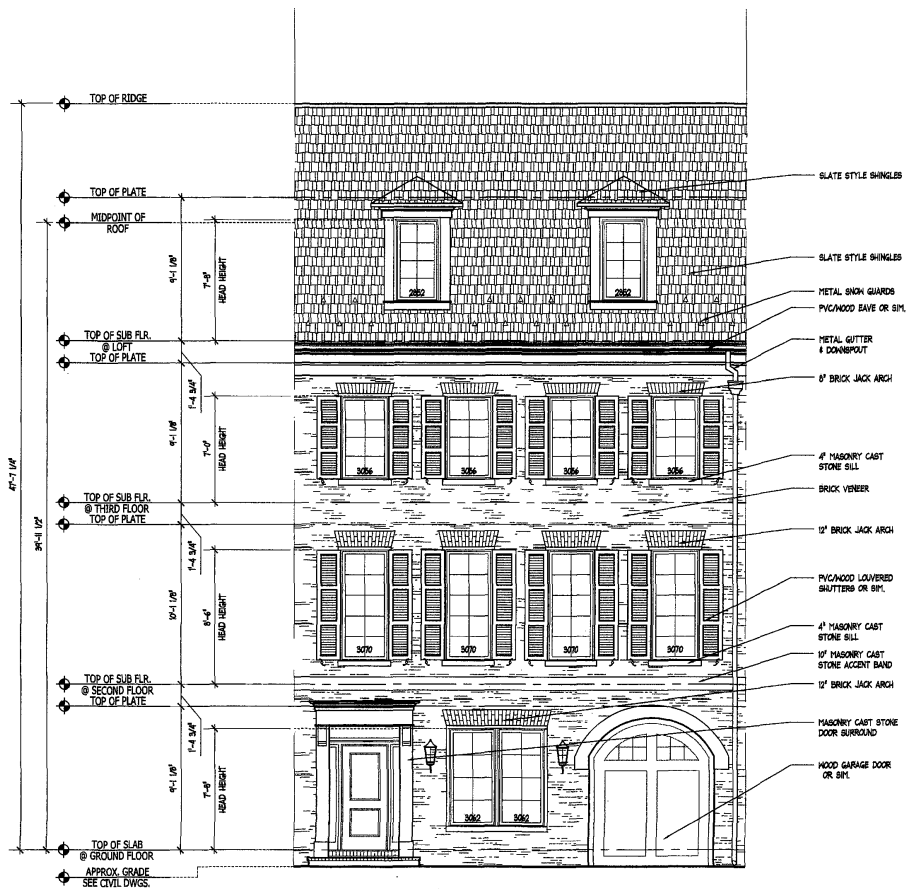

UNIT C FRONT ELEV. #3

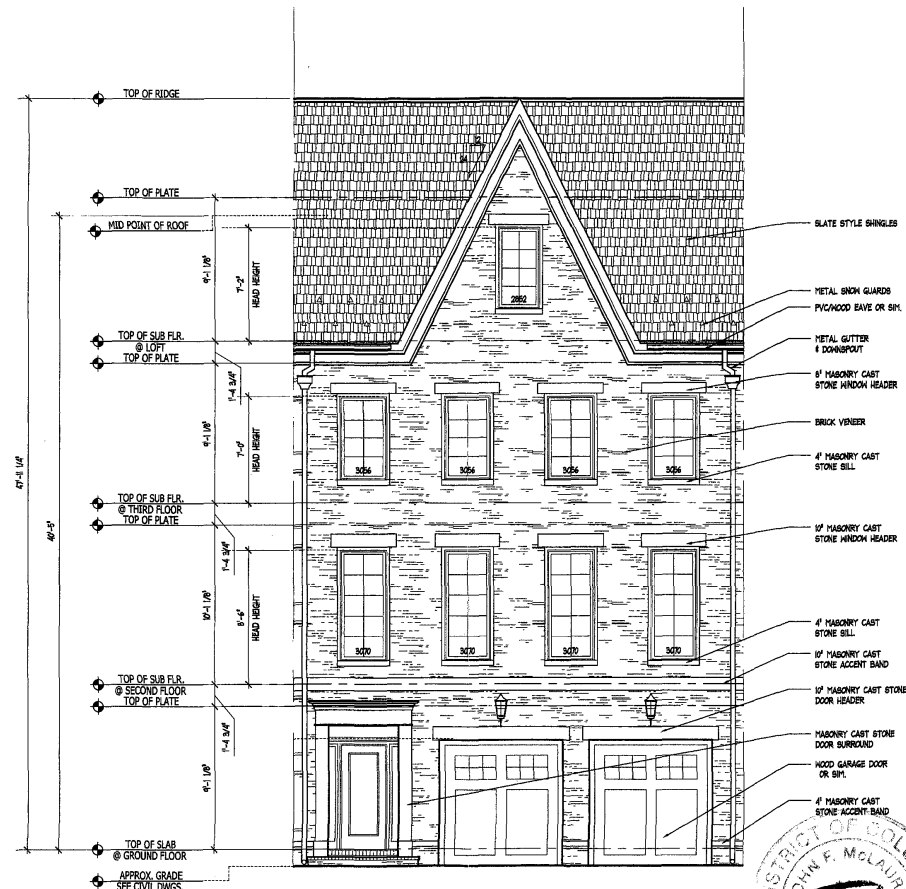

UNIT C FRONT ELEV. #4

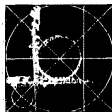

LESSARD GROUP INC.
8521 LEESBURG PIKE, SUITE 700 | VIENNA, VA 22182

P: 703.760.9344 | F: 703.760.9328 | WWW.LESSARDGROUP.COM

UNIT ELEVATIONS

UNIT "C"

Supplemental Submission January 21, 2009


Canal Parc
Washington DC

Saimac Development LLC c/o Athena Group LLC


ATN.003b.00




1/8" = 1'-0" ATN003CA29

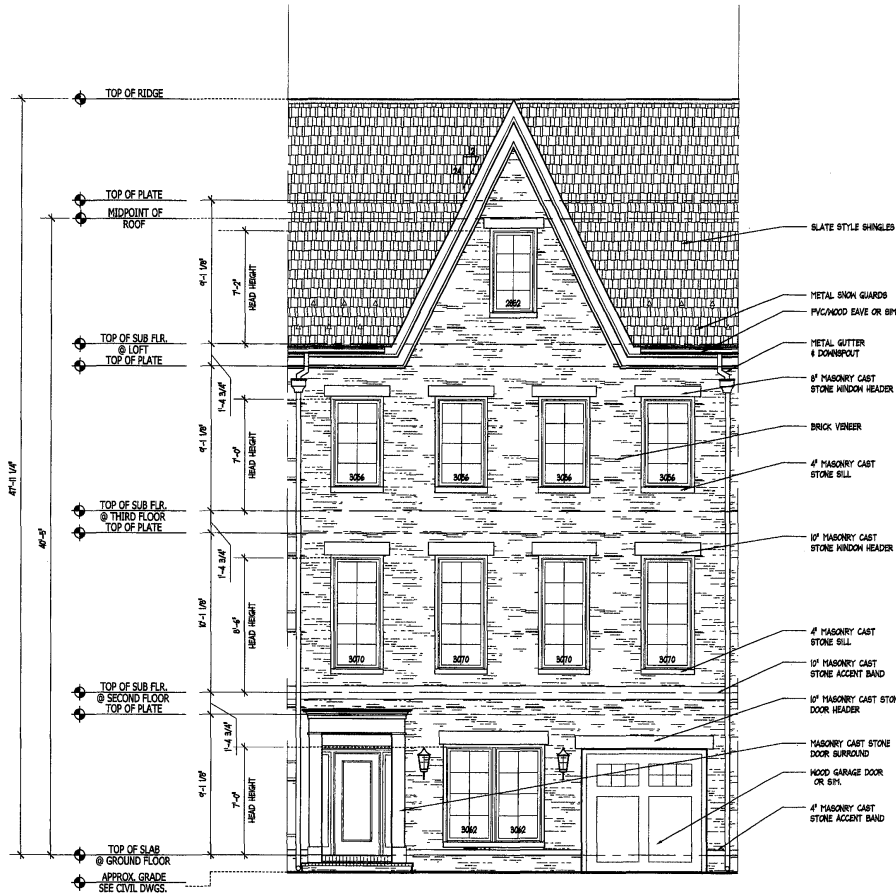

UNIT C FRONT ELEV. #5

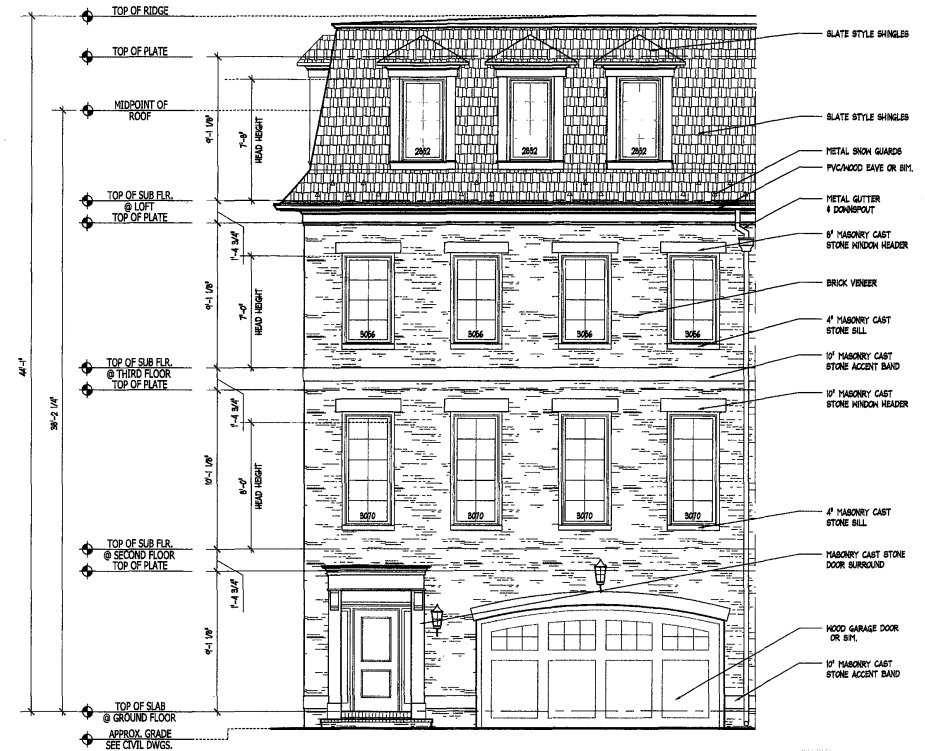

UNIT C FRONT ELEV. #6

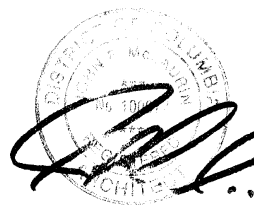

LESSARD GROUP INC.
8521 LEESBURG PIKE, SUITE 700 | VIENNA, VA 22182

P: 703.760.9344 | F: 703.760.9328 | WWW.LESSARDGROUP.COM

LESSARD GROUP INC. HEREBY DISCLAIMS ANY AND ALL WARRANTIES, REPRESENTATIONS AND OTHER PROPERTY RIGHTS IN THESE PLANS. THESE PLANS ARE NOT TO BE REPRODUCED, COPIED OR CIRCULATED IN ANY FORM OR MANNER WITHOUT THE WRITTEN PERMISSION OF LESSARD GROUP INC.

UNIT ELEVATIONS

UNIT "C"


Supplemental Submission January 21, 2009

Canal Parc
Washington DC


Saimac Development LLC c/o Athena Group LLC

ATN.003b.00

0 X2 X4 X8
1/8" = 1'-0" ATN003a.00

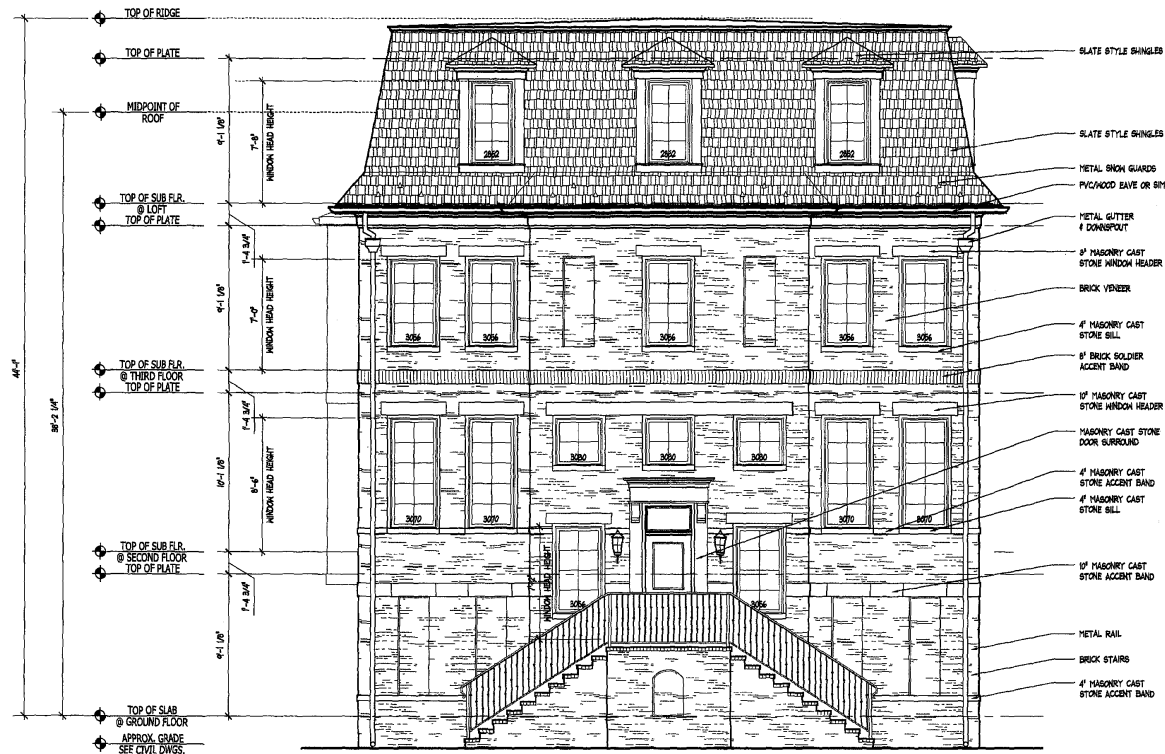

UNIT C FRONT ELEV. #1

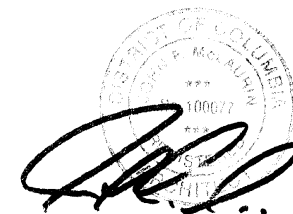

LESSARD GROUP INC.

8521 LEESBURG PIKE, SUITE 700 | VIENNA, VA 22182

P: 703.760.9344 | F: 703.760.9328 | WWW.LESSARDGROUP.COM

LESSARD GROUP INC. HEREBY RELEASES ITS CONTRACTUAL OBLIGATION AND ALL OTHER LIABILITY RESULTS IN THESE PLANS. THESE PLANS ARE NOT TO BE REPRODUCED, COPIED OR COPIED IN ANY FORM OR MANNER WITHOUT THE WRITTEN PERMISSION OF LESSARD GROUP INC.

UNIT ELEVATIONS

UNIT "C"


Supplemental Submission January 21, 2009

Canal Parc
Washington DC



Saimac Development LLC c/o Athena Group LLC

ATN.003b.00

0' X2' X4' X8'
1/8" = 1'-0" ATN003b.031

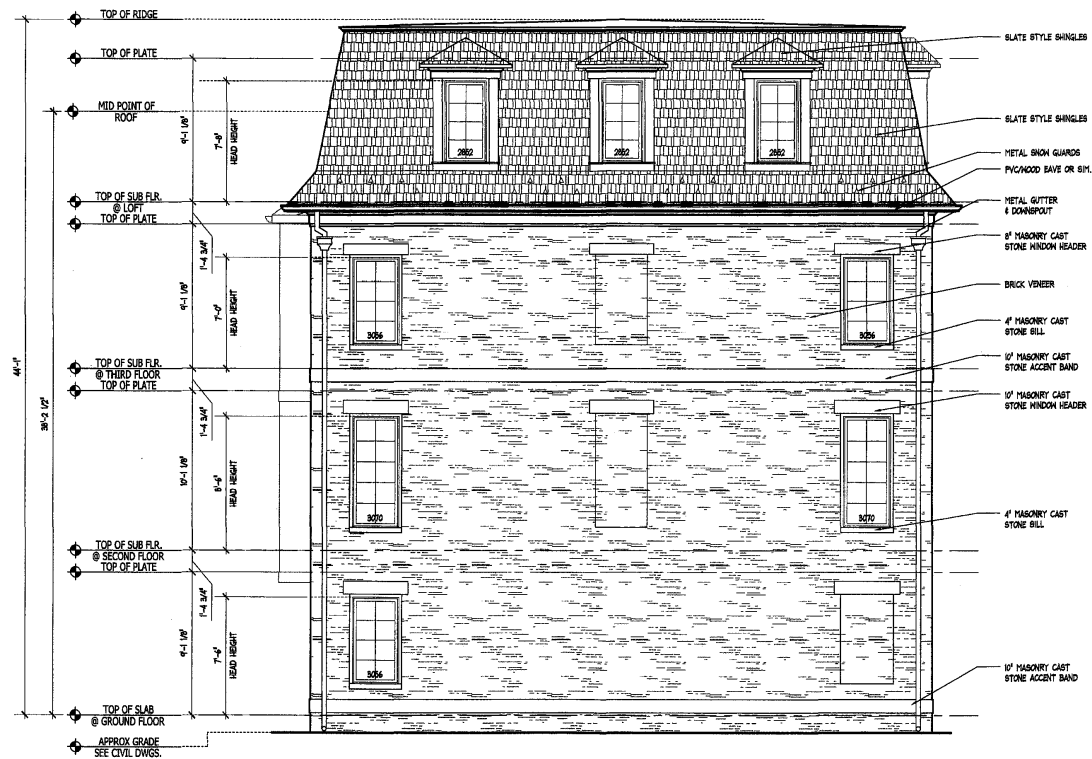

UNIT C FRONT ELEV. #6

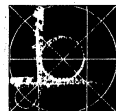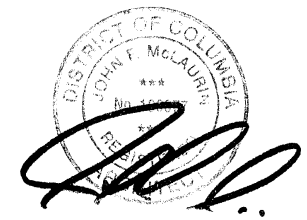

LESSARD GROUP INC.
8521 LEESBURG PIKE, SUITE 700 | VIENNA, VA 22182

P: 703.760.9344 | F: 703.760.9328 | WWW.LESSARDGROUP.COM


UNIT ELEVATIONS


UNIT "C"
Supplemental Submission January 21, 2009


Canal Parc
Washington DC

Saimac Development LLC c/o Athena Group LLC


ATN.003b.00

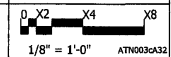


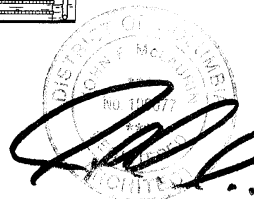


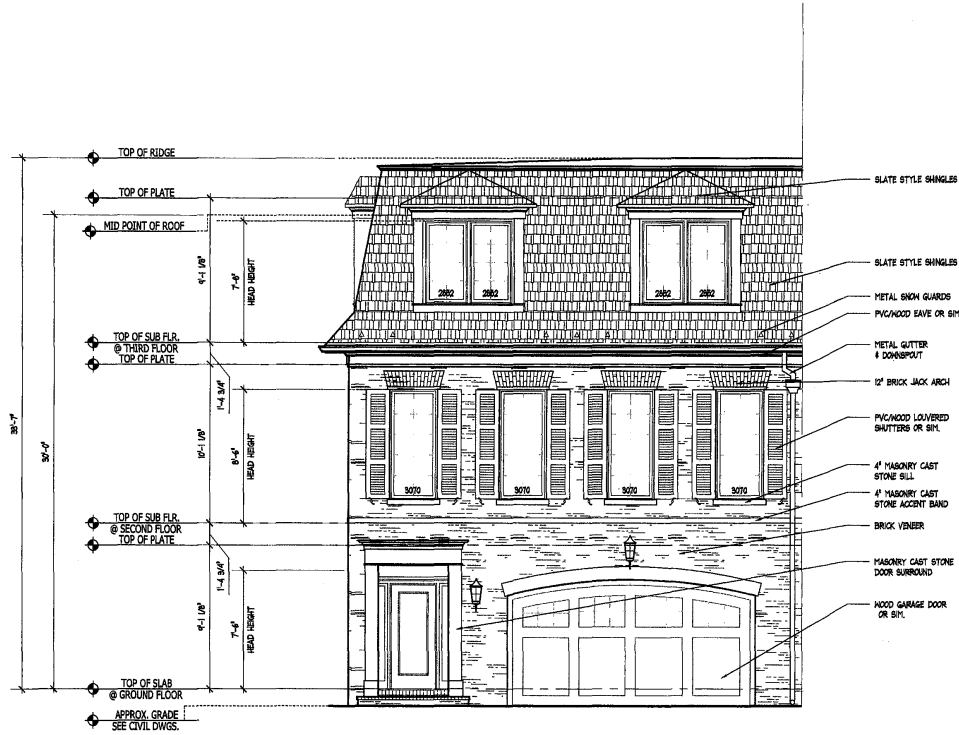

UNIT C1 FRONT ELEV. #1

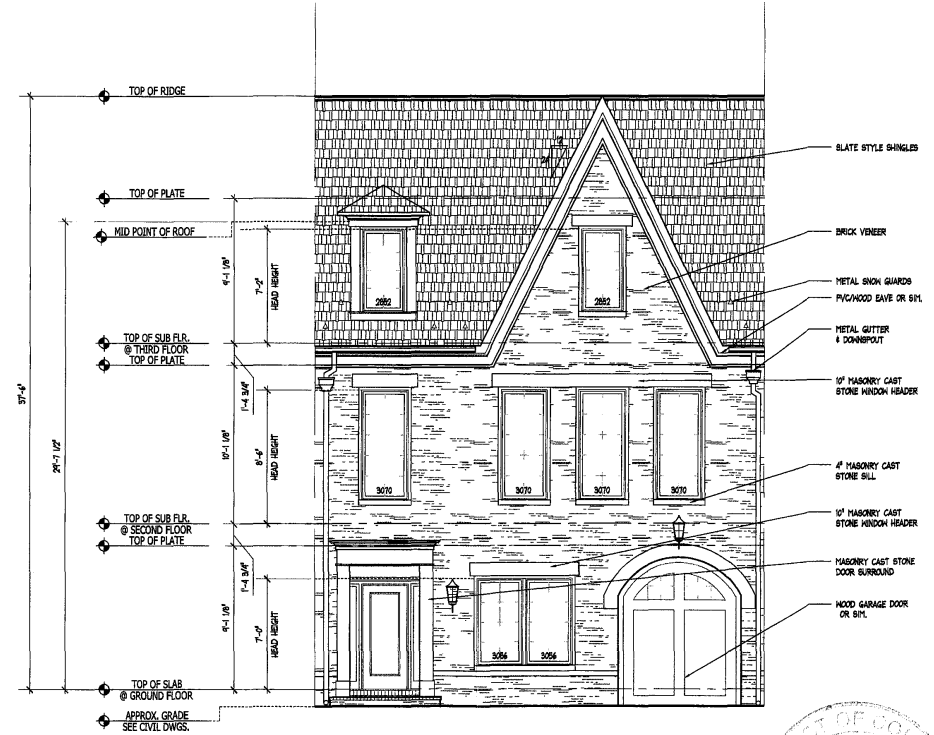

UNIT C1 FRONT ELEV. #2

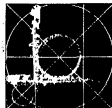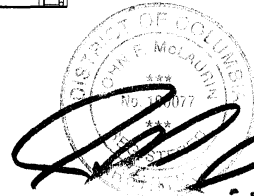

LESSARD GROUP INC.
8521 LEESBURG PIKE, SUITE 700 | VIENNA, VA 22182

P: 703.760.9344 | F: 703.760.9328 | WWW.LESSARDGROUP.COM

UNIT ELEVATIONS


UNIT "C1"


Supplemental Submission January 21, 2009

Canal Parc
Washington DC


Saimac Development LLC c/o Athena Group LLC

ATN.003b.00

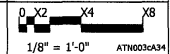

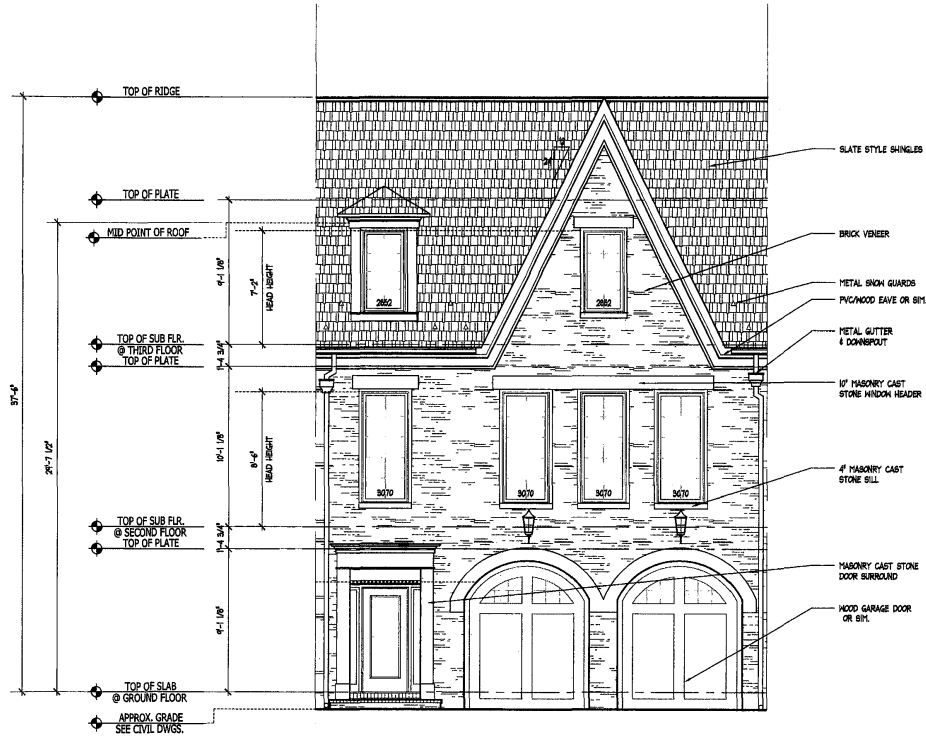

UNIT C1 FRONT ELEV. #3

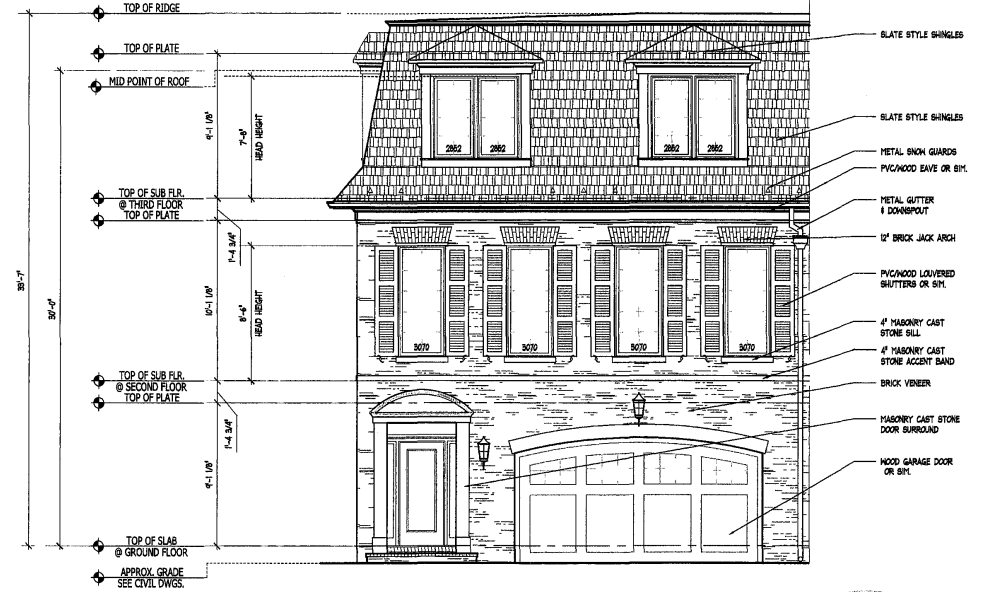

UNIT C1 FRONT ELEV. #4



LESSARD GROUP INC.
8521 LEESBURG PIKE, SUITE 700 | VIENNA, VA 22182

P: 703.760.9344 | F: 703.760.9328 | WWW.LESSARDGROUP.COM

LESSARD GROUP INC. HEREBY WARRANTS ITS COMPLETION EQUIPMENT AND OTHER WARRANTY RESULTS IN THESE PLANS. THESE PLANS ARE NOT TO BE REPRODUCED OR COPIED IN ANY FORM OR MANNER WITHOUT THE WRITTEN PERMISSION OF LESSARD GROUP INC. ANY PART THEREOF SHALL BE ASSIGNED TO ANY OTHER PARTY WITHOUT FIRST OBTAINING THE WRITTEN PERMISSION AND CONSENT OF LESSARD GROUP INC.

UNIT ELEVATIONS


UNIT "C1"


Supplemental Submission January 21, 2009

Canal Parc
Washington DC

Saimac Development LLC c/o Athena Group LLC

ATN.003b.00


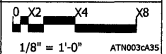


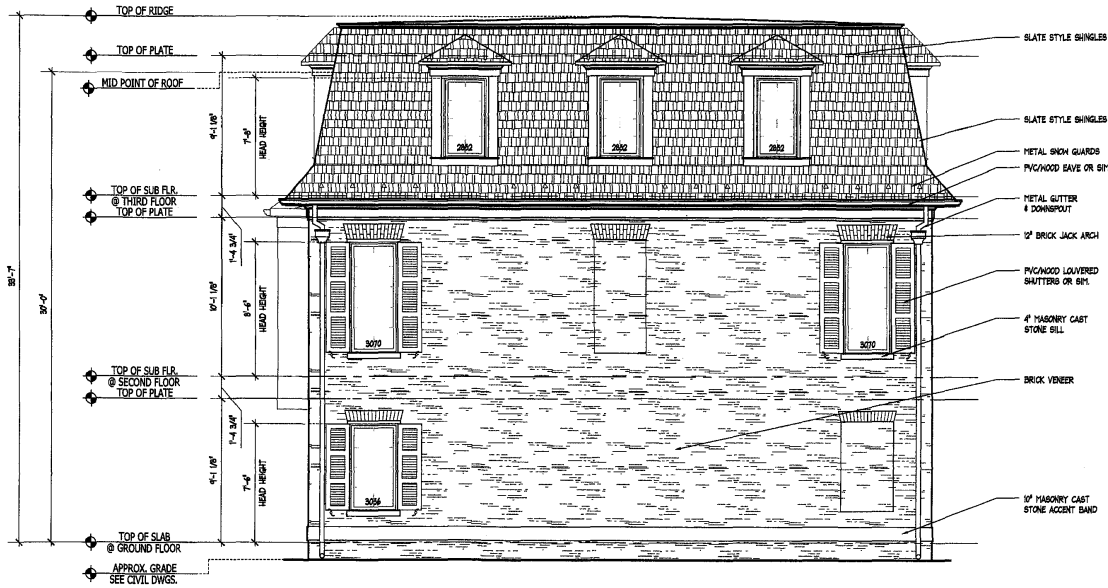

UNIT C1 FRONT ELEV. #1 & 4



UNIT C1 FRONT ELEV.

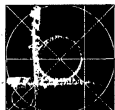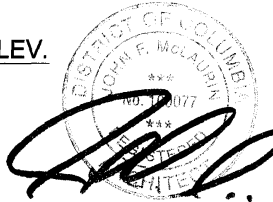

LESSARD GROUP INC.

8521 LEESBURG PIKE, SUITE 700 | VIENNA, VA 22182

P: 703.760.9344 | F: 703.760.9328 | WWW.LESSARDGROUP.COM

UNIT ELEVATIONS

UNIT "C1"


Supplemental Submission January 21, 2009


Canal Parc

Washington DC


Saimac Development LLC c/o Athena Group LLC

ATN.003b.00

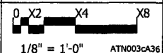


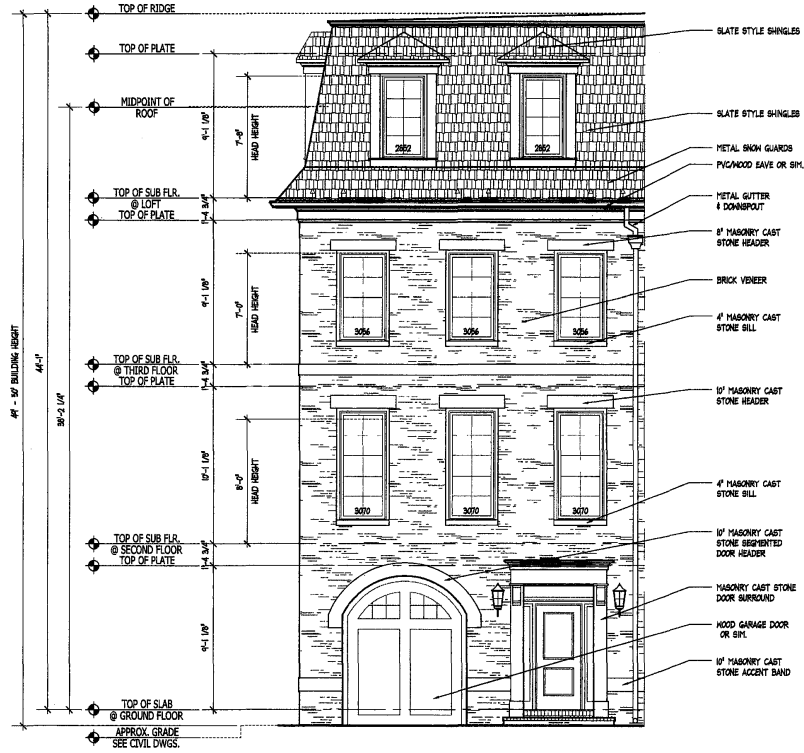

UNIT D FRONT ELEV. #1

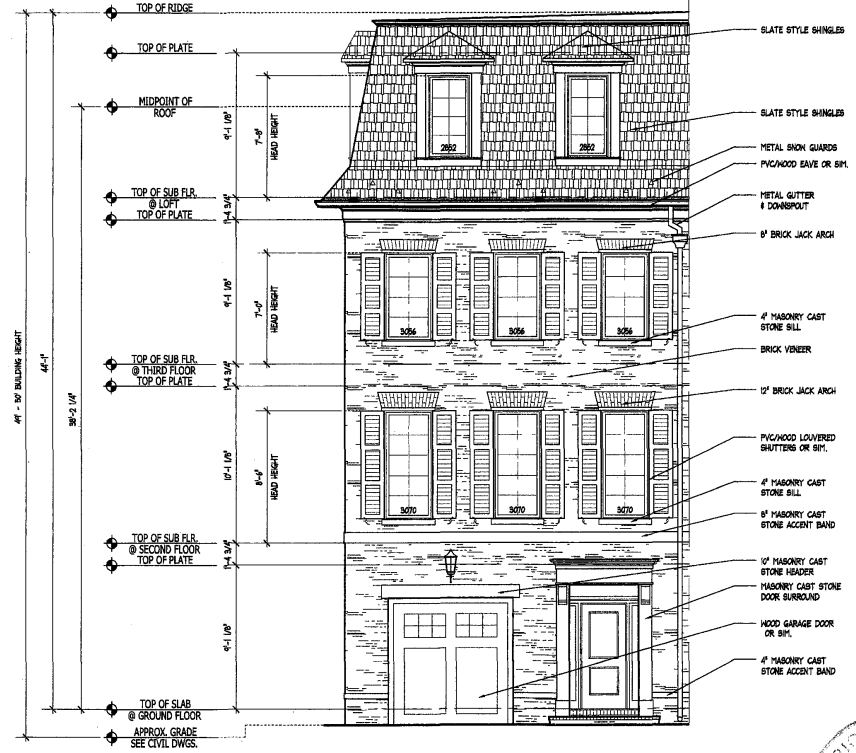

UNIT D FRONT ELEV. #2

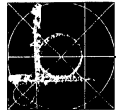

LESSARD GROUP INC.
8521 LEESBURG PIKE, SUITE 700 | VIENNA, VA 22182

P: 703.760.9344 | F: 703.760.9328 | WWW.LESSARDGROUP.COM


UNIT ELEVATIONS


UNIT "D"
Supplemental Submission January 21, 2009

Canal Parc
Washington DC



Saimac Development LLC c/o Athena Group LLC

ATN.003b.00

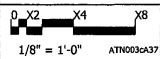

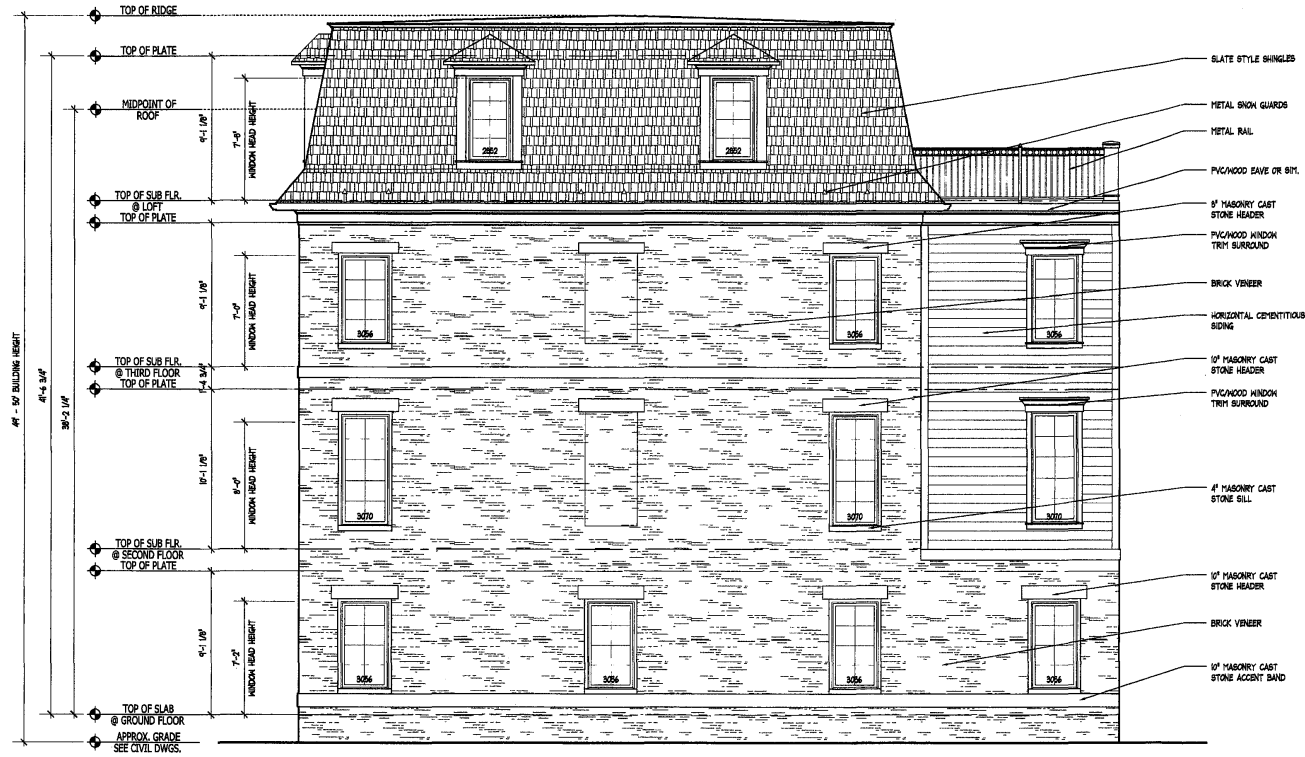

UNIT D FRONT ELEV. #1

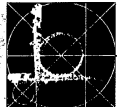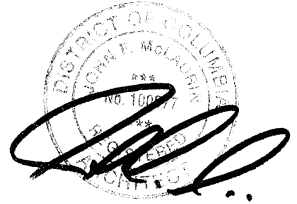

LESSARD GROUP INC.
8521 LEESBURG PIKE, SUITE 700 | VIENNA, VA 22182

P: 703.760.9344 | F: 703.760.9328 | WWW.LESSARDGROUP.COM

UNIT ELEVATIONS

UNIT "D"


Supplemental Submission January 21, 2009

Canal Parc
Washington DC


Saimac Development LLC c/o Athena Group LLC

ATN.003b.00

0 X2 X4 X8
1/8" = 1'-0" ATN003c438

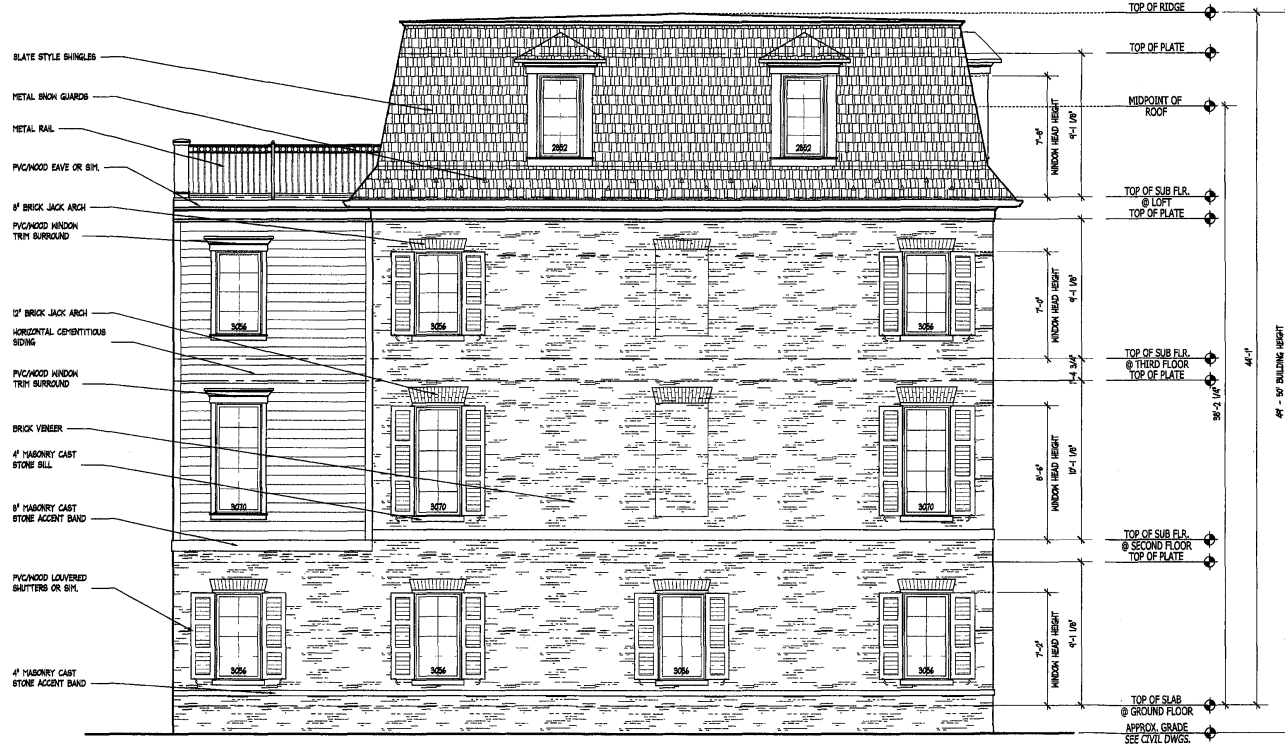

UNIT D FRONT ELEV. #2

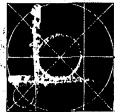

LESSARD GROUP INC.
8521 LEESBURG PIKE, SUITE 700 | VIENNA, VA 22182

P: 703.760.9344 | F: 703.760.9328 | WWW.LESSARDGROUP.COM

SHOWN LESSARD GROUP INC. EXPRESSLY DISCLAIMS ALL COMMON-LAW, CONTRACT AND OTHER PROPERTY RIGHTS IN THESE PLANS. THESE PLANS ARE NOT TO BE REPRODUCED, CHANGED OR COPIED IN ANY FORM OR MANNER WITHOUT THE WRITTEN CONSENT OF LESSARD GROUP INC.

UNIT ELEVATIONS

UNIT "D"

Supplemental Submission January 21, 2009

Canal Parc
Washington DC



Salmac Development LLC c/o Athena Group LLC

ATN.003b.00

0" X2" X4" X8"
1/8" = 1'-0" ATN003cA39



UNIT D REAR ELEV

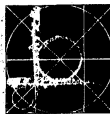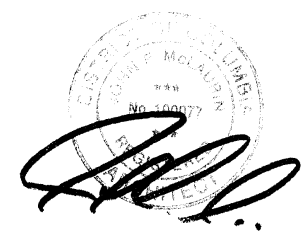

LESSARD GROUP INC.
8521 LEEBSBURG PIKE, SUITE 700 | VIENNA, VA 22182

P: 703.760.9344 | F: 703.760.9328 | WWW.LESSARDGROUP.COM

LESSARD GROUP INC. HEREBY RELEASES ITS COPYRIGHTED CONTENT AND OTHER RESPECTED RIGHTS IN THESE PLANS. THESE PLANS ARE NOT TO BE REPRODUCED, COPIED OR USED IN ANY FORM OR BY ANY MEANS, ELECTRONIC OR MECHANICAL, INCLUDING PHOTOCOPYING, RECORDING, OR BY ANY INFORMATION STORAGE AND RETRIEVAL SYSTEM, WITHOUT PRIOR WRITTEN PERMISSION AND CONSENT OF LESSARD GROUP INC.

UNIT ELEVATIONS

UNIT "D"



Supplemental Submission January 21, 2009

Canal Parc
Washington DC

Salmac Development LLC c/o Athena Group LLC

ATN.003b.00

0" X2" X4" X8"
1/8" = 1'-0" ATN003c40

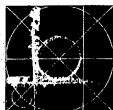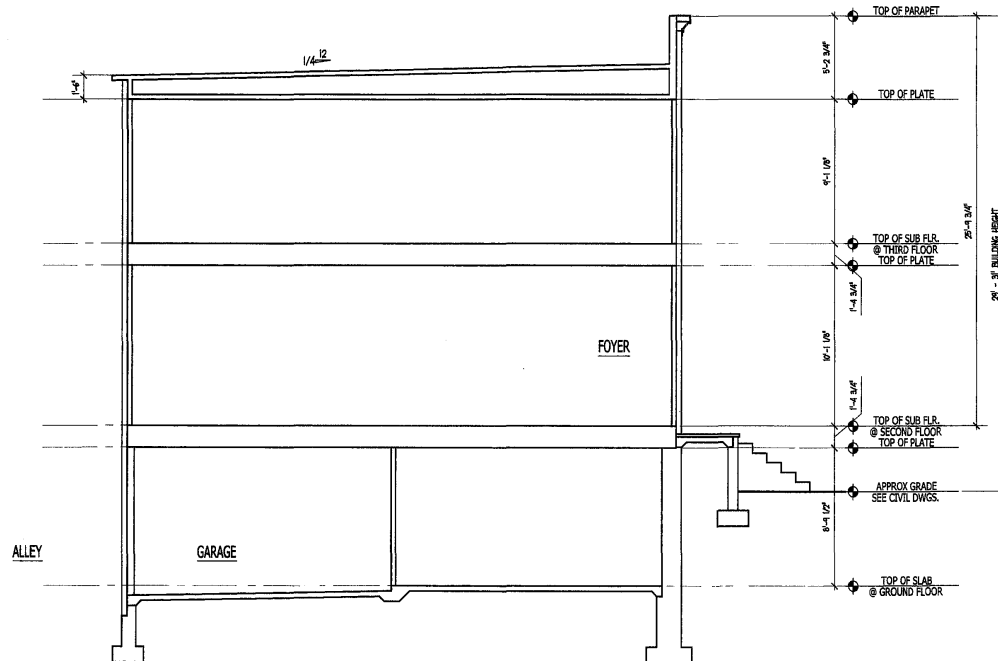

LESSARD GROUP INC.
 8521 LEESBURG PIKE, SUITE 700 | VIENNA, VA 22182

P: 703.760.9344 | F: 703.760.9328 | WWW.LESSARDGROUP.COM

LESSARD GROUP INC. HEREBY RESERVES ITS COPYRIGHT AND OTHER PROPERTY RIGHTS IN THESE PLANS. THESE PLANS ARE NOT TO BE REPRODUCED OR COPIED IN ANY FORM OR MANNER WITHOUT THE WRITTEN PERMISSION OF LESSARD GROUP INC.

UNIT SECTIONS

UNIT 'A'





Supplemental Submission January 21, 2009

Canal Parc
 Washington DC

Saimac Development LLC c/o Athena Group LLC

ATN.003b.00

0 X2 X4 X8
 1/8" = 1'-0" ATN003cA41

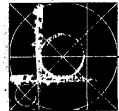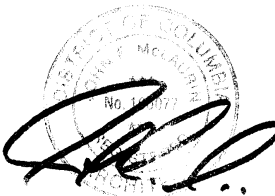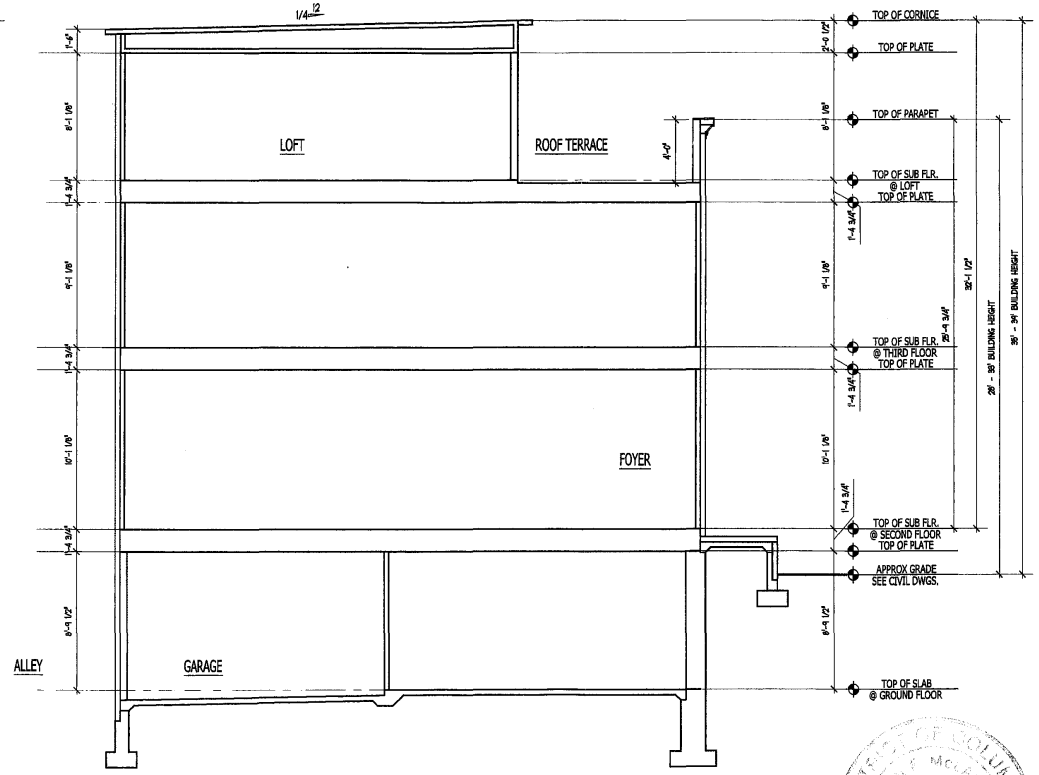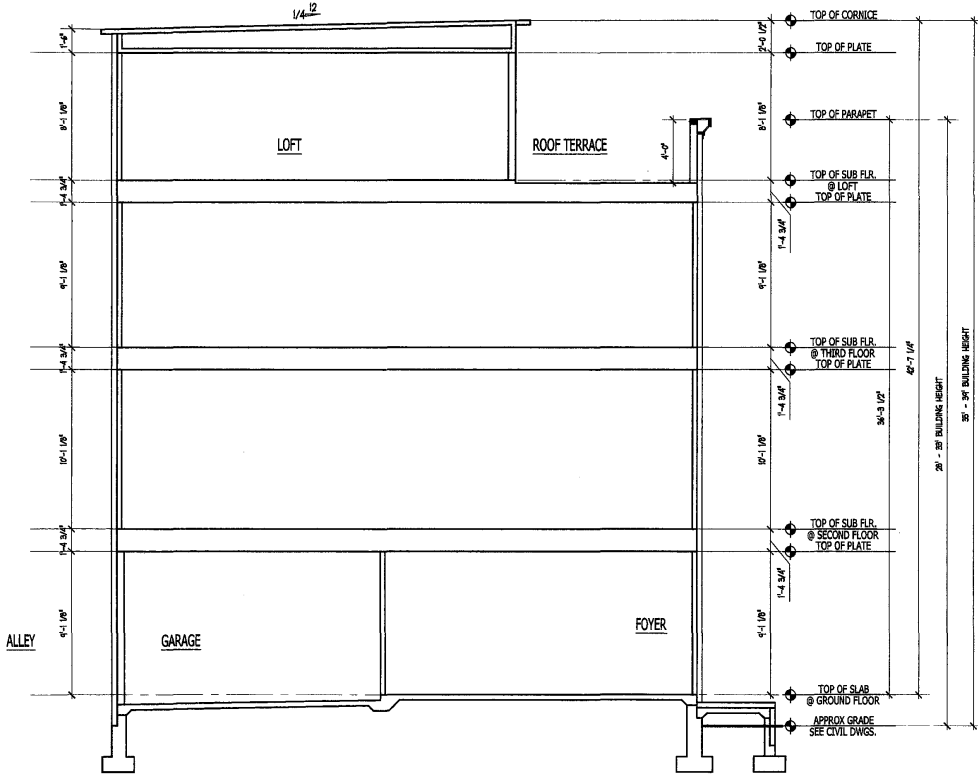

LESSARD GROUP INC.
8521 LEESBURG PIKE, SUITE 700 | VIENNA, VA 22182

P: 703.760.9344 | F: 703.760.9328 | WWW.LESSARDGROUP.COM

UNIT SECTIONS

UNIT "B"


Supplemental Submission January 21, 2009

Canal Parc
Washington DC




Saimac Development LLC c/o Athena Group LLC

ATN.003b.00

1/8" = 1'-0"
ATN003b.042

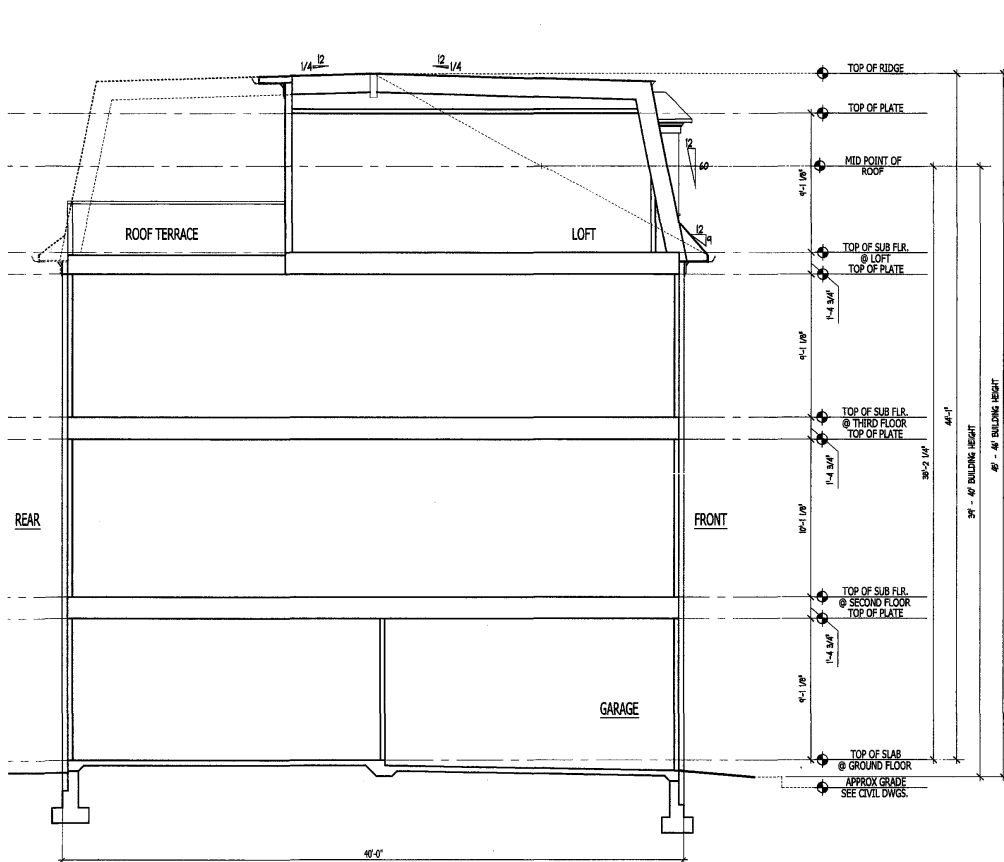

BUILDING SECTION - UNIT C - 4 STORY

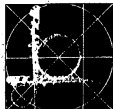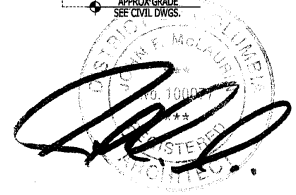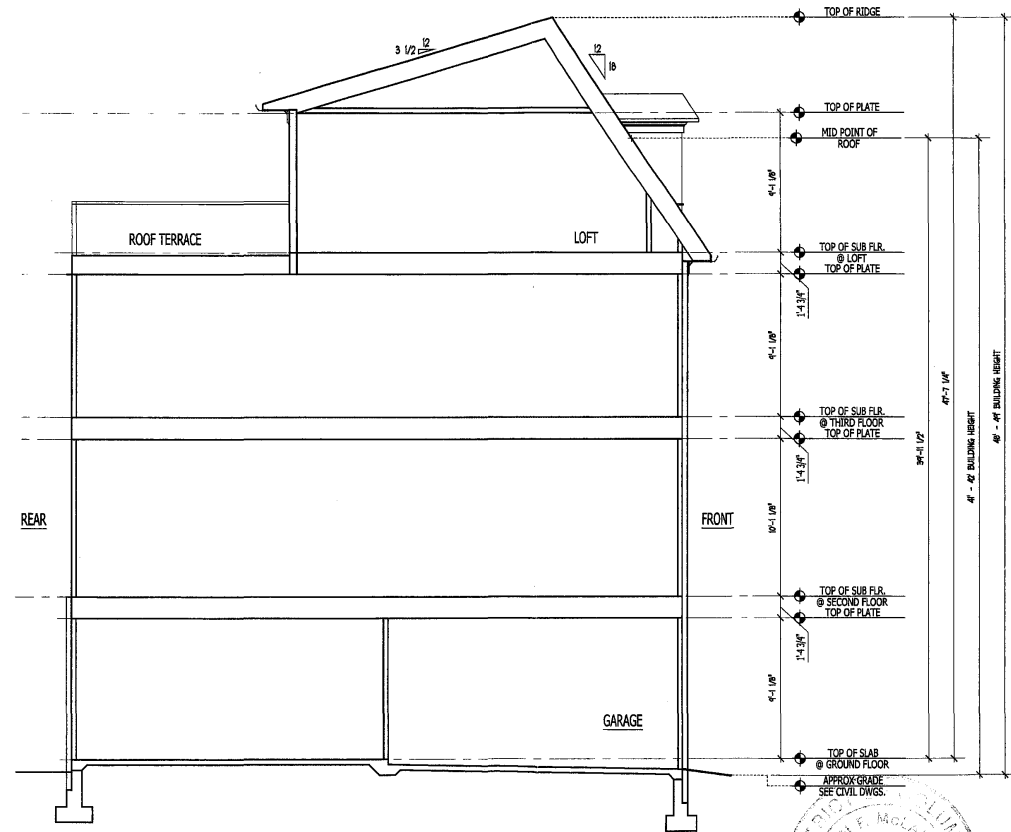

LESSARD GROUP INC.

8521 LEESBURG PIKE, SUITE 700 | VIENNA, VA 22182

P: 703.760.9344 | F: 703.760.9328 | WWW.LESSARDGROUP.COM

LESSARD GROUP INC. HEREBY WARRANTS ITS COPYRIGHT AND OTHER PROPERTY RIGHTS IN THESE PLANS. THESE PLANS ARE NOT TO BE REPRODUCED OR COPIED IN ANY FORM OR MANNER WITHOUT THE WRITTEN PERMISSION OF LESSARD GROUP INC. ANY VIOLATION OF THESE TERMS SHALL BE SUBJECT TO THE FULL AND EXCLUSIVE JURISDICTION OF THE FEDERAL COURTS OF THE UNITED STATES OF AMERICA.

UNIT SECTIONS

UNIT "C"




Supplemental Submission January 21, 2009

Canal Parc
Washington DC

Saimac Development LLC c/o Athena Group LLC

ATN.003b.00

0" X2" X4" X8"
1/8" = 1'-0" ATN003c443

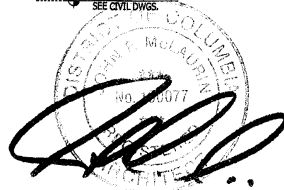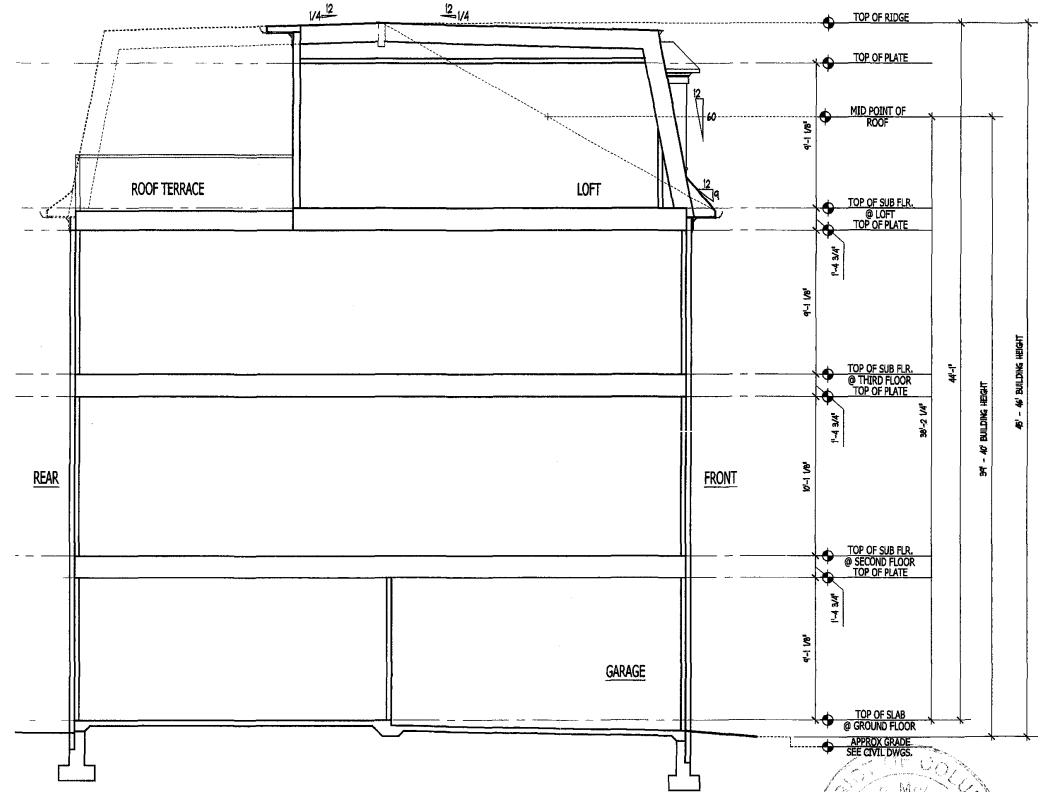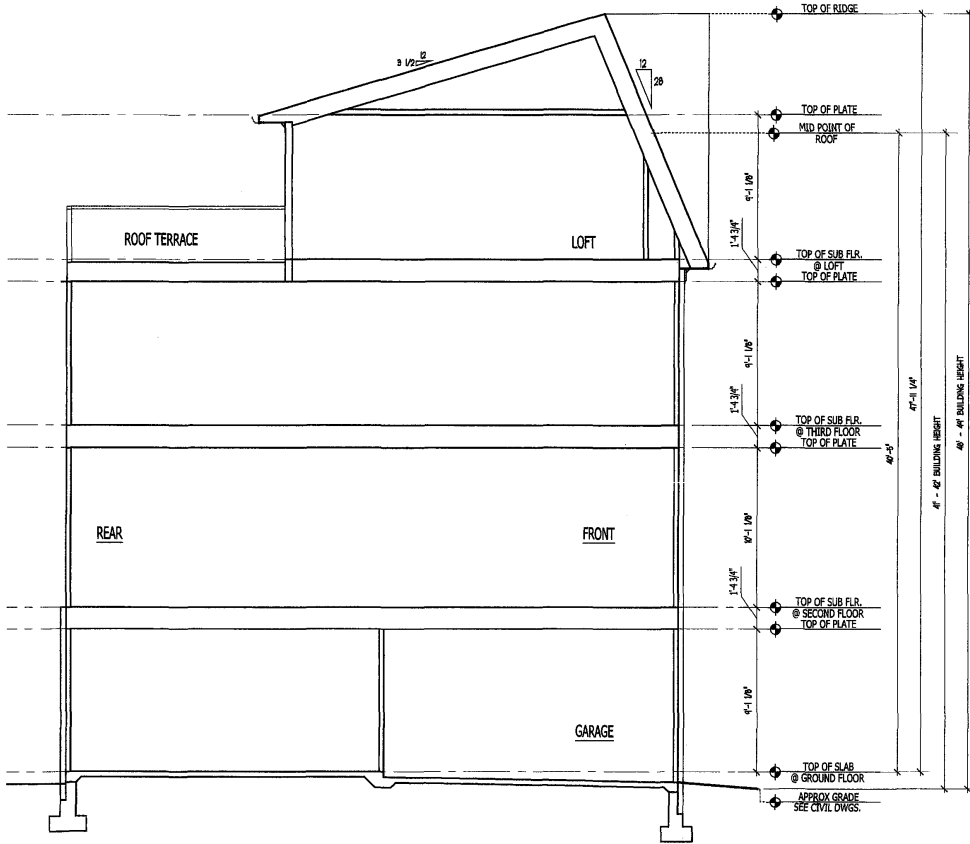

LESSARD GROUP INC.
8521 LEESBURG PIKE, SUITE 700 | VIENNA, VA 22182

P: 703.760.9344 | F: 703.760.9328 | WWW.LESSARDGROUP.COM

LESSARD GROUP INC. REPRESENTS ITS CORPORATE CONSULTANT AND OTHER INDEPENDENT RIGHTS IN THESE PLANS. THESE PLANS ARE NOT TO BE REPRODUCED, COPIED OR DERIVED IN ANY FORM OR MANNER WITHOUT THE WRITTEN PERMISSION AND CONSENT OF LESSARD GROUP INC.

UNIT SECTIONS

UNIT "C"


Supplemental Submission January 21, 2009


Canal Parc
Washington DC

Saimac Development LLC c/o Athena Group LLC

ATN.003b.00

0 X2 X4 X8
1/8" = 1'-0" ATN003a44

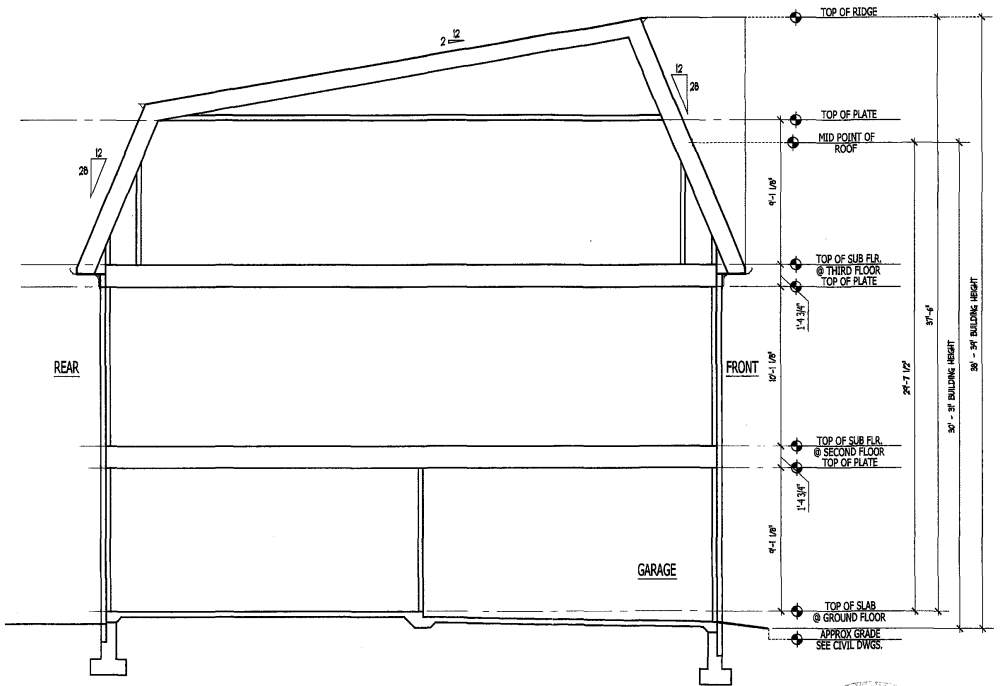


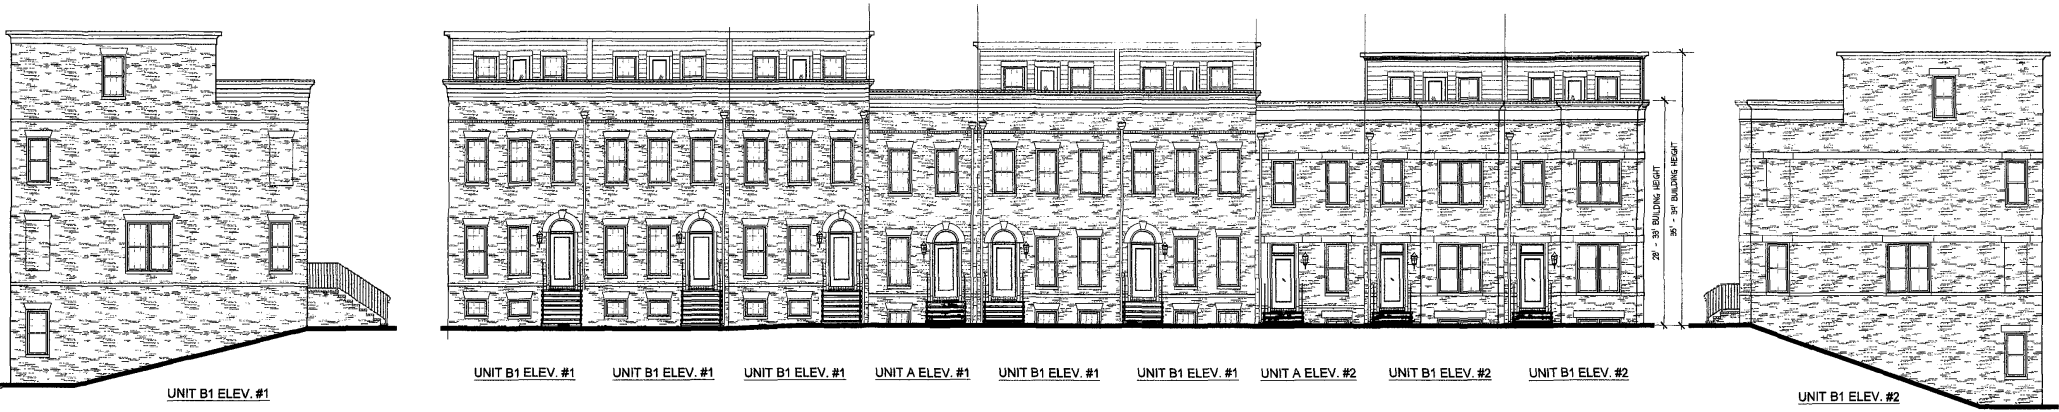


MACARTHUR BLVD.



PRIVATE ALLEY

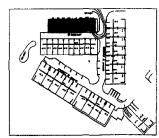

KEY PLAN

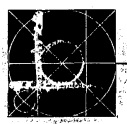

LESSARD GROUP INC.
8521 LEESBURG PIKE, SUITE 700 | VIENNA, VA 22182

P: 703.760.9344 | F: 703.760.9328 | WWW.LESSARDGROUP.COM

LESSARD GROUP INC. HEREBY WARRANTS ITS COPYRIGHT AND OTHER PROPERTY RIGHTS IN THESE PLANS. THESE PLANS ARE NOT TO BE REPRODUCED OR COPIED IN ANY FORM OR BY ANY MEANS, WITHOUT THE WRITTEN PERMISSION OF LESSARD GROUP INC.


STRIP ELEVATIONS BUILDING #1

Supplemental Submission January 21, 2009

Canal Parc
Washington DC

Saimac Development LLC c/o Athena Group LLC

ATN.003b.00

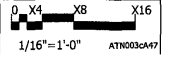





CENTER PARK



PRIVATE ALLEY

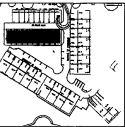

KEY PLAN

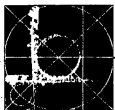

LESSARD GROUP INC.

8521 LEESBURG PIKE, SUITE 700 | VIENNA, VA 22182

P: 703.760.9344 | F: 703.760.9328 | WWW.LESSARDGROUP.COM

LESSARD GROUP INC. HEREBY WARRANTS ITS COPYRIGHT AND OTHER PROPERTY RIGHTS IN THESE PLANS. THESE PLANS ARE NOT TO BE REPRODUCED OR COPIED IN ANY FORM OR MANNER WITHOUT THE WRITTEN CONSENT OF LESSARD GROUP INC. ANY SUCH REPRODUCTION OR COPIING IS PROHIBITED AND WILL BE CONSIDERED A VIOLATION OF THE COPYRIGHT AND OTHER PROPERTY RIGHTS OF LESSARD GROUP INC.

STRIP ELEVATIONS

BUILDING #2

Supplemental Submission January 21, 2009

Canal Parc
Washington DC

Saimac Development LLC c/o Athena Group LLC

ATN.003b.00




0 X4 X8 X16
1/16" = 1'-0" ATN003CA48



STREET B



REAR YARD

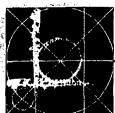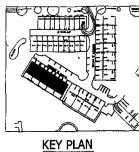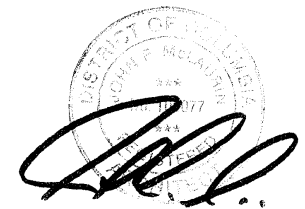

LESSARD GROUP INC.

8521 LEESBURG PIKE, SUITE 700 | VIENNA, VA 22182

P: 703.760.9344 | F: 703.760.9328 | WWW.LESSARDGROUP.COM

LESSARD GROUP INC. HEREBY RELEASES ITS COPYRIGHTED CONTENT AND OTHER PROPERTY RIGHTS IN THESE PLANS. THESE PLANS ARE NOT TO BE REPRODUCED, CHANGED OR COPIED IN ANY FORM OR MANNER WHATSOEVER, NOR ARE THEY TO BE ASSIGNED TO ANY THIRD PARTY, WITHOUT FIRST OBTAINING THE WRITTEN PERMISSION AND CONSENT OF LESSARD GROUP INC.

STRIP ELEVATIONS


BUILDING #3


Supplemental Submission January 21, 2009

Canal Parc
Washington DC

Saimac Development LLC c/o Athena Group LLC

ATN.003b.00

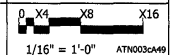

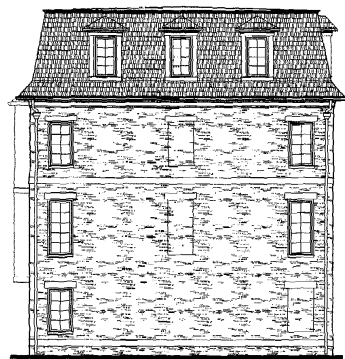

UNIT C ELEV. #6




UNIT C ELEV. #6

UNIT C ELEV. #4

UNIT C ELEV. #4

UNIT C ELEV. #6

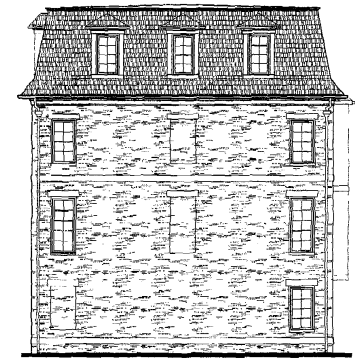

UNIT C ELEV. #6

STREET B.





UNIT C ELEV. #6

UNIT C ELEV. #4


UNIT C ELEV. #4

UNIT C ELEV. #6

REAR YARD

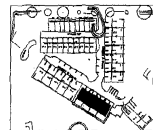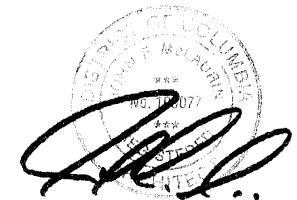

KEY PLAN

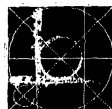

LESSARD GROUP INC.

8521 LEESBURG PIKE, SUITE 700 | VIENNA, VA 22182

P: 703.760.9344 | F: 703.760.9328 | WWW.LESSARDGROUP.COM

STRIP ELEVATIONS


BUILDING #4

Supplemental Submission January 21, 2009

Canal Parc
Washington DC


Saimac Development LLC c/o Athena Group LLC

ATN.003b.00

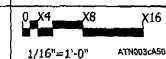




UNIT D ELEV. #2

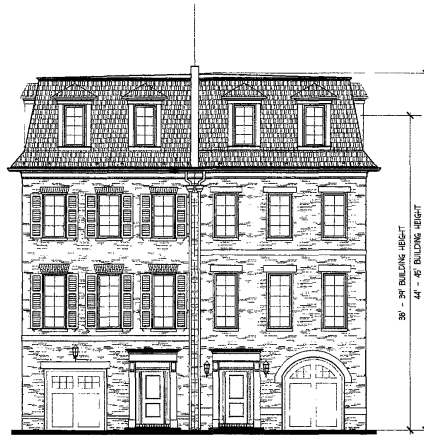

UNIT D ELEV. #2

UNIT D ELEV. #1

LINGAM WAY

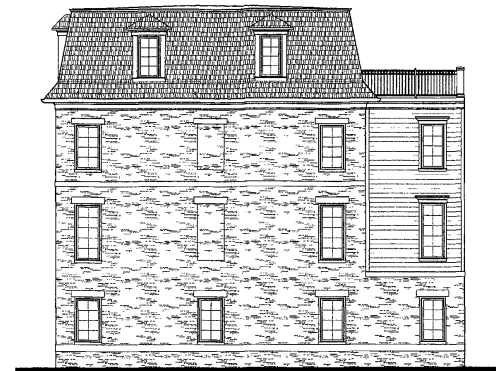


UNIT D ELEV. #1




UNIT D ELEV. #1

UNIT D ELEV. #2

REAR YARD

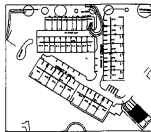

KEY PLAN

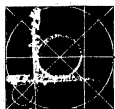

LESSARD GROUP INC.

8521 LEESBURG PIKE, SUITE 700 | VIENNA, VA 22182

P: 703.760.9344 | F: 703.760.9328 | WWW.LESSARDGROUP.COM

©2009 LESSARD GROUP INC. ALL RIGHTS RESERVED. THIS DOCUMENT IS THE PROPERTY OF LESSARD GROUP INC. AND IS NOT TO BE REPRODUCED OR TRANSMITTED IN ANY FORM OR BY ANY MEANS, WITHOUT THE WRITTEN PERMISSION OF LESSARD GROUP INC.

STRIP ELEVATIONS

BUILDING #5

Supplemental Submission January 21, 2009

Canal Parc

Washington DC

Saimac Development LLC c/o Athena Group LLC

ATN.003b.00

0 X4 X8 X16
1/16"=1'-0" ATN003c051



UNIT C ELEV. #1

UNIT C ELEV. #2

UNIT C ELEV. #3

UNIT C ELEV. #4

UNIT C ELEV. #5

UNIT C ELEV. #6

UNIT C ELEV. #7

UNIT C ELEV. #8

STREET A



UNIT C ELEV. #8

UNIT C ELEV. #4

UNIT C ELEV. #5

UNIT C ELEV. #4

UNIT C ELEV. #3



UNIT C ELEV. #2

UNIT C ELEV. #1

REAR YARD

MACARTHUR BLVD.

UNIT C ELEV. #1

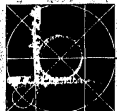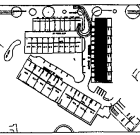

LESSARD GROUP INC.
8521 LEESBURG PIKE, SUITE 700 | VIENNA, VA 22182

P: 703.760.9344 | F: 703.760.9328 | WWW.LESSARDGROUP.COM

©2009 LESSARD GROUP INC. EXPLICITLY RESERVES ITS COPYRIGHT AND OTHER PROPERTY RIGHTS IN THESE PLANS. THESE PLANS ARE NOT TO BE REPRODUCED OR COPIED IN ANY FORM OR MANNER WITHOUT THE WRITTEN PERMISSION OF LESSARD GROUP INC.

STRIP ELEVATIONS


BUILDING #6






















Supplemental Submission January 21, 2009

Canal Parc
Washington DC

Saimac Development LLC c/o Athena Group LLC

ATN.003b.00

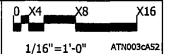

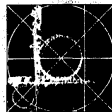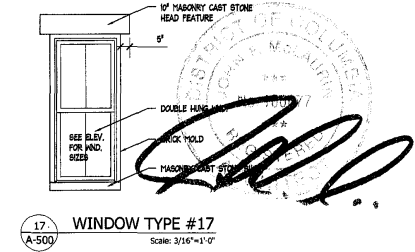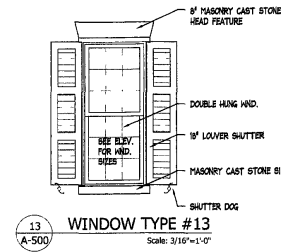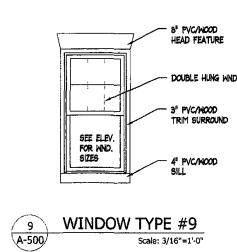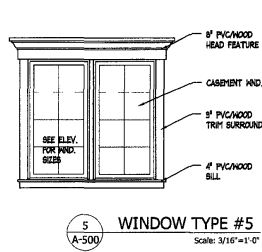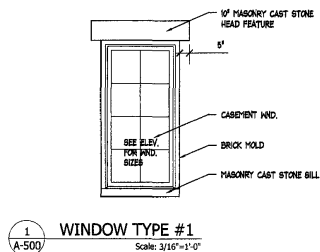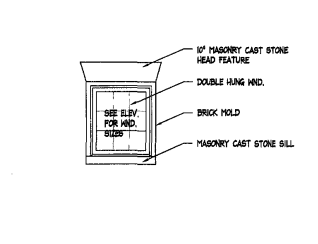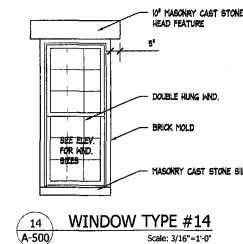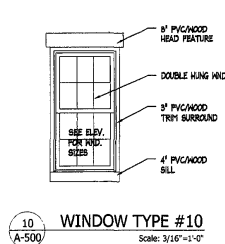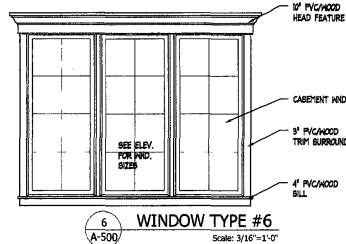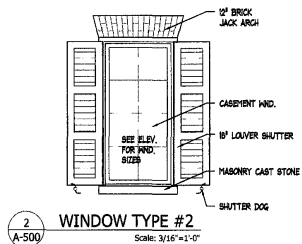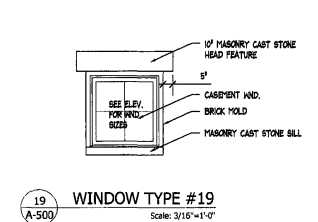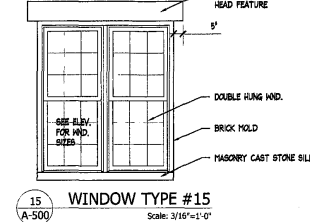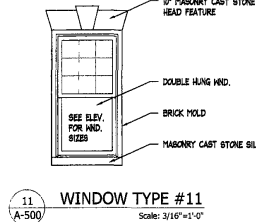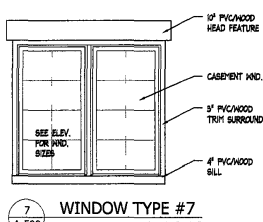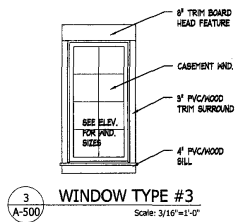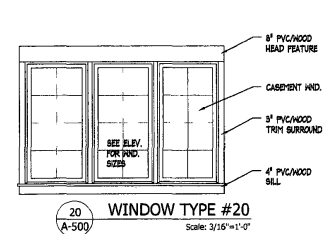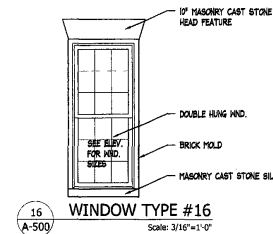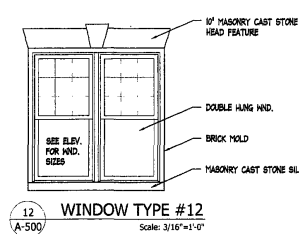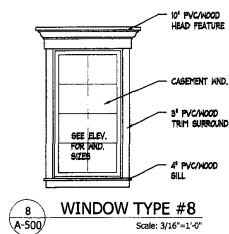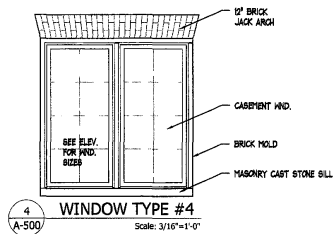

LESSARD GROUP INC.
8521 LEESBURG PIKE, SUITE 700 | VIENNA, VA 22182

P: 703.760.9344 | F: 703.760.9328 | WWW.LESSARDGROUP.COM

LESSARD GROUP INC. HEREBY DISCLAIMS ANY COPYRIGHT OR OTHER PROPRIETARY RIGHTS IN THESE PLANS. THESE PLANS ARE NOT TO BE REPRODUCED OR COPIED IN ANY FORM OR BY ANY MEANS, WITHOUT THE WRITTEN PERMISSION AND CONSENT OF LESSARD GROUP INC.

WINDOW DETAILS


Supplemental Submission January 21, 2009

Canal Parc
Washington DC


Saimac Development LLC c/o Athena Group LLC

ATN.003b.00


3/16" = 1'-0"
ATN003a53

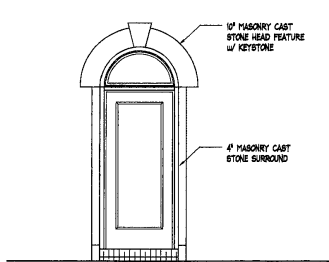


3
A-501 DOOR TYPE #3
Scale: 3/16"=1'-0"

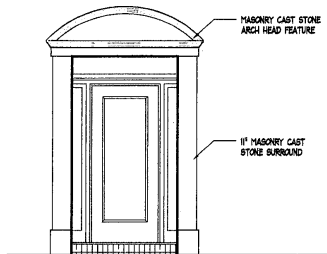


6
A-501 DOOR TYPE #6
Scale: 3/16"=1'-0"

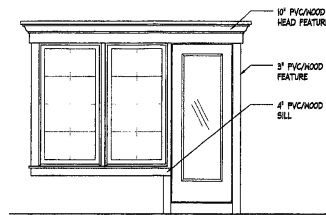


9
A-501 DOOR TYPE #9
Scale: 3/16"=1'-0"

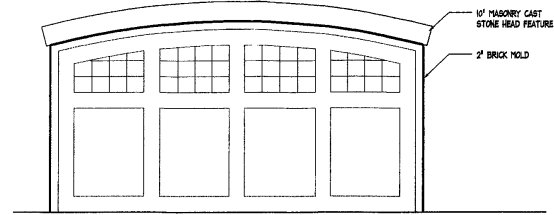


12
A-501 DOOR TYPE #12
Scale: 3/16"=1'-0"

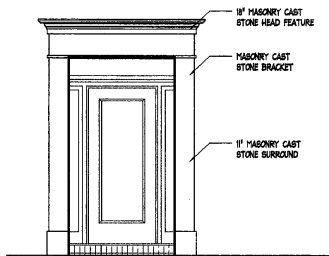


2
A-501 DOOR TYPE #2
Scale: 3/16"=1'-0"

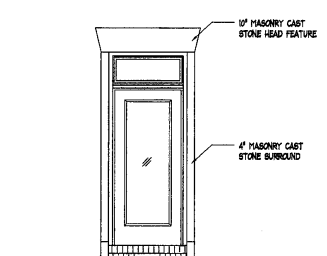


5
A-501 DOOR TYPE #5
Scale: 3/16"=1'-0"

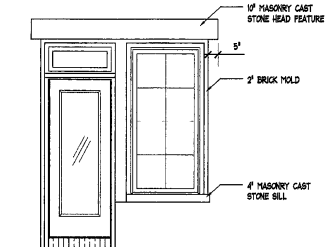


8
A-501 DOOR TYPE #8
Scale: 3/16"=1'-0"

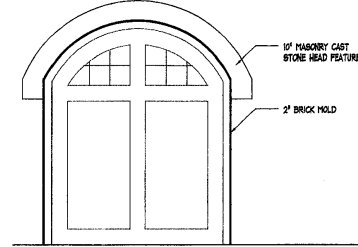


11
A-501 DOOR TYPE #11
Scale: 3/16"=1'-0"

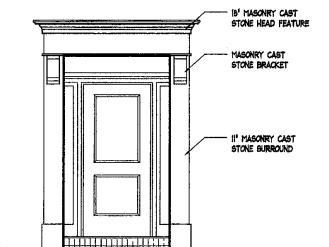


1
A-501 DOOR TYPE #1
Scale: 3/16"=1'-0"

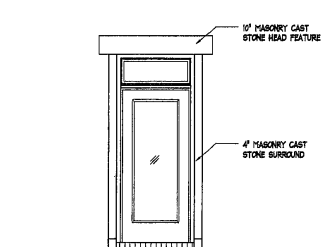


4
A-501 DOOR TYPE #4
Scale: 3/16"=1'-0"

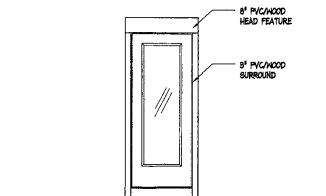

7
A-501 DOOR TYPE #7
Scale: 3/16"=1'-0"

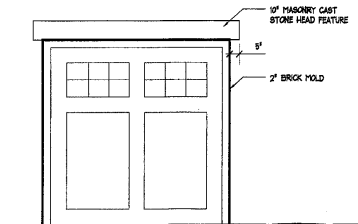

10
A-501 DOOR TYPE #10
Scale: 3/16"=1'-0"

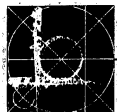

LESSARD GROUP INC.
8521 LEESBURG PIKE, SUITE 700 | VIENNA, VA 22182

P: 703.760.9344 | F: 703.760.9328 | WWW.LESSARDGROUP.COM

LESSARD GROUP INC. HEREBY ASSURES ITS CORPORATE COPYRIGHT AND OTHER PROPERTY RIGHTS IN THESE PLANS. THESE PLANS ARE NOT TO BE REPRODUCED, CHANGED OR COPIED BY ANY PARTY OR PARTY WHATSOEVER, NOR ARE THEY TO BE ASSIGNED TO ANY THIRD PARTY, WITHOUT FIRST OBTAINING THE EXPRESS WRITTEN PERMISSION AND CONSENT OF LESSARD GROUP INC.

DOOR DETAILS

Supplemental Submission January 21, 2009

Canal Parc
Washington DC

Salmac Development LLC c/o Athena Group LLC

ATN.003b.00

0 X2 X4 X8
3/16" = 1'-0" ATN003a.54



Handwritten signature and a circular official stamp.



LESSARD GROUP INC.
8521 LEESBURG PIKE, SUITE 700 | VIENNA, VA 22182

P: 703.760.9344 | F: 703.760.9328 | WWW.LESSARDGROUP.COM

© 2009 THE LESSARD GROUP INC. ALL RIGHTS RESERVED. THIS DOCUMENT IS THE PROPERTY OF LESSARD GROUP INC. AND IS NOT TO BE REPRODUCED, COPIED, OR DISTRIBUTED IN ANY MANNER WITHOUT THE WRITTEN PERMISSION OF LESSARD GROUP INC.

CENTER PARK PERSPECTIVE

Supplemental Submission January 21, 2009

Canal Parc
Washington DC

Saimac Development LLC c/o Athena Group LLC
ATN.0036.00