

CHICAGO STYLE GREEN ALLEY: CENTER ALLEY INSPIRATION USING PERMEABLE PAVEMENT (AS SUGGESTED BY DOOE)



PHOTO FROM THE CHICAGO CARS BY JON KNOX (THE REC. OFFICE OF TRANSPORTATION)

SEE 37 GREEN ALLEY PLAN

RAIN GARDEN - FILTERS WATER BEFORE GRADUALLY RELEASING INTO WATERSHED AFTER A STORM EVENT



PHOTO FROM RAIN GARDENS: THE GREEN CORNER (A DEPARTMENT OF FORESTRY)

SEE 38 RAIN GARDEN PLAN

WETLAND ENHANCEMENTS: ADDITION OF NATIVE TREES, SHRUBS AND HERBACEOUS PLANTS AFTER CLEANSING OF STREAM CHANNEL AND WETLANDS



PHOTO FROM THE WETLANDS: WETLANDS (A DEPARTMENT OF FORESTRY)

SEE 35 WETLAND OVERLOOK

TRADITIONAL COMMUNITY PARK: ADDITIONAL GREENSPACE WITH FOCAL FEATURE



PHOTO FROM THE PARK: PARK (A DEPARTMENT OF FORESTRY)

PERMEABLE PAVERS: REDUCE THE AMOUNT AND THE RATE OF STORMWATER RUNOFF (SIMILAR TO PAVERS USED IN CHICAGO STYLE GREEN ALLEY)



PHOTO FROM THE PARK: PARK (A DEPARTMENT OF FORESTRY)

SEE 37 PERMEABLE PAVES

STORM-WATER MANAGEMENT VAULT (APPROXIMATE LOCATION)

WETLANDS OVERLOOK AND BUTTERFLY GARDEN: WILDLIFE VIEWING FROM A PARK-LIKE SETTING (AS SUGGESTED BY DOOE)



PHOTO FROM THE WETLANDS: WETLANDS (A DEPARTMENT OF FORESTRY)

SEE 35 WETLAND OVERLOOK



STUDIO 39 LANDSCAPE ARCHITECTURE, P.C.
8416 GROVEDALE DRIVE, SUITE 100-A | ALEXANDRIA, VA 22310


P: 703.719.6500 | F: 703.719.6503 | WWW.STUDIO39.COM

GREEN DEVELOPMENT PLAN PROPOSED

PLU PREHEARING SUBMISSION JULY 23, 2008

CANAL PARC
WASHINGTON, D.C.

SAIMAC DEVELOPMENT, LLC
C/O ATHENA GROUP, LLC

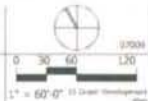



WETLAND OVERLOOK NATIVE PLANT POOL






36


36

36

CANAL PARC
WASHINGTON, D.C.

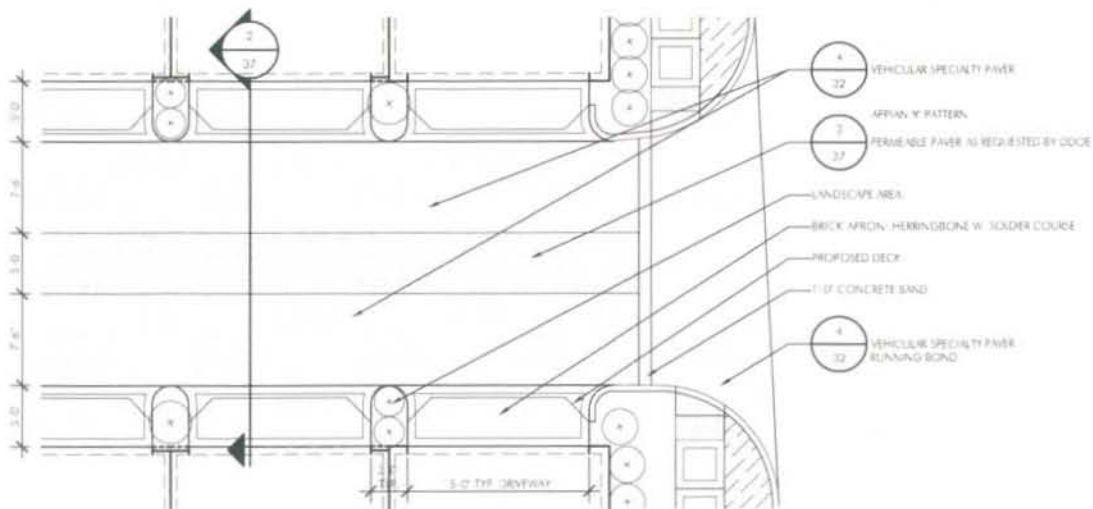


1 GREEN ALLEY PLAN
Scale: 1" = 10'-0"

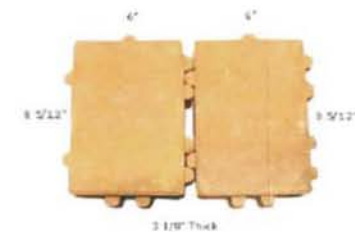


PERMEABLE PAVERS PRODUCT INFO
SIMILAR TO PAVERS USED IN
CHICAGO GREEN ALLEY PROGRAM

MODEL #	EP 300 PAVERS 6" x 8 5/12" x 3 1/8" (OR APPROVED EQUAL)
MANUFACTURER	EP HENRY CORPORATION P.O. BOX 615 WOODBURY, NJ 08096 800 44 HENRY
QUANTITY	PER PLAN
COLOR	AUTUMN BLEND
NOTES	INSTALL PER MANUFACTURER'S RECOMMENDATIONS

3 PERMEABLE PAVER PRODUCT INFORMATION
Scale: N.T.S.

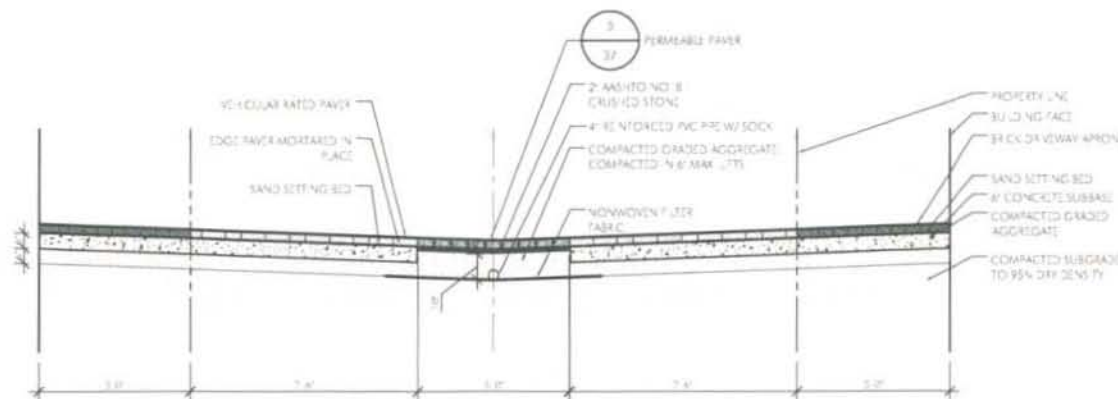

2 GREEN ALLEY PAVEMENT SECTION
Scale: 1/4" = 1'-0"

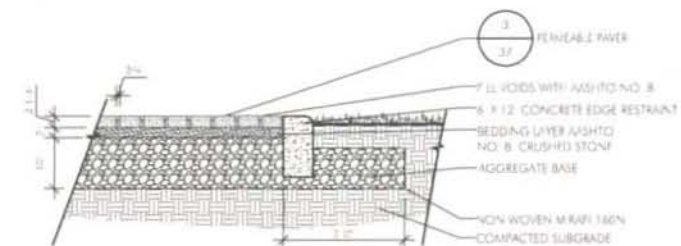

4 PERMEABLE PAVING
Scale: 1/2" = 1'-0"



STUDIO 39 LANDSCAPE ARCHITECTURE, P.C.
6416 GROVEDALE DRIVE, SUITE 100-A1 ALEXANDRIA, VA 22310


P: 703.719.8500 | F: 703.719.8503 | WWW.STUDIO39.COM

GREEN DEVELOPMENT SITE DETAILS

PUD PREHEARING SUBMISSION JULY 23, 2008

CANAL PARC
WASHINGTON, D.C.

SAIMAC DEVELOPMENT, LLC
C/O ATHENA GROUP, LLC

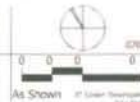



STUDIO 39 LANDSCAPE ARCHITECTURE, P.C.
6416 GROVEDALE DRIVE, SUITE 100-A | ALEXANDRIA, VA 22310

P: 703.719.6500 | F: 703.719.6503 | WWW.STUDIO39.COM


CENTER PARK PERSPECTIVE



PROPOSED

PUD Prehearing Submission July 23, 2008

CANAL PARC
WASHINGTON, D.C.

SAIMAC DEVELOPMENT, LLC
c/o ATHENA GROUP, LLC

N.T.S. Center Park Perspective

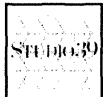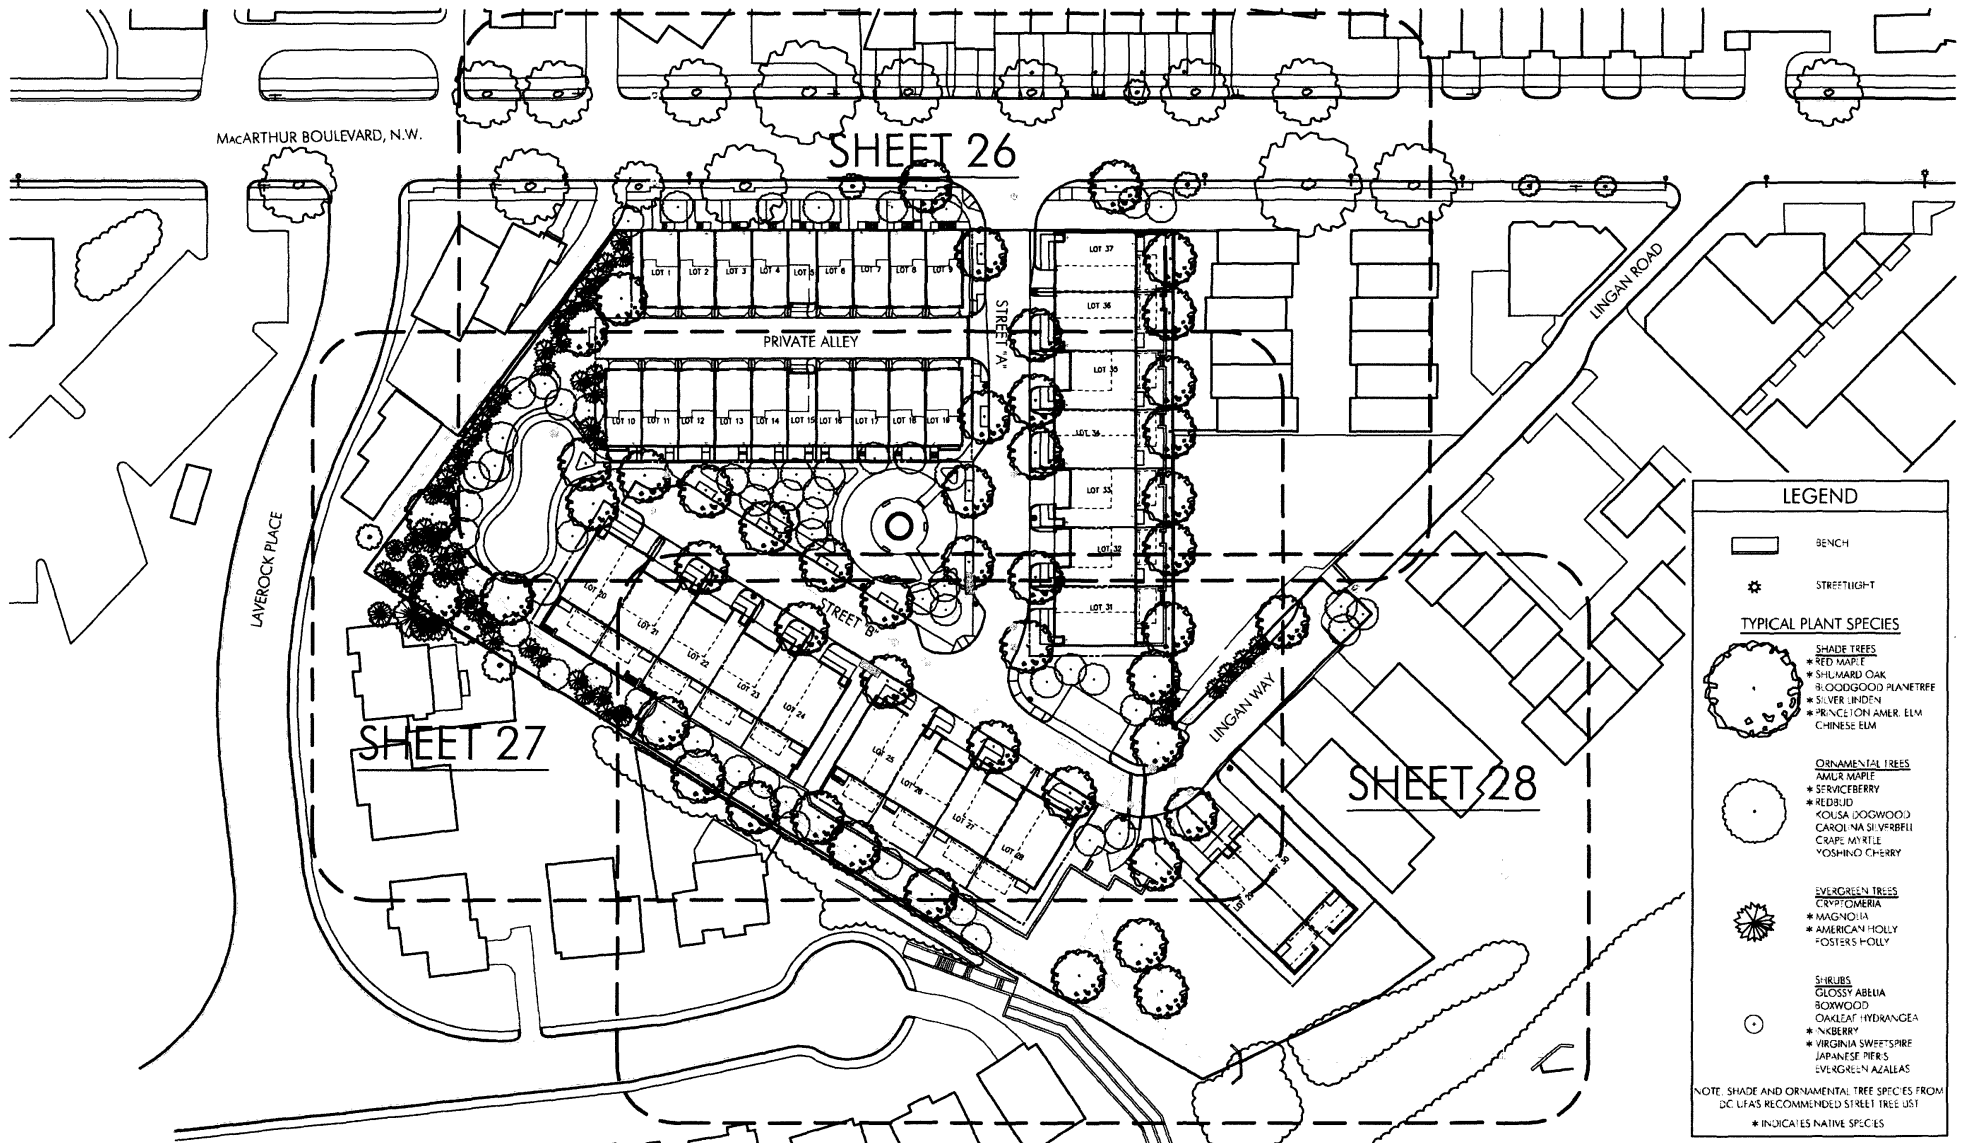

STUDIO 39 LANDSCAPE ARCHITECTURE, P.C.
6416 GROVEDALE DRIVE, SUITE 100-A | ALEXANDRIA, VA 22310

P: 703.719.6500 | F: 703.719.6503 | WWW.STUDIO39.COM




LANDSCAPE PLAN INDEX

PUD PREHEARING SUBMISSION JULY 23, 2008

CANAL PARC
WASHINGTON, D.C.

SAIMAC DEVELOPMENT, LLC
C/O ATHENA GROUP, LLC

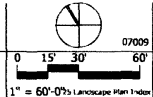

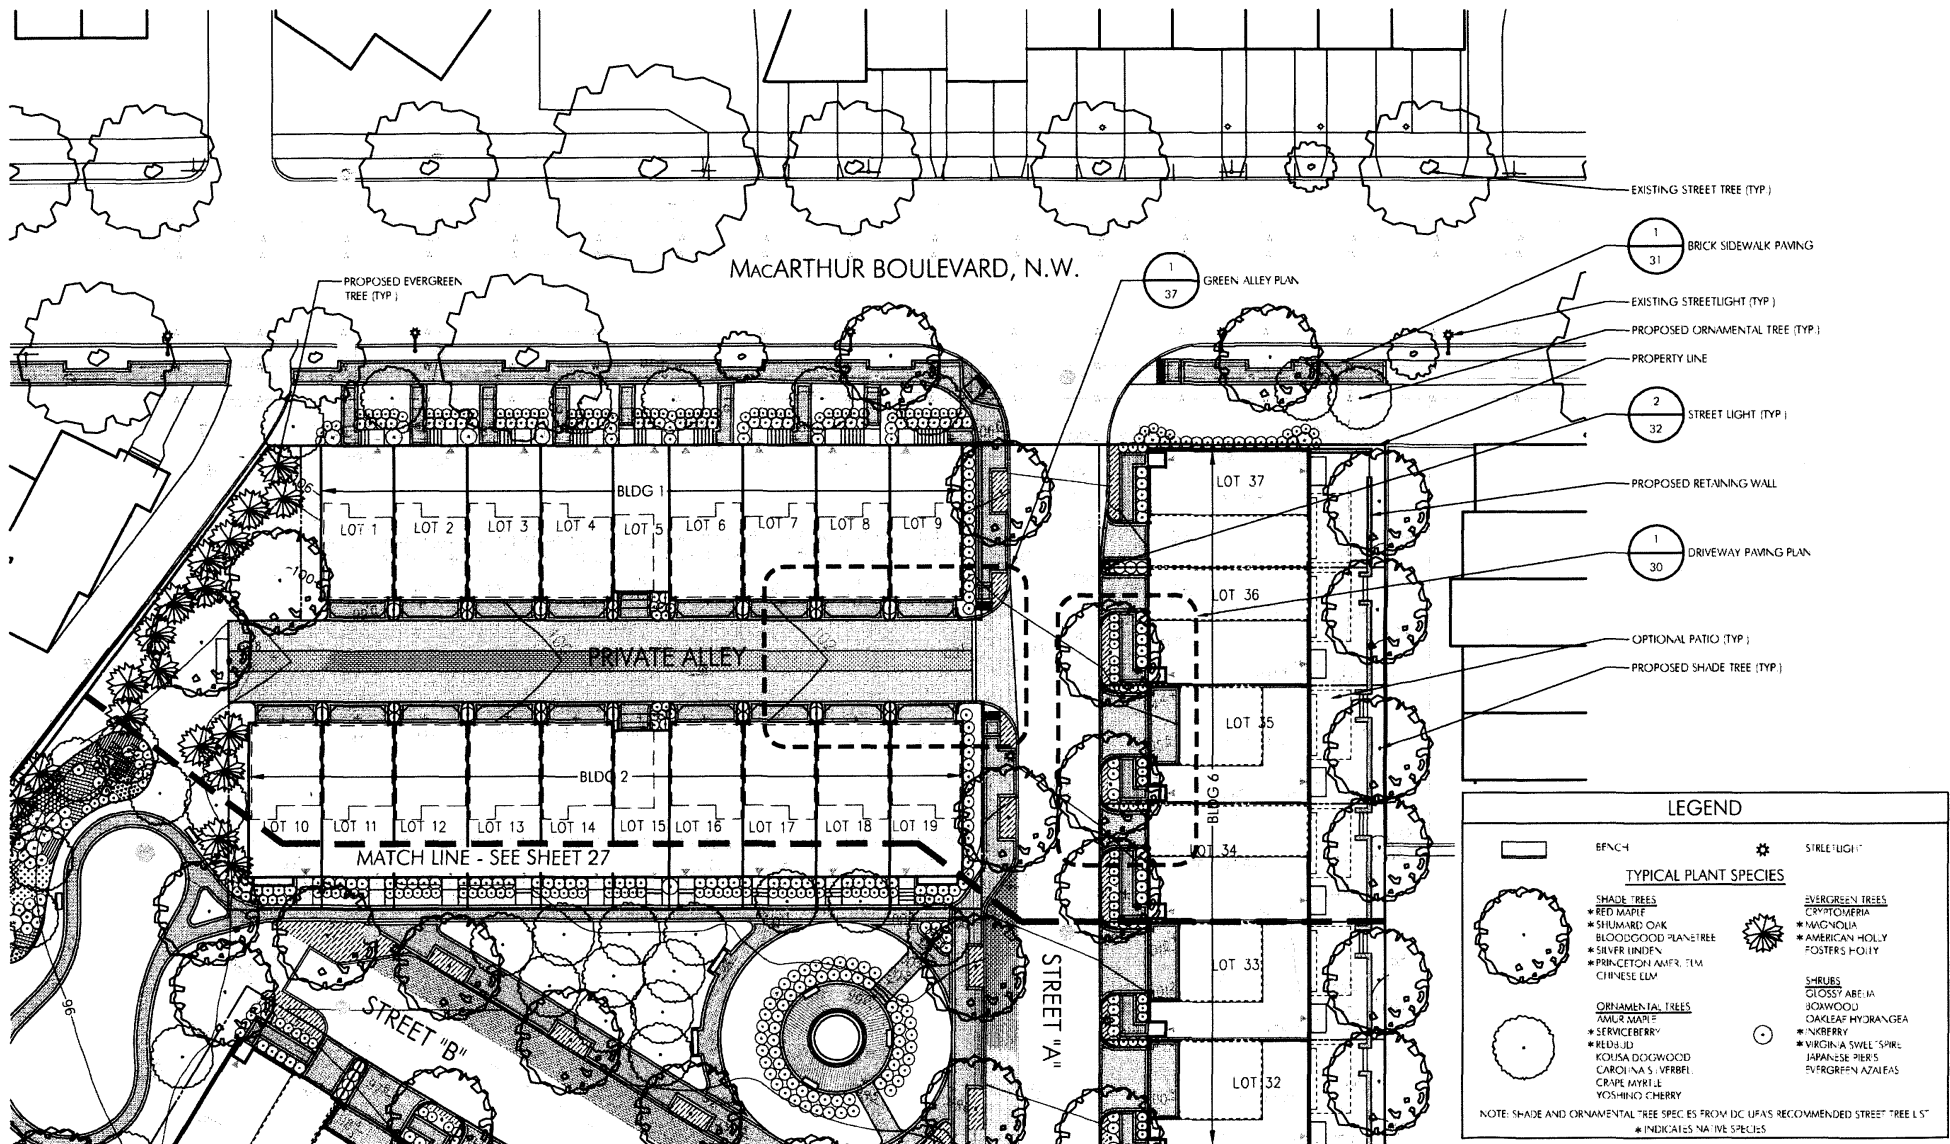

LEGEND

BENCH

STREET LIGHT

TYPICAL PLANT SPECIES

SHADE TREES

- * RED MAPLE
- * SHUMARD OAK
- * BLOODGOOD PLANE TREE
- * SILVER LINDEN
- * CHINESE LILM

EVERGREEN TREES

- * CRYPTOMERIA
- * NAGIOLIA
- * AMERICAN HOLY
- * FOSTER'S HOLY

ORNAMENTAL TREES

- * AMUR MAPLE
- * SERVICEBERRY
- * RED JUD
- * KOLUSA DOGWOOD
- * YOSHINO CHERRY

SHRUBS

- * GLOSSY ABELIA
- * BOXWOOD
- * OAKLEAF HYDRANGEA
- * VIBERRY
- * VIRGINIA SWEETSPINE
- * JAPANESE PIERIS
- * EVERGREEN AZALEAS

NOTE: SHADE AND ORNAMENTAL TREE SPECIES FROM DC UFAS RECOMMENDED STREET TREE LIST

* INDICATES NATIVE SPECIES



STUDIO 39 LANDSCAPE ARCHITECTURE, P.C.
6416 GROVEDALE DRIVE, SUITE 100-A | ALEXANDRIA, VA 22310


P: 703.719.6500 | F: 703.719.6503 | WWW.STUDIO39.COM


LANDSCAPE PLAN ENLARGEMENT

PUD PREHEARING SUBMISSION JULY 23, 2008

CANAL PARC
WASHINGTON, D.C.

SAIMAC DEVELOPMENT, LLC
C/O ATHENA GROUP, LLC

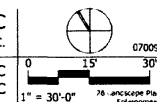

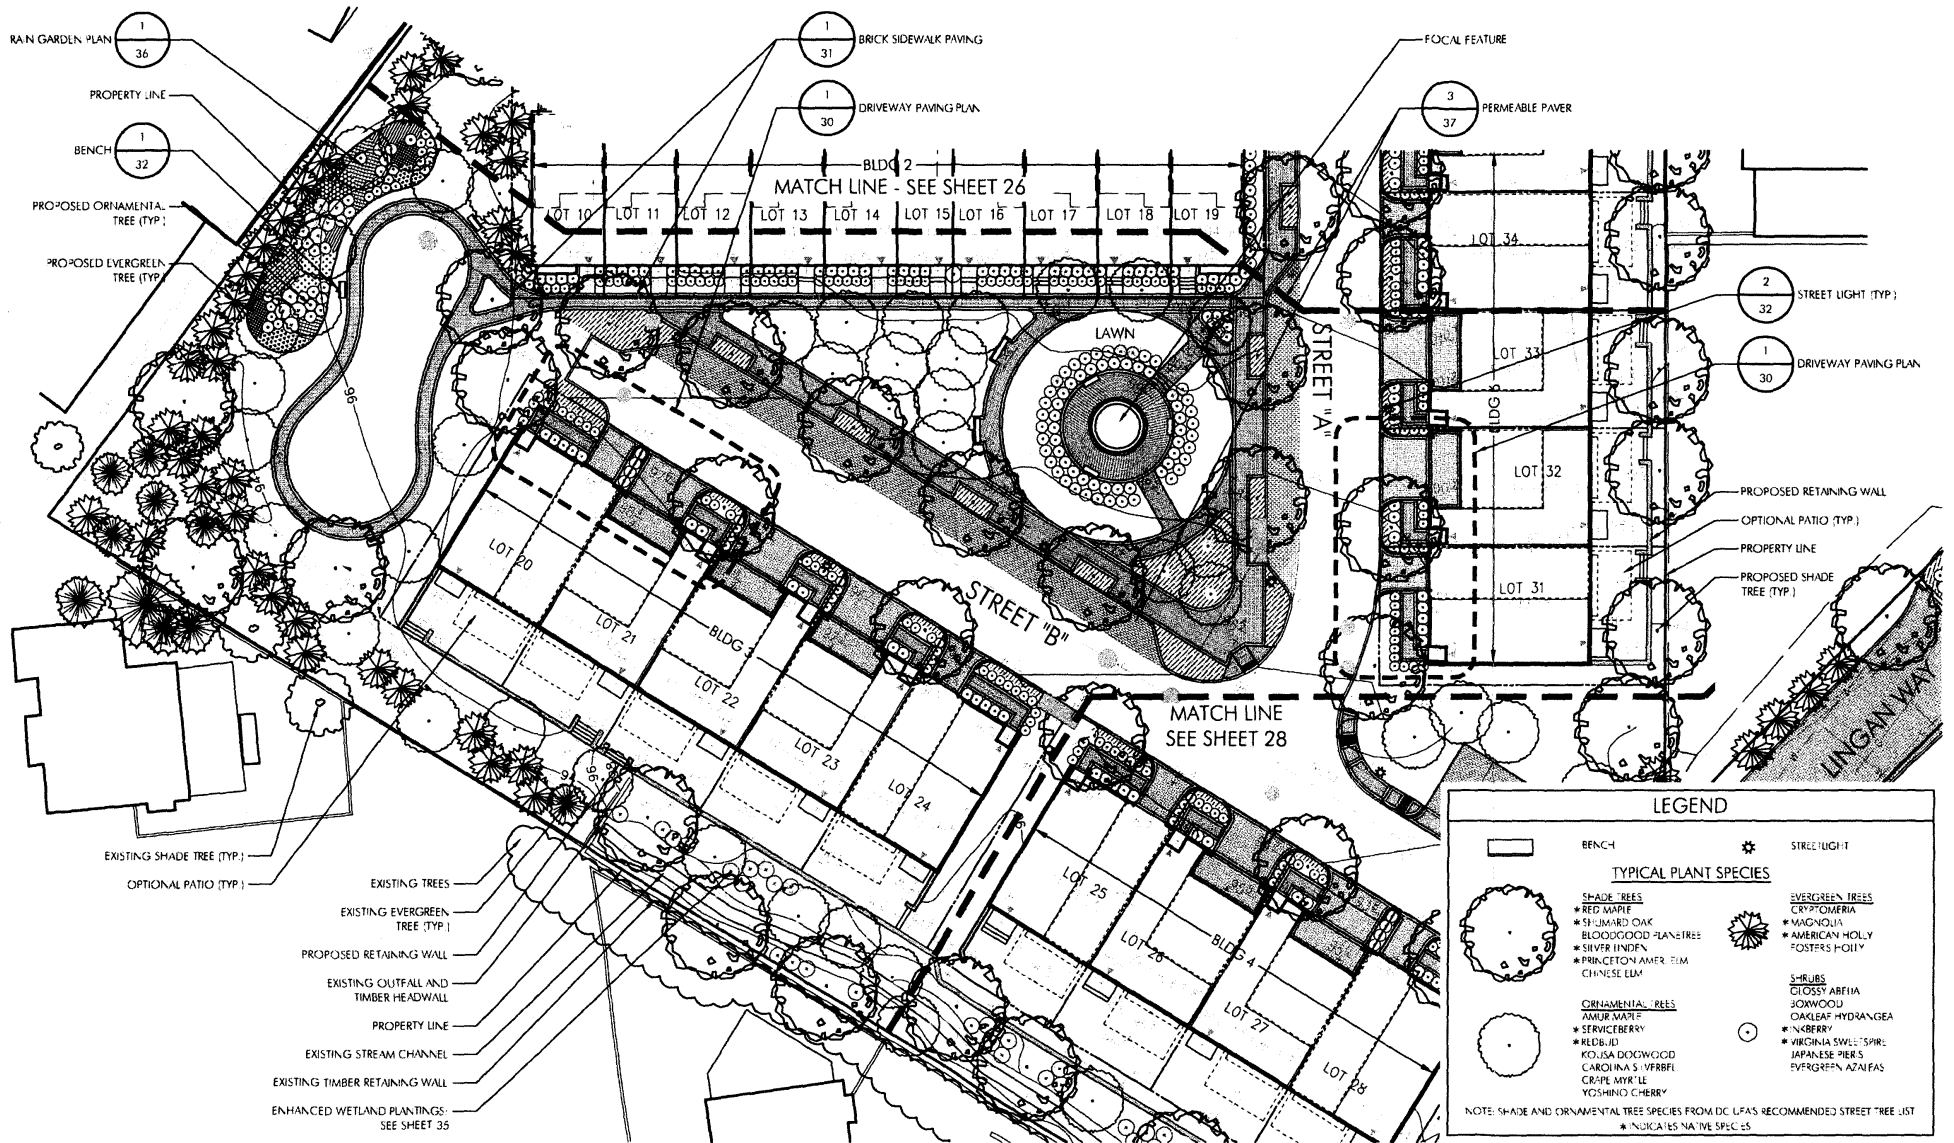

STUDIO 39 LANDSCAPE ARCHITECTURE, P.C.
6416 GROVEDALE DRIVE, SUITE 100-A | ALEXANDRIA, VA 22310


P: 703.719.6500 | F: 703.719.6503 | WWW.STUDIO39.COM


LANDSCAPE PLAN ENLARGEMENT

PUD PREHEARING SUBMISSION JULY 23, 2008

CANAL PARC
WASHINGTON, D.C.

SAIMC DEVELOPMENT, LLC
C/O ATHENA GROUP, LLC

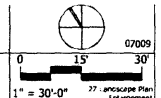

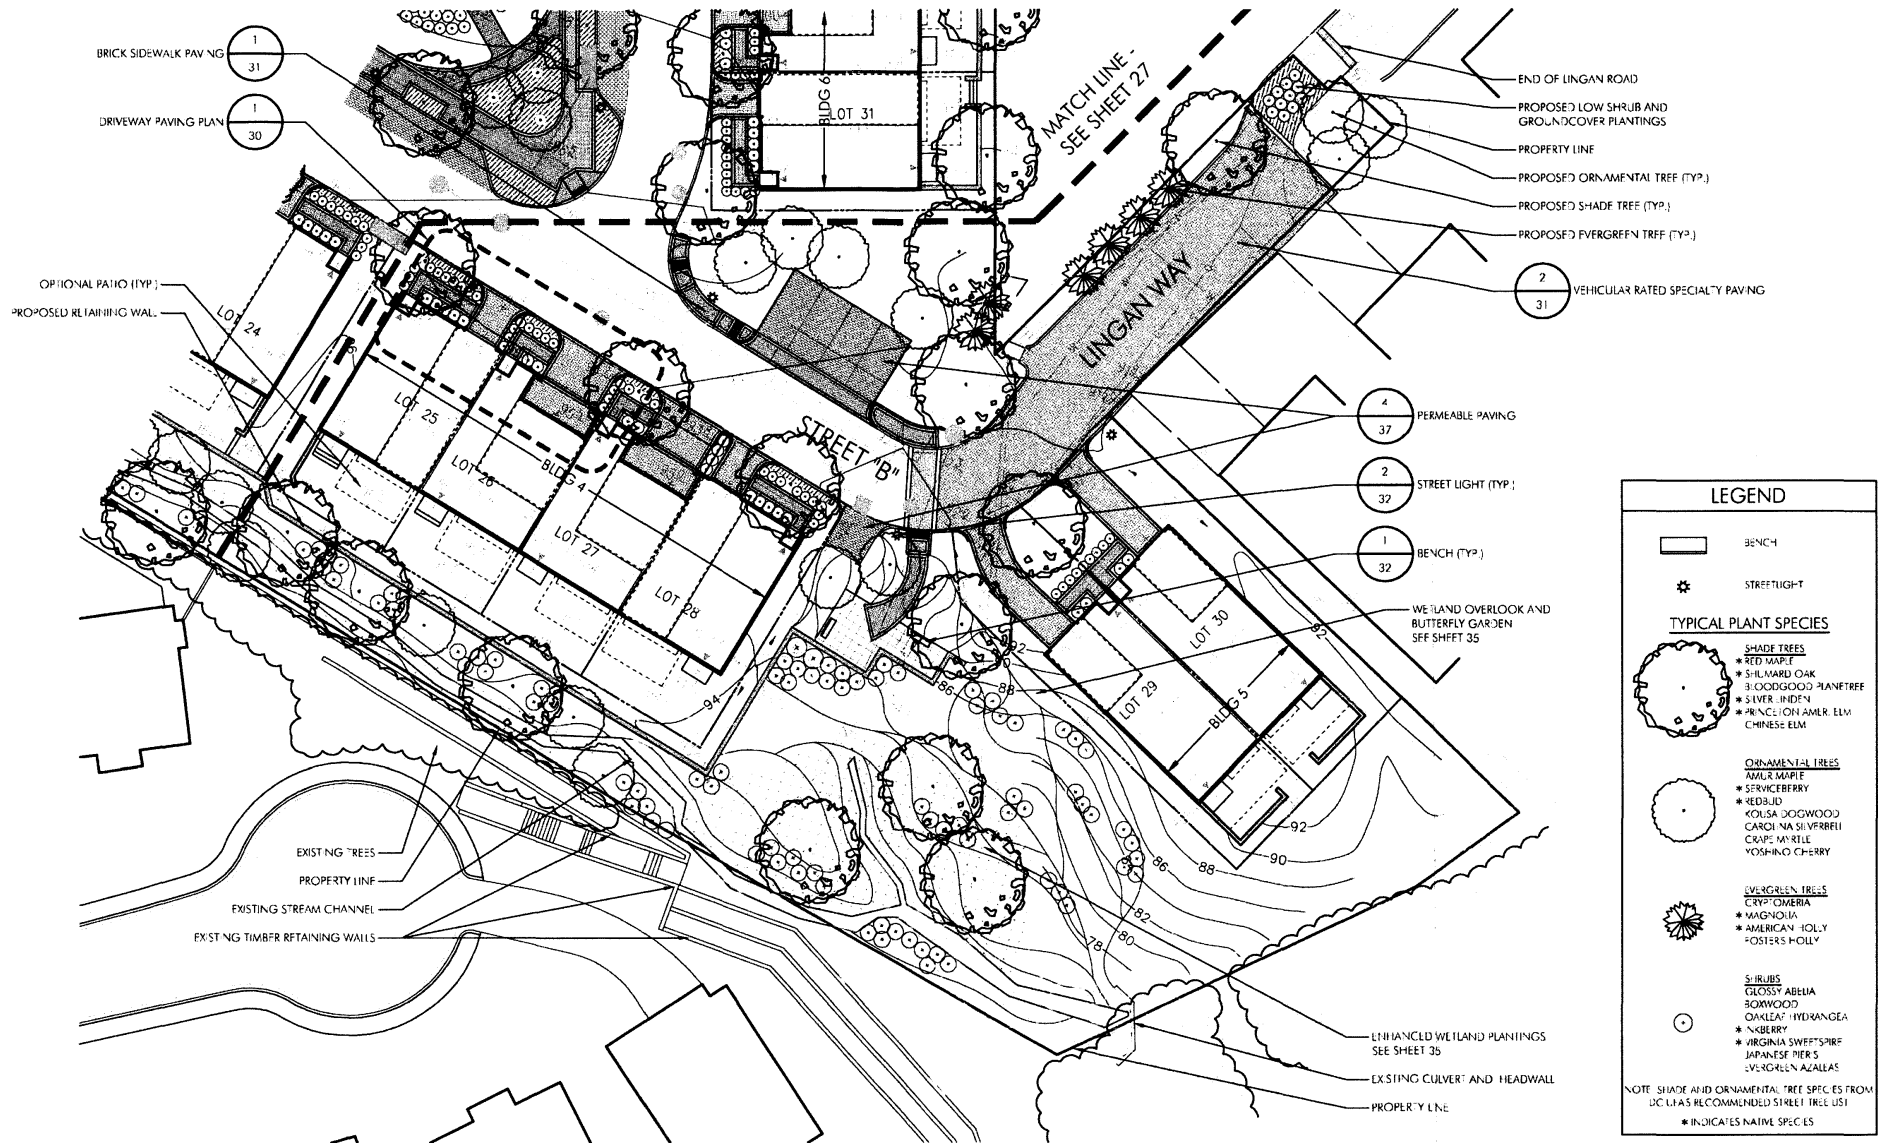

STUDIO 39 LANDSCAPE ARCHITECTURE, P.C.
 6416 GROVEDALE DRIVE, SUITE 100-A | ALEXANDRIA, VA 22310


P: 703.719.6500 | F: 703.719.6503 | WWW.STUDIO39.COM


LANDSCAPE PLAN ENLARGEMENT

PUD PREHEARING SUBMISSION JULY 23, 2008

CANAL PARC
 WASHINGTON, D.C.

SAIMAC DEVELOPMENT, LLC
 C/O ATHENA GROUP, LLC

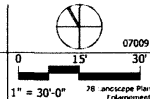

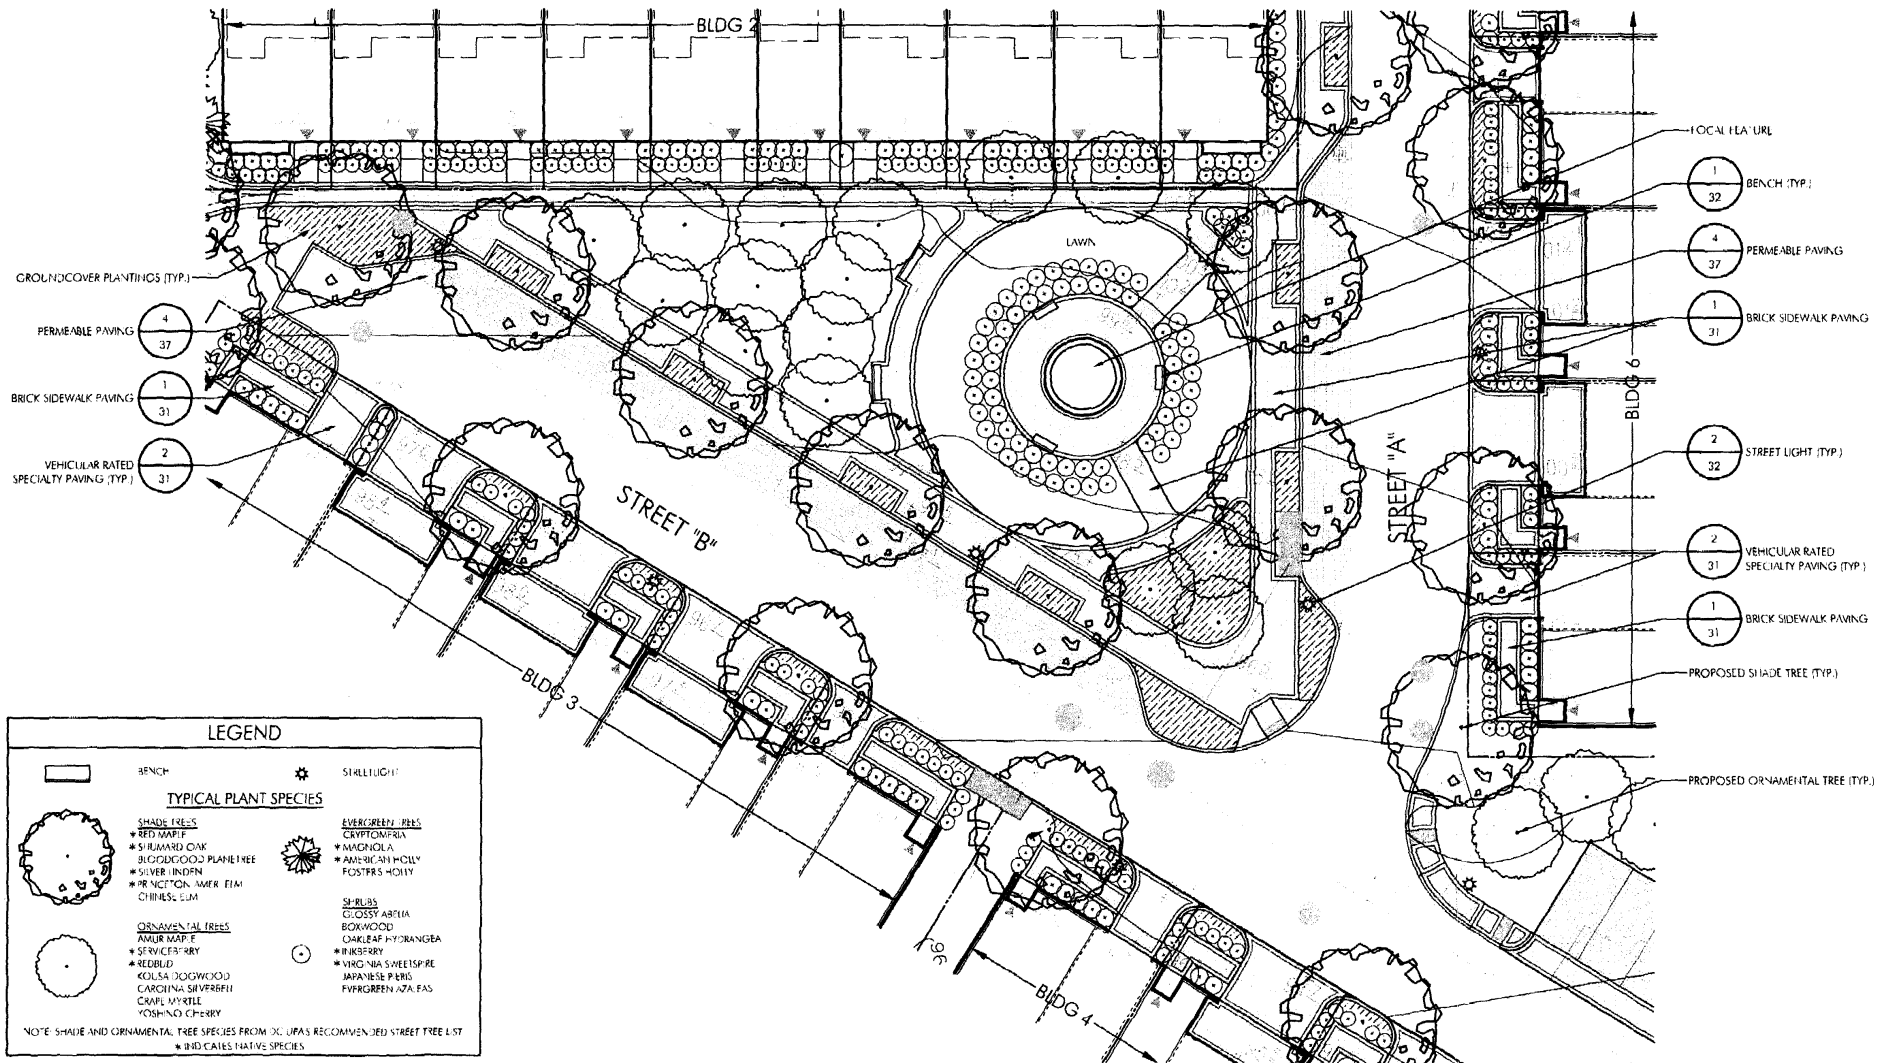

STUDIO 39 LANDSCAPE ARCHITECTURE, P.C.
6416 GROVEDALE DRIVE, SUITE 100 A | ALEXANDRIA, VA 22310


P: 703.719.6500 | F: 703.719.6503 | WWW.STUDIO39.COM


CENTER PARK ENLARGEMENT

PUD PREHEARING SUBMISSION JULY 23, 2008

CANAL PARC
WASHINGTON, D.C.

SAIMAC DEVELOPMENT, LLC
C/O ATHENA GROUP, LLC

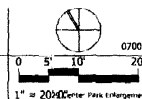

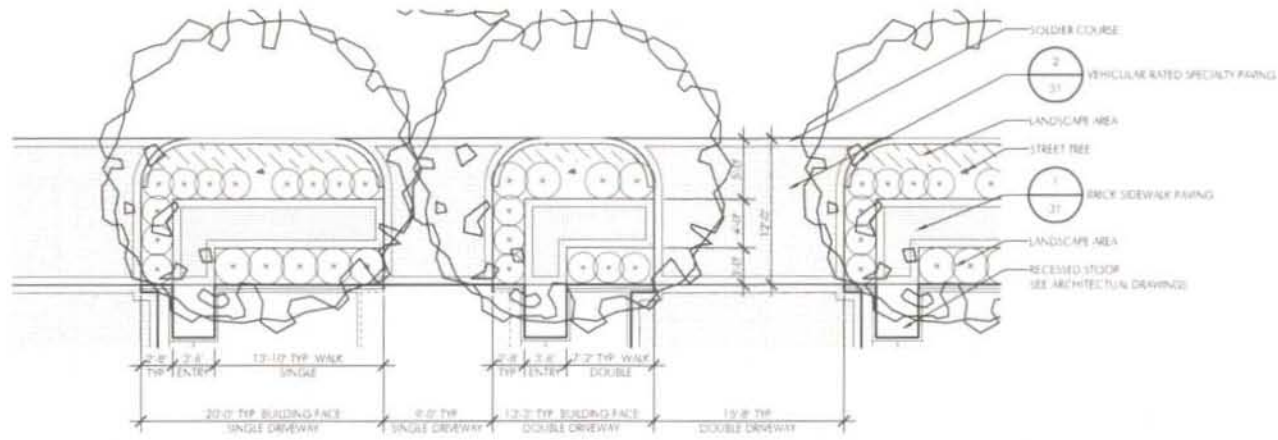

1
30
DRIVEWAY PAVING PLAN
Scale: 1" = 10'-0"



2
30
CONCEPT IMAGE 1
Scale: N.T.S.



3
30
CONCEPT IMAGE 2
Scale: N.T.S.




STUDIO 39 LANDSCAPE ARCHITECTURE, P.C.
6416 GROVEDALE DRIVE, SUITE 100-A | ALEXANDRIA, VA 22310
P: 703.719.6500 | F: 703.719.6503 | WWW.STUDIO39.COM

SITE DETAILS

PUD PREHEARING SUBMISSION JULY 23, 2008

CANAL PARC
WASHINGTON, D.C.
SAIMAC DEVELOPMENT, LLC
C/O ATHENA GROUP, LLC




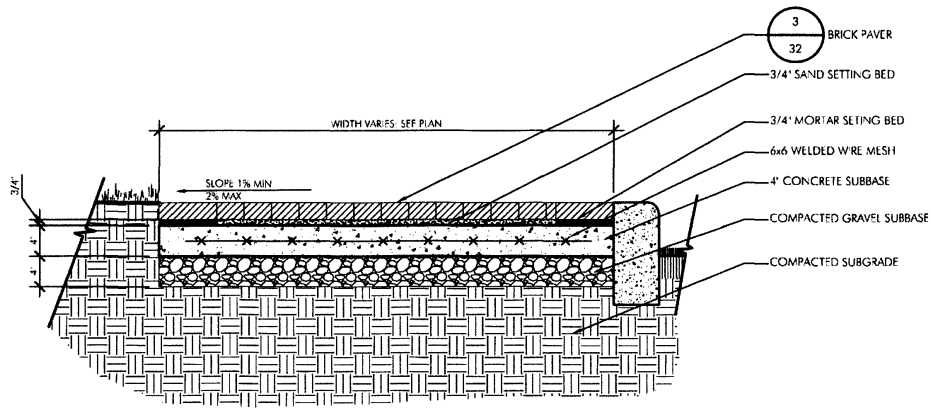

1
31

BRICK SIDEWALK PAVING

Scale: 3/4" = 1'-0"

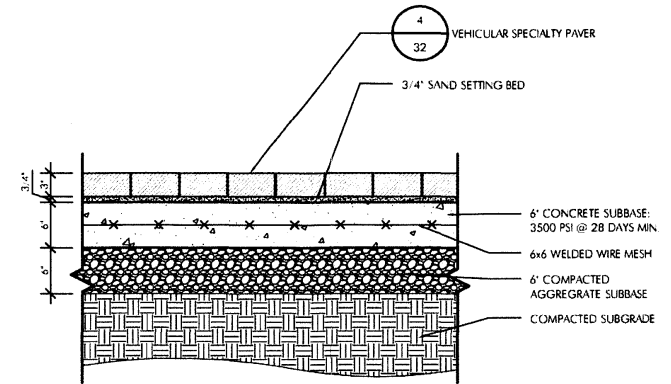

2
31

VEHICULAR RATED SPECIALTY PAVING

Scale: 3/4" = 1'-0"




STUDIO 39 LANDSCAPE ARCHITECTURE, P.C.
6416 GROVEDALE DRIVE, SUITE 100-A | ALEXANDRIA, VA 22310
P: 703.719.6500 | F: 703.719.6503 | WWW.STUDIO39.COM

SITE DETAILS

PUD PREHEARING SUBMISSION JULY 23, 2008

CANAL PARC
WASHINGTON, D.C.

SAIMAC DEVELOPMENT, LLC
C/O ATHENA GROUP, LLC

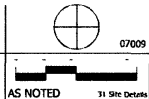



BENCH:

MODEL #: PLAINWELL
 MANUFACTURER: LANDSCAPE FORMS
 (OR APPROVED EQUAL)
 QUANTITY: PER PLAN
 COLOR: BLACK
 CONTACT: BARBARA NOLAN, INC.
 12606 TOLMAN RD
 FAIRFAX, VA. 22033
 703.648.0848
 barbaranolan@cox.net
 NOTES: INSTALLED PER MANUFACTURER'S
 RECOMMENDATIONS.

1 BENCH
 Scale: N.T.S.



BRICK FOR SIDEWALKS:

MODEL #: BOURBON STREET - 4'x8'x2 1/4"
 (OR APPROVED EQUAL)
 MANUFACTURER: BORA PAVES
 POTOMAC VALLEY BRICK AND SUPPLY
 8306 CINDERBED ROAD
 NEWINGTON VA 22019
 703.550.9013
 QUANTITY: PER PLAN
 COLOR: BOURBON STREET
 CONTACT: CHRIS MAYER
 NOTES: INSTALLED PER MANUFACTURER'S
 RECOMMENDATIONS.

3 BRICK PAVES
 Scale: N.T.S.



LIGHT:

MODEL #: WASHINGTON POSTLITE LUMINARE -
 ACORN STYLE
 MANUFACTURER: HOLOPHANE OUTDOOR LIGHTING
 CONTACT: KEN ROTH
 320 SCHOTTIE ROAD
 LITTLESTOWN, PA 17340
 (717) 359-8374
 QUANTITY: PER PLAN
 COLOR: BLACK
 NOTES: INSTALLED PER MANUFACTURER'S
 RECOMMENDATIONS.

2 STREET LIGHT
 Scale: N.T.S.



VEHICULAR PAVES

MODEL #: TUMBLED CONCRETE PAVES
 APPIAN K PATTERN: 6'X9'x6 X6'
 (OR APPROVED EQUAL)
 MANUFACTURER: PAVESTONE
 11831 HOPEWELL ROAD
 HAGERSTOWN, MD 21740
 PH: 240.420.3780
 FX: 240.420.3784
 QUANTITY: PER PLAN
 COLOR: CHICAGO BLEND
 CONTACT: MATT HART
 NOTES: INSTALLED PER MANUFACTURER'S
 RECOMMENDATIONS.

4 VEHICULAR SPECIALTY PAVES
 Scale: N.T.S.



STUDIO 39 LANDSCAPE ARCHITECTURE, P.C.

8416 GROVEDALE DRIVE, SUITE 100-A | ALEXANDRIA, VA 22310

P: 703.719.8500 | F: 703.719.8503 | WWW.STUDIO39.COM

SITE DETAILS

PUD PREHEARING SUBMISSION JULY 23, 2008

CANAL PARC
 WASHINGTON, D.C.

SAJMAY DEVELOPMENT, LLC
 C/O ATHENA GROUP, LLC

