


Exhibit C

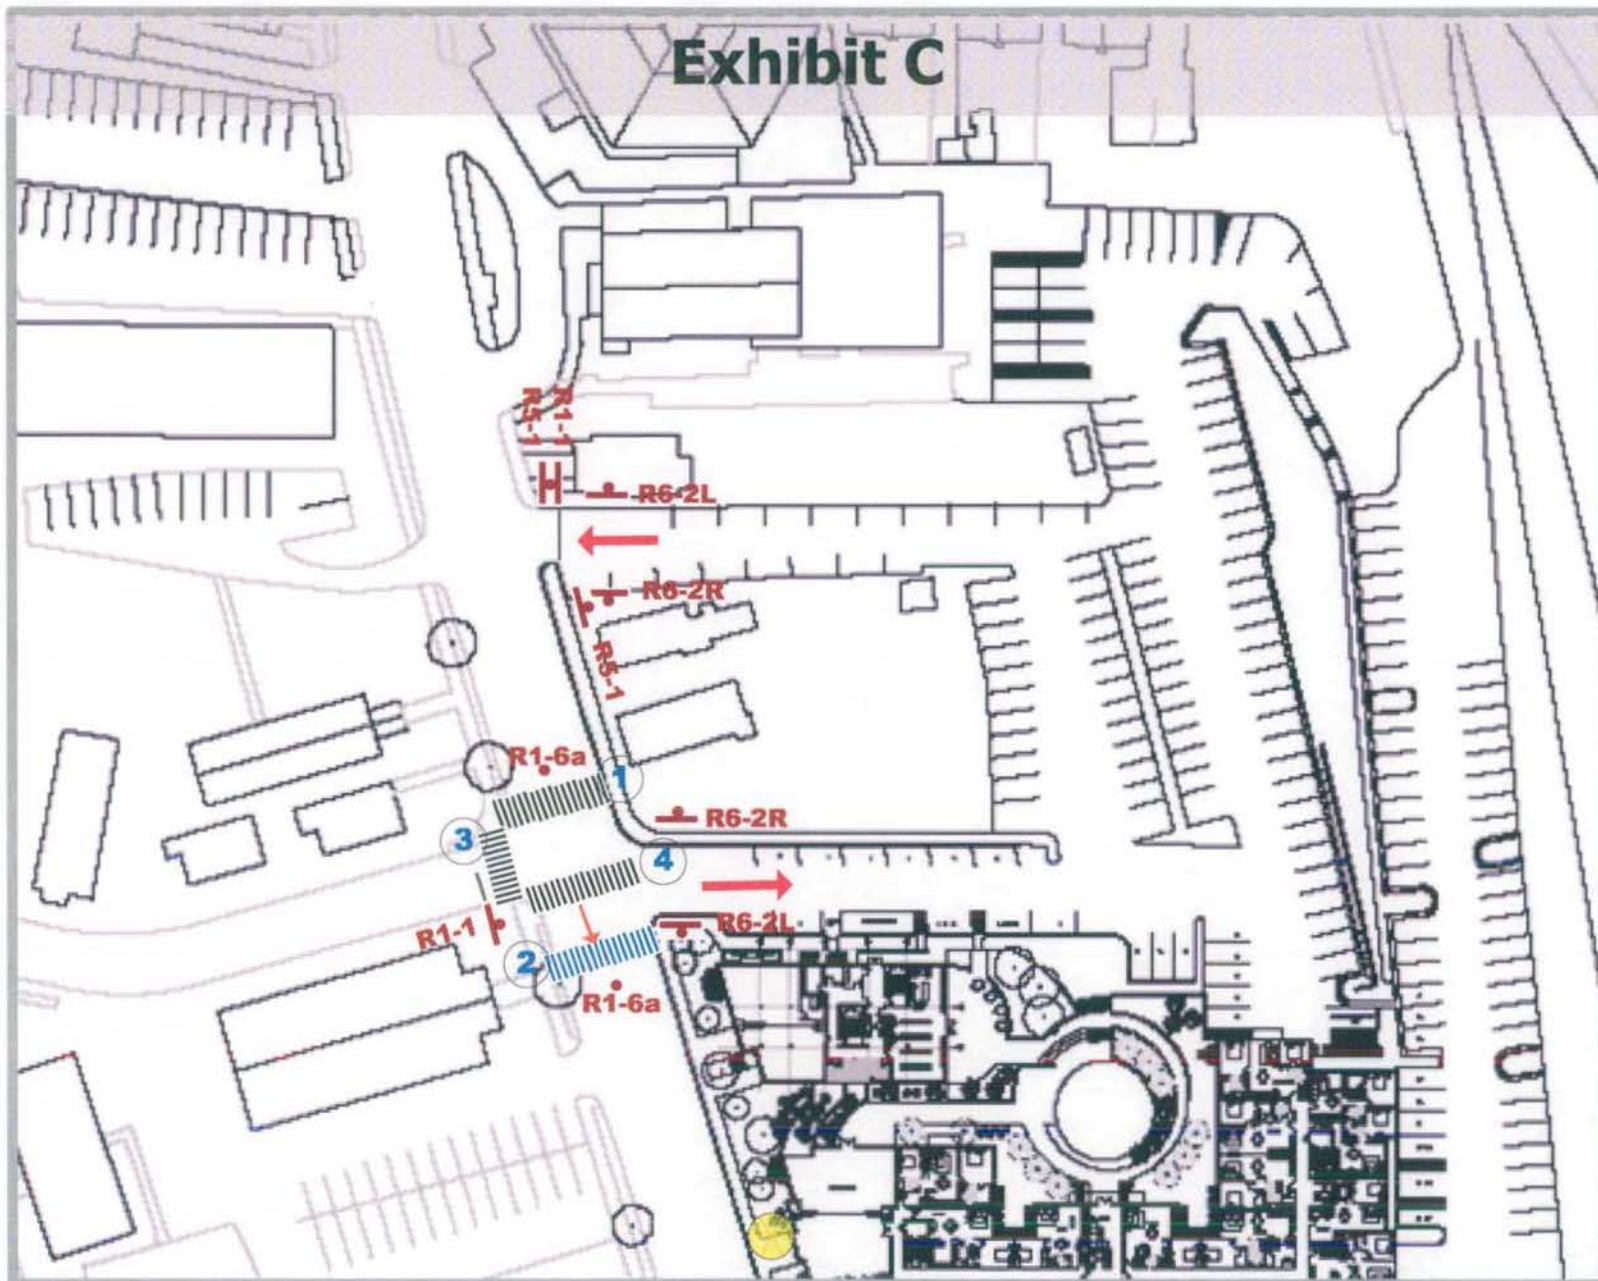

Legend

- 1 Existing crosswalk to be restriped
- 2 Relocate crosswalk and handicap ramps
- 3 Existing crosswalk to be restriped
- 4 Driveway realigned slightly to the north (to property line)
-  Rapid Flash Beacon
-  R1-1
-  R5-1
-  R6-2
-  R1-6a

Note: Matthews Memorial Terrace would contribute \$10,000 towards the transportation improvements outlined in this plan