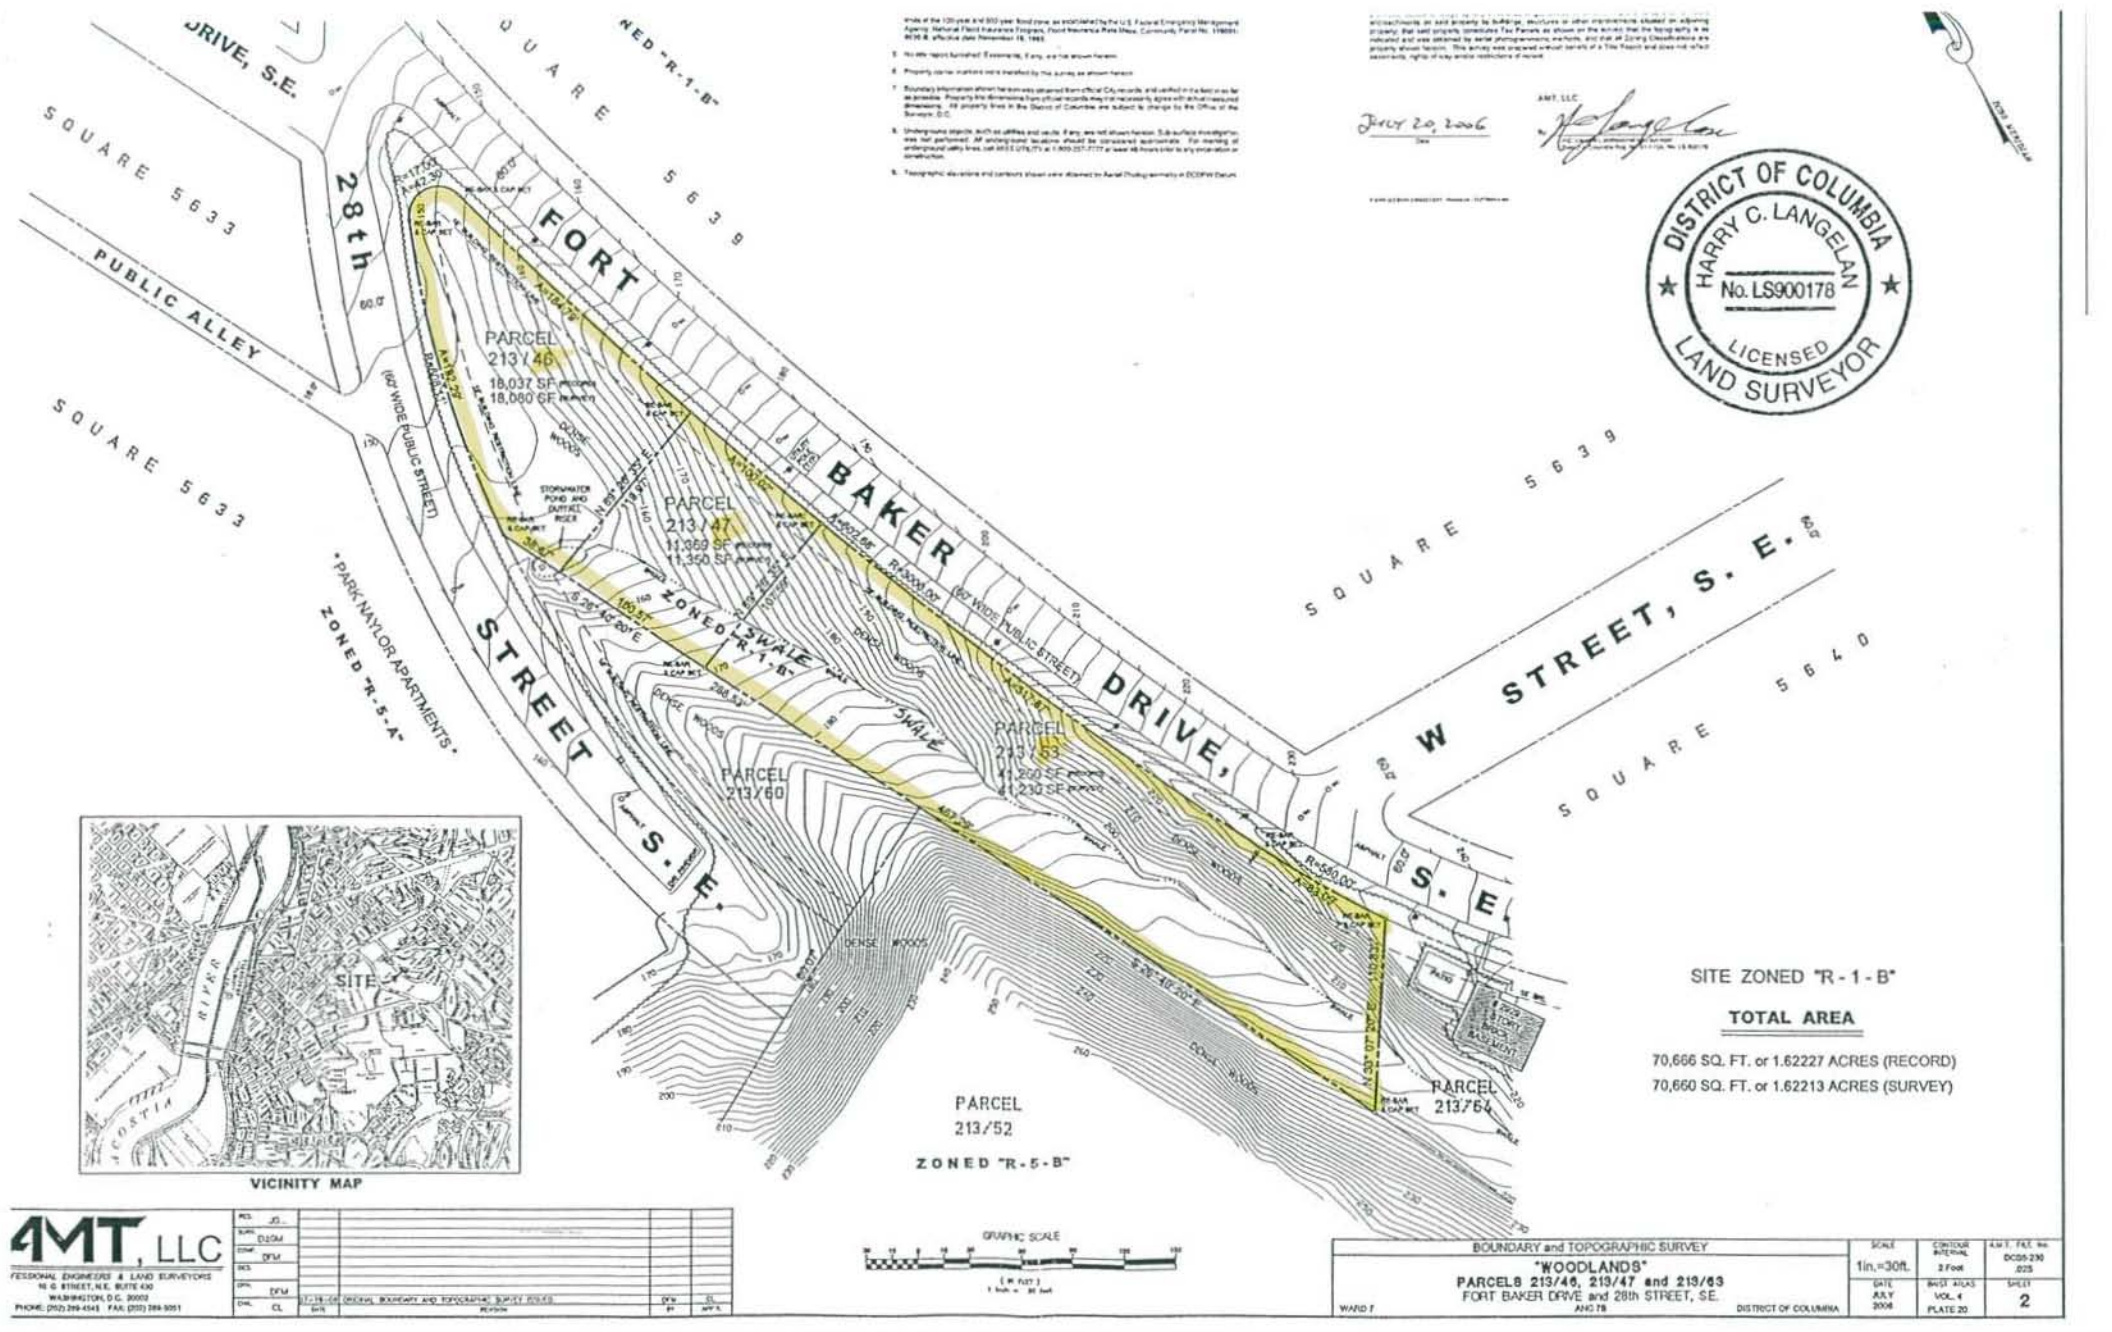

VICINITY MAP

SITE ZONED "R-1-B"

TOTAL AREA

70,666 SQ. FT. or 1.62227 ACRES (RECORD)

70,660 SQ. FT. or 1.62213 ACRES (SURVEY)

July 20, 2006

AMT, LLC

DISTRICT OF COLUMBIA
HARRY C. LANGELAN
No. LS900178
LICENSED
LAND SURVEYOR

AMT, LLC
PROFESSIONAL ENGINEERS & LAND SURVEYORS
50 G STREET, N.E. SUITE 430
WASHINGTON, D.C. 20002
PHONE: (202) 289-4543 FAX: (202) 289-5051

DES.	JG			
SURV.	DJGM			
COMP.	DFM			
INCS.				
DFN.	DFM			
CHK.	CL	07-19-06 ORIGINAL BOUNDARY AND TOPOGRAPHIC SURVEY ISSUED	DFM	CL
		DATE REVISION	BY	APP'D

BOUNDARY and TOPOGRAPHIC SURVEY

"WOODLANDS"

PARCELS 213/46, 213/47 and 213/63

FORT BAKER DRIVE and 28th STREET, S.E.

WARD 7 ANC 7B DISTRICT OF COLUMBIA

SCALE	CONTOUR INTERVAL	A.M.T. F&T. No.
1in.=30ft.	2 Feet	DC05-230 .025
DATE	BASE ATLAS	SHEET
JULY 2006	VOL. 4 PLATE 20	2