


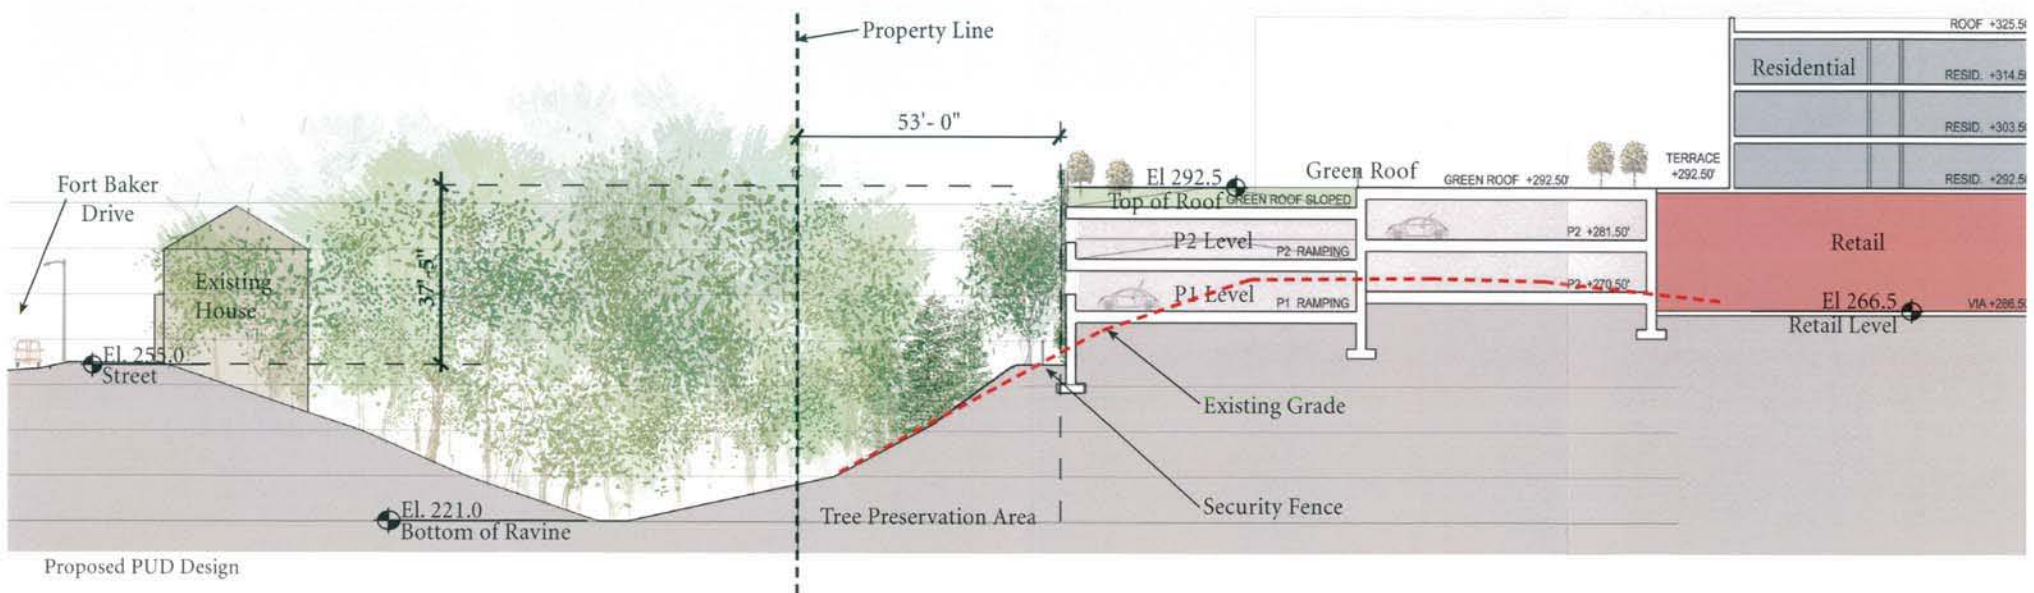

©2010 Torti Gallas and Partners, Inc. | 1500 Spring Street, 20th Floor, Silver Spring, Maryland 20910 | 301.583.2600

Exhibit D - Buffer Area Adjacent to Block 4

THE RAPPAPORT COMPANIES - WILLIAM C. SMITH & CO.
TORTI GALLAS AND PARTNERS

SKYLAND TOWN CENTER



THE RAPPAPORT COMPANIES - WILLIAM C. SMITH & CO.
TORTI GALLAS AND PARTNERS

SKYLAND TOWN CENTER