



Skyland Town Center

Zoning Commission Public Hearing

April 21st, 2010

Skyland Holdings, LLC

2010 ZONING COMMISSION
ENTRY IN BOOKING


CASE NO. 07-01

EXHIBIT NO. 12X

108

09-03

HILLIS-CARNES

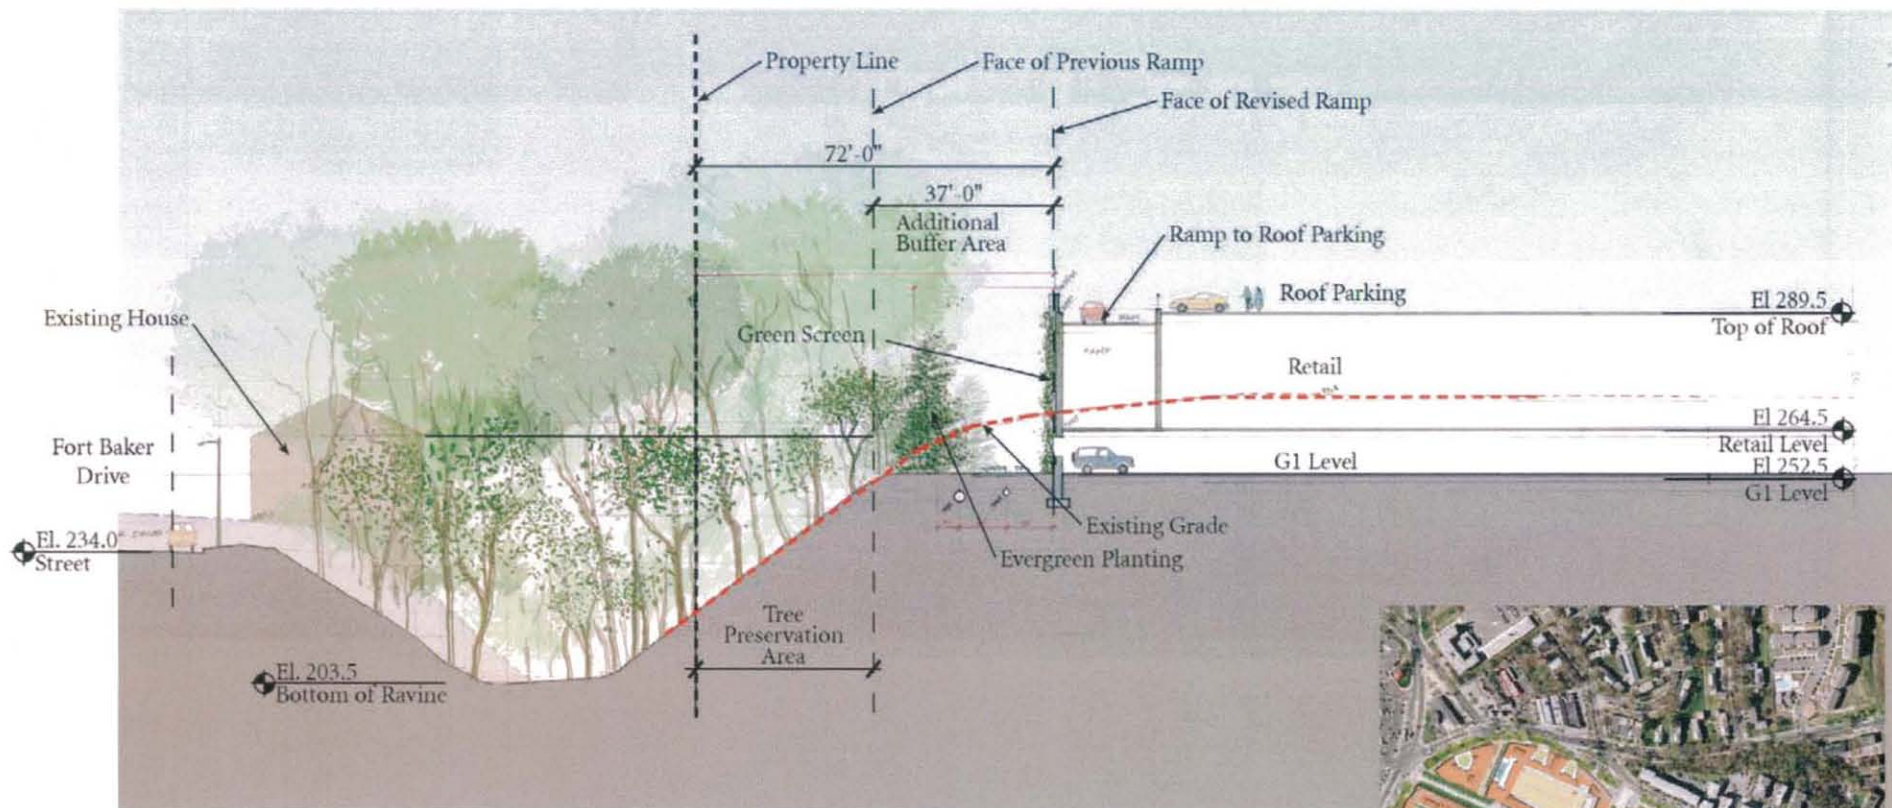

Key Plan


©2009 Terra-Gillis and Partners, Inc. | 1300 Spring Street, 4th Floor, Silver Spring, Maryland | 301-591-9100

Buffer Area Adjacent to Block 1

SKYLAND HOLDINGS, LLC


ZONING COMMISSION
 District of Columbia
 CASE NO. 09-03
 EXHIBIT NO. 108

SKYLAND TOWN CENTER

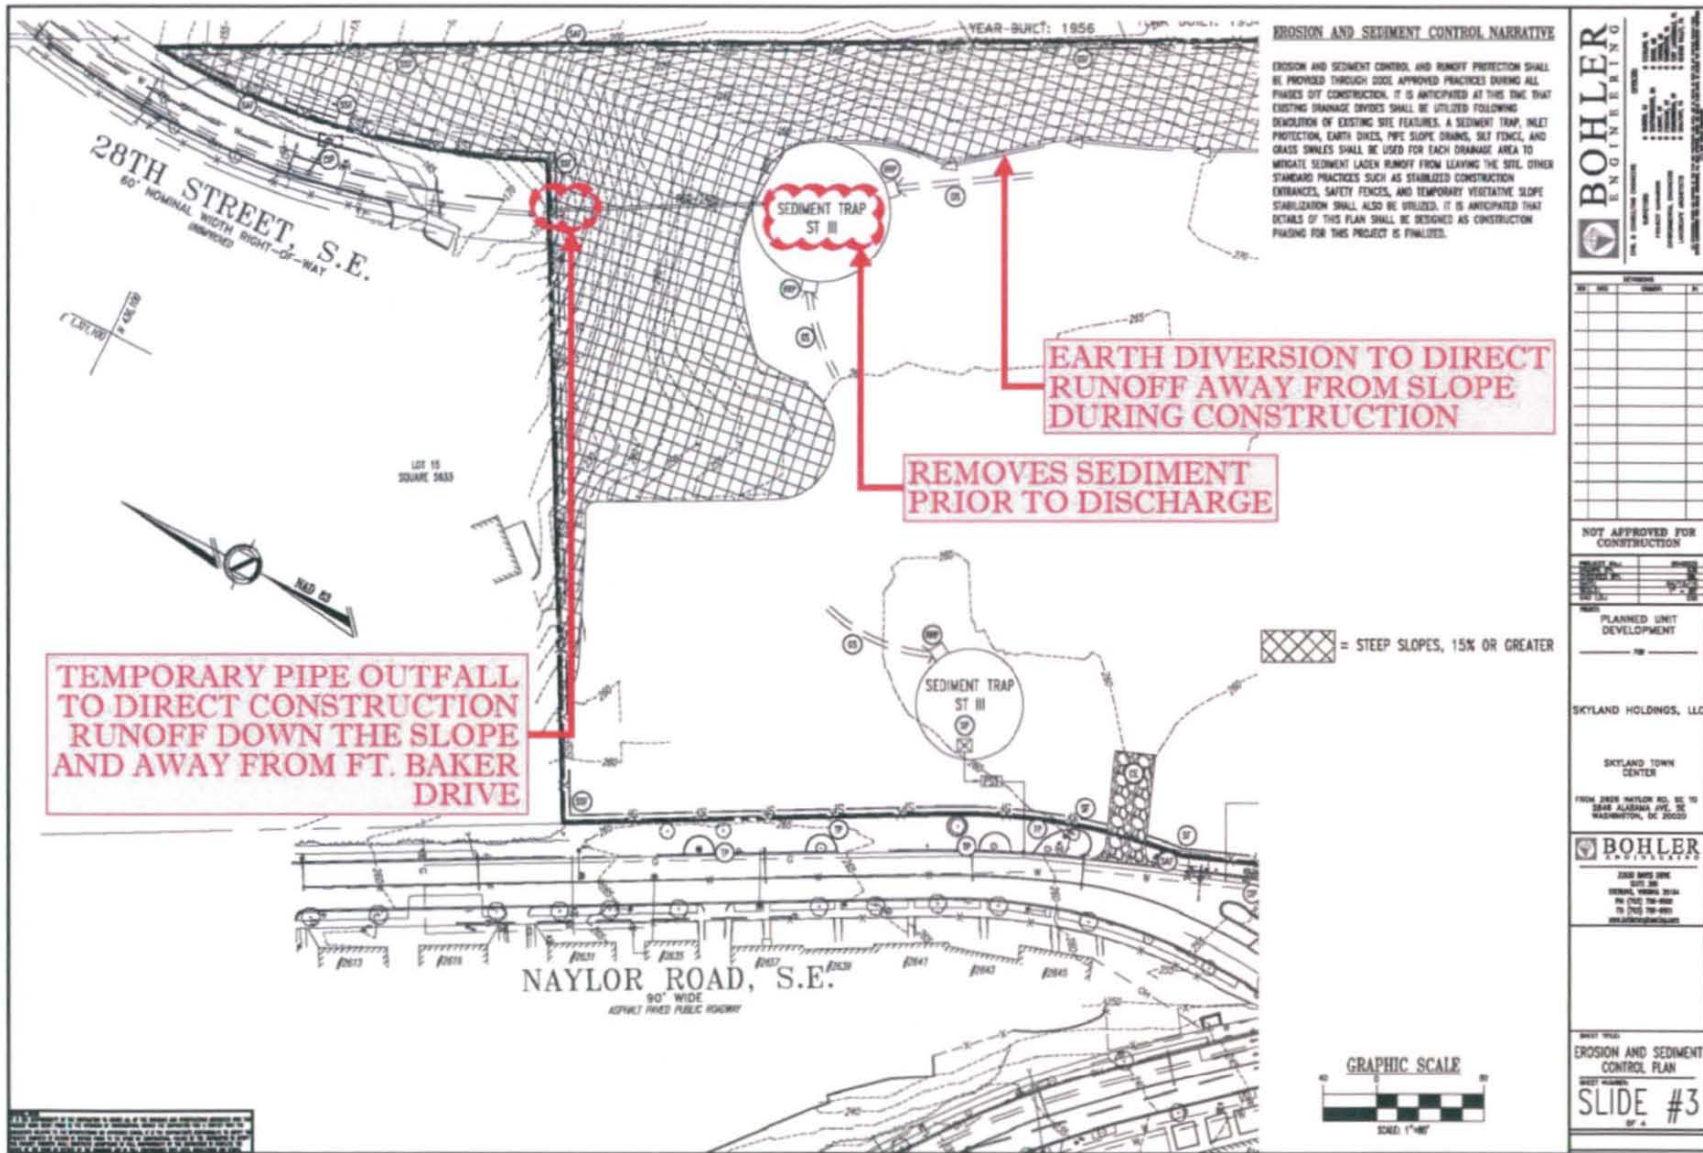

SKYLAND HOLDINGS, LLC

SKYLAND TOWN CENTER

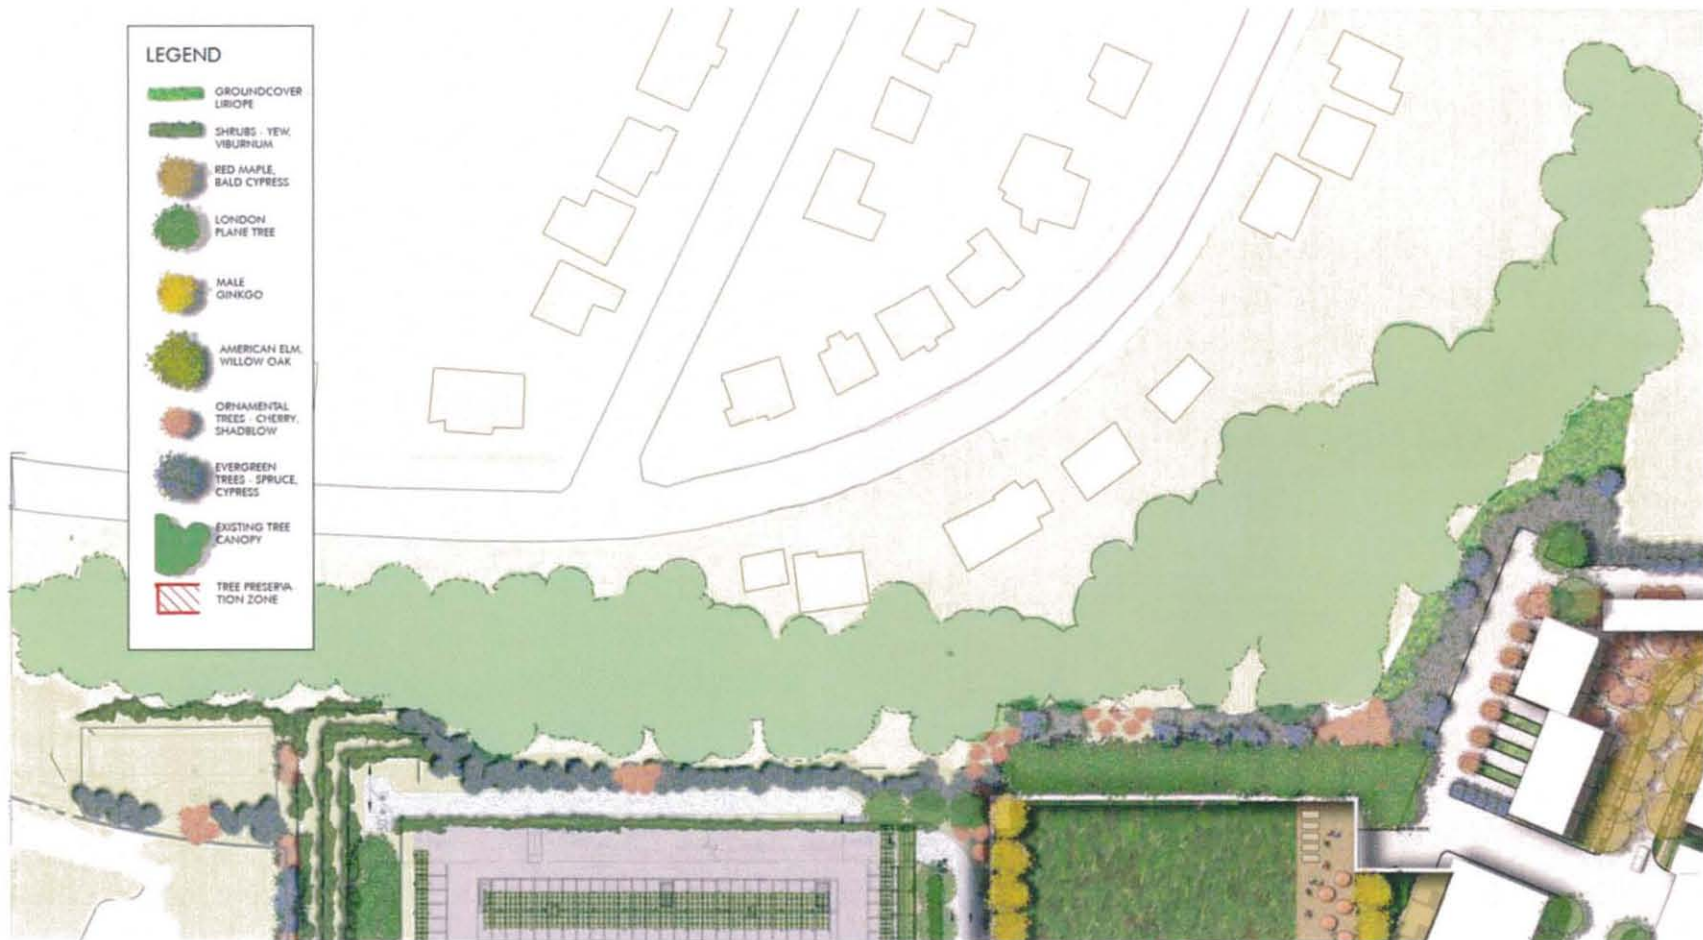

Landscape Plan at Buffer Area Blocks 1 and 4