







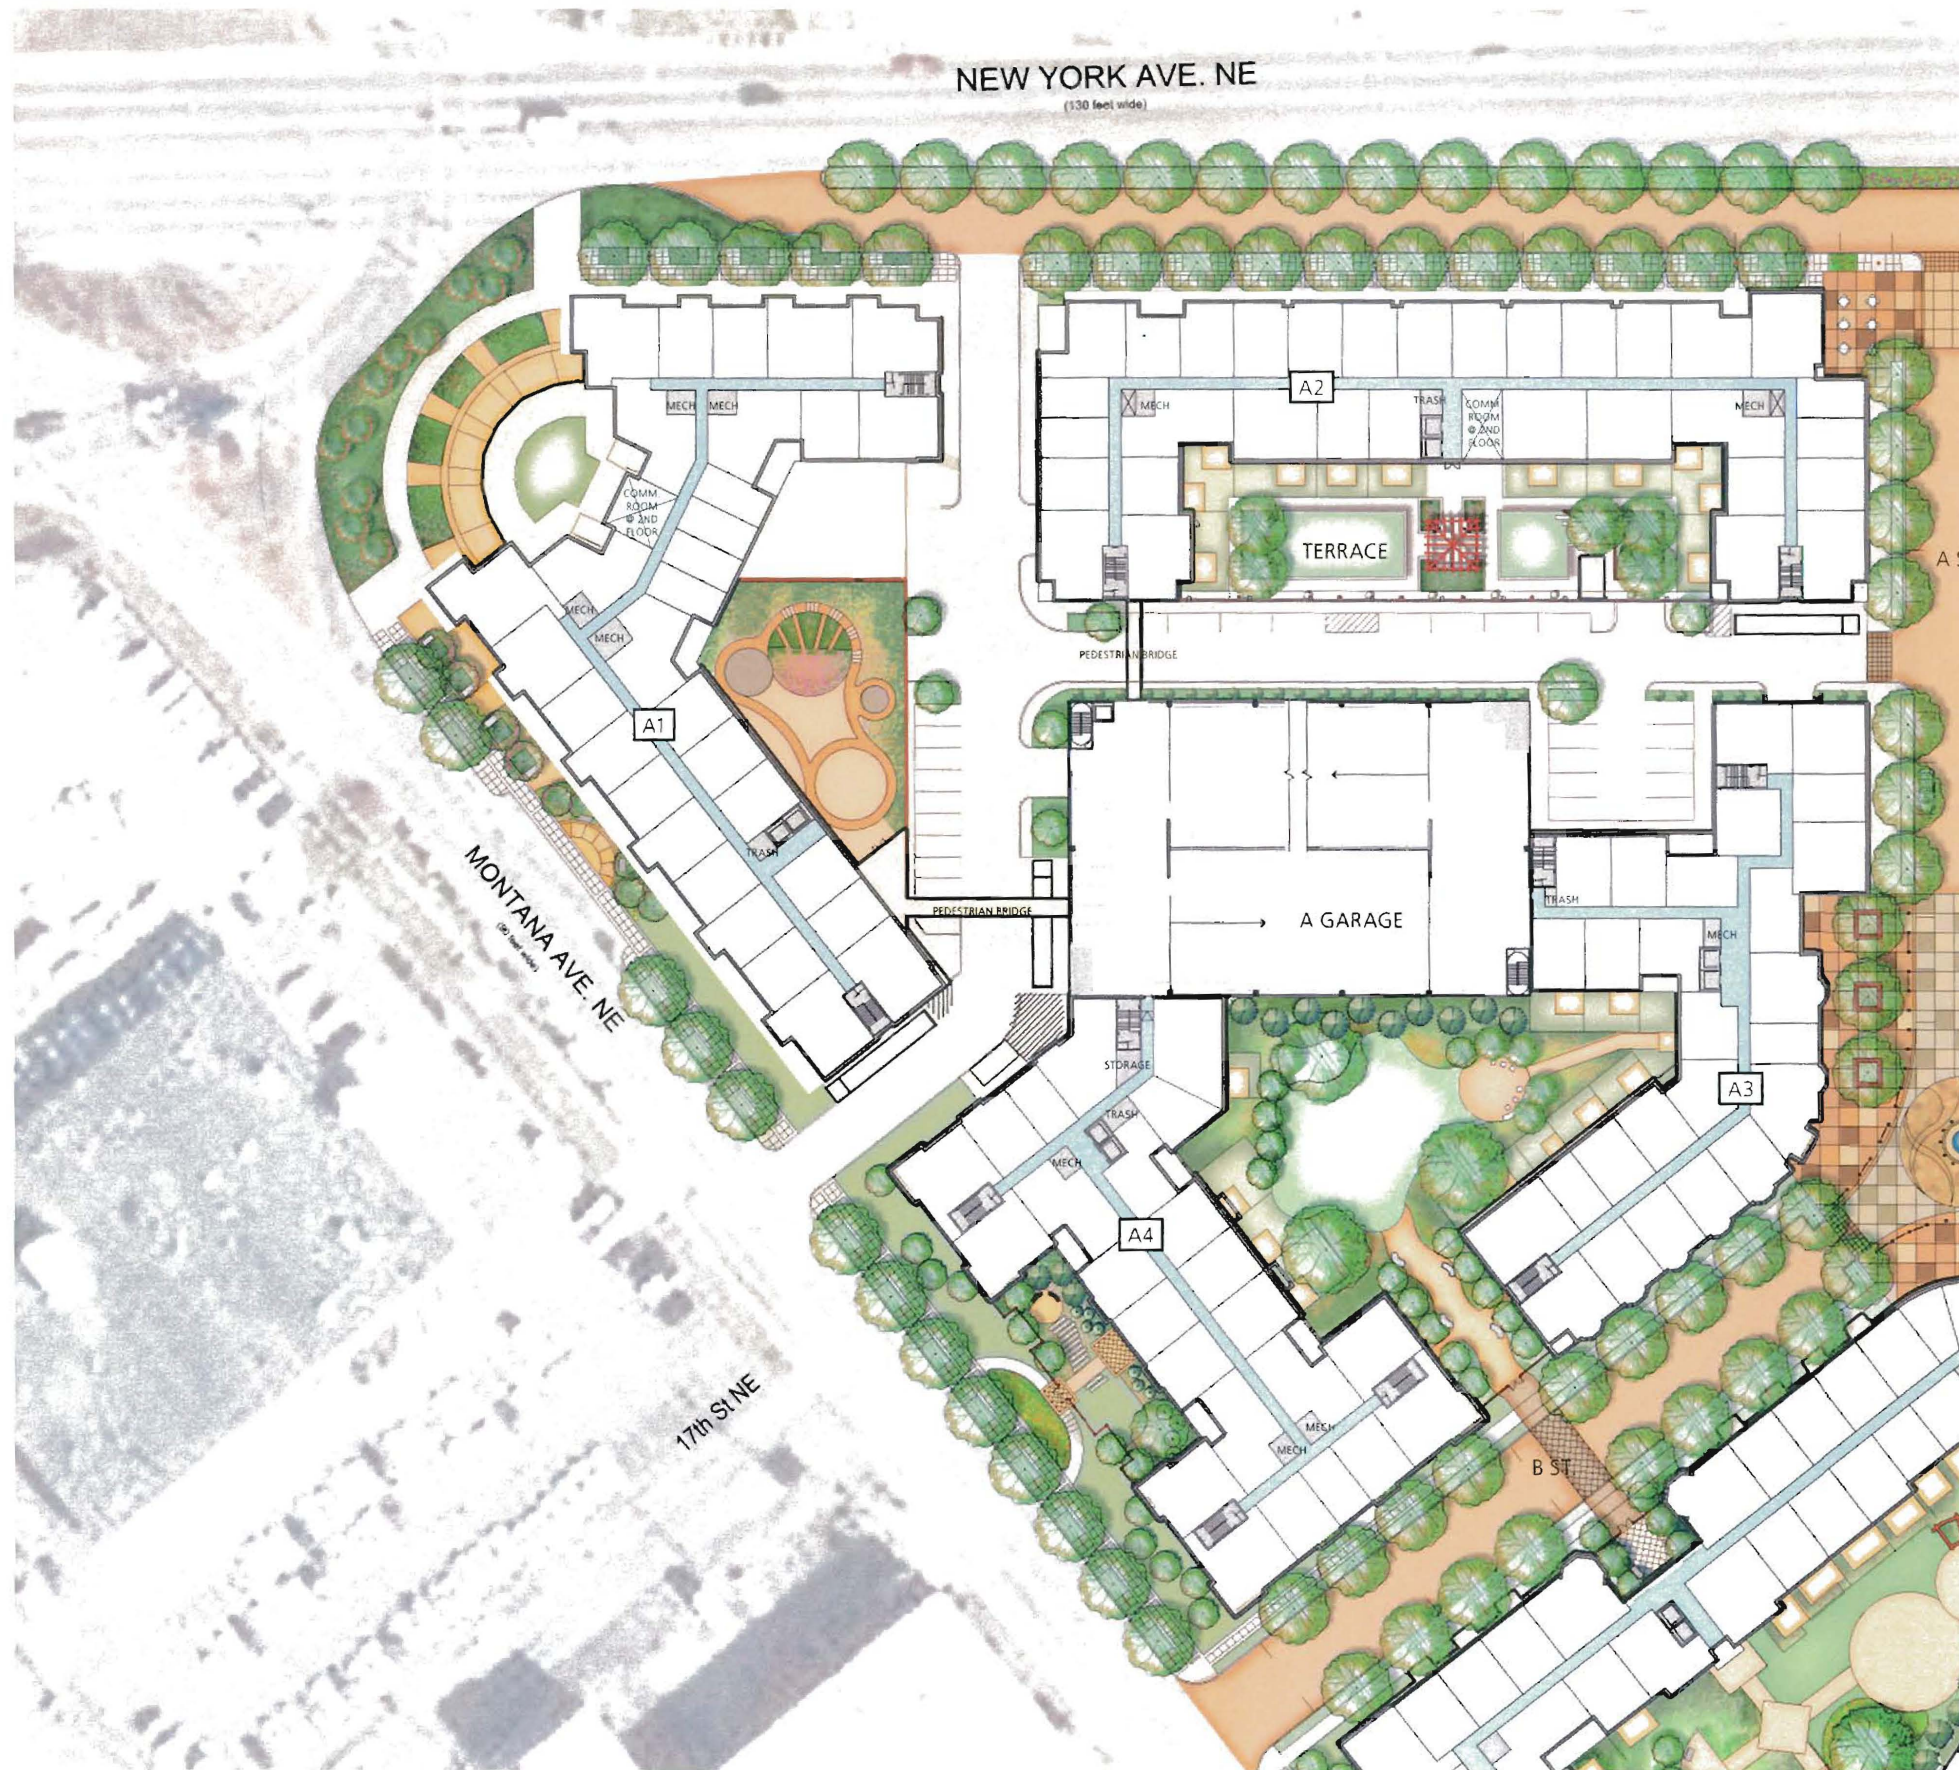


Note: This plan is a preliminary drawing and is not for construction. It is subject to change without notice.

Note: This plan is a preliminary drawing and is not for construction. It is subject to change without notice.


Typical Floor Plan: Block A

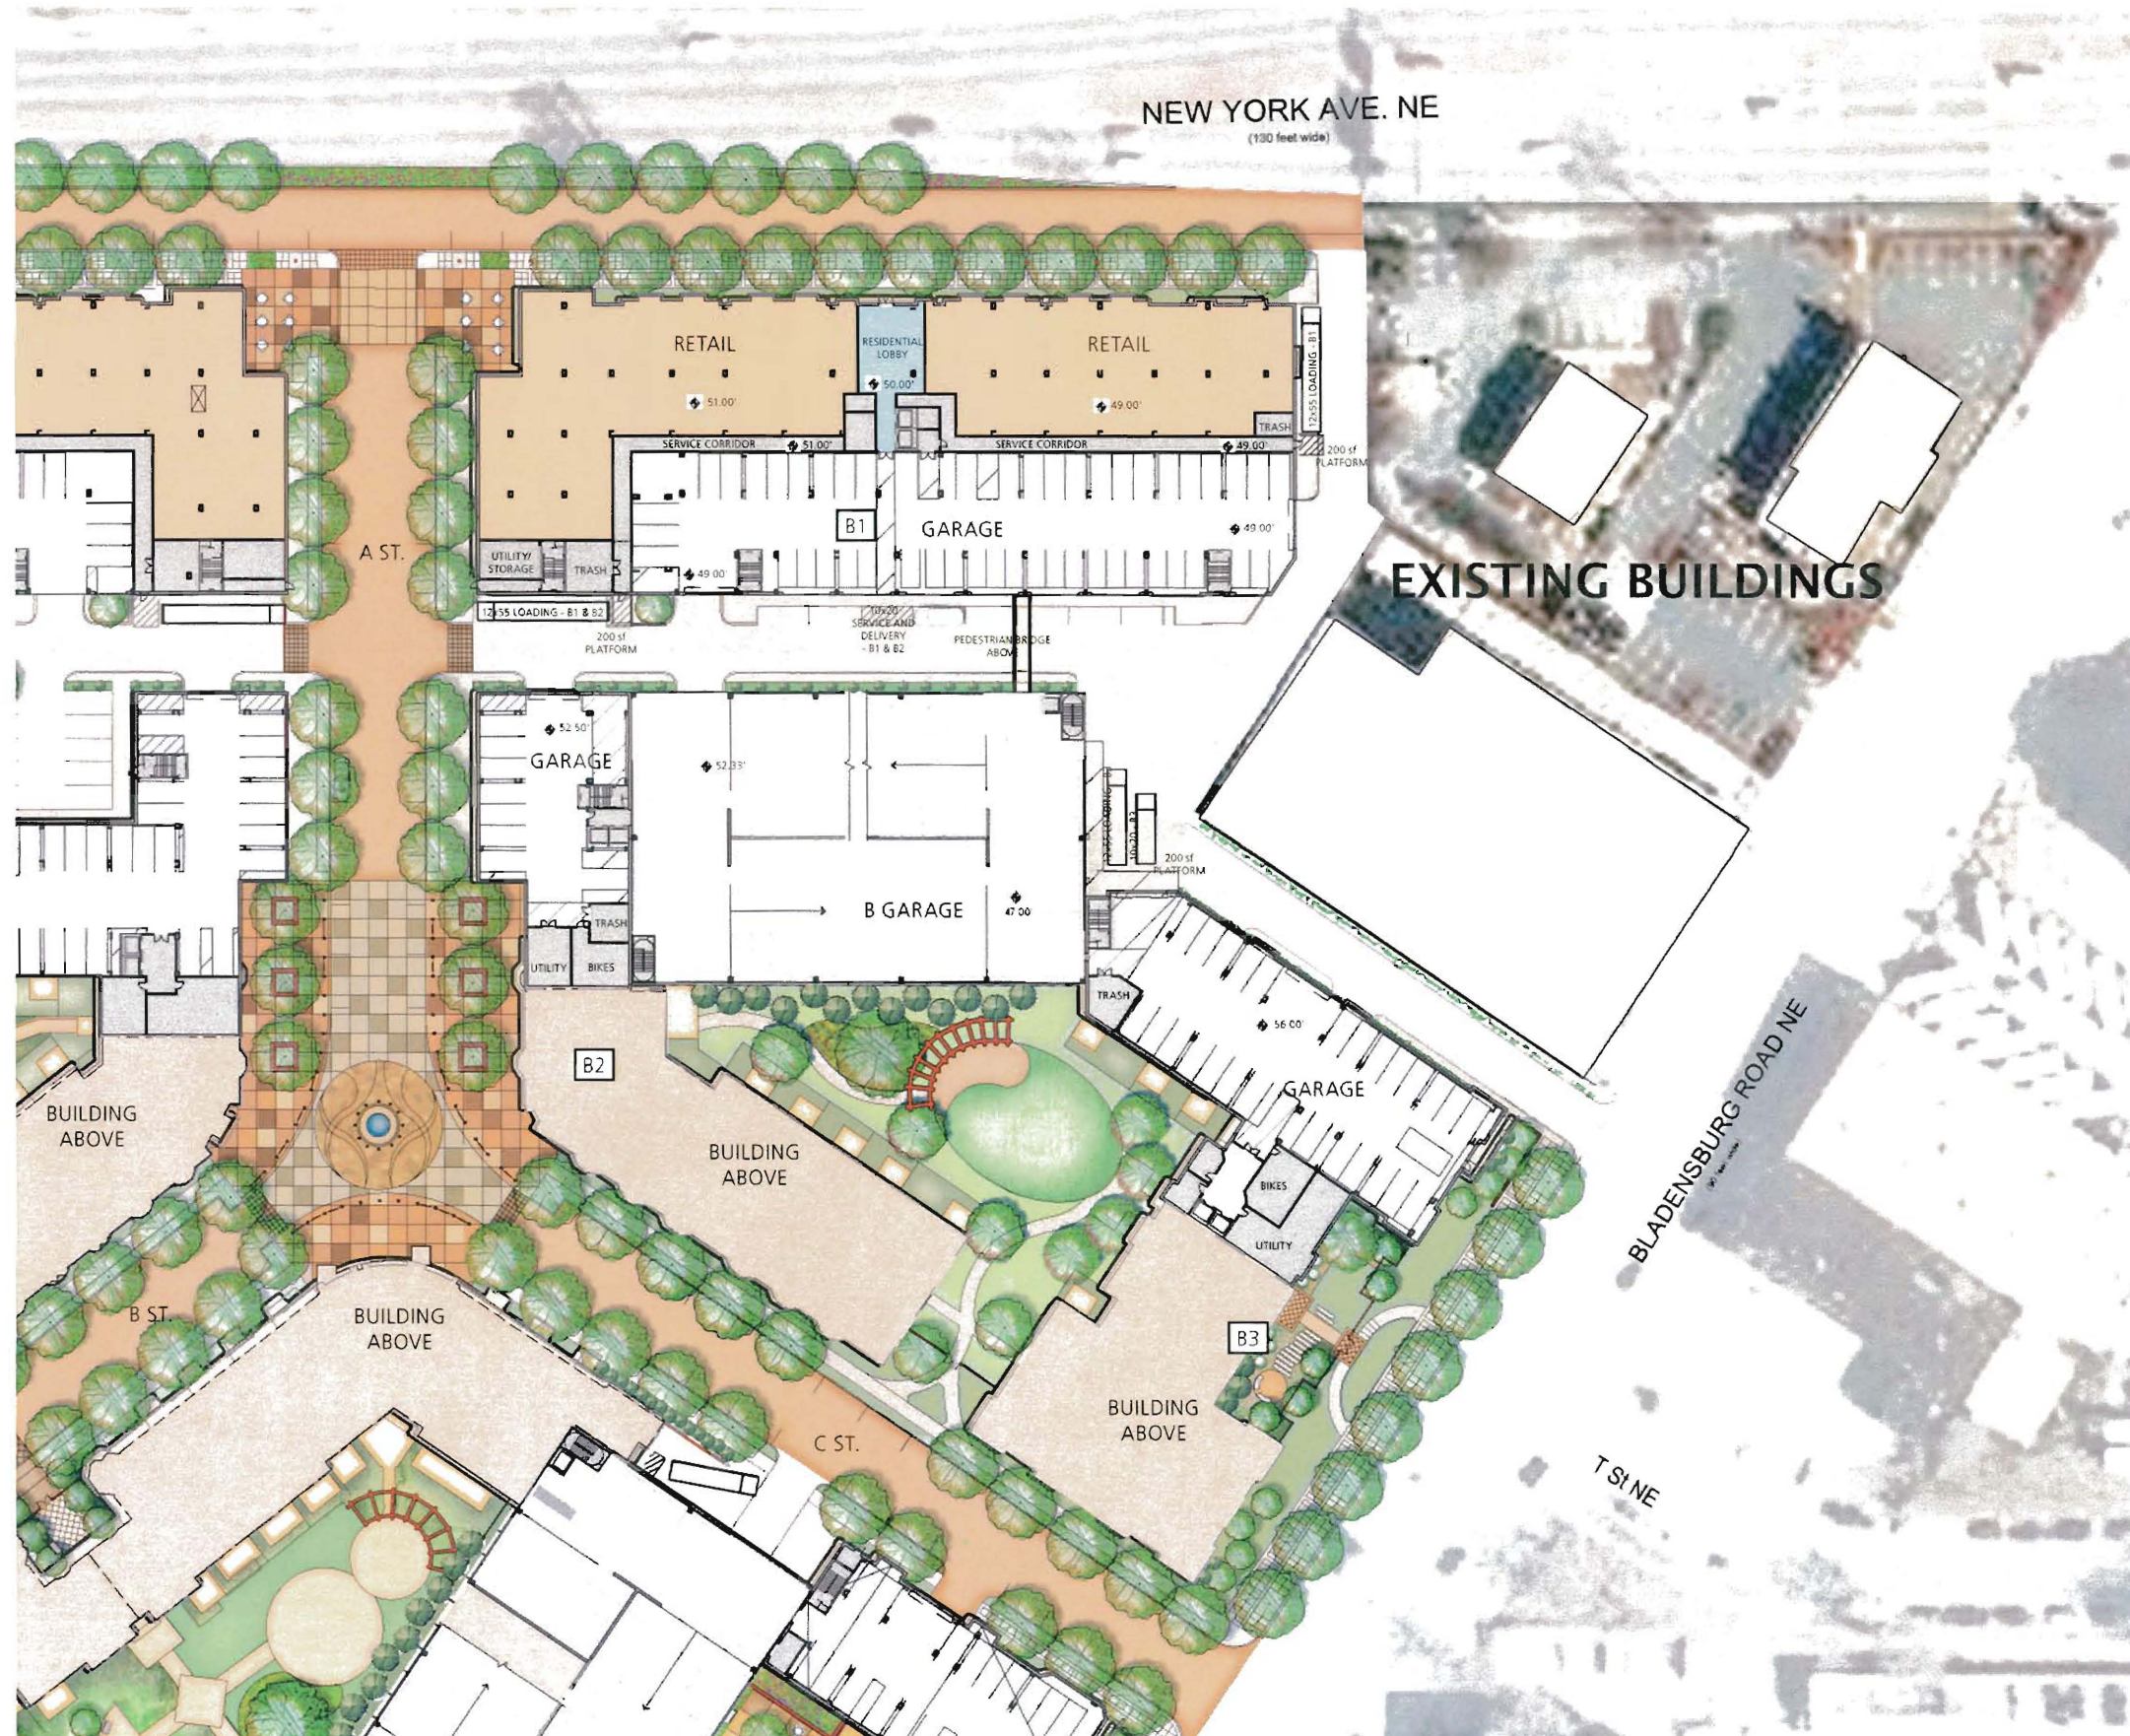

Garage Level Plan: Block B

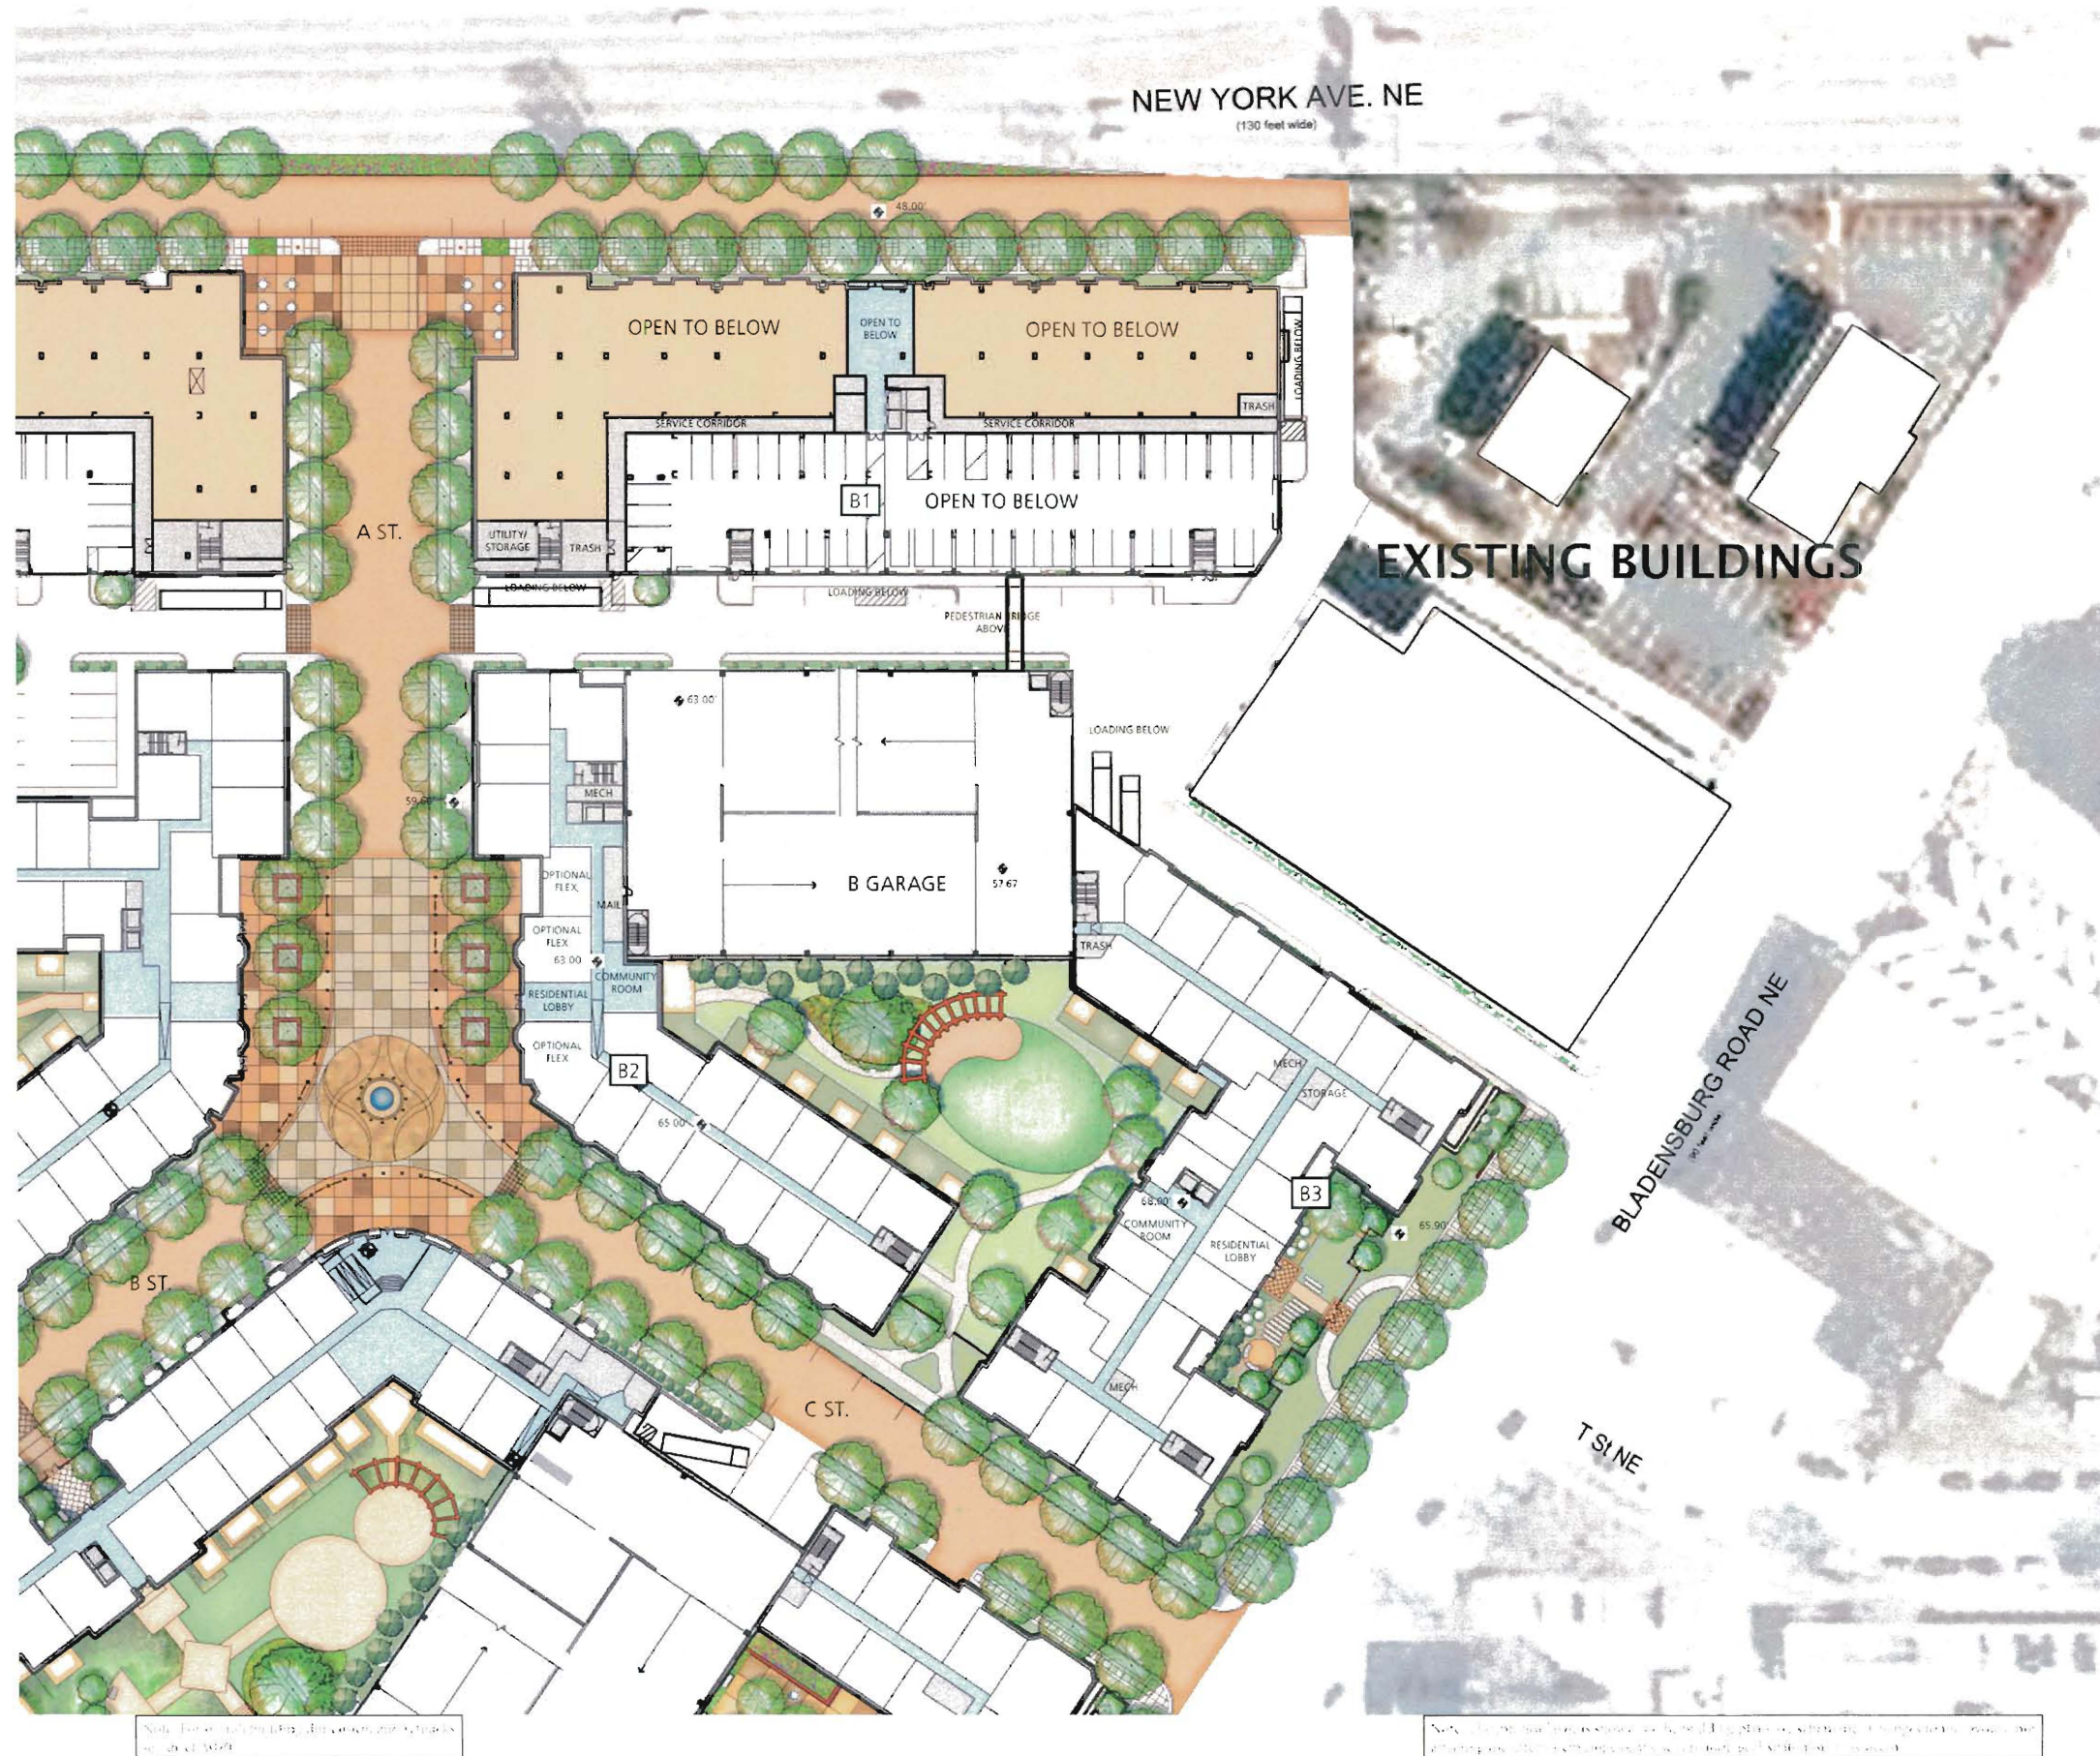

Ground Floor Plan: Block B

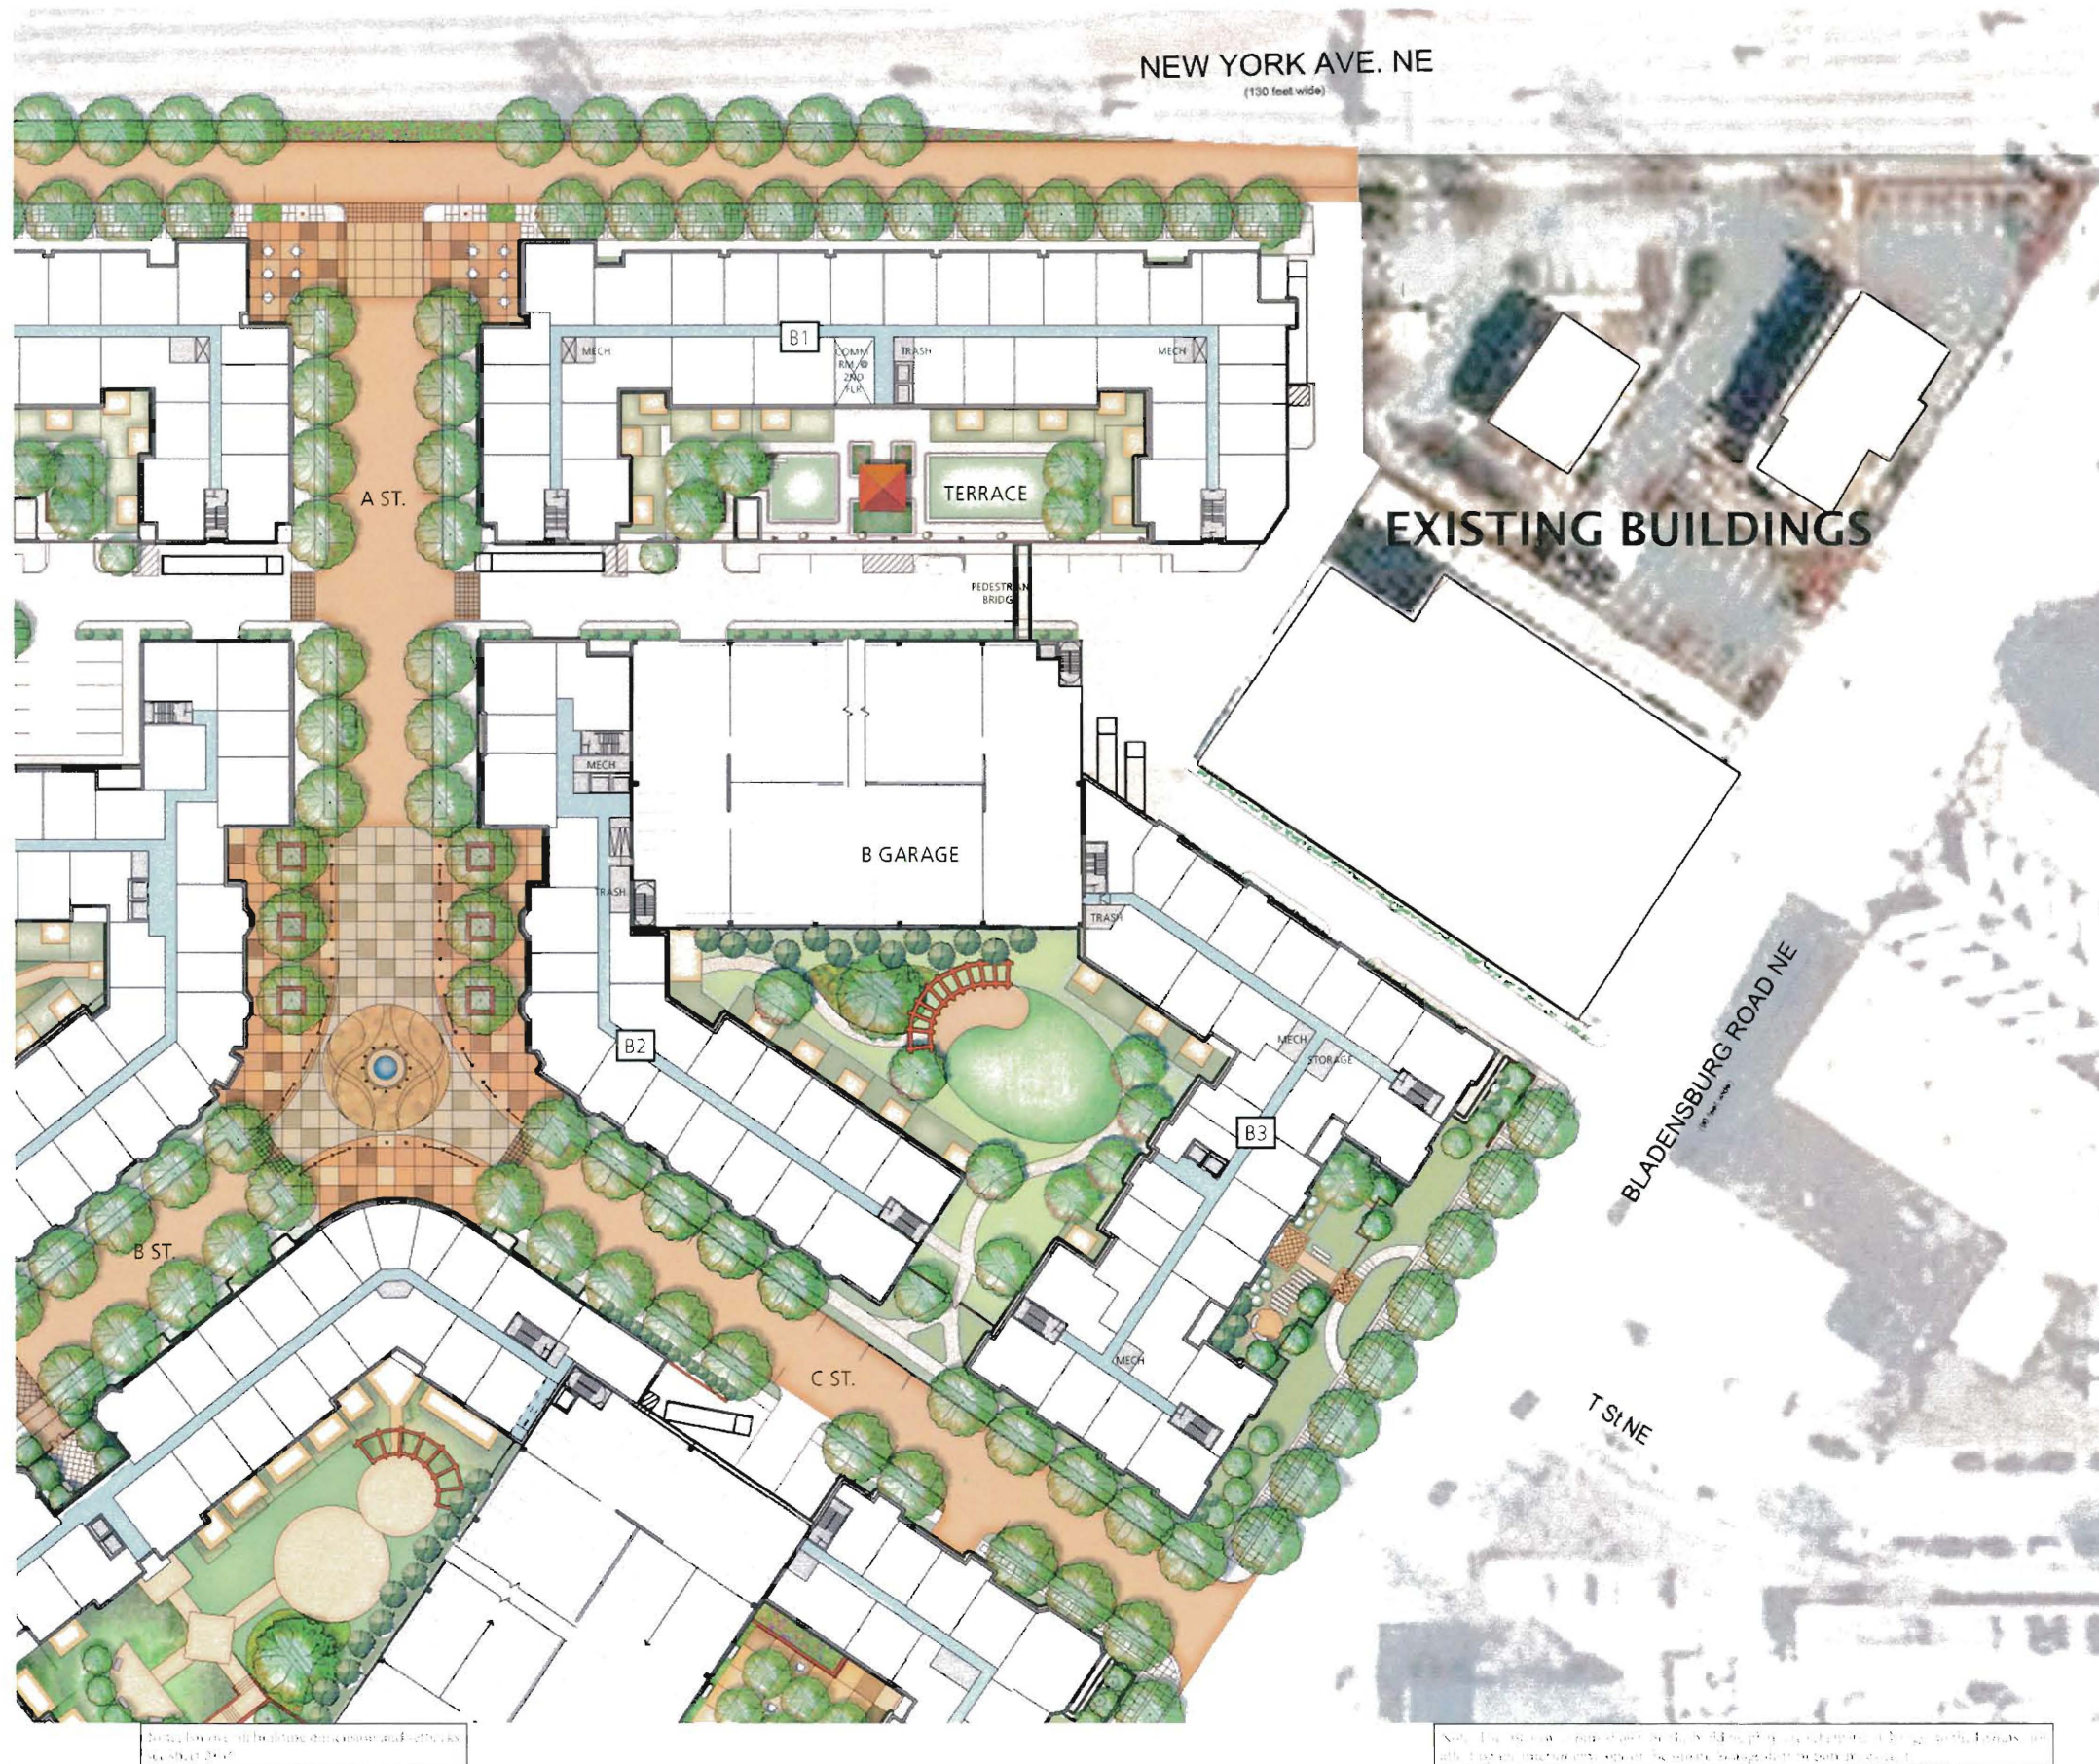

Typical Floor Plan: Block B



Garage Level Plan: Block C

