



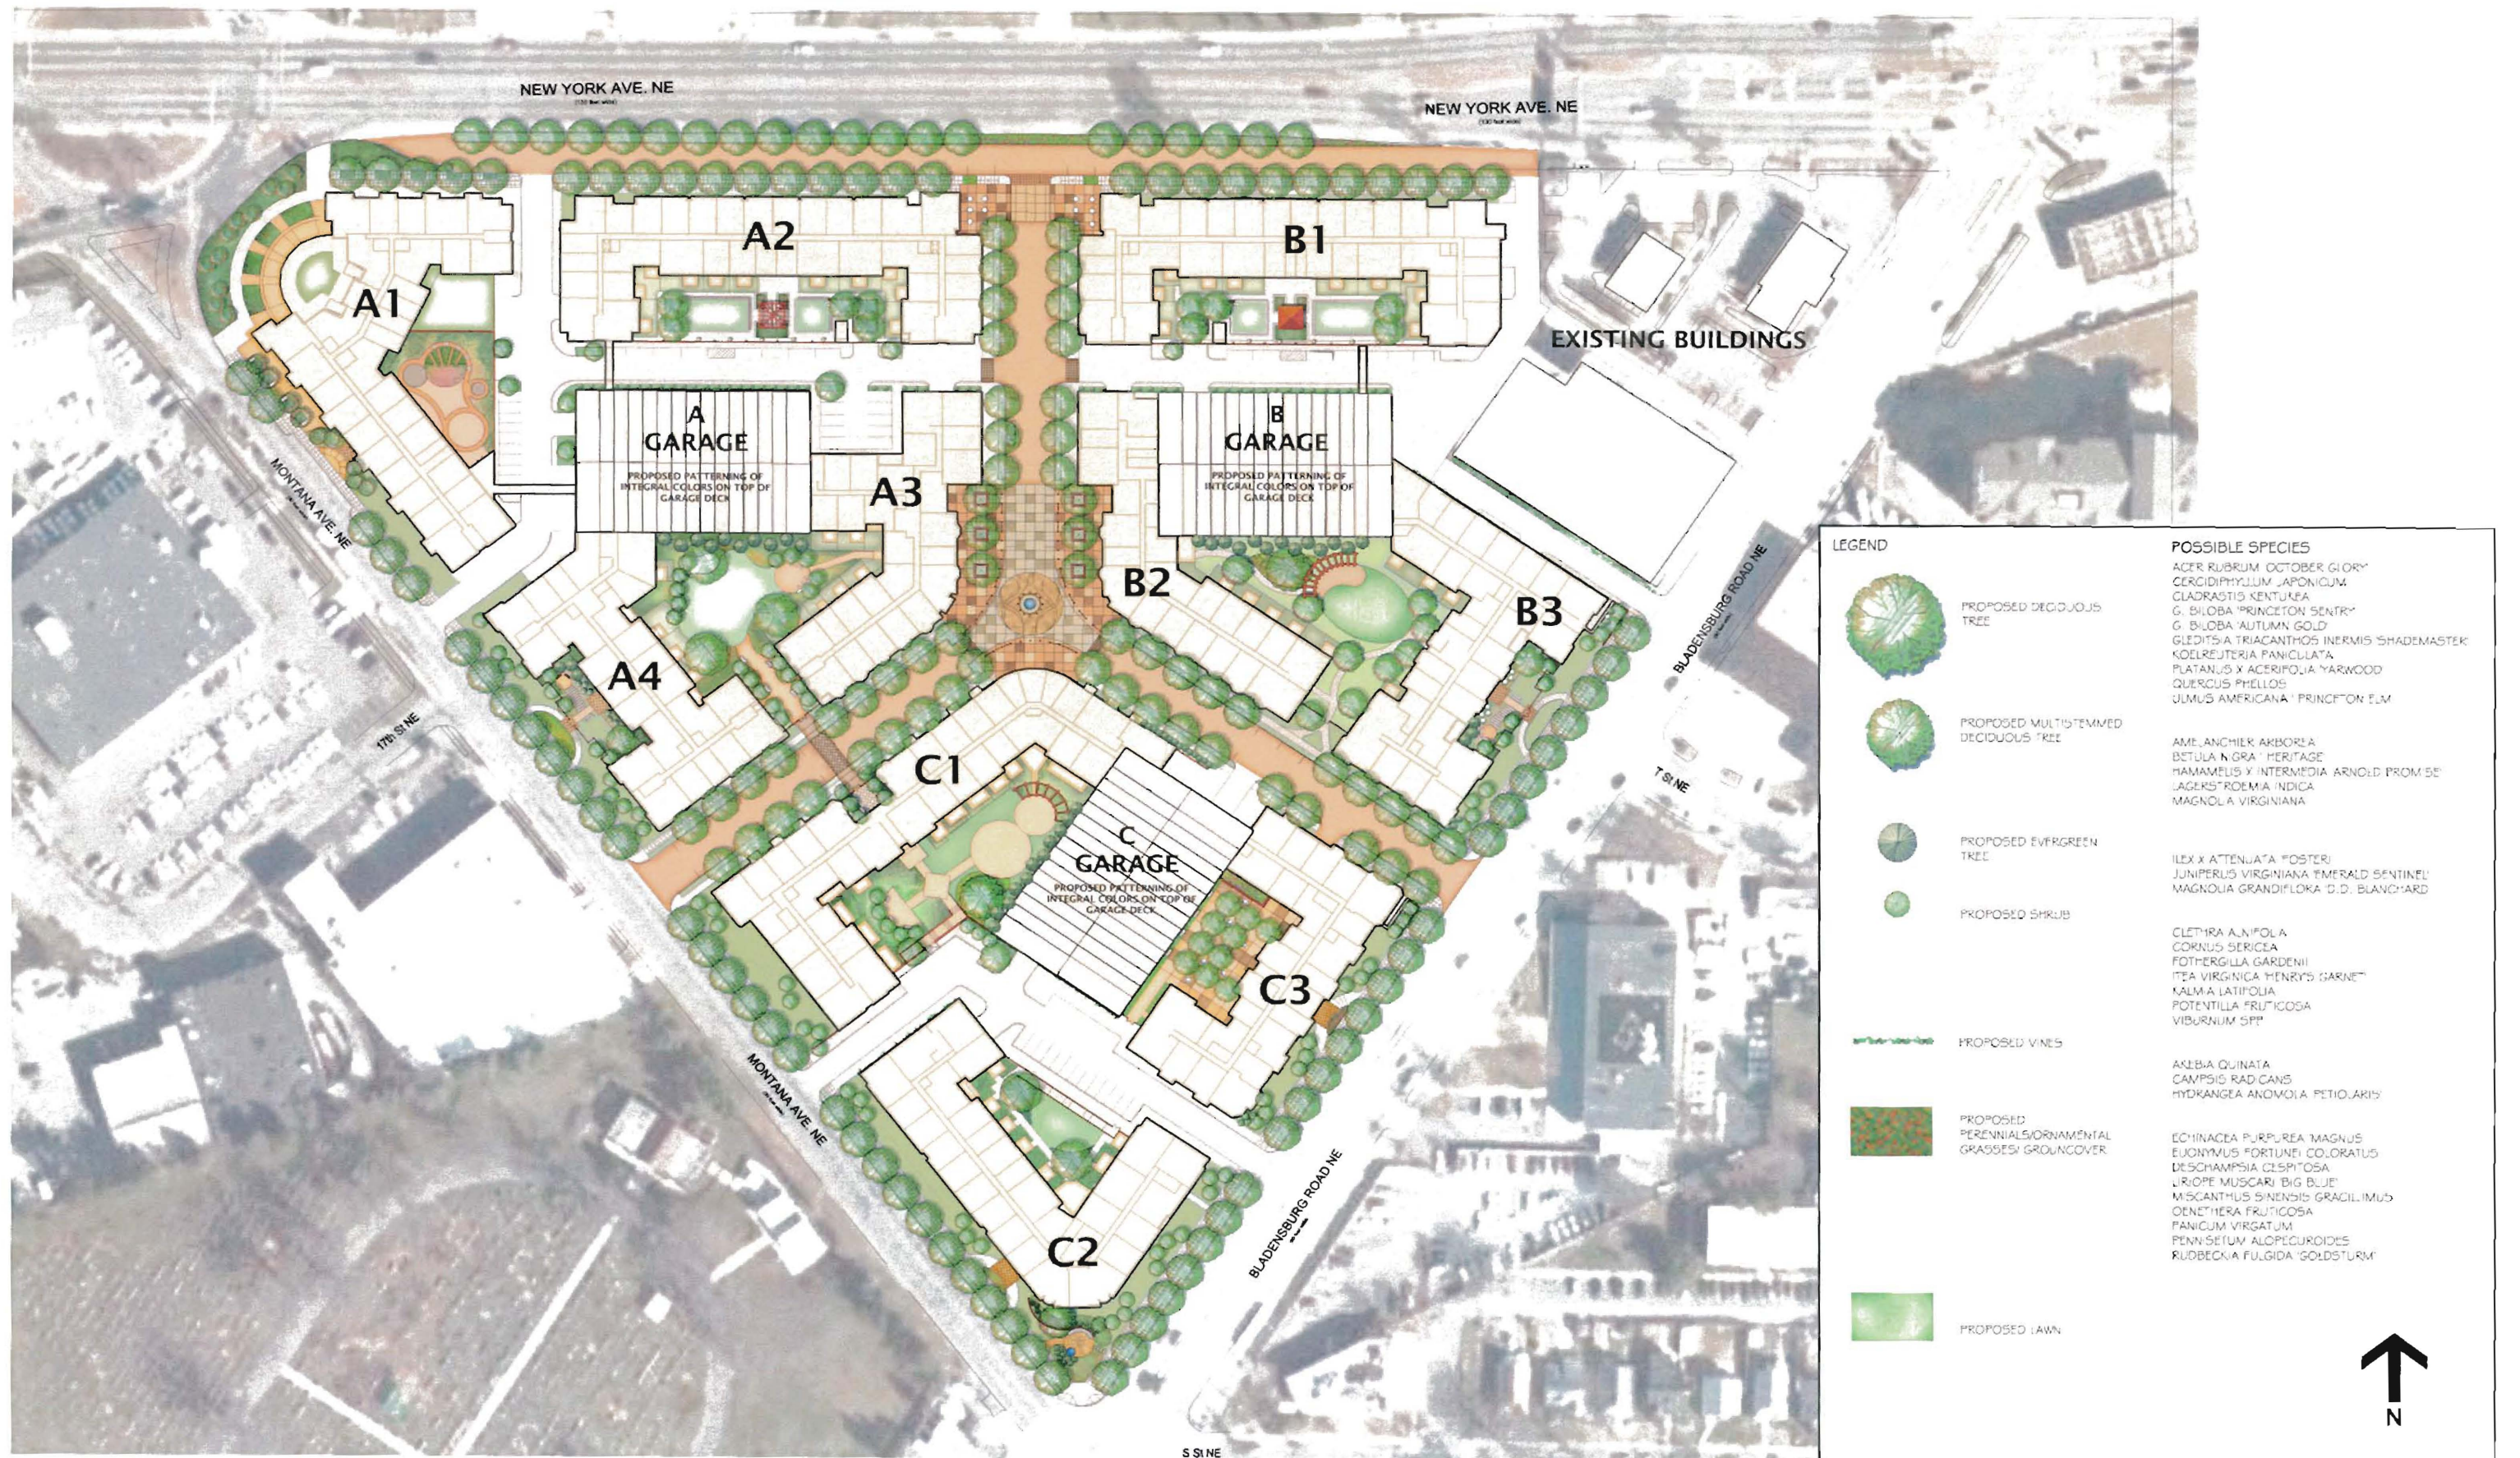


LANDSCAPE PLAN

MAURICE WAITERS ARCHITECT P.C. | ARBOR NEW YORK, LLC
BRADLEY SITE DESIGN, INC. | TORI GALLAS AND PARTNERS

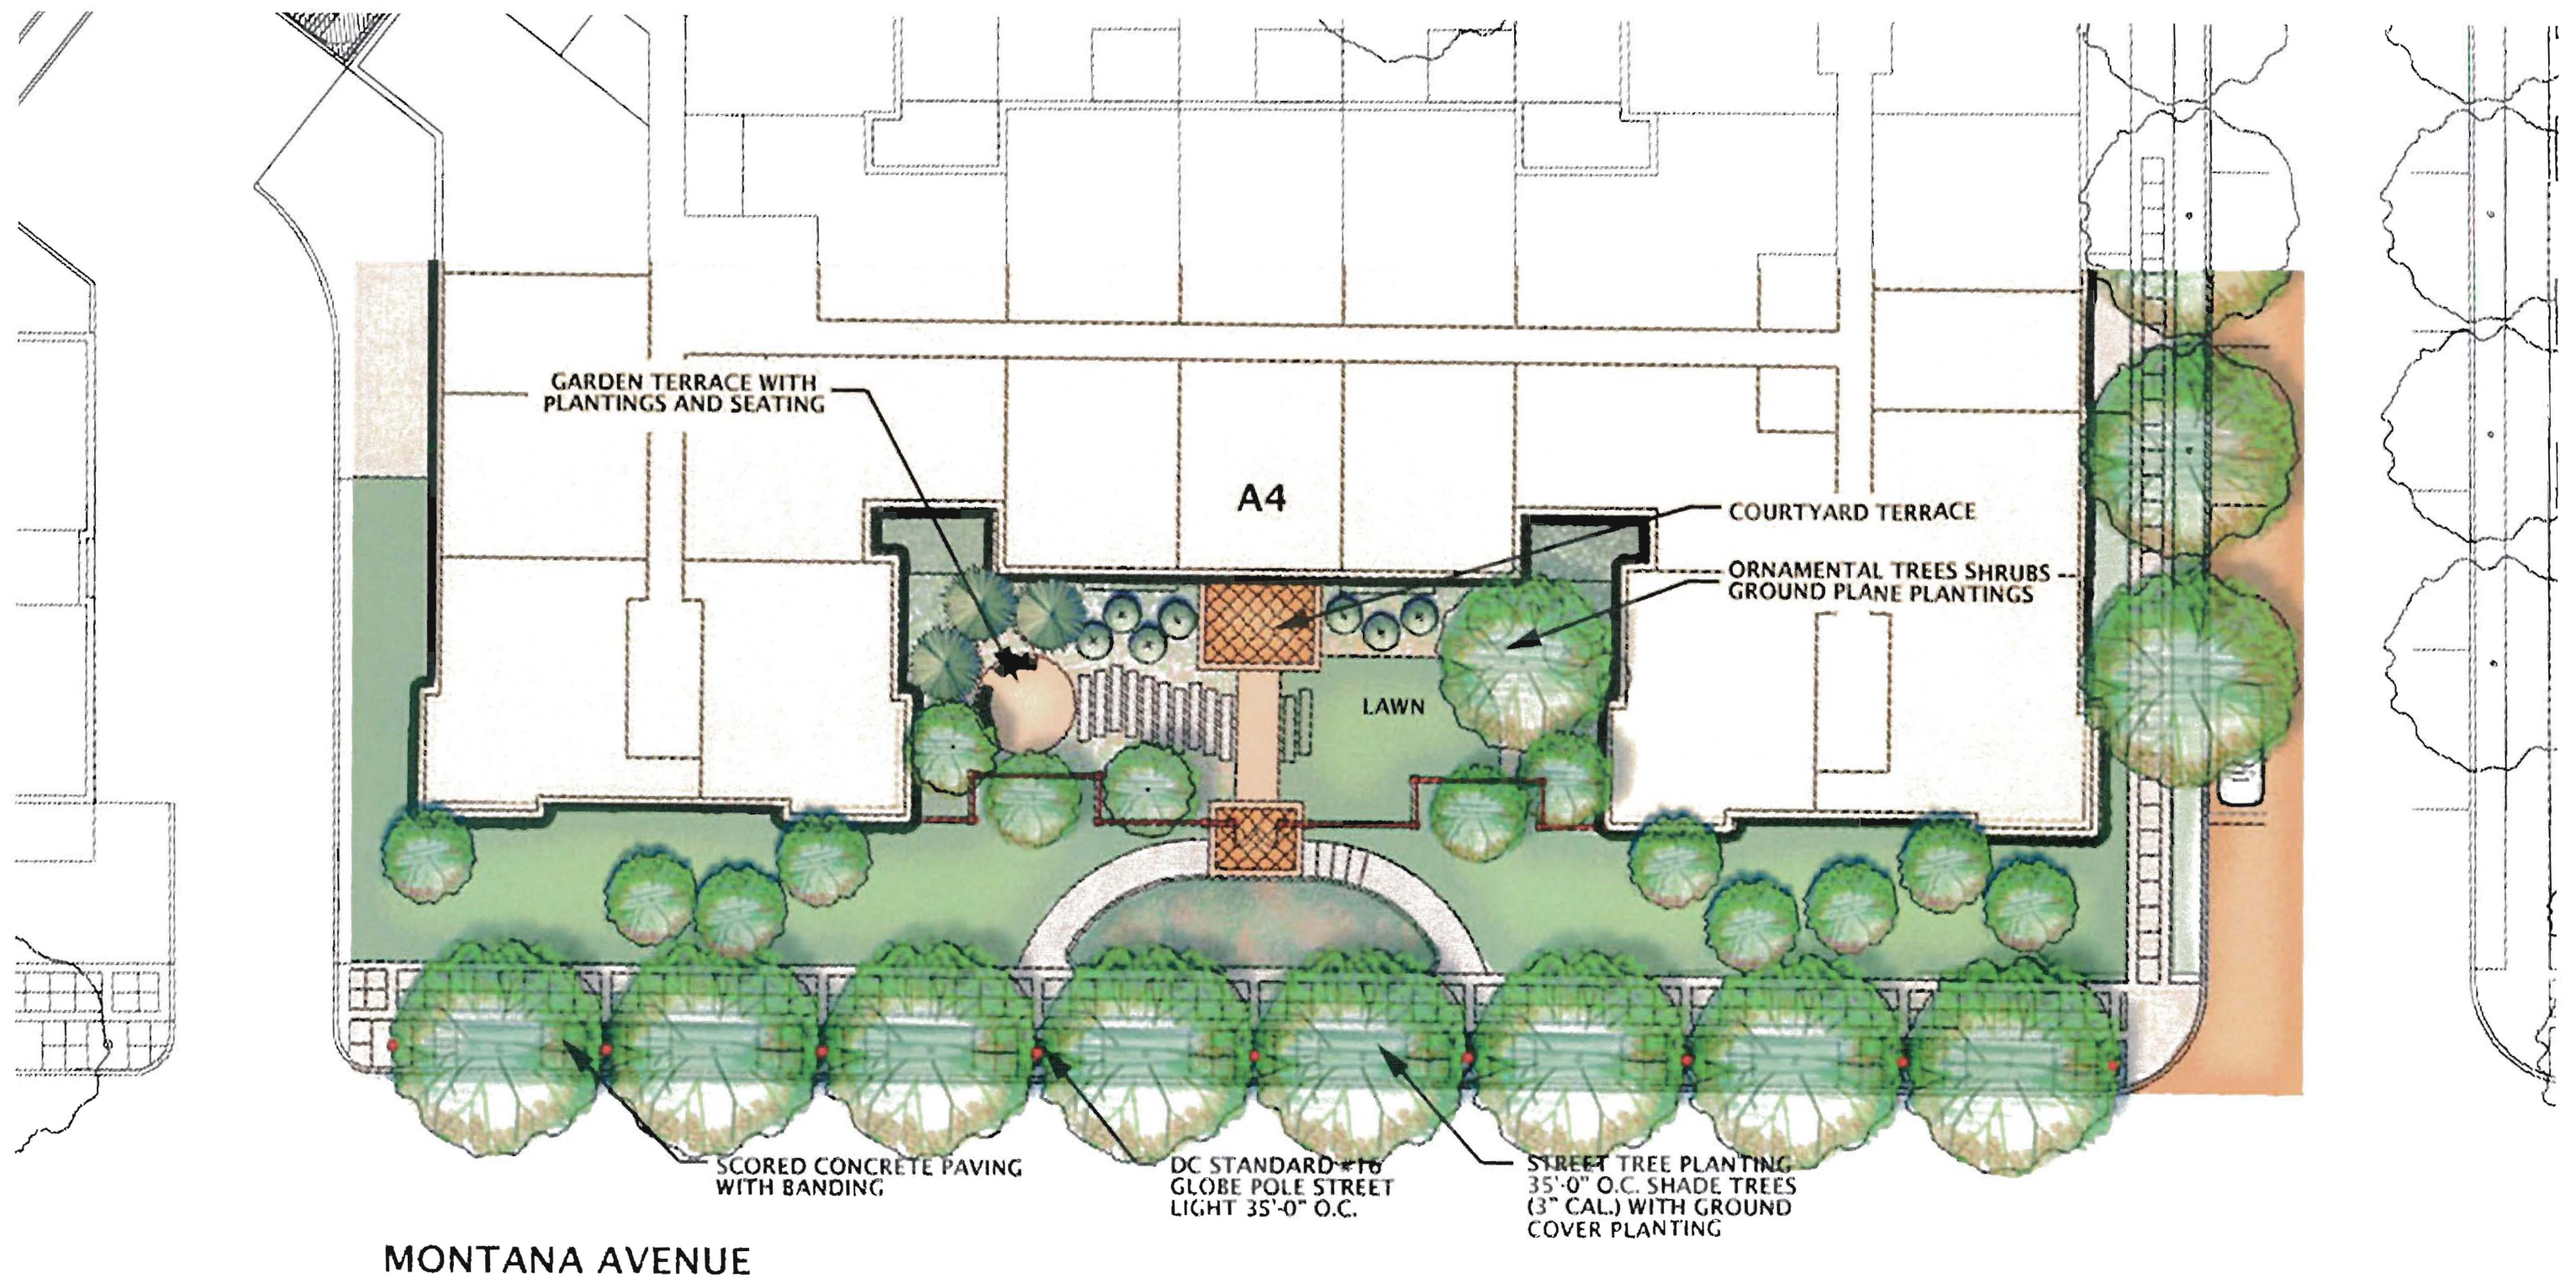


MONTANA AVENUE STREETSCAPE

MAURICE WAITERS ARCHITECT, PC | ABDO NEW YORK, LLC
BRADLEY SITE DESIGN, INC. | FORTI GALLAS AND PARTNERS

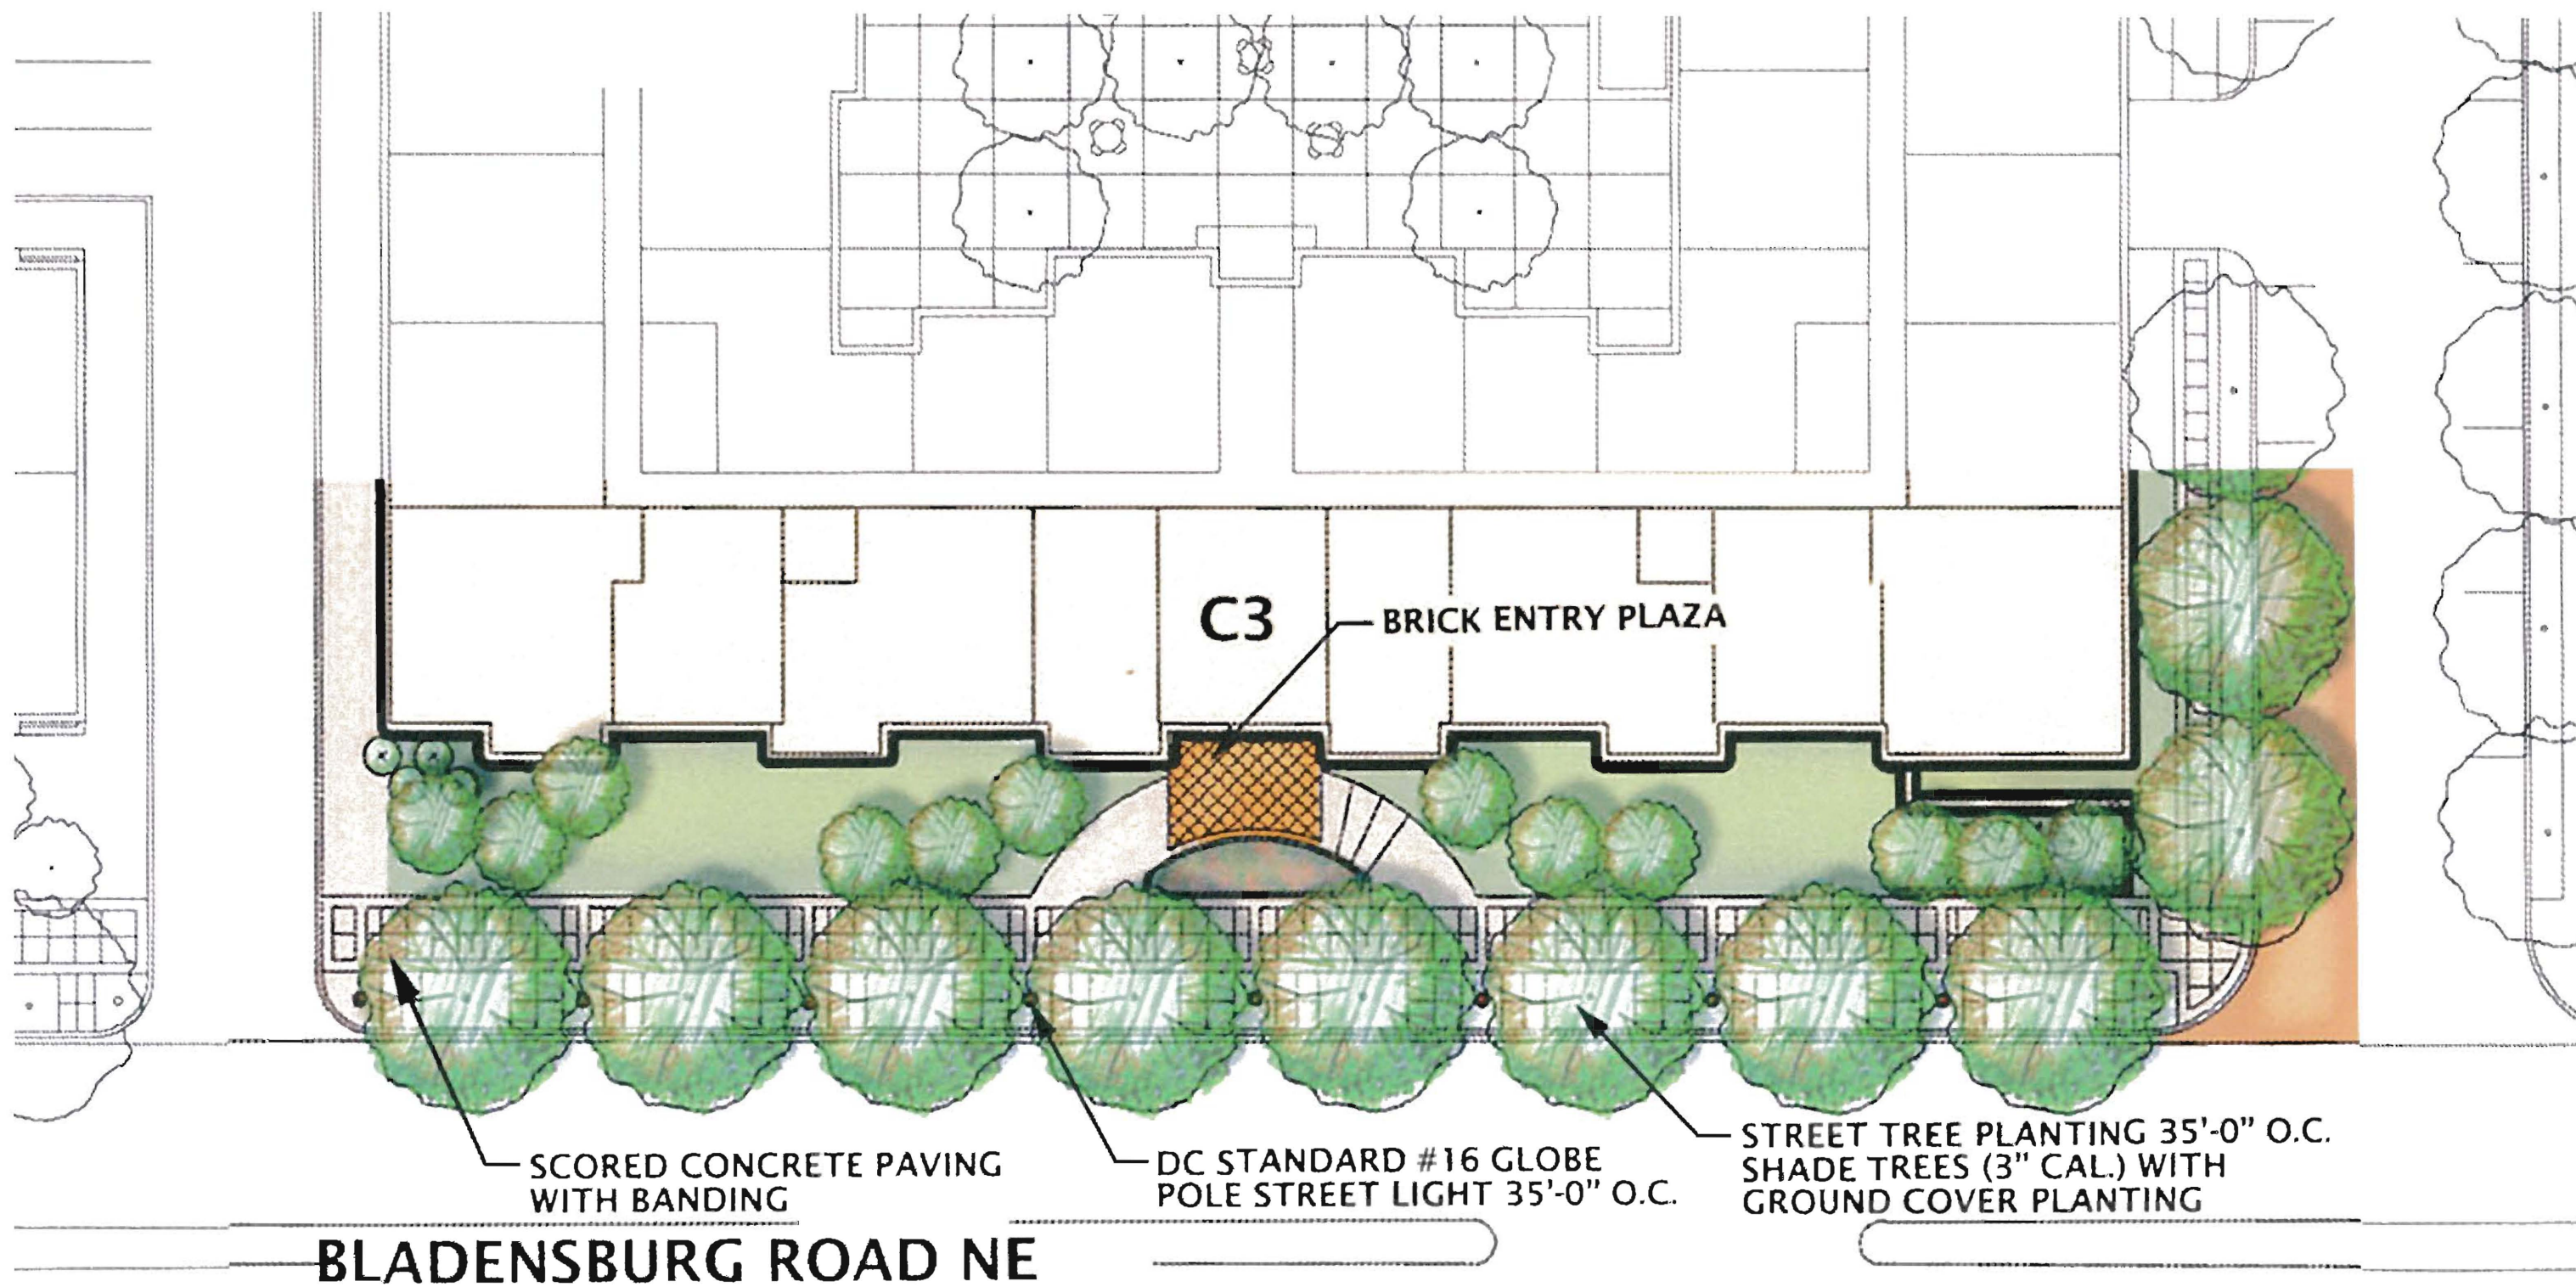

BLADENSBURG ROAD C3 ENTRY PLAZA AND STREETScape

MAURICE WAITERS ARCHITECT PC | ARDO NEW YORK PC
BRADLEY SILL DESIGN, INC. | TORTI GALLAS AND PARTNERS

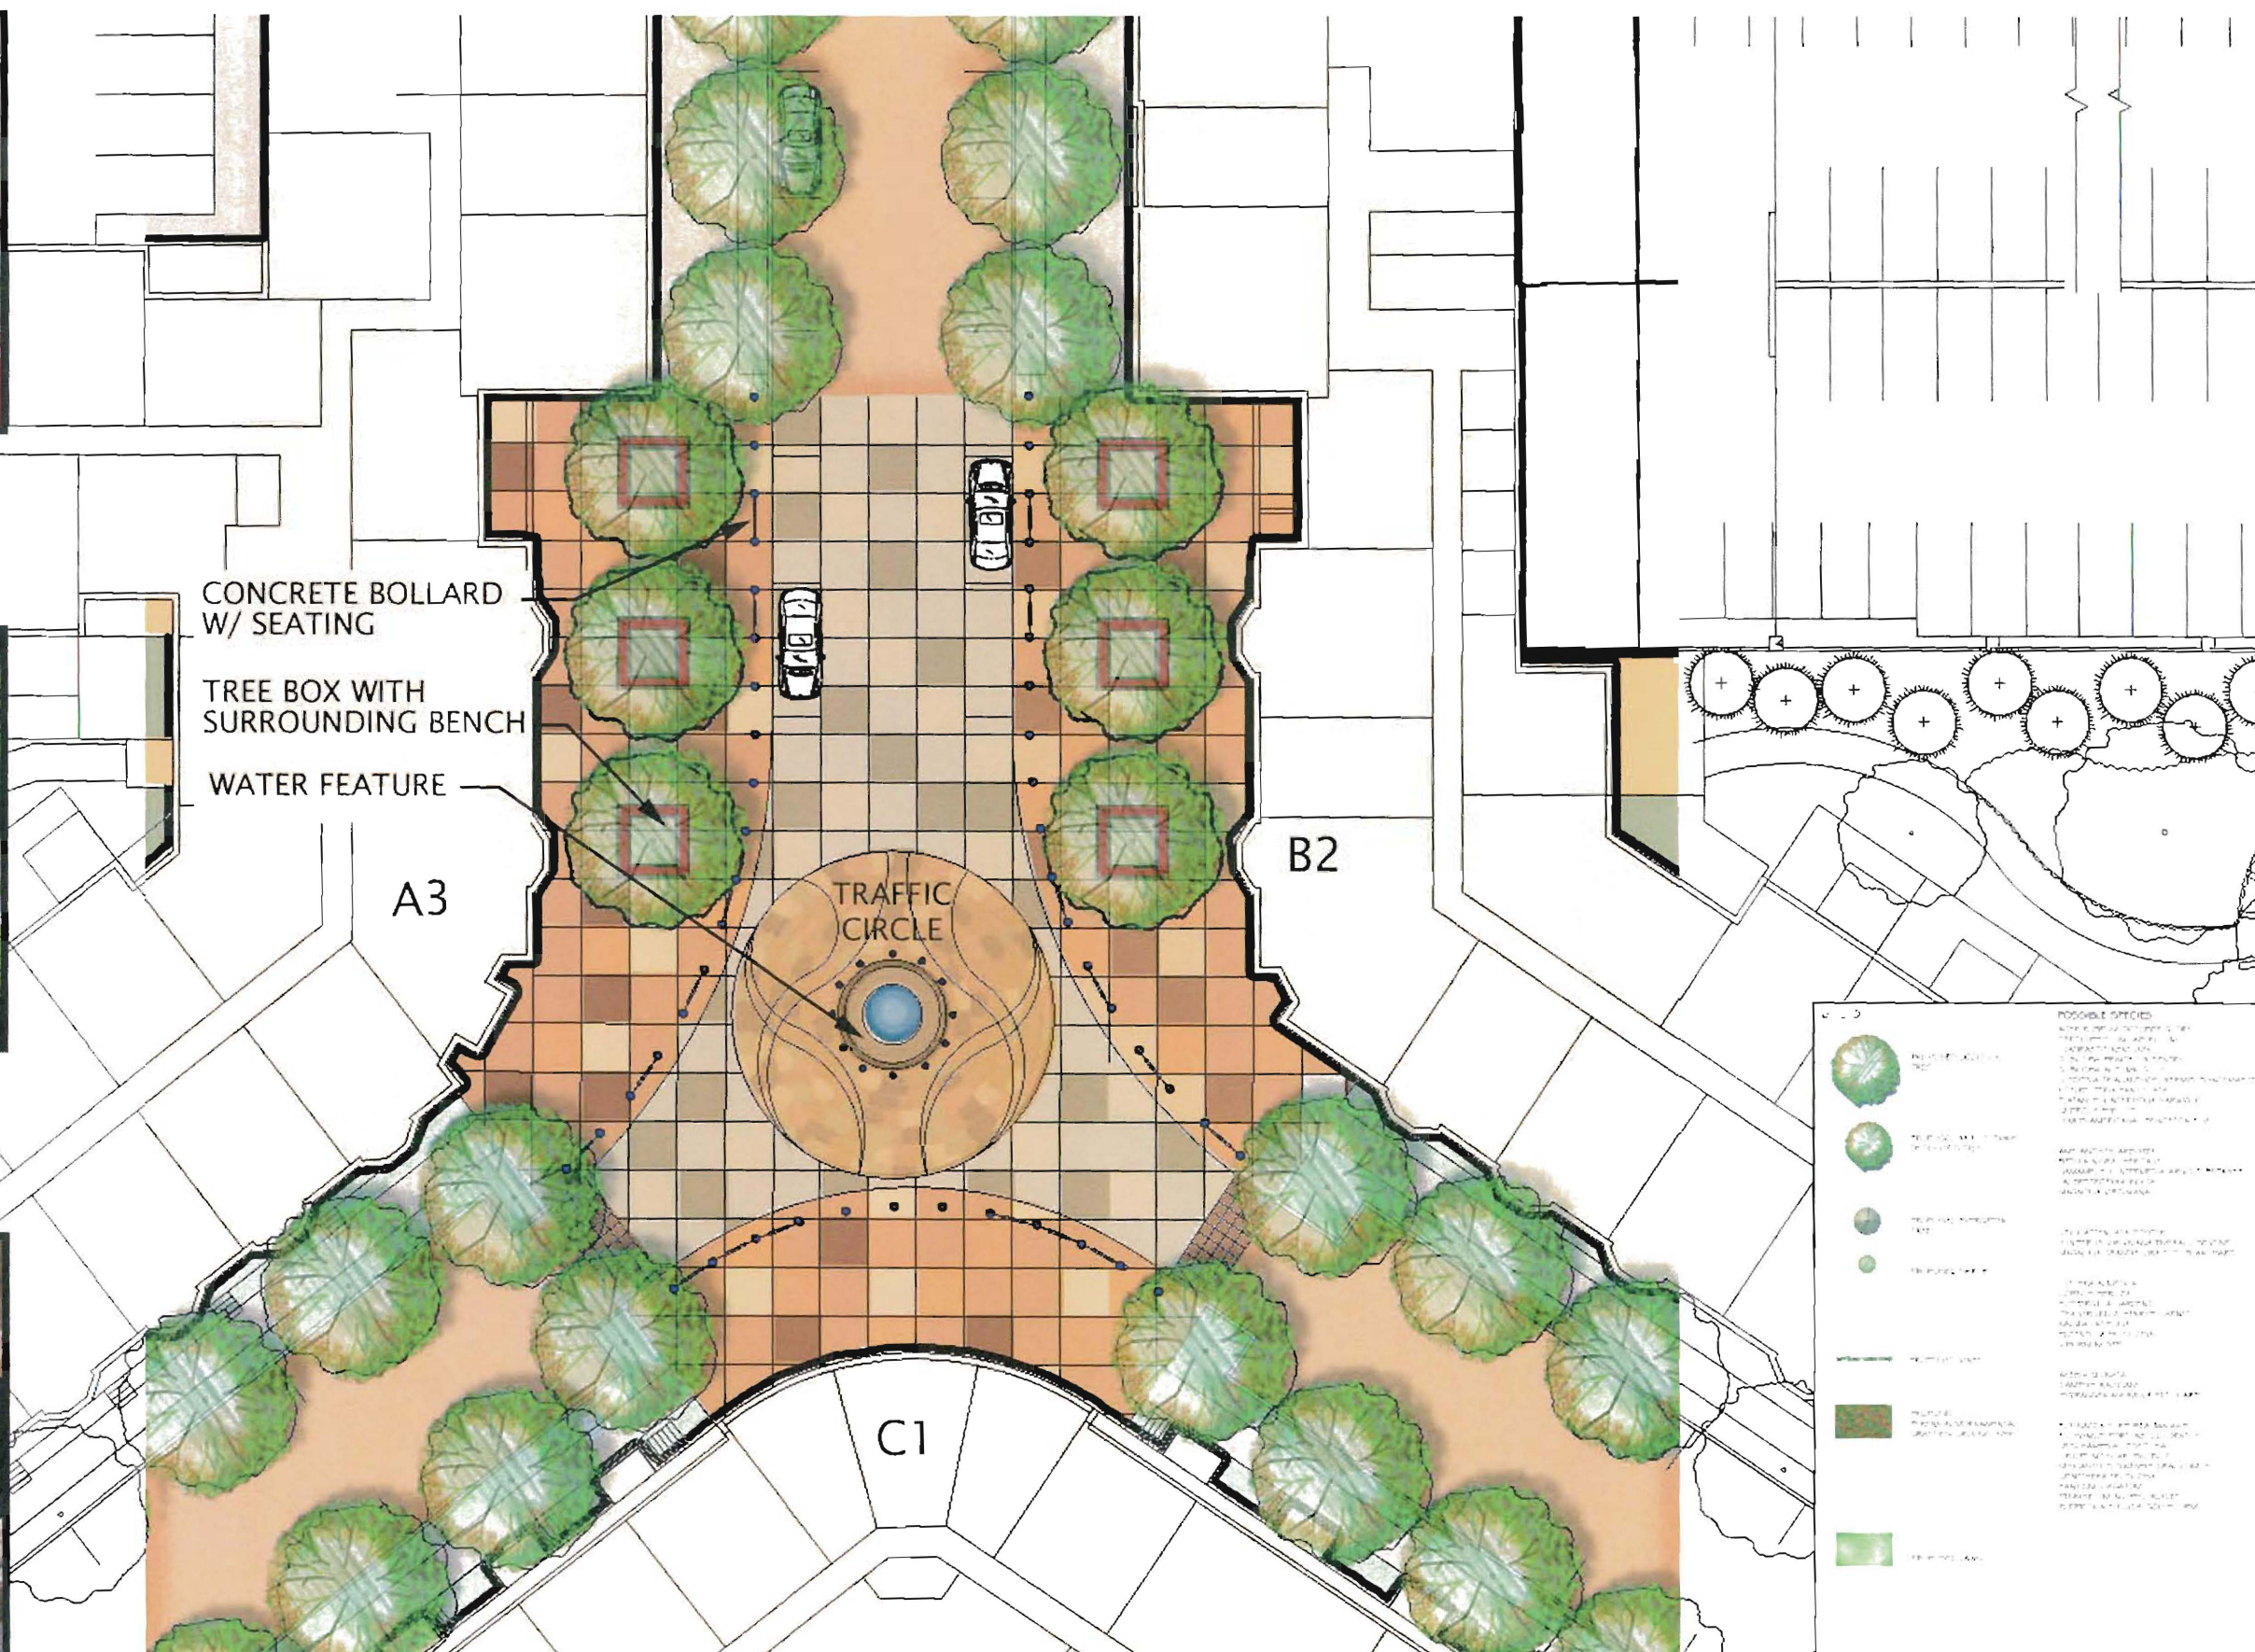

July 9, 2014

ARBOR PLACE CENTRAL PLAZA

MAURICE WATERS ARCHITECT PC | ARDO NEW YORK, LLC
BRADLEY STE DESIGN, INC. | TORTI GALLAS AND PARTNERS



MONTANA AND NEW YORK AVENUE ENTRY PLAZA AND STREETScape

MAURICE WATERS ARCHITECT, PC | ARDO NEW YORK, PC
BRADLEY SITE DESIGN, INC. | TORTI GALLAS AND PARTNERS

