
LOCATION SURVEY
LOT 801 SQUARE 1621

SCALE: 1"= 20'

3020 43RD STREET N.W.
WASHINGTON, DISTRICT OF COLUMBIA

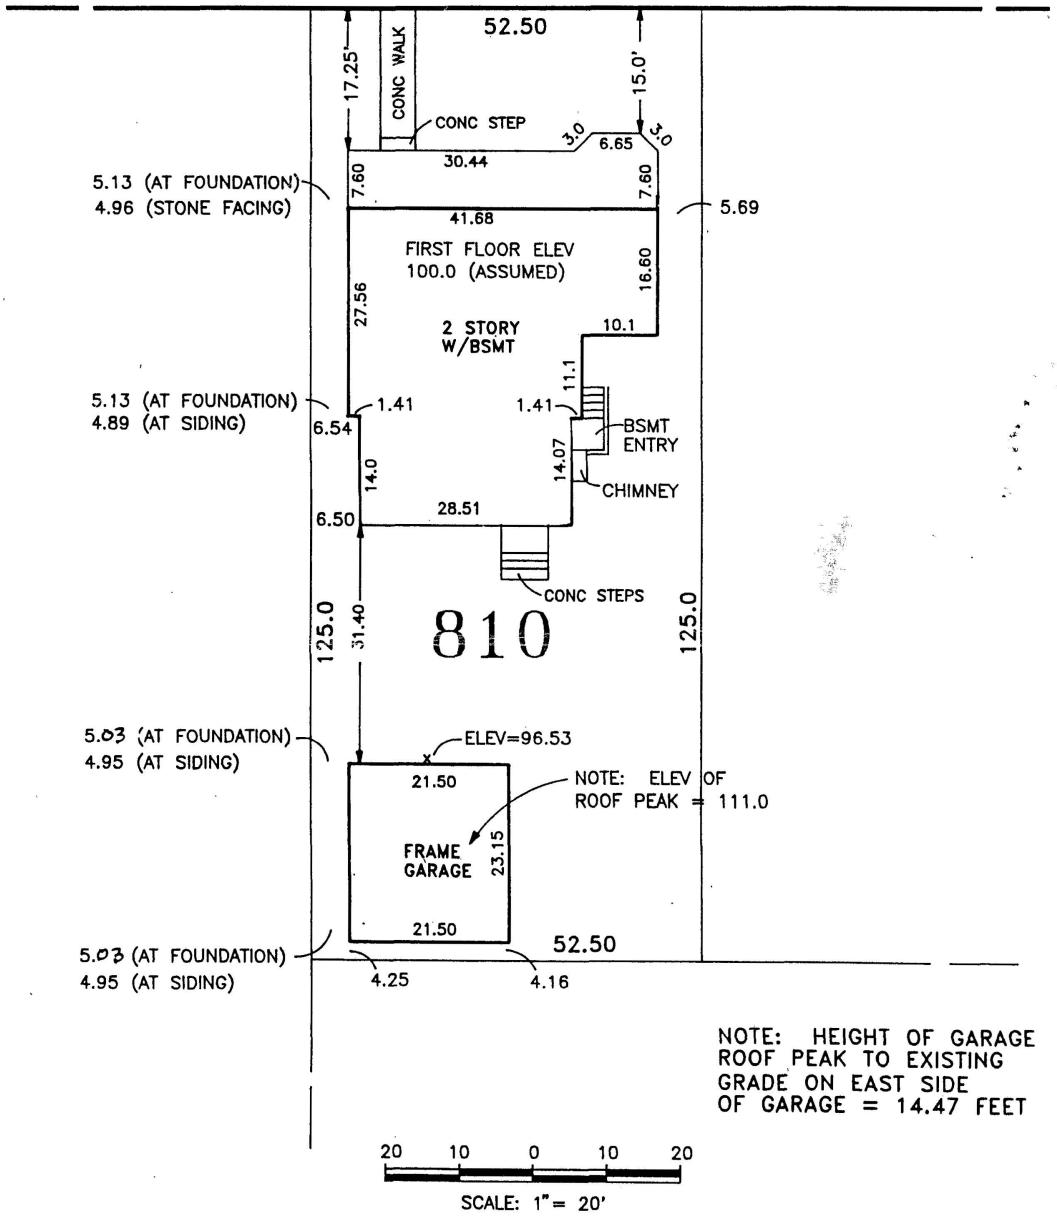

BZA
Case No. 16521
Exhibit No. 63

REVISED 6-15-00 TO SHOW DISTANCES TO SIDING

THIS PROPERTY IS SUBJECT TO RESTRICTIONS OF RECORD.
THIS SURVEY WAS PREPARED WITHOUT THE BENEFIT OF A TITLE REPORT

CERTIFICATE

I HEREBY CERTIFY THAT THE POSITION OF ALL THE EXISTING IMPROVEMENTS ON THE ABOVE DESCRIBED PROPERTY HAS BEEN CAREFULLY ESTABLISHED BY A TRANSIT-TAPE SURVEY.

Ken West PLS
DC # 96-7

KEN WEST P.L.S.
PROFESSIONAL LAND SURVEYOR No. 96-7

REFERENCES
PLAT BK.
PLAT No.
LIBER
FOLIO
FIELD BOOK
PAGE No.

WEST CONSULTING GROUP, INC.
4424 MONTGOMERY AVENUE,
BETHESDA, MARYLAND 20814
(301) 654-7907 654-7908 (FAX)

DATE OF SURVEYS	SCALE: 1"= 20'
WALL CHECK	DRAWN BY:
HOUSE LOC.	JOB No. 00-089
BOUNDARY	

Board of Zoning Adjustment
District of Columbia
CASE NO.16521
EXHIBIT NO.63