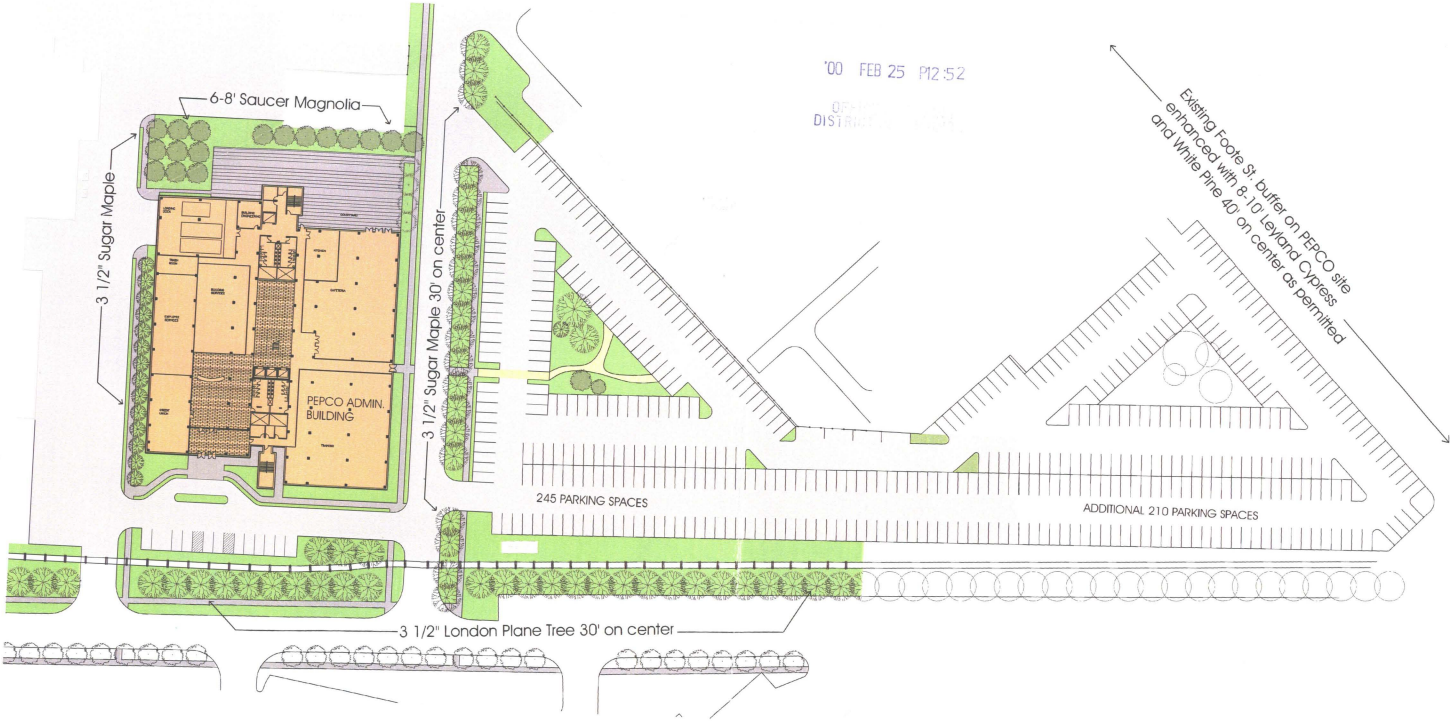


'00 FEB 25 P12:52

LANDSCAPE PLAN

PEPCO ADMINISTRATION BUILDING

SCALE: 1/32" = 1'-0"

BENNING ROAD FACILITY, WASHIINGTON D.C.

Case No. 16546
Exhibit No. 26

KCF-SHG
A SmithGroup Company
Solutions for the natural and built environment