
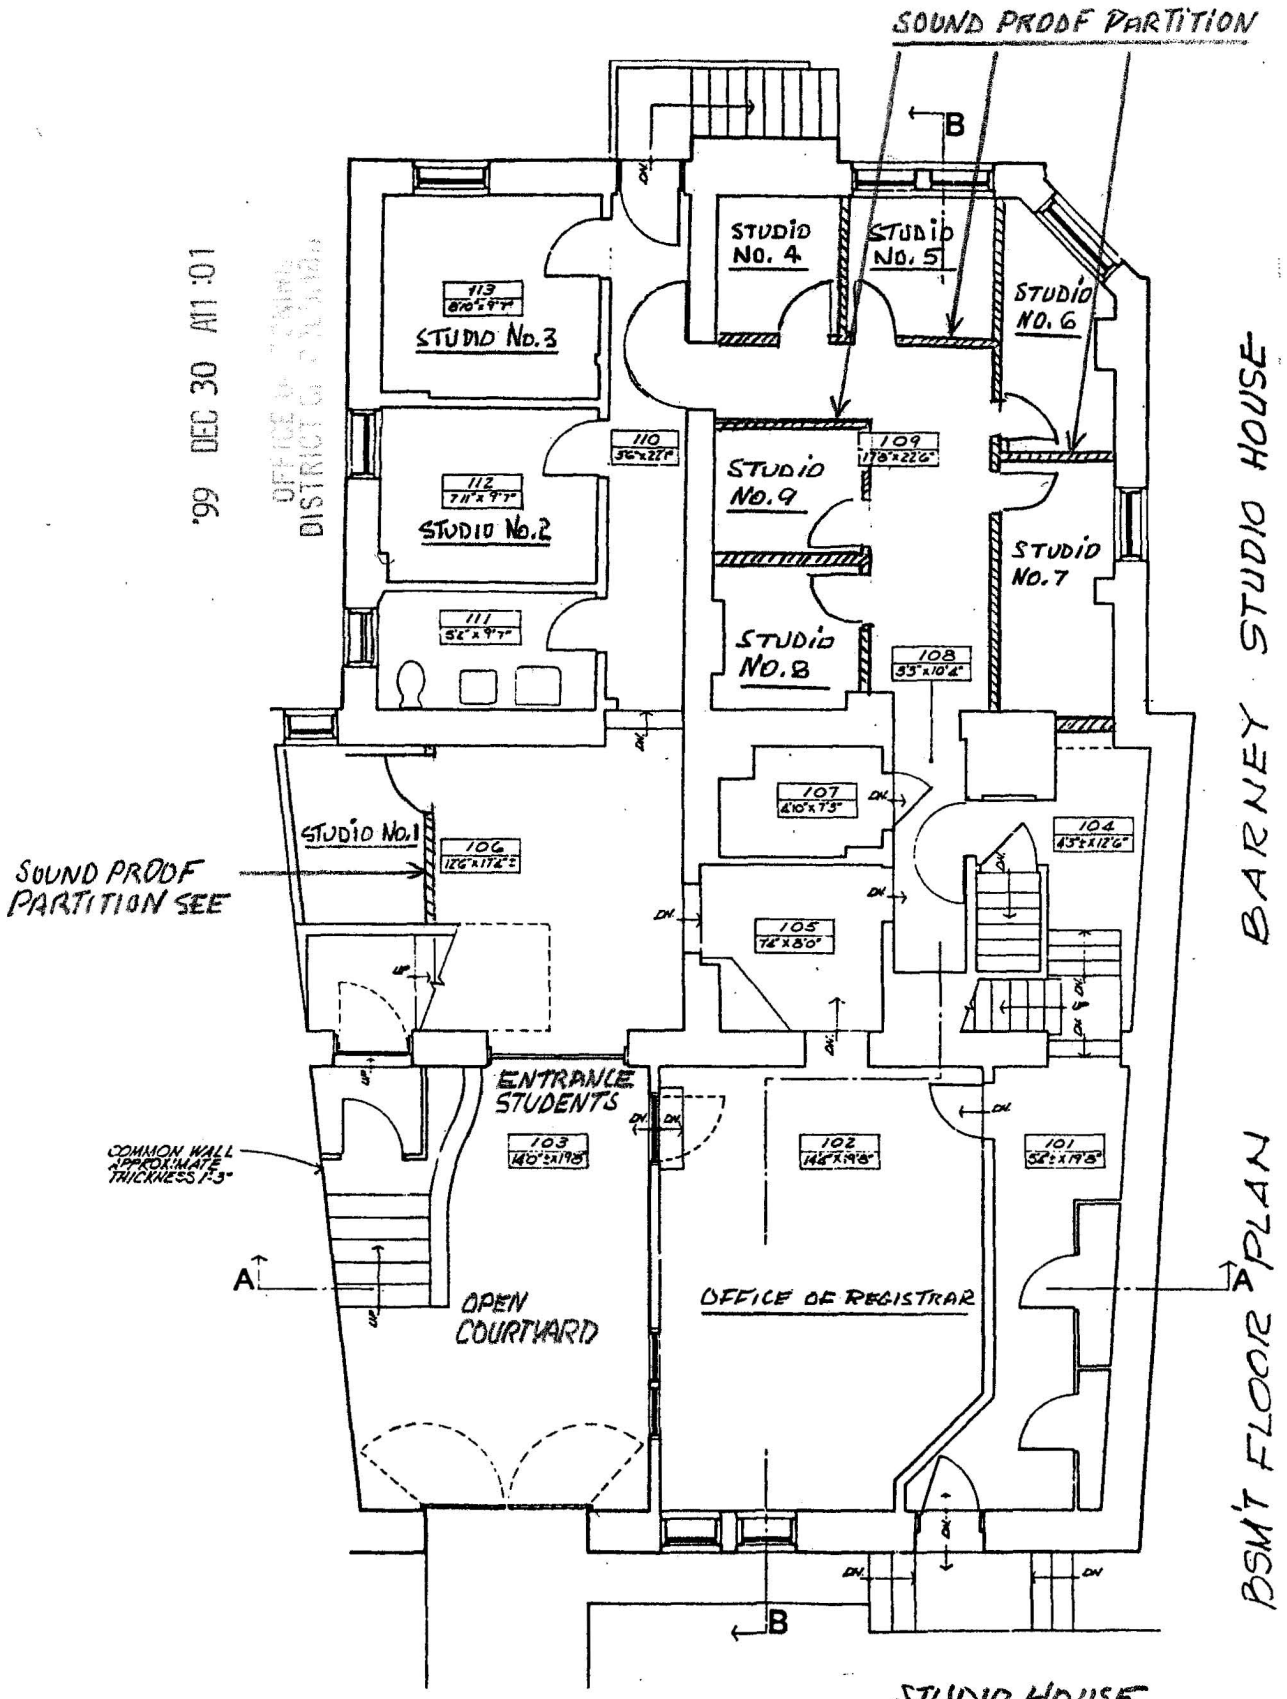


'99 DEC 30 A11:01

OFFICE OF ZONING
DISTRICT OF COLUMBIA

BZA
Case No. 16554
Exhibit No. 9

Board of Zoning Adjustment
District of Columbia
CASE NO.16554
EXHIBIT NO.9

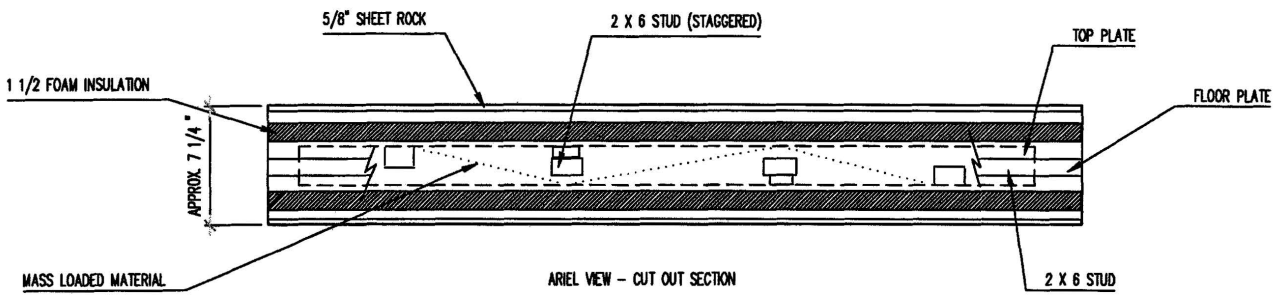

SOUND PROOFED PARTITION – CUT OUT SECTION

DISTRICT OF TAX
99 DEC 30 AM :01

A–1