
LANDTECH ASSOCIATES, INC.
7301 BALTIMORE AVENUE SUITE 214
COLLEGE PARK, MARYLAND 20740
301-277-8978

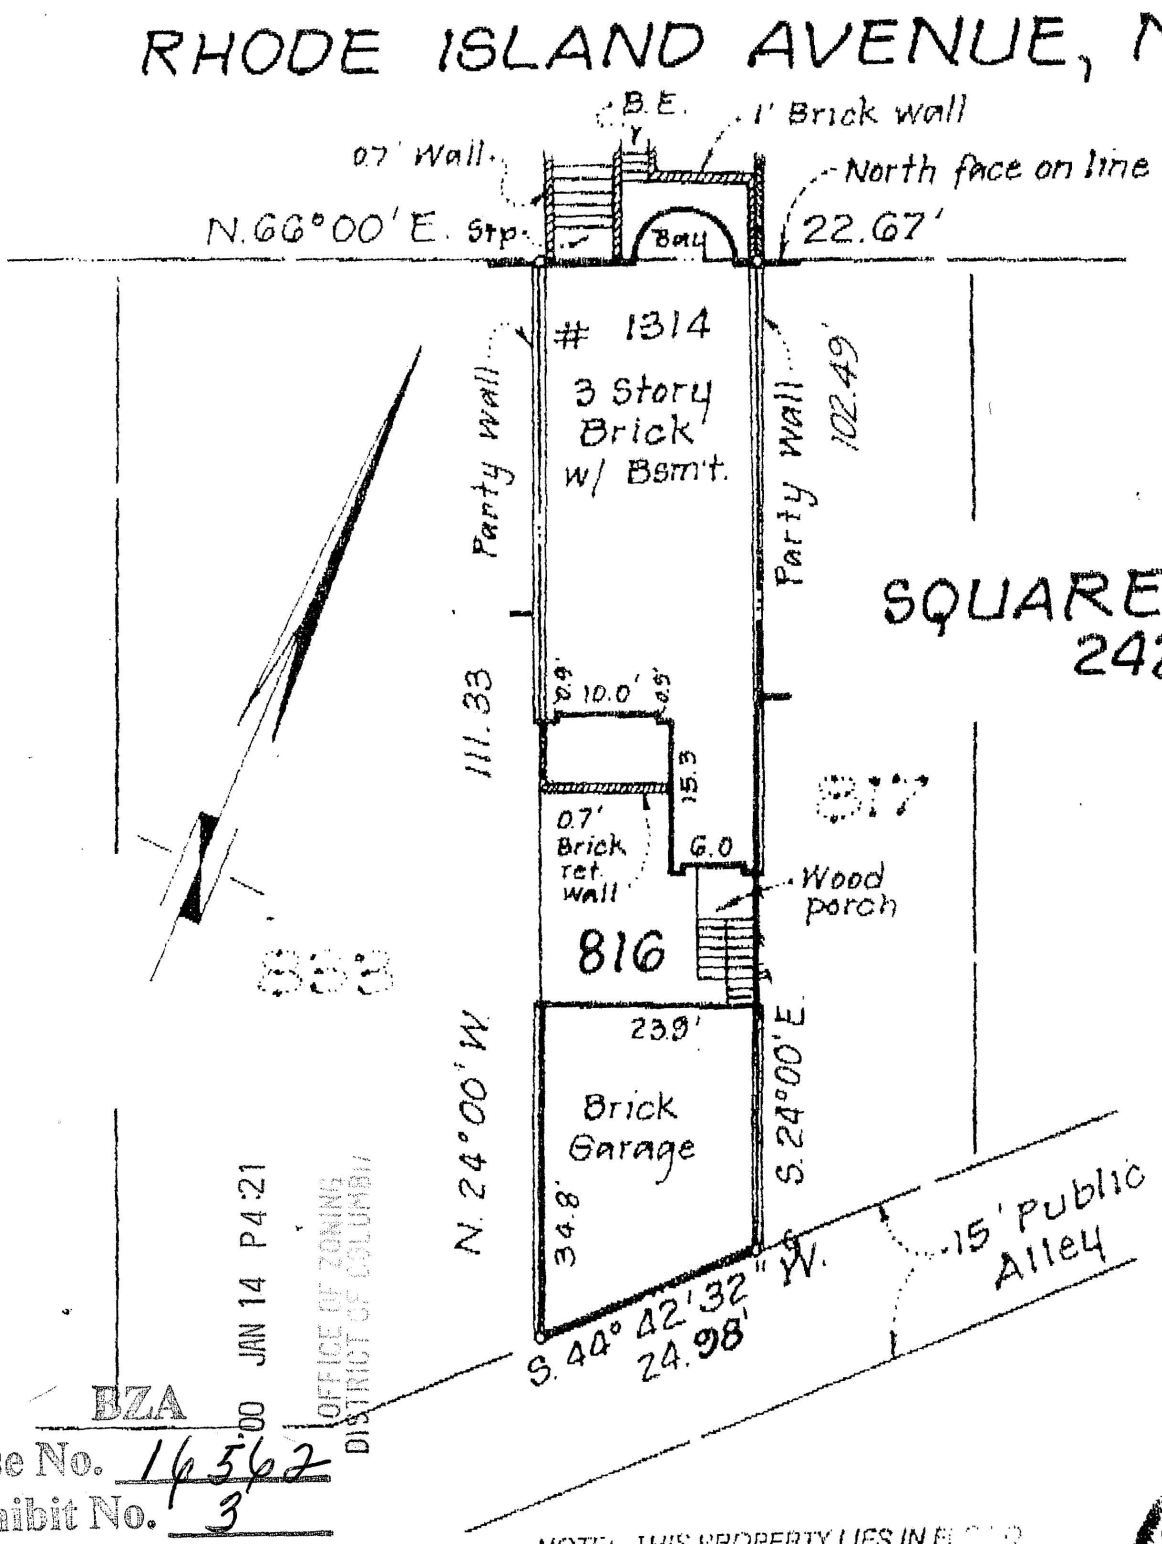

JAN 14 P4:21
OFFICE OF ZONING
DISTRICT OF COLUMBIA

BZA
Case No. 16562
Exhibit No. 3

NOTE: THIS PROPERTY LIES IN F[illegible]
ZONE C, AN AREA OF MIN[illegible]
FLOODING, AS DELINEAT[illegible]
THE MAPS OF THE NATIO[illegible]
FLOOD INSURANCE PROG[illegible]

1314 Rhode Island Ave., NW

Attachment A Part 1
Survey from Licensed Surveyor

Board of Zoning Adjustment
District of Columbia
CASE NO.16562
EXHIBIT NO.3