
CONDOMINIUM BOOK 33 PAGE 12
SHEET 2 OF 5

PLAT OF CONDOMINIUM SUBDIVISION
LOT 26 - SQUARE 2556

THE LOTHROP HOUSE CONDOMINIUM.
#1822 VERNON STREET, N.W.

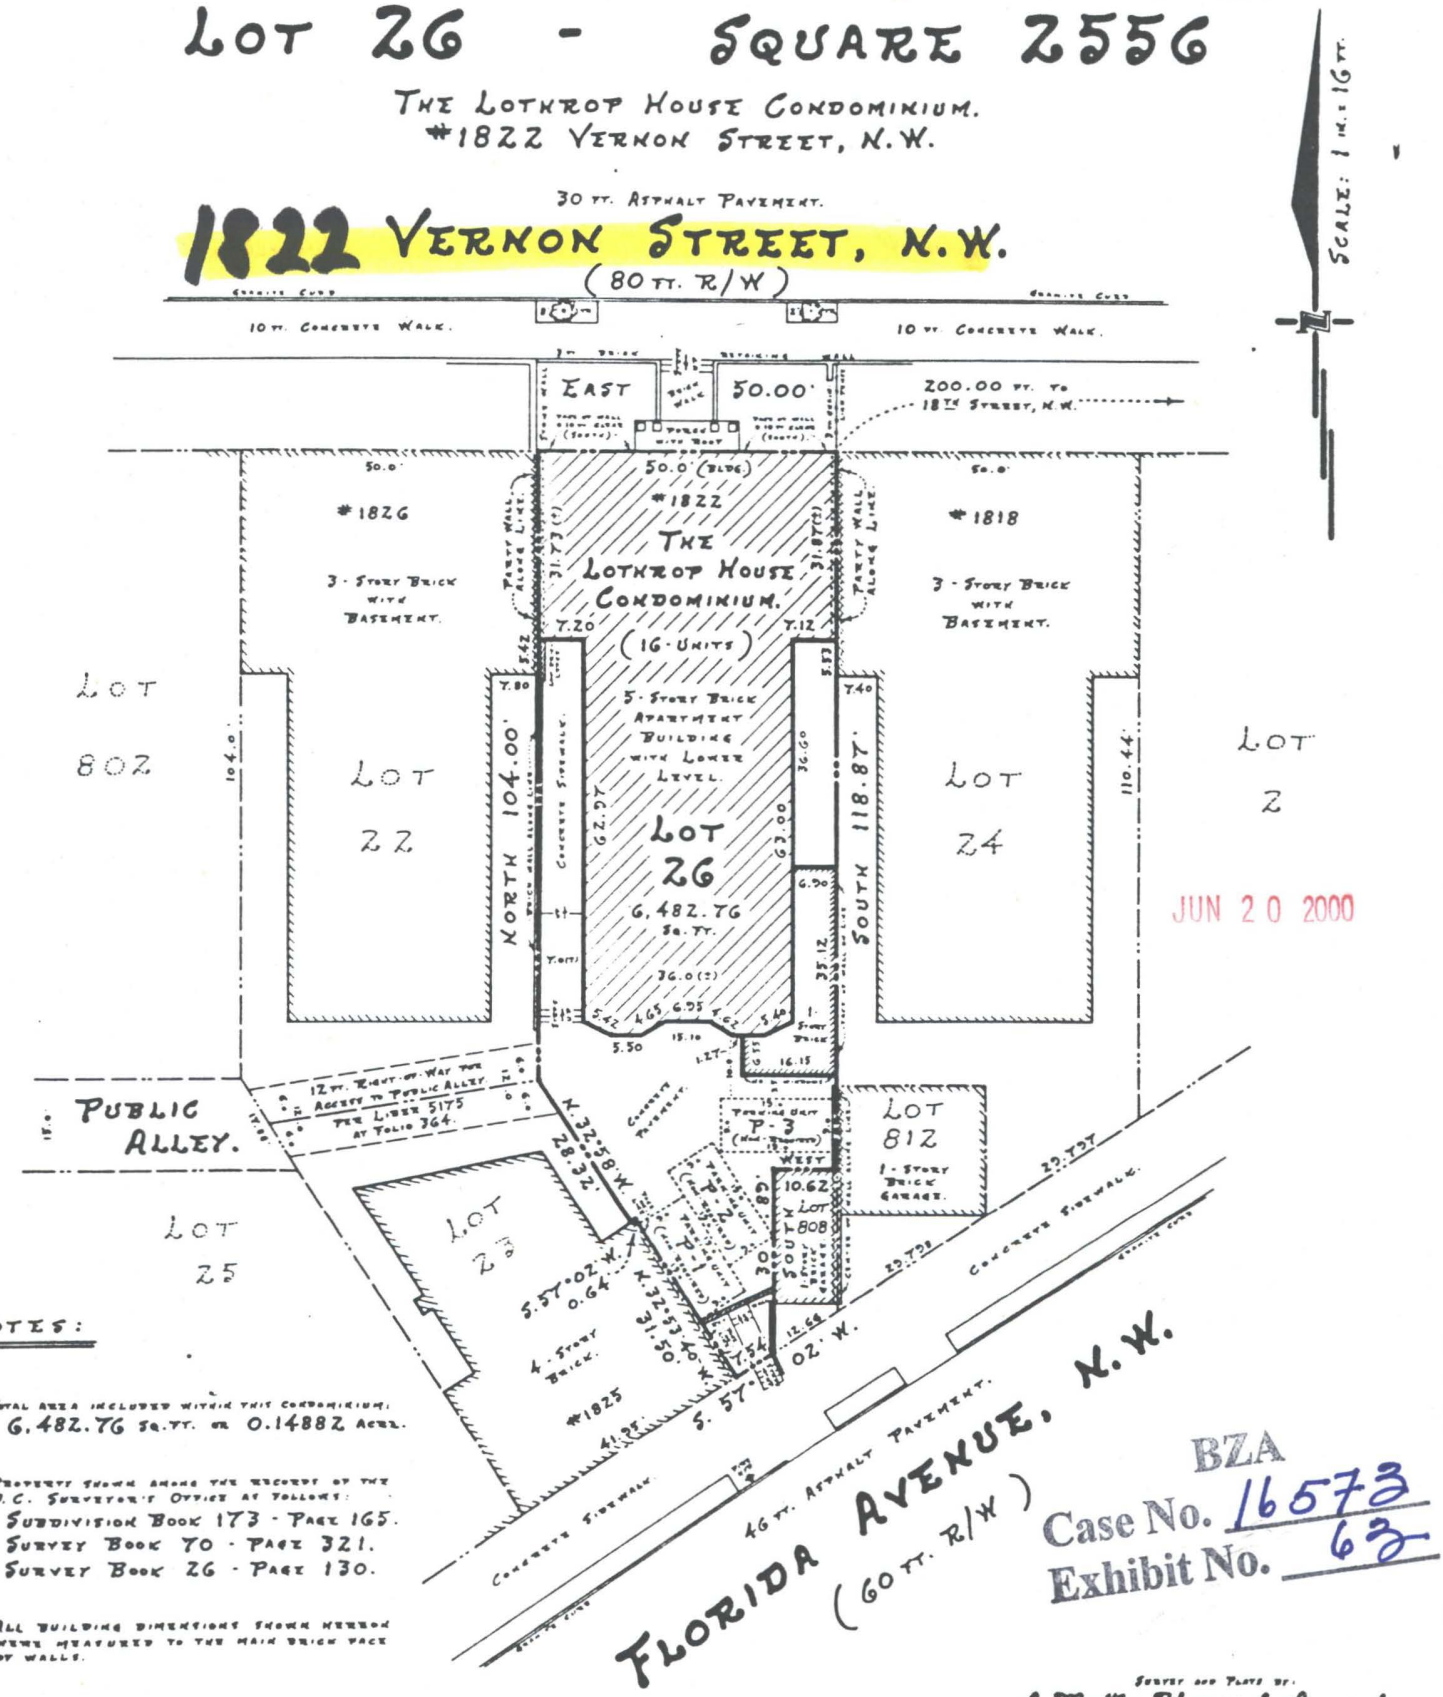

JUN 20 2000

BZA
Case No. 16573
Exhibit No. 63

NOTES:

1. TOTAL AREA INCLUDED WITHIN THIS CONDOMINIUM: 6,482.76 SQ. FT. OR 0.14882 ACRE.
2. PROPERTY SHOWN ARE OF RECORD OF THE D.C. SURVEYOR'S OFFICE AS FOLLOWS:
   SUBDIVISION BOOK 173 - PAGE 165.
   SURVEY BOOK 70 - PAGE 321.
   SURVEY BOOK 26 - PAGE 130.
3. ALL BUILDING DIMENSIONS SHOWN HEREON WERE MEASURED TO THE MAIN BRICK FACE OF WALLS.

SURVEY AND PLAT BY:
A. Morton Thomas & Assoc., Inc.
REGISTERED PROFESSIONAL ENGINEERS AND LAND SURVEYORS
12750 TWINBROOK PARKWAY, ROCKVILLE, MARYLAND 20852
TELEPHONE: (301) 881-3448
SCALE: 1 IN. = 16 FT. D.C.S. FILE NO. N-82-2433

Board of Zoning Adjustment
District of Columbia
CASE NO.16573
EXHIBIT NO.63