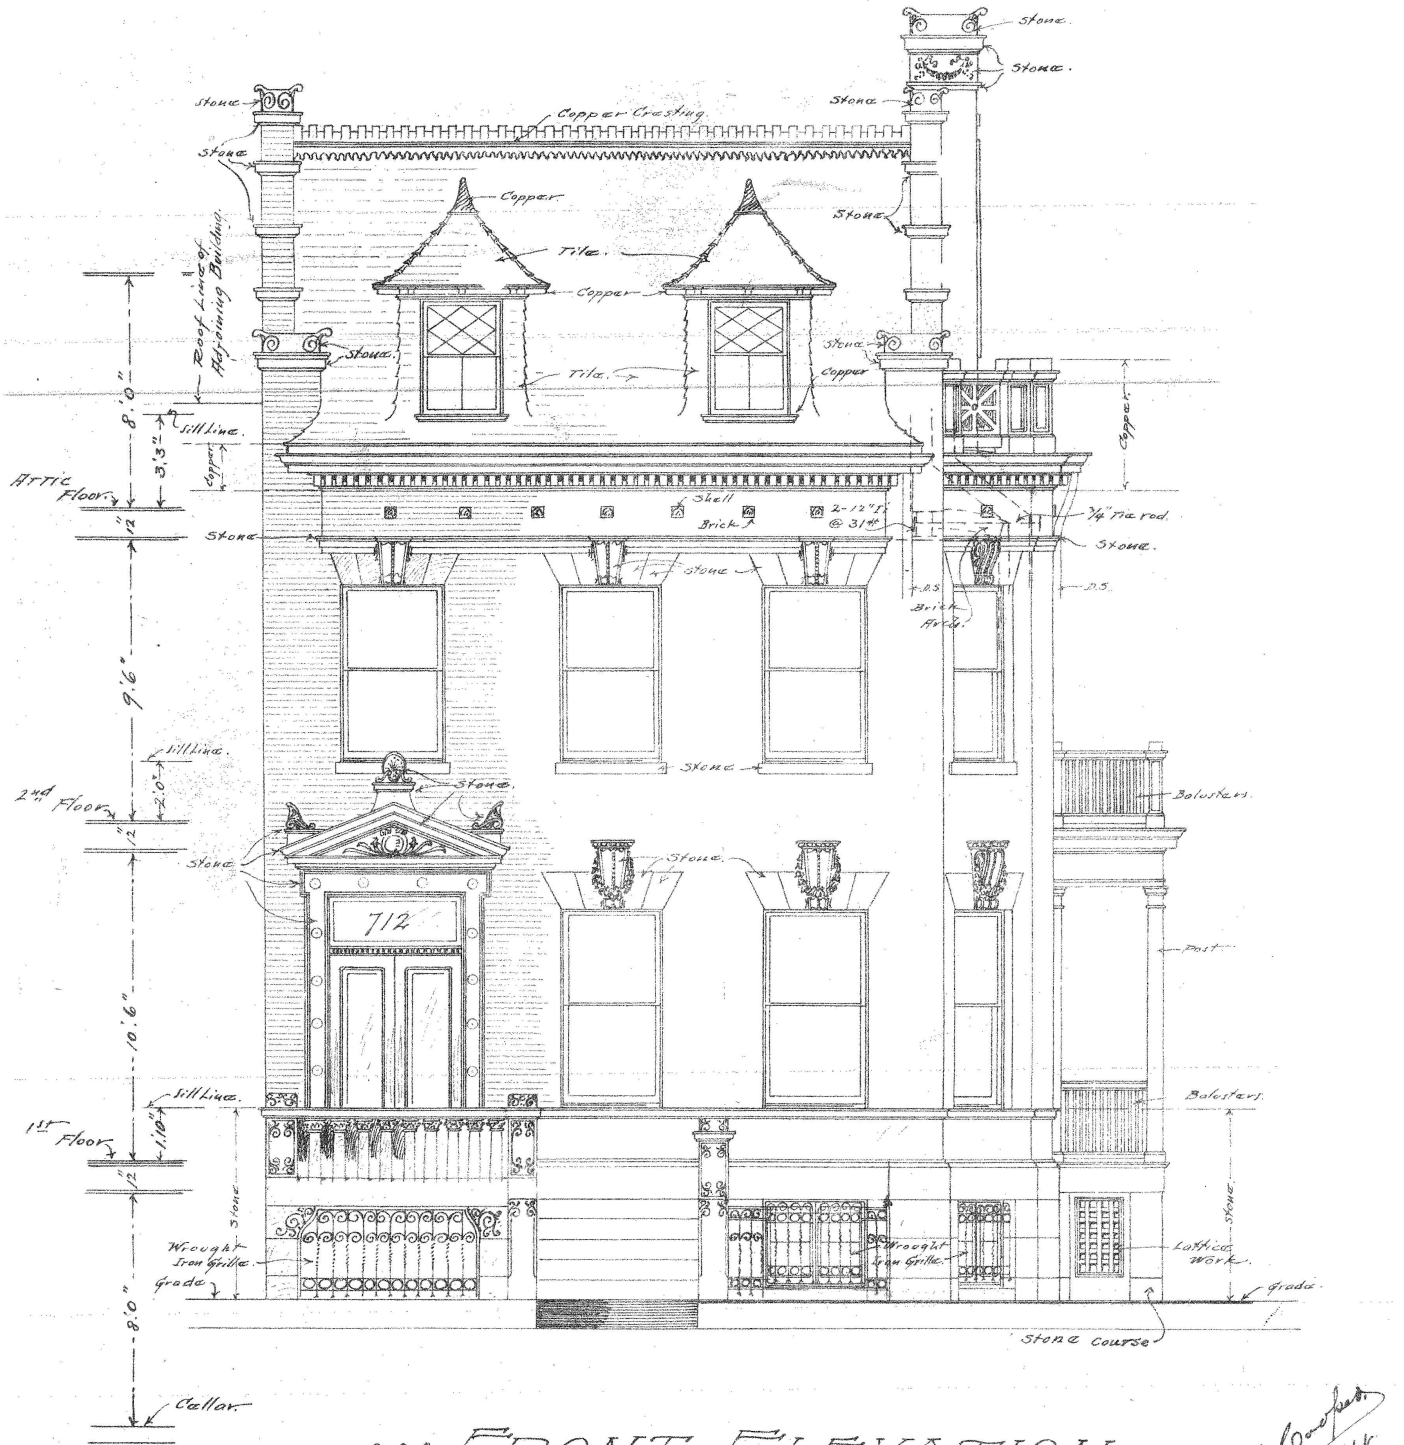


... FRONT ELEVATION ...

Scale = ¼" = 1 Foot.

Geo. J. Cooper, Archt. May, 1902

Board of Zoning Adjustment
District of Columbia
CASE NO.16595
EXHIBIT NO.10

EXHIBIT 10

FROM

CASE 16595

IS AN OVERSIZED DOCUMENT

PLEASE SEE AT OFFICE