
TRUE REFORMER BUILDING

The Public Welfare Foundation - Keeping the Spirit Alive

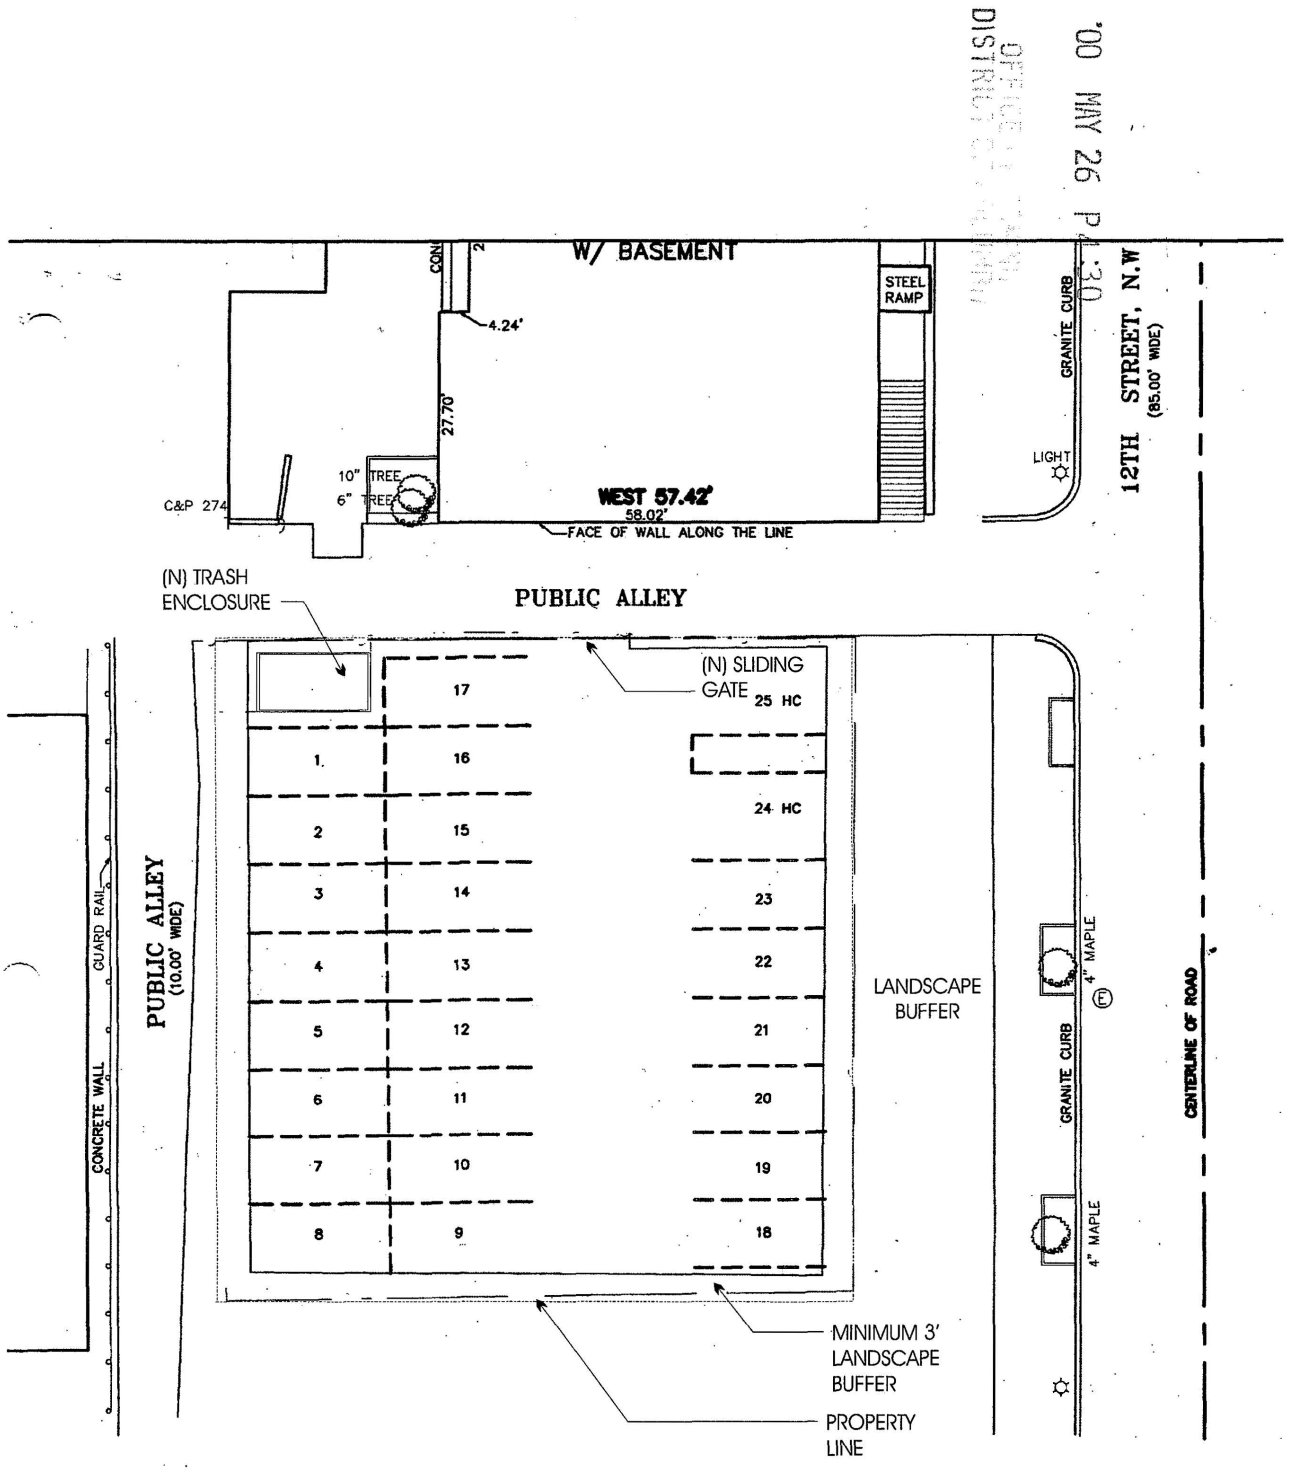

SORG
ARCHITECTS + ENGINEERS

EXHIBIT F - SITE PLAN

BZA
Case No. 16602
Exhibit No. 12

Board of Zoning Adjustment
District of Columbia
CASE NO.16602
EXHIBIT NO.12