

SQUARE 517


Ground Level Plan

HELLMUTH, OBATA & KASSABAUM, P.C.

BZA
Case No. 16603
Exhibit No. 9

Board of Zoning Adjustment
District of Columbia
CASE NO.16603
EXHIBIT NO.9

DRI Development Resources, Inc.

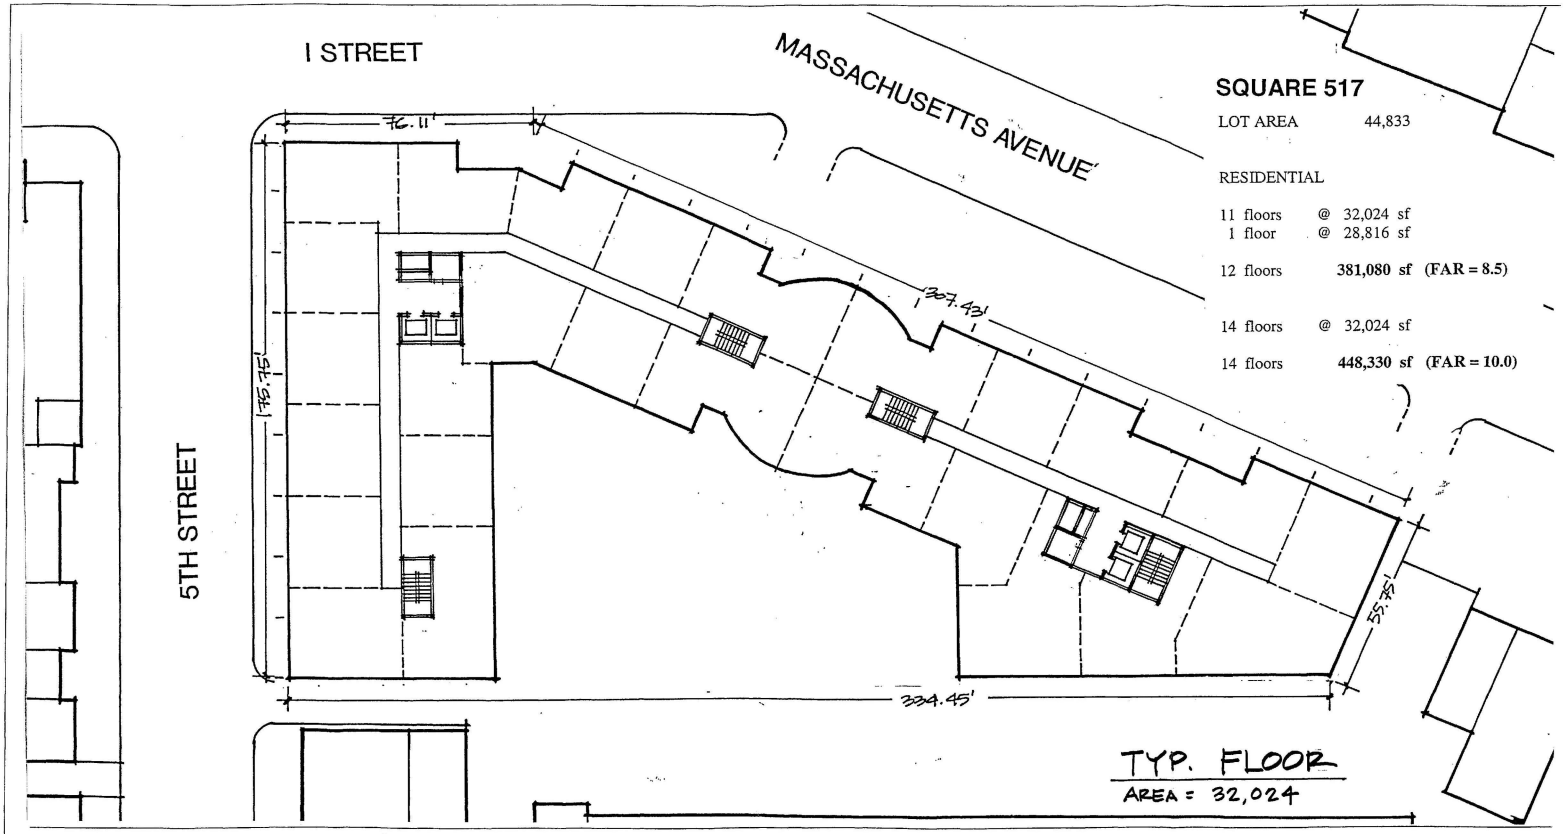


SQUARE 517

Ground Level Plan

HELLMUTH, OBATA & KASSABAUM, P.C.

DRI® Development Resources, Inc.

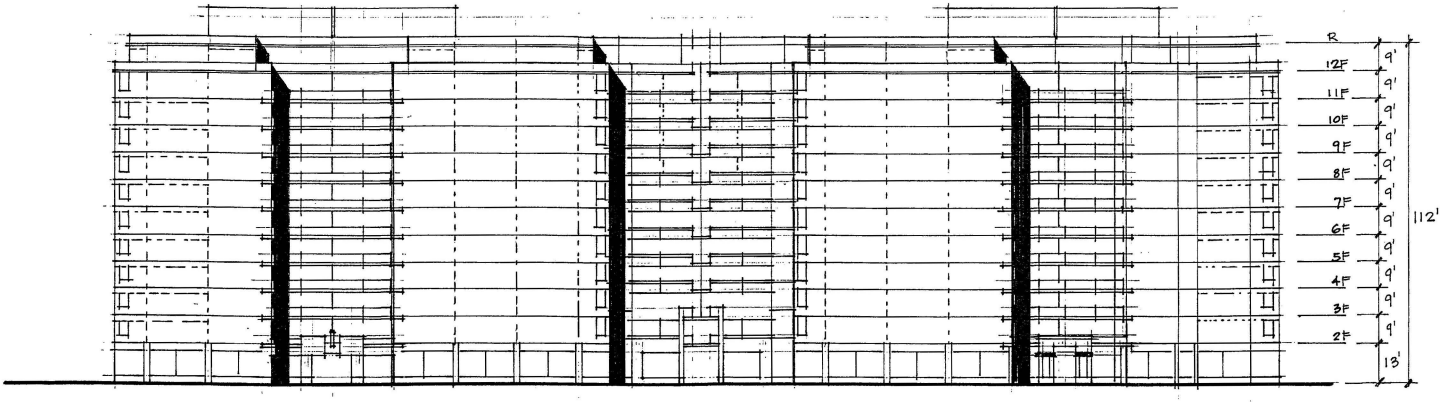

SQUARE 517

Ground Level Plan

HELLMUTH, OBATA & KASSABAUM, P.C.

DRI®
Development Resources, Inc.