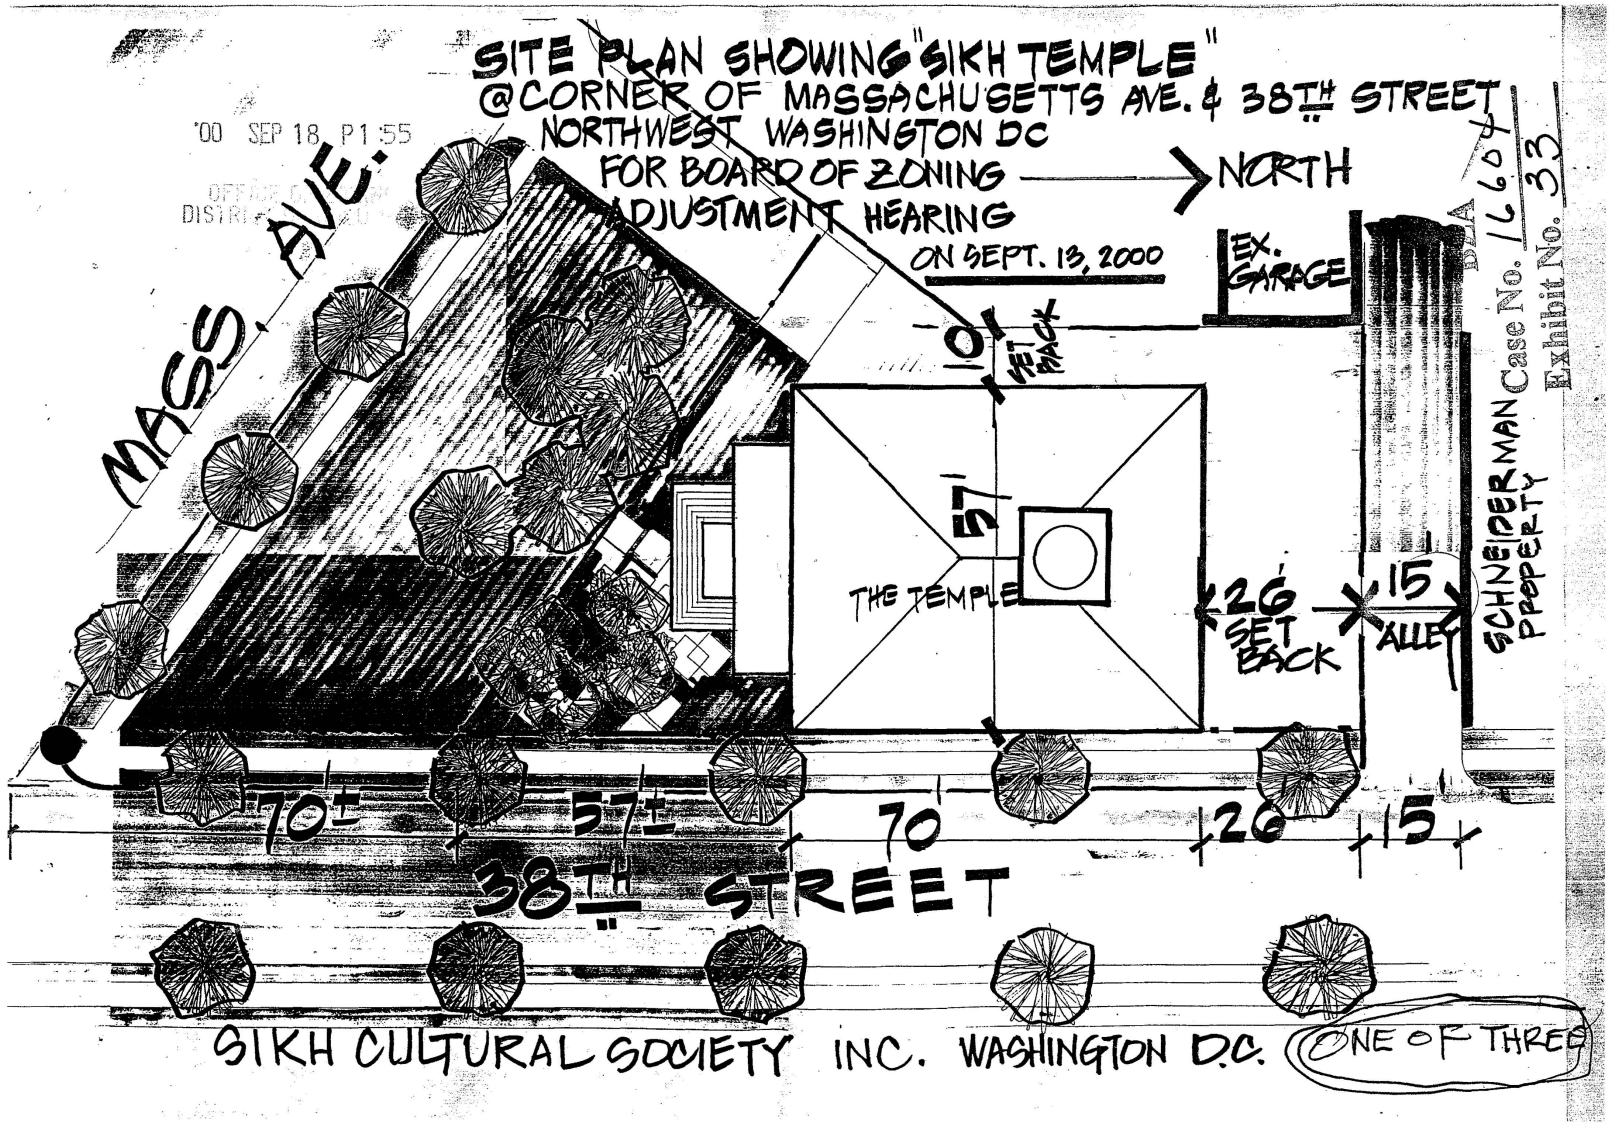
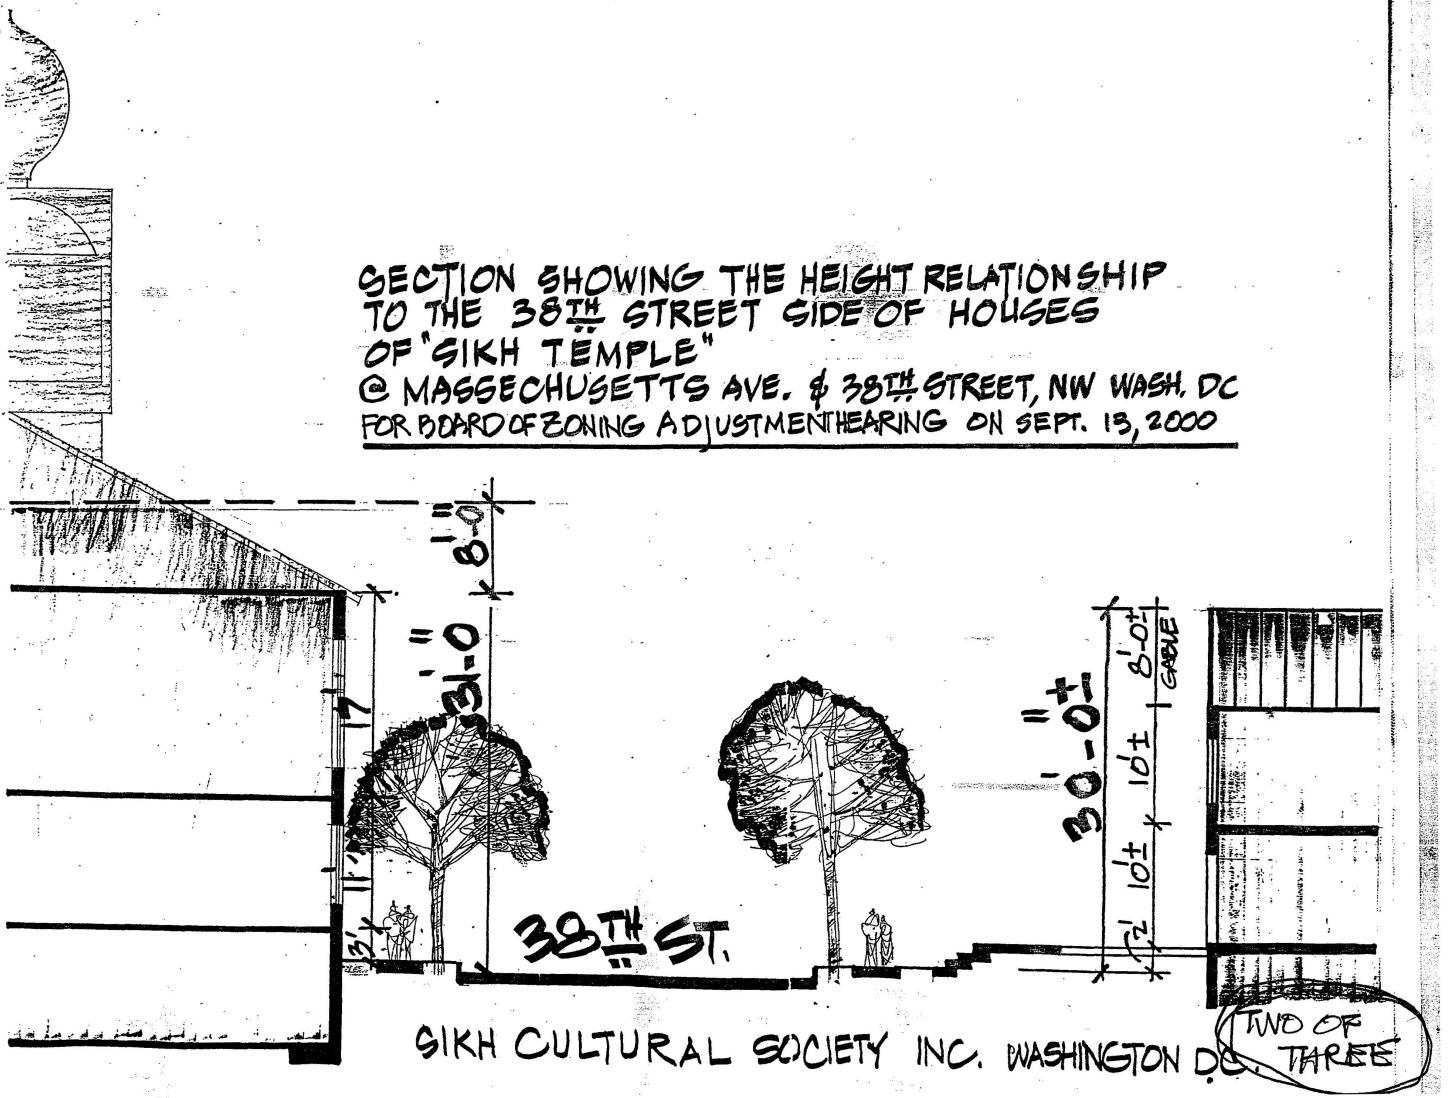

SITE PLAN SHOWING "SIKH TEMPLE"
@CORNER OF MASSACHUSETTS AVE. & 38TH STREET
NORTHWEST WASHINGTON DC
FOR BOARD OF ZONING ADJUSTMENT HEARING
ON SEPT. 13, 2000
NORTH
'00 SEP 18 P1:55
MASS. AVE.
EX. GARAGE
10' SET BACK
57'
THE TEMPLE
26' SET BACK
15' ALLEY
SCHNEIDERMAN PROPERTY
70±
57±
70
26
15
38TH STREET
SIKH CULTURAL SOCIETY INC. WASHINGTON D.C.
ONE OF THREE
Case No. 16054
Exhibit No. 33

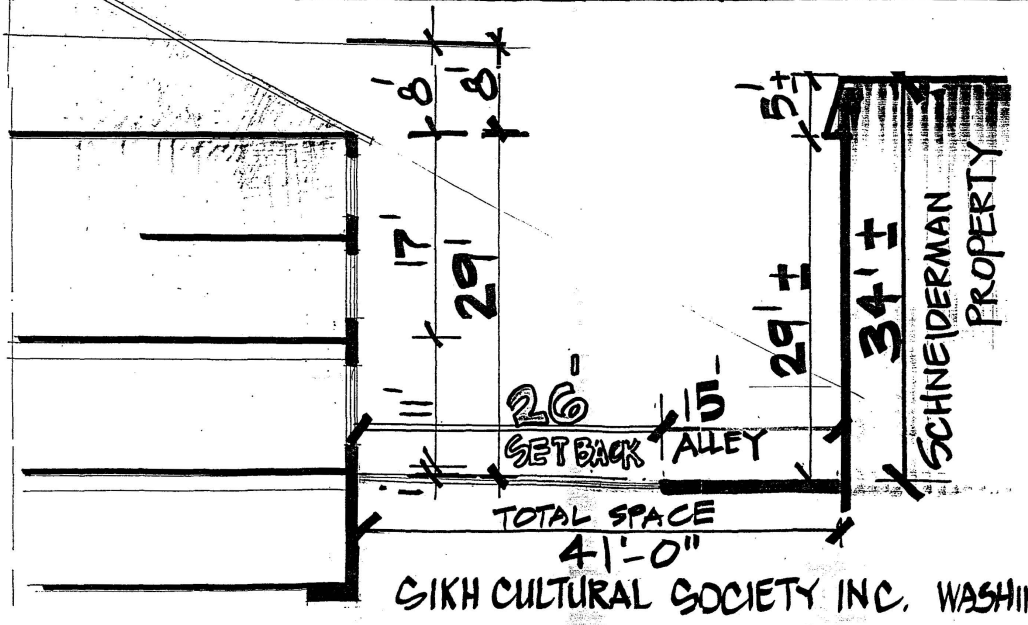
SECTION SHOWING THE HEIGHT RELATIONSHIP
TO THE 38TH ST. STREET SIDE OF HOUSES
OF "SIKH TEMPLE"
@ MASSECHUSETTS AVE. & 38TH ST. STREET, NW WASH. DC
FOR BOARD OF ZONING ADJUSTMENT HEARING ON SEPT. 13, 2000



SIKH CULTURAL SOCIETY INC. WASHINGTON D.C.

TWO OF THREE

SECTION SHOWING THE HEIGHT RELATIONSHIP TO THE PROPERTY ON ALLEY SIDE (SCHNEIDERMAN PROPERTY) OF "SIKH TEMPLE" @ MASSACHUSETTS AVE. & 38TH ST. N.W. WASHINGTON D.C. FOR BOARD OF ZONING ADJUSTMENT HEARING ON SEPT. 13, 2000



THREE OF THREE

SIKH CULTURAL SOCIETY INC. WASHINGTON DC