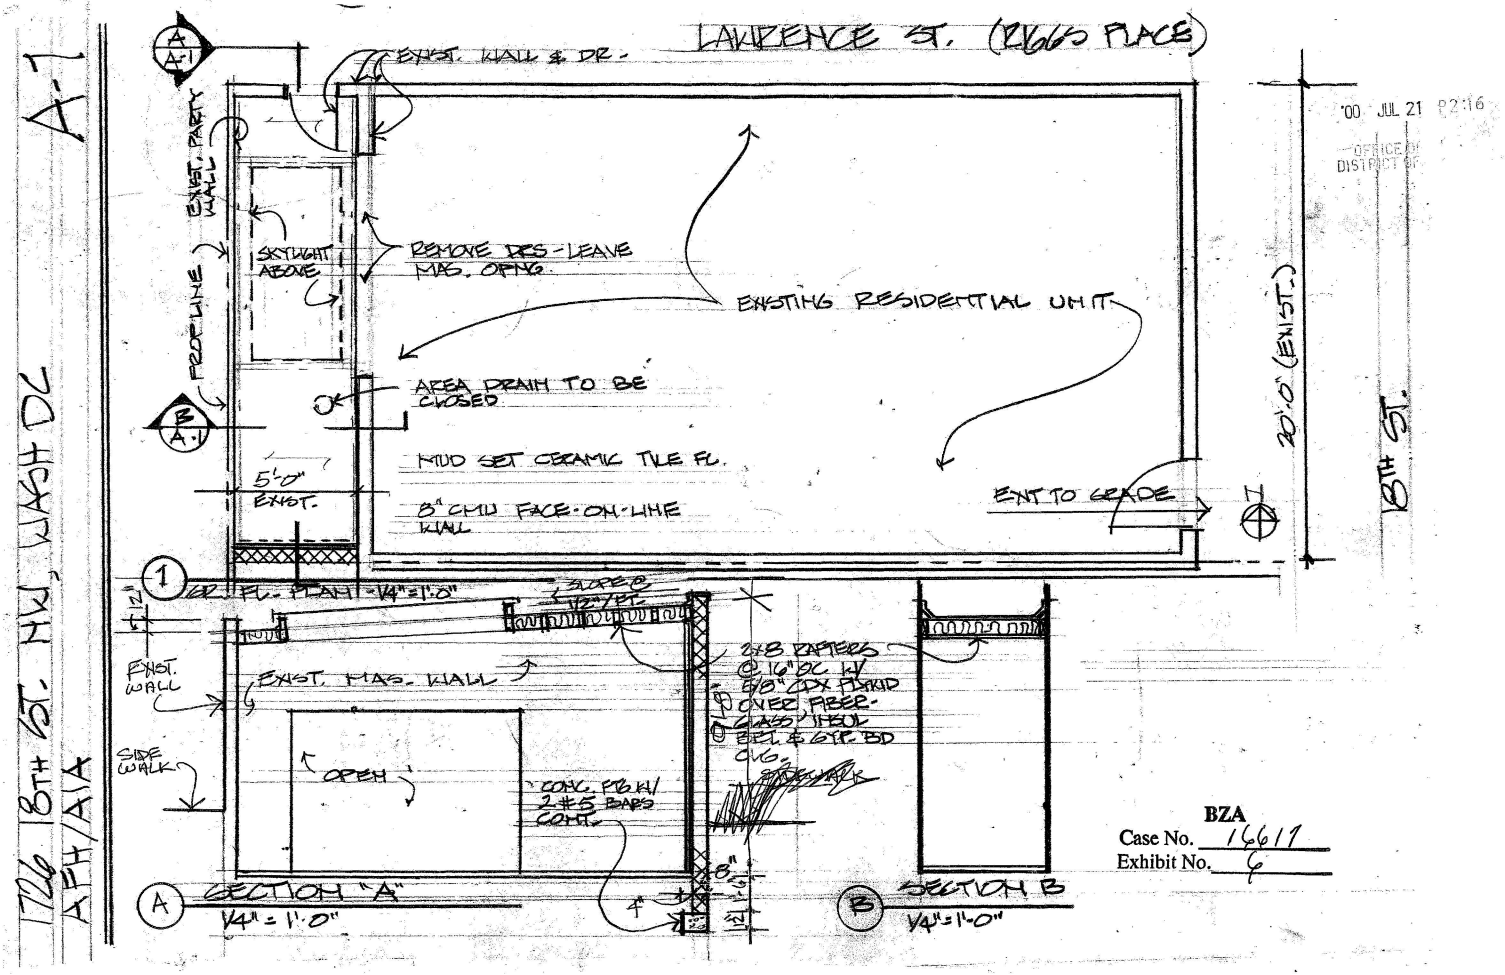


'00 JUL 21 P2:16

OFFICE OF DISTRICT OF

BZA
Case No. 16619
Exhibit No. 6

1726 18TH ST. NW, WASHINGTON, DC
AFH/AIA

A.2

