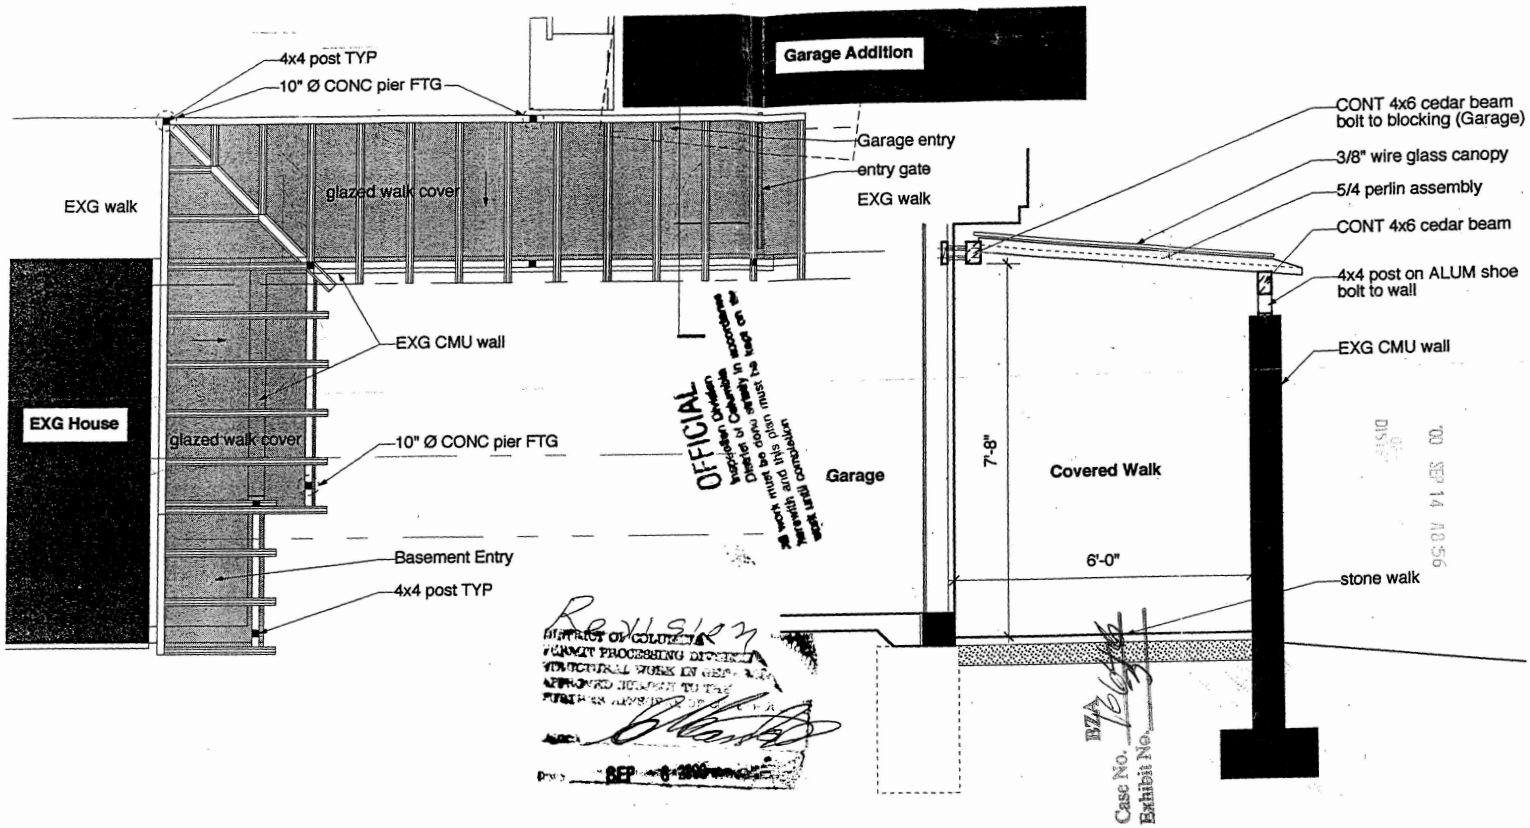


OFFICIAL


DISTRICT OF COLUMBIA
PERMIT PROCESSING DIVISION
MATERIAL WORK IN CONFORMANCE
APPROVED SUBJECT TO THE
FURTHER APPROVAL BY

BEP

BZA
Case No.
Exhibit No.

PLAN - COVERED WALK
SCALE 1/4" = 1'- 0"

Complies with requirement of Zoning Regulations
Initial 8/8/00

SECTION - COVERED WALK
SCALE 1/2" = 1'- 0"

DRAWN BY	ISSUED FOR	DATE
KV	REVISED	07-31-00

THOMAS S. SHINER ARCHITECT
5655 MORELAND STREET NW
WASHINGTON DC 20015-0111
202 537 0098 FAX 202 537 4851

PROJECT
SHINER RESIDENCE - GARAGE ADDITION
5655 MORELAND ST., NW WASHINGTON, DC

SHEET TITLE
COVERED WALK

SHEET NO.
A-1