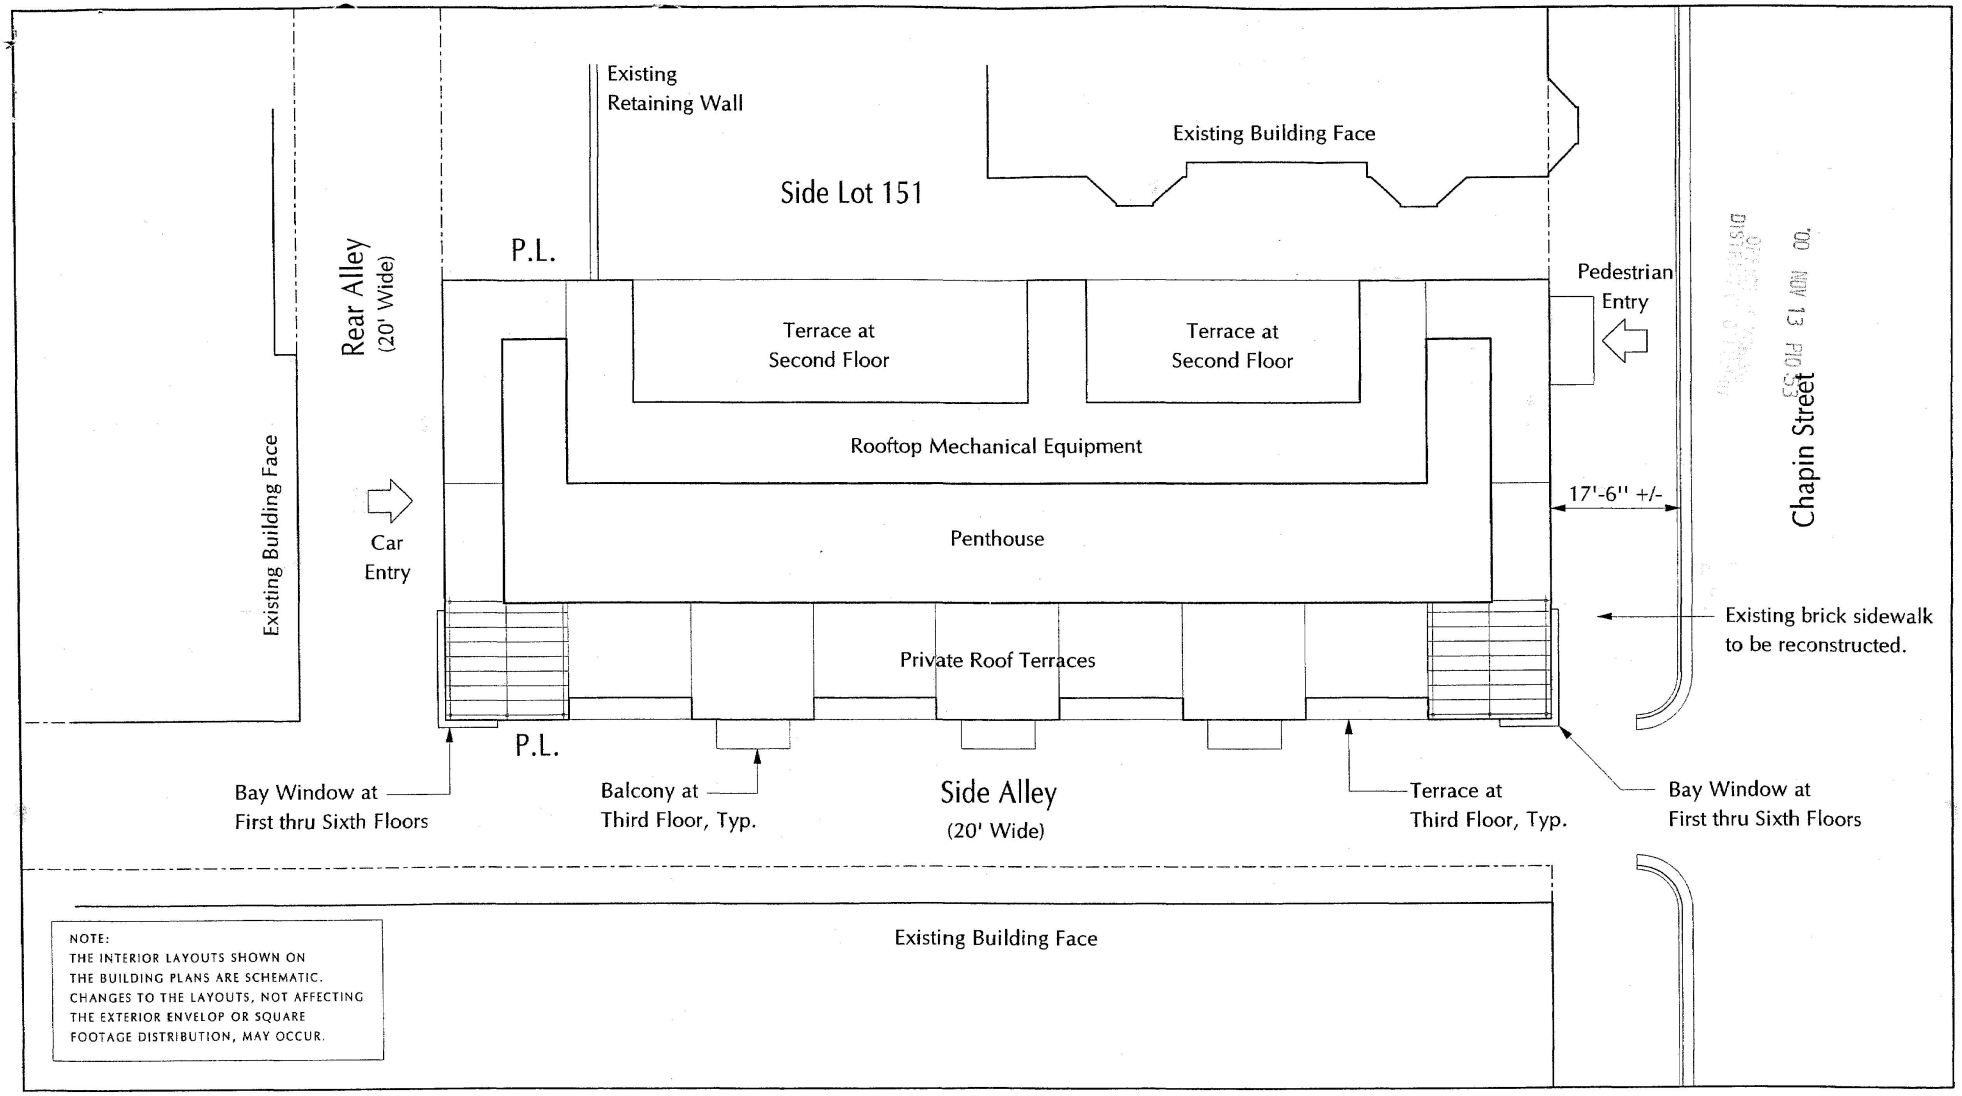



Chapin Street Lofts
1432 Chapin Street, NW
Washington, DC

Architectrual Site Plan

0 4 8 16

November 6, 2000

Cunningham + Quill Architects, PLLC
Copyright 2000

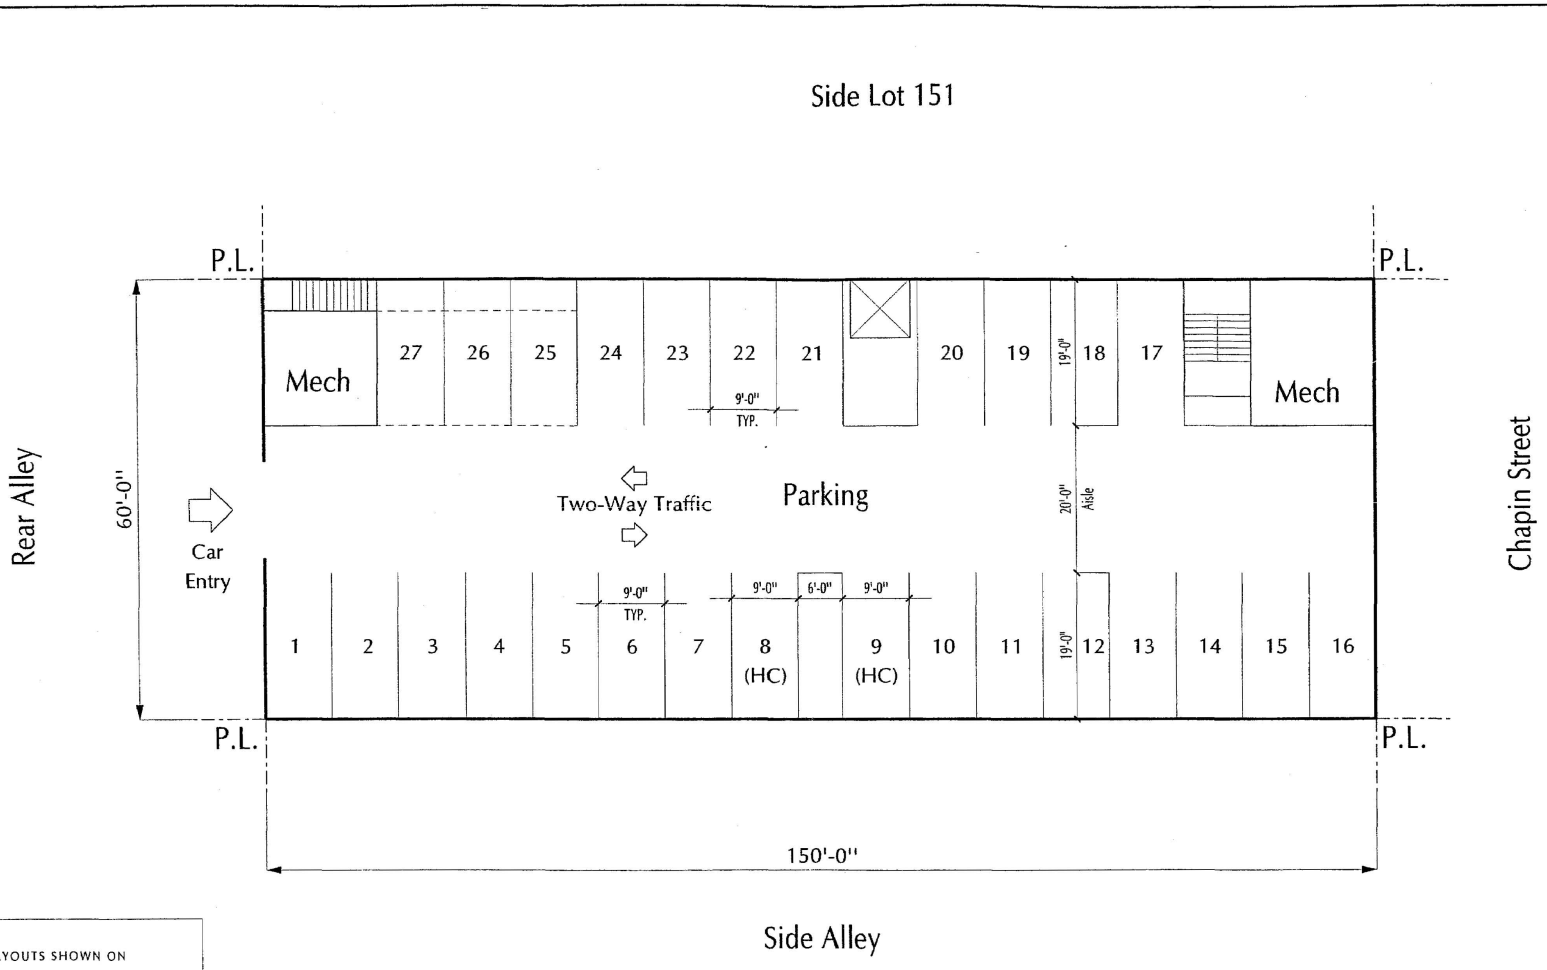

NOTE:
THE INTERIOR LAYOUTS SHOWN ON THE BUILDING PLANS ARE SCHEMATIC. CHANGES TO THE LAYOUTS, NOT AFFECTING THE EXTERIOR ENVELOP OR SQUARE FOOTAGE DISTRIBUTION, MAY OCCUR.


Chapin Street Lofts
1412 Chapin Street, NW
Washington, DC

Basement Floor Plan

0 4 8 16

November 6. 2000

Cunningham + Quill Architects, PLLC
Copyright 2000

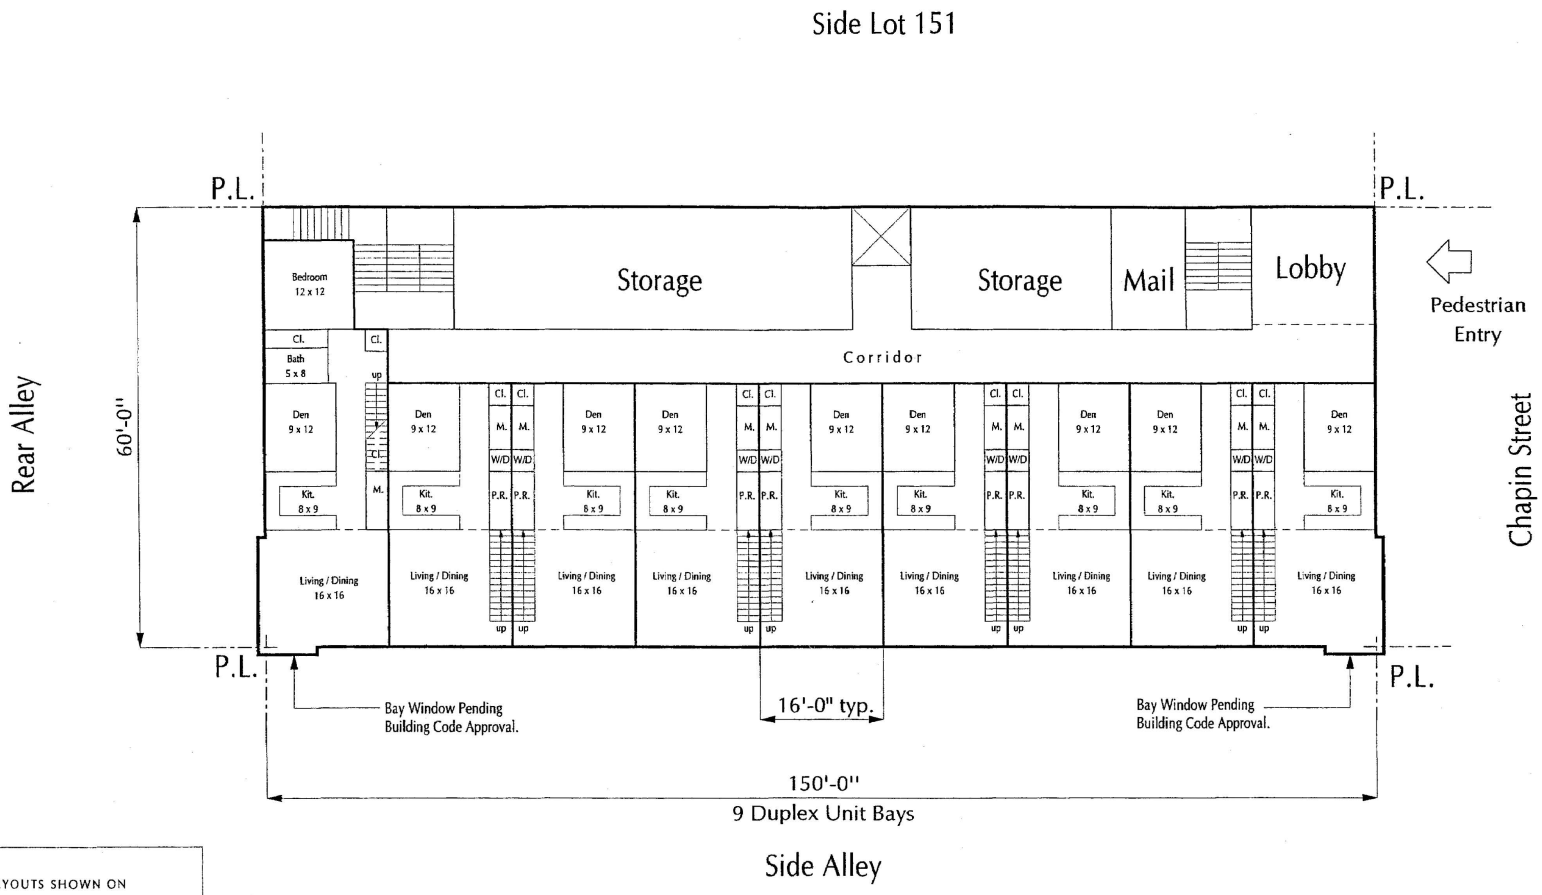

NOTE:
THE INTERIOR LAYOUTS SHOWN ON THE BUILDING PLANS ARE SCHEMATIC. CHANGES TO THE LAYOUTS, NOT AFFECTING THE EXTERIOR ENVELOP OR SQUARE FOOTAGE DISTRIBUTION, MAY OCCUR.


Chapin Street Lofts
1412 Chapin Street, NW
Washington, DC

First Floor Plan

0 4 8 16

November 6, 2000

Cunningham + Quill Architects, PLLC
Copyright 2000

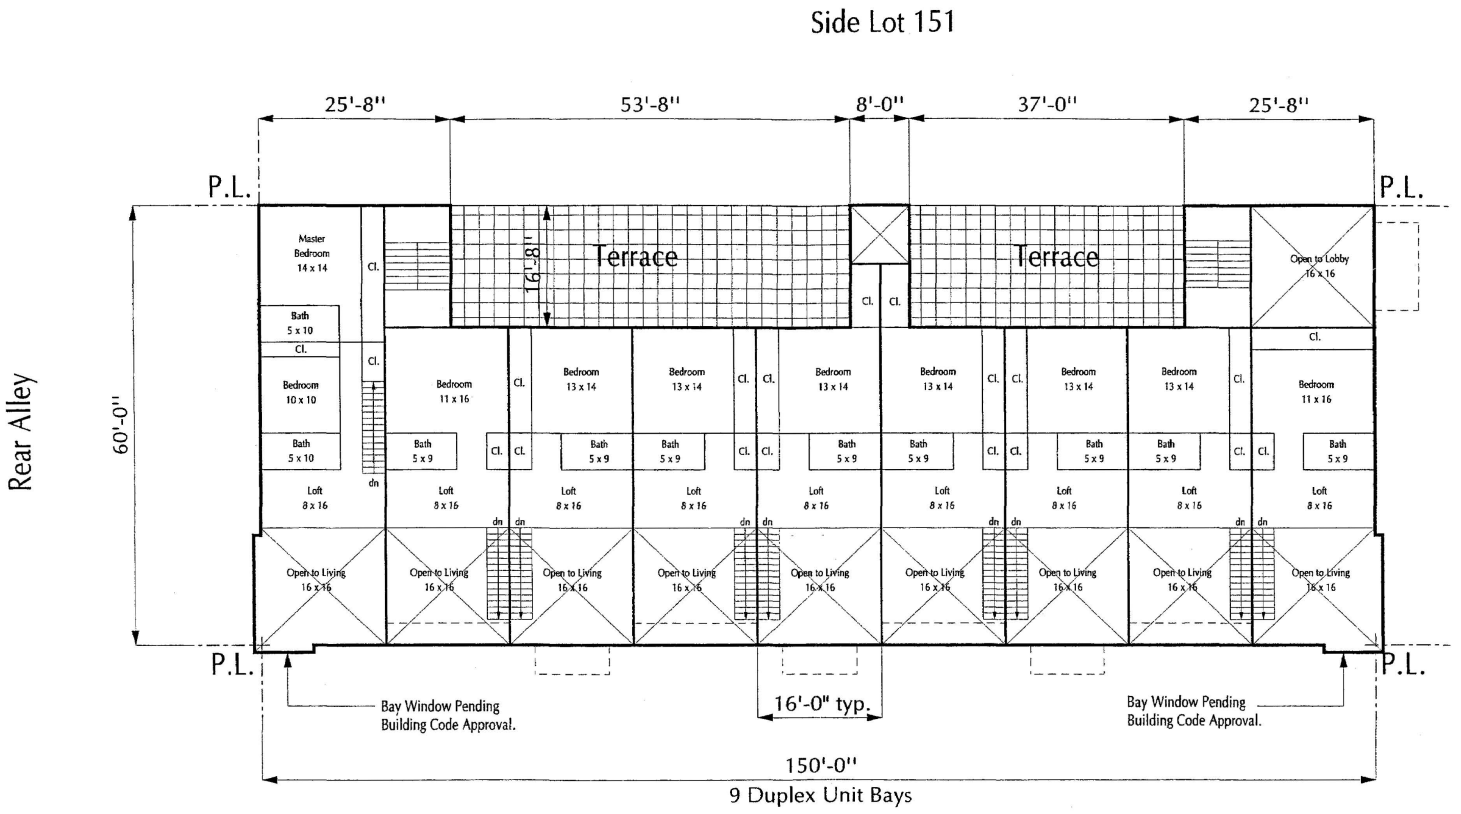

NOTE:
THE INTERIOR LAYOUTS SHOWN ON THE BUILDING PLANS ARE SCHEMATIC. CHANGES TO THE LAYOUTS, NOT AFFECTING THE EXTERIOR ENVELOP OR SQUARE FOOTAGE DISTRIBUTION, MAY OCCUR.


Chapin Street Lofts
1412 Chapin Street, NW
Washington, DC

Second Floor Plan

0 4 8 16

November 6, 2000

Cunningham + Quill Architects, PLLC
Copyright 2000

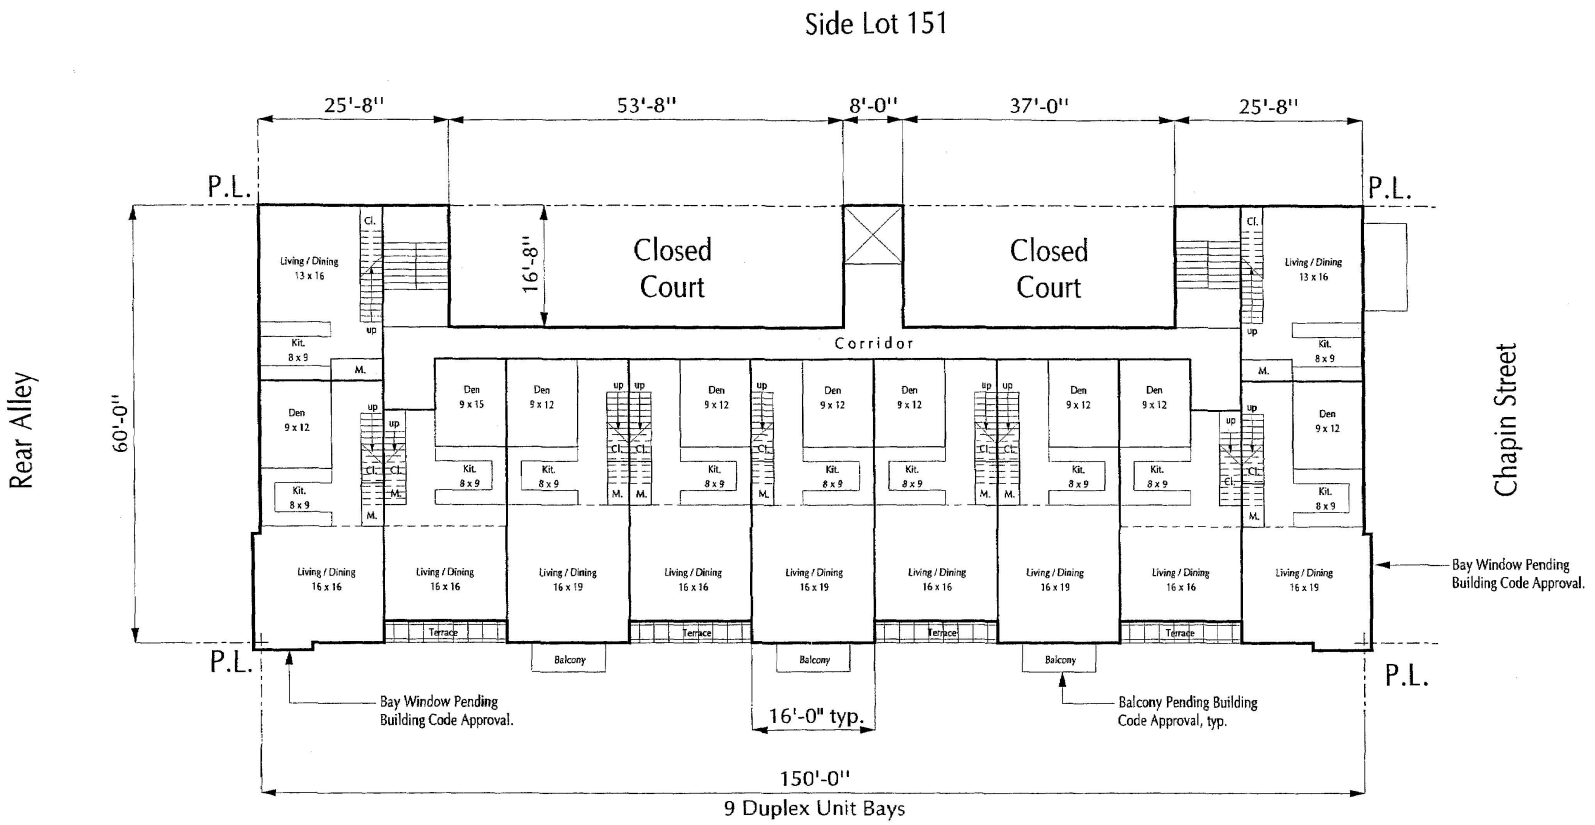

NOTE:
THE INTERIOR LAYOUTS SHOWN ON THE BUILDING PLANS ARE SCHEMATIC. CHANGES TO THE LAYOUTS, NOT AFFECTING THE EXTERIOR ENVELOP OR SQUARE FOOTAGE DISTRIBUTION, MAY OCCUR.


Chapin Street Lofts
1412 Chapin Street, NW
Washington, DC

Third Floor Plan

0 4 8 16

November 6, 2000

Cunningham + Quill Architects, PLLC
Copyright 2000

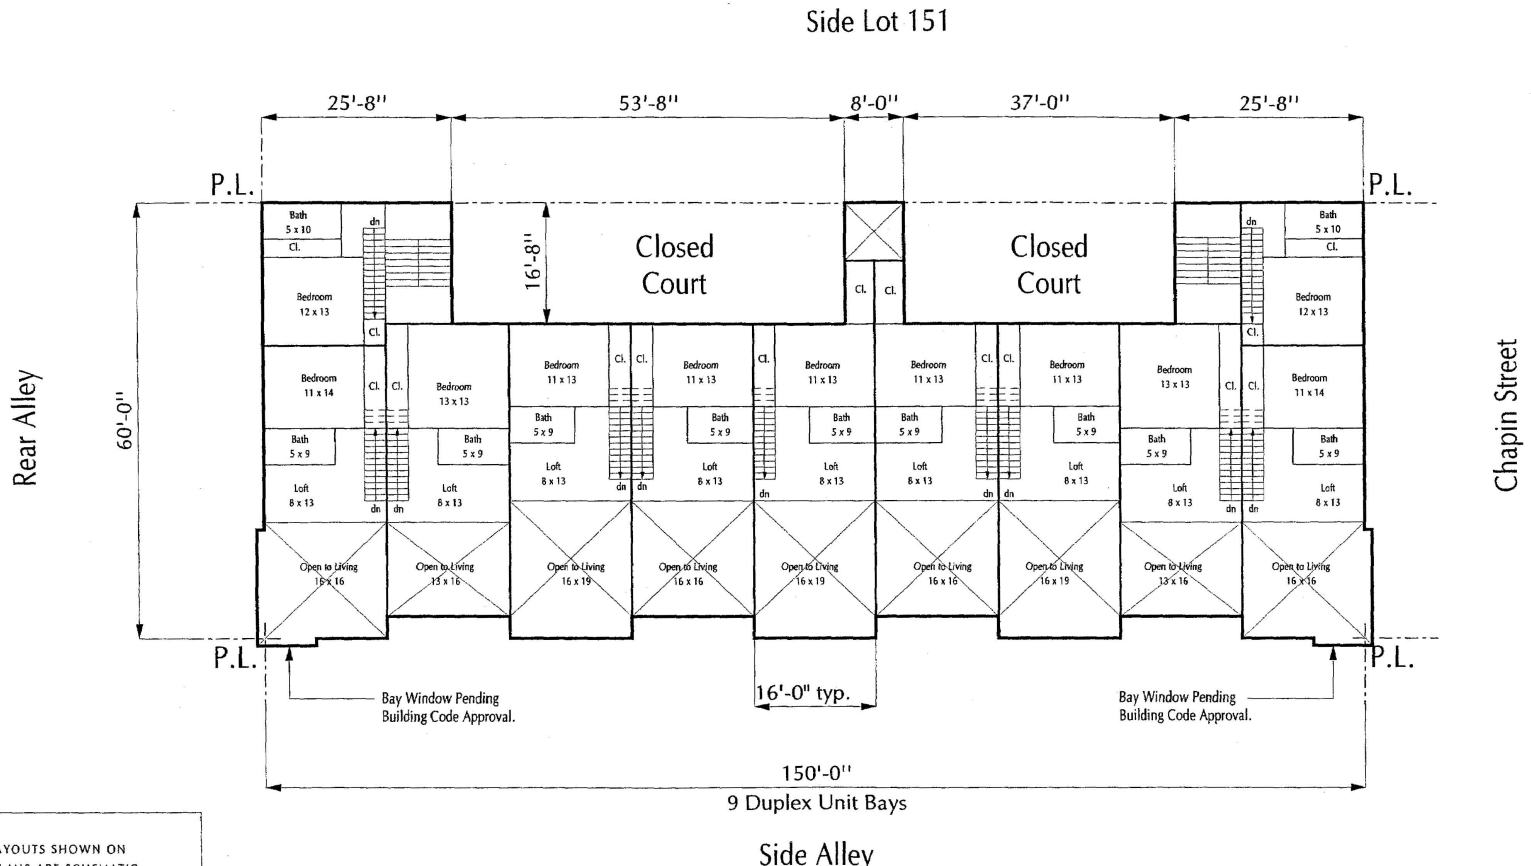

NOTE:
THE INTERIOR LAYOUTS SHOWN ON THE BUILDING PLANS ARE SCHEMATIC. CHANGES TO THE LAYOUTS, NOT AFFECTING THE EXTERIOR ENVELOP OR SQUARE FOOTAGE DISTRIBUTION, MAY OCCUR.


Chapin Street Lofts
1412 Chapin Street, NW
Washington, DC

Fourth Floor Plan

0 4 8 16

November 6, 2000

Cunningham + Quill Architects, PLLC
Copyright 2000

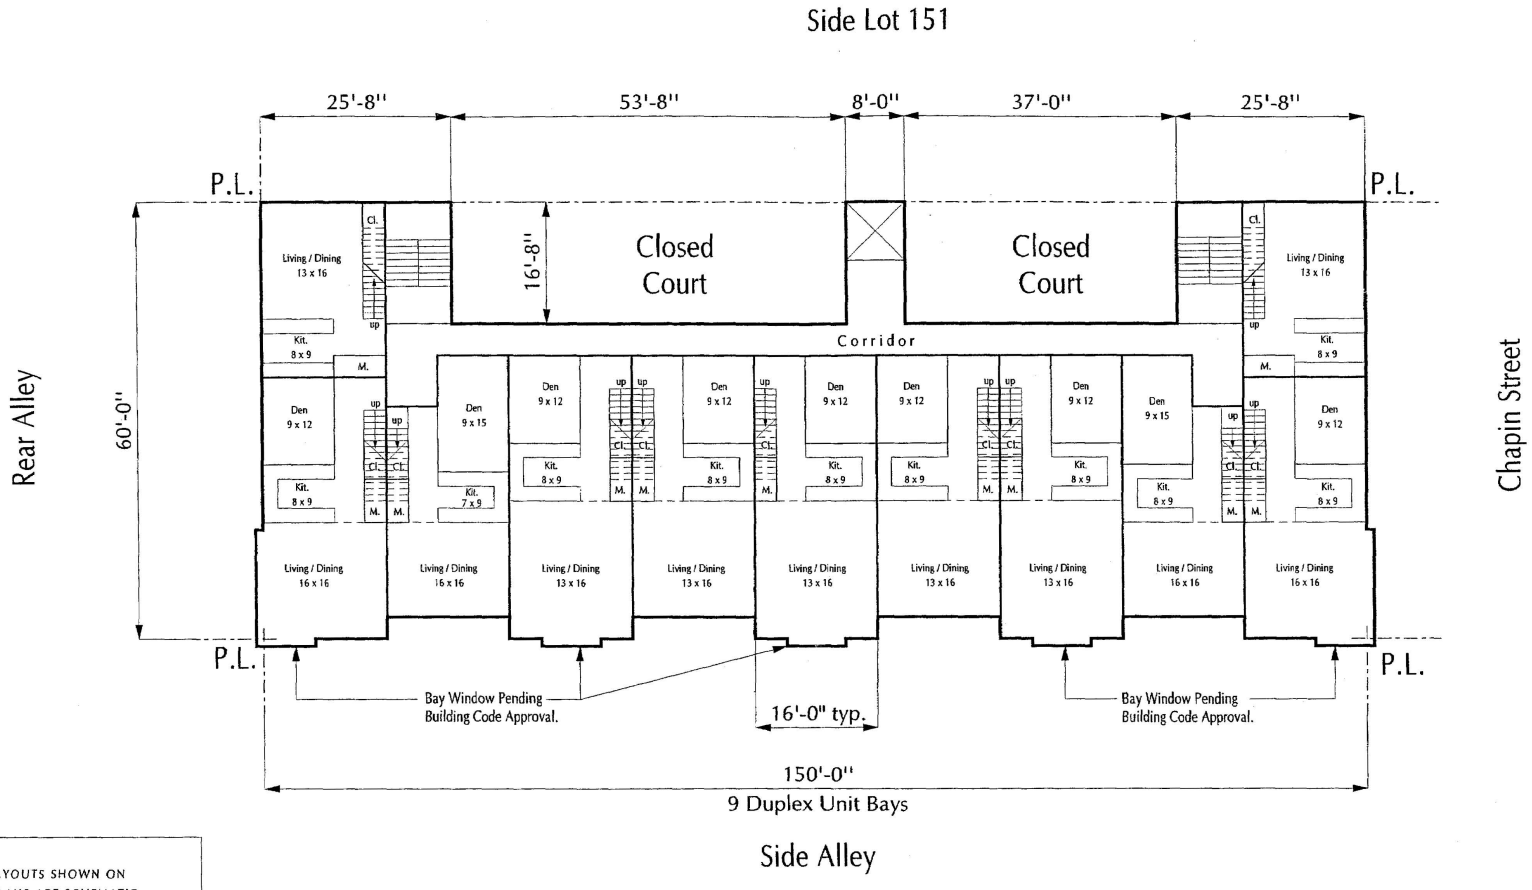

NOTE:
THE INTERIOR LAYOUTS SHOWN ON THE BUILDING PLANS ARE SCHEMATIC. CHANGES TO THE LAYOUTS, NOT AFFECTING THE EXTERIOR ENVELOP OR SQUARE FOOTAGE DISTRIBUTION, MAY OCCUR.


Chapin Street Lofts
1412 Chapin Street, NW
Washington, DC

Fifth Floor Plan

0 4 8 16

November 6, 2000

Cunningham + Quill Architects, PLLC
Copyright 2000

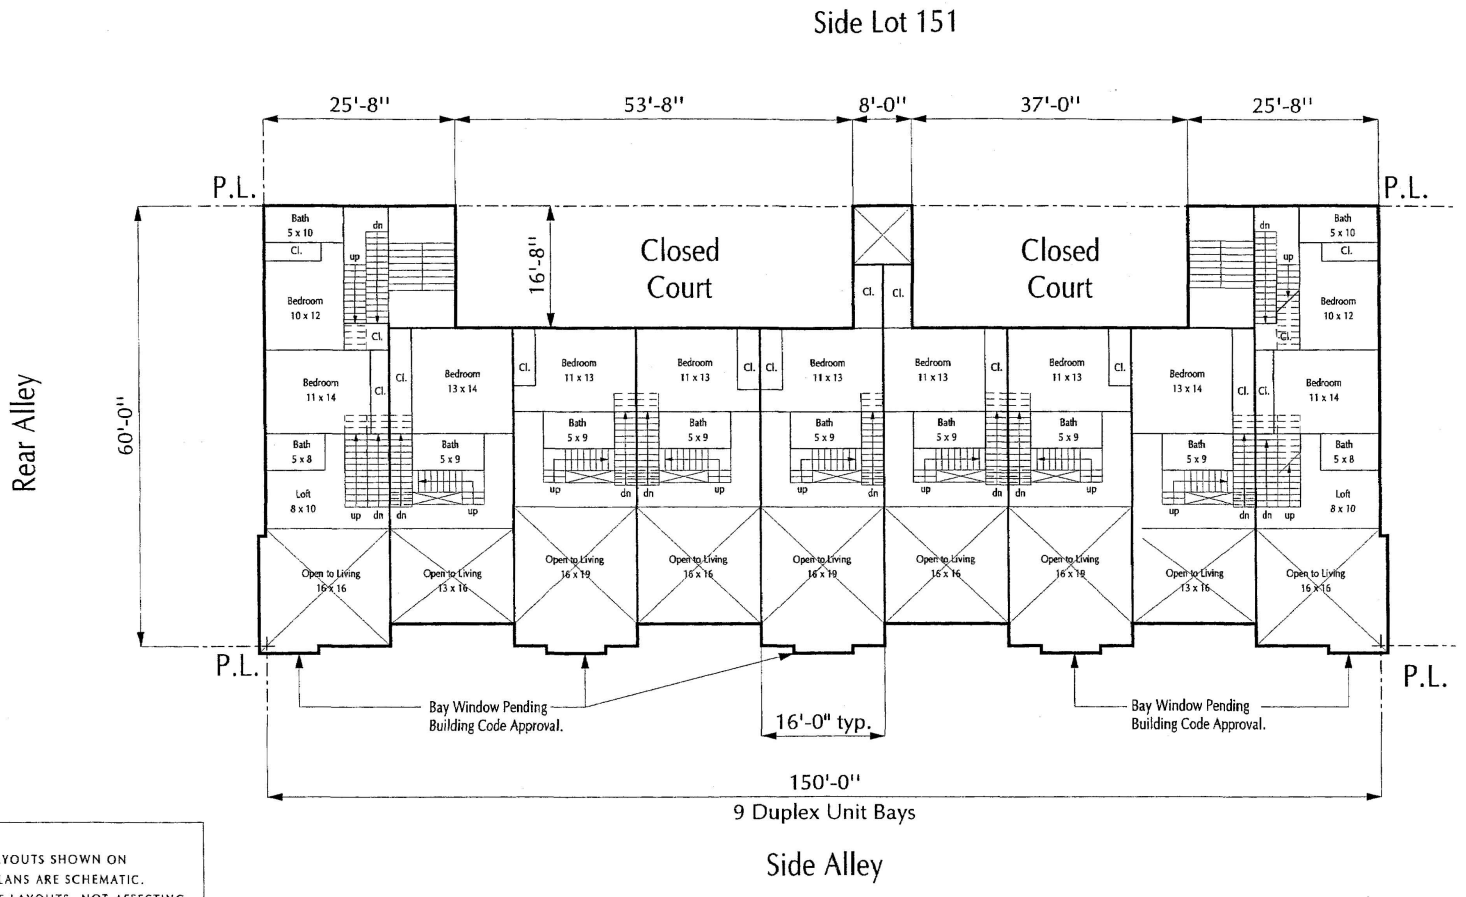

NOTE:
THE INTERIOR LAYOUTS SHOWN ON THE BUILDING PLANS ARE SCHEMATIC. CHANGES TO THE LAYOUTS, NOT AFFECTING THE EXTERIOR ENVELOP OR SQUARE FOOTAGE DISTRIBUTION, MAY OCCUR.


Chapin Street Lofts
1412 Chapin Street, NW
Washington, DC

Sixth Floor Plan

0 4 8 16

November 6, 2000

Cunningham + Quill Architects, PLLC
Copyright 2000

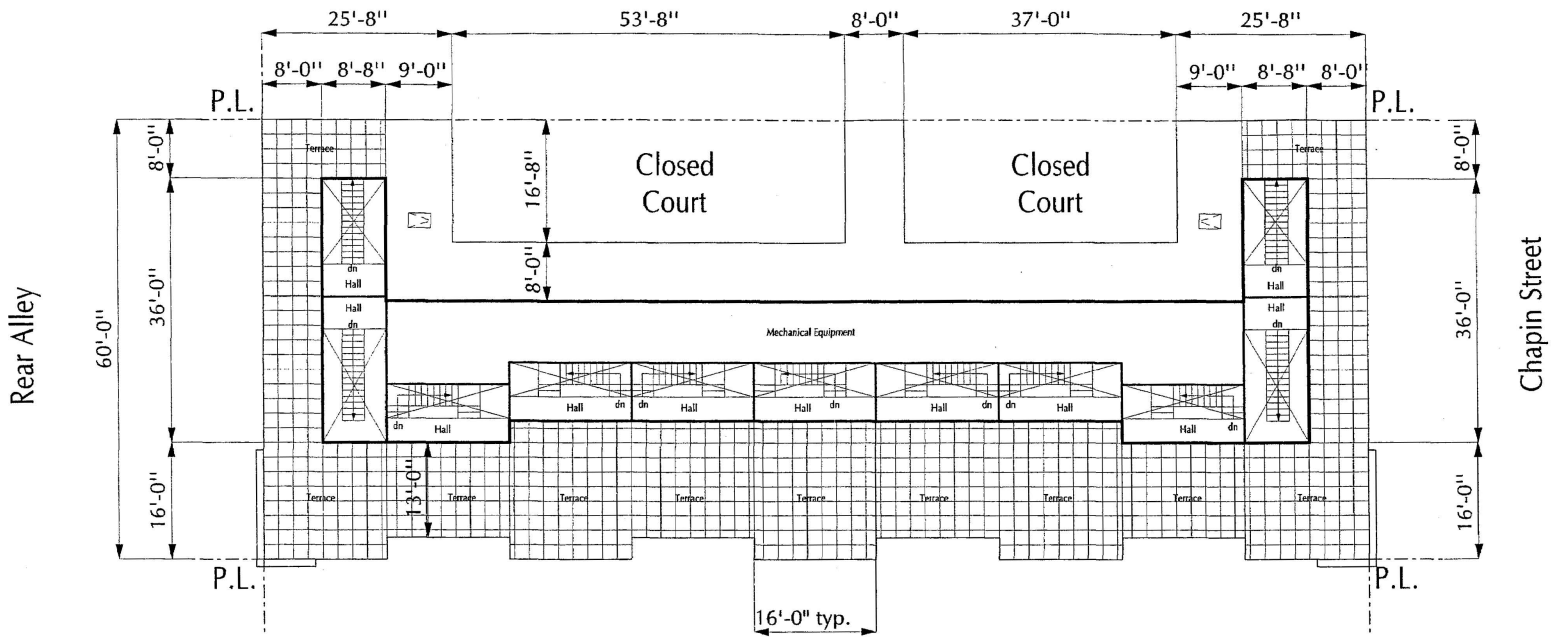

NOTE:
THE INTERIOR LAYOUTS SHOWN ON THE BUILDING PLANS ARE SCHEMATIC. CHANGES TO THE LAYOUTS, NOT AFFECTING THE EXTERIOR ENVELOP OR SQUARE FOOTAGE DISTRIBUTION, MAY OCCUR.


Chapin Street Lofts
1412 Chapin Street, NW
Washington, DC

Penthouse Plan

0 4 8 16

November 6, 2000

Cunningham + Quill Architects, PLLC
Copyright 2000

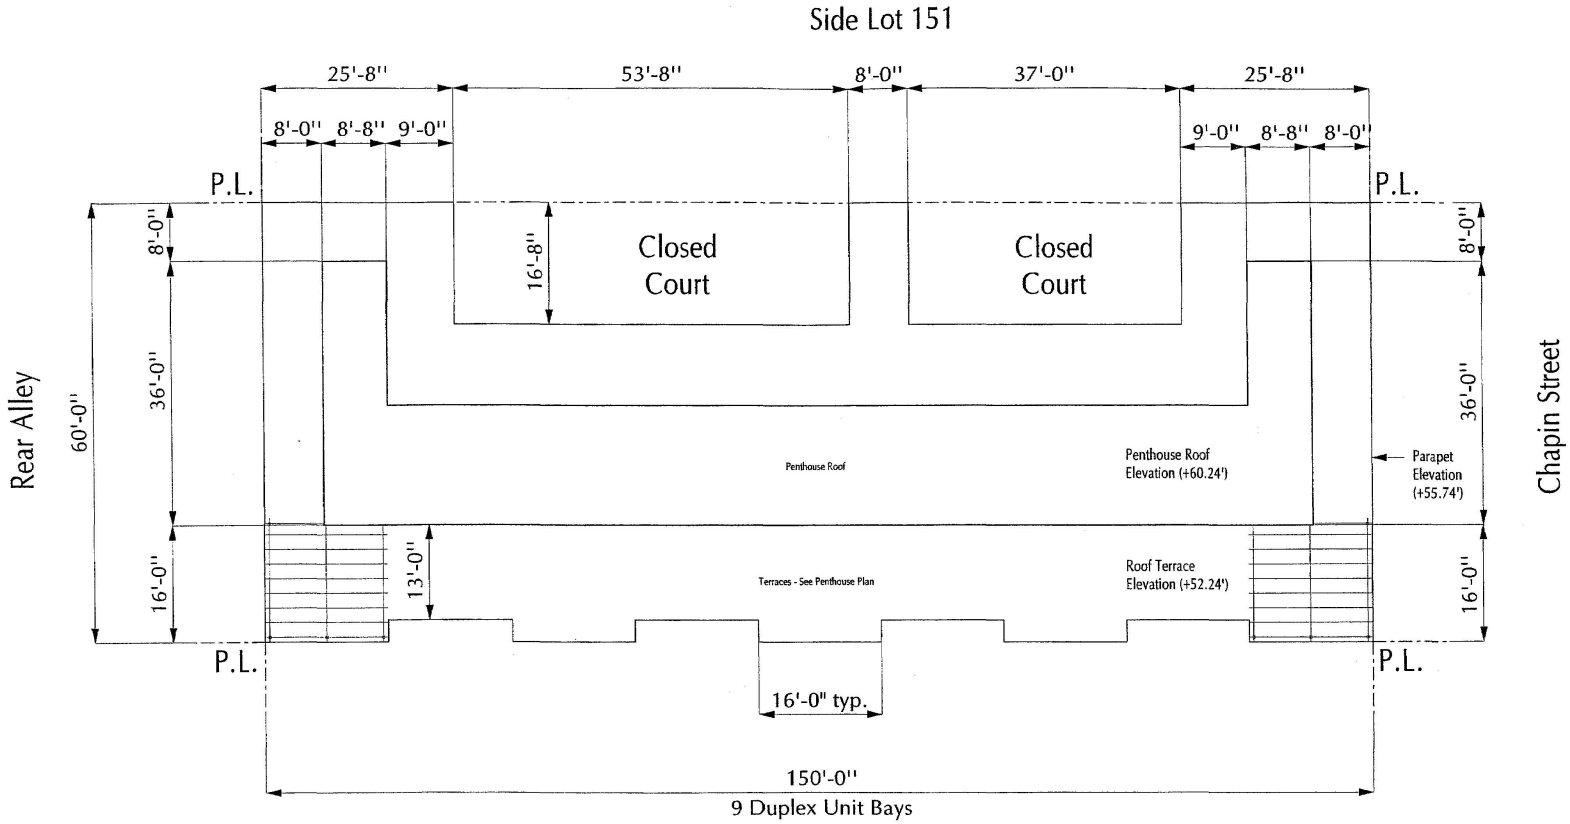

NOTE:
THE INTERIOR LAYOUTS SHOWN ON THE BUILDING PLANS ARE SCHEMATIC. CHANGES TO THE LAYOUTS, NOT AFFECTING THE EXTERIOR ENVELOP OR SQUARE FOOTAGE DISTRIBUTION, MAY OCCUR.


Chapin Street Lofts
1412 Chapin Street, NW
Washington, DC

Roof Plan

0 4 8 16

November 6, 2000

Cunningham + Quill Architects, PLLC
Copyright 2000

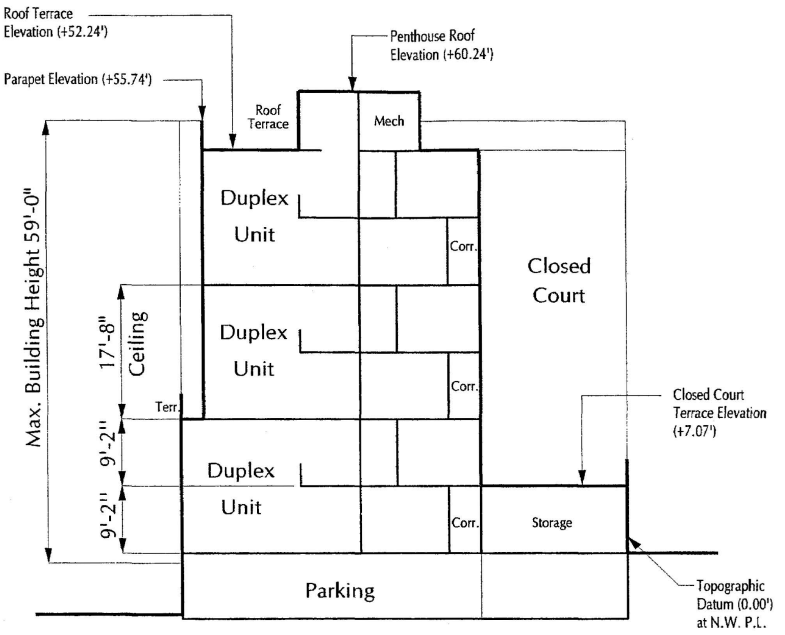

NOTE:
THE INTERIOR LAYOUTS SHOWN ON THE BUILDING PLANS ARE SCHEMATIC. CHANGES TO THE LAYOUTS, NOT AFFECTING THE EXTERIOR ENVELOP OR SQUARE FOOTAGE DISTRIBUTION, MAY OCCUR.


Chapin Street Lofts
1412 Chapin Street, NW
Washington, DC

Cross Section

0 4 8 16

November 6, 2000

Cunningham + Quill Architects, PLLC
Copyright 2000

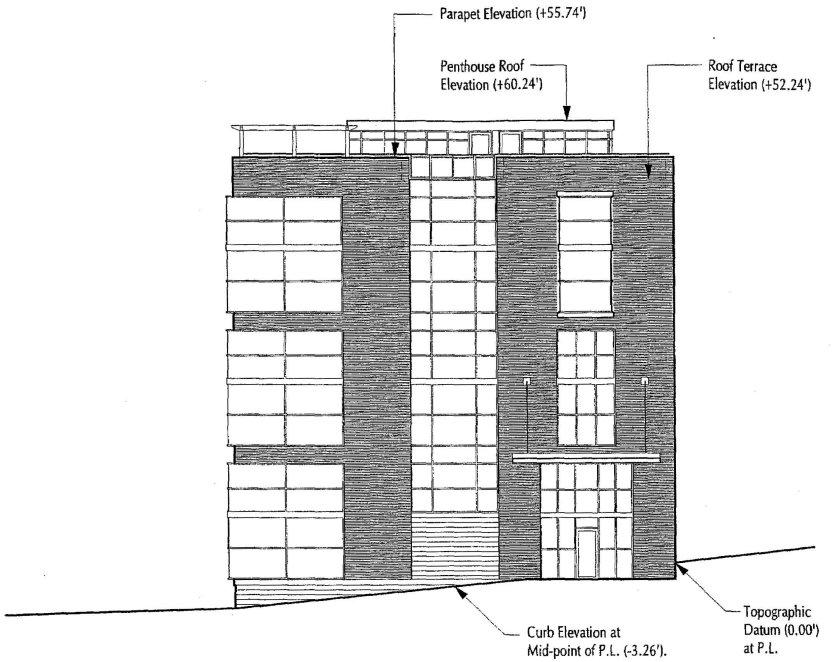

NOTE:
THE INTERIOR LAYOUTS SHOWN ON THE BUILDING PLANS ARE SCHEMATIC. CHANGES TO THE LAYOUTS, NOT AFFECTING THE EXTERIOR ENVELOP OR SQUARE FOOTAGE DISTRIBUTION, MAY OCCUR.


Chapin Street Lofts
1412 Chapin Street, NW
Washington, DC

Chapin Street (North) Elevation

0 4 8 16

November 6, 2000

Cunningham + Quill Architects, PLLC
Copyright 2000

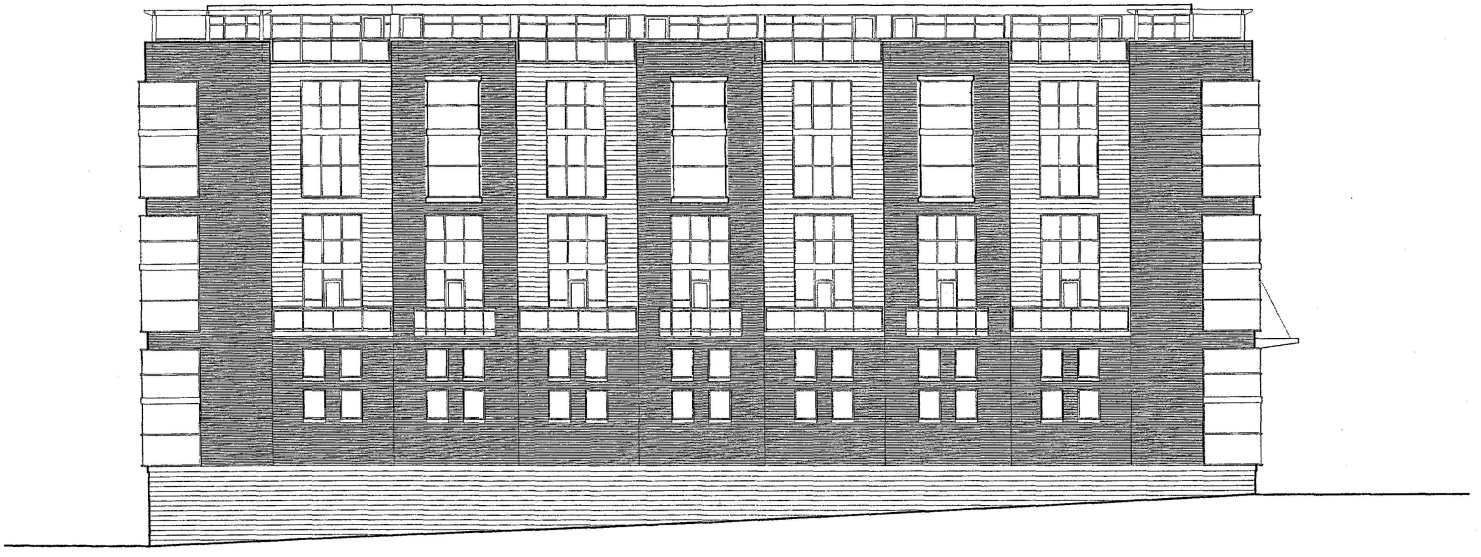

NOTE:
THE INTERIOR LAYOUTS SHOWN ON
THE BUILDING PLANS ARE SCHEMATIC.
CHANGES TO THE LAYOUTS, NOT AFFECTING
THE EXTERIOR ENVELOP OR SQUARE
FOOTAGE DISTRIBUTION, MAY OCCUR.


Chapin Street Lofts
1412 Chapin Street, NW
Washington, DC

Side Alley (East) Elevation

0 4 8 16

November 6, 2000

Cunningham + Quill Architects, PLLC
Copyright 2000

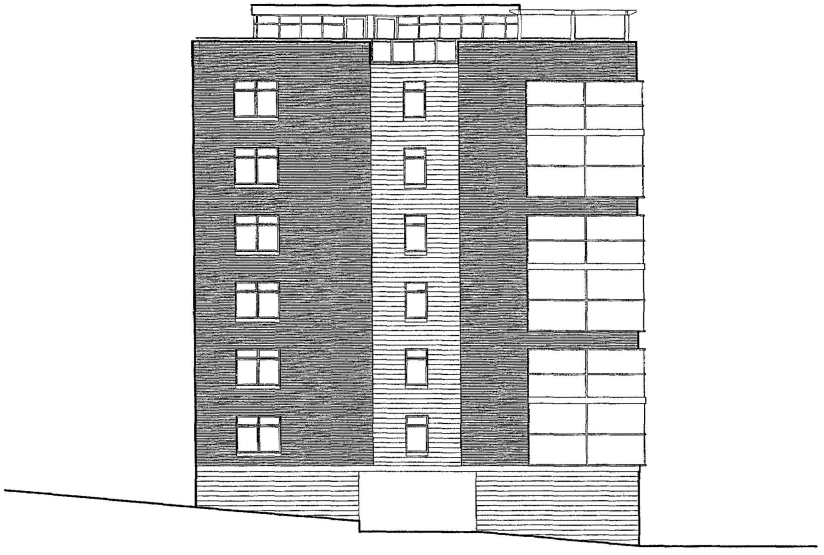

NOTE:
THE INTERIOR LAYOUTS SHOWN ON THE BUILDING PLANS ARE SCHEMATIC. CHANGES TO THE LAYOUTS, NOT AFFECTING THE EXTERIOR ENVELOP OR SQUARE FOOTAGE DISTRIBUTION, MAY OCCUR.


Chapin Street Lofts
1412 Chapin Street, NW
Washington, DC

Rear Alley (South) Elevation

0 4 8 16

November 6, 2000

Cunningham + Quill Architects, PLLC
Copyright 2000

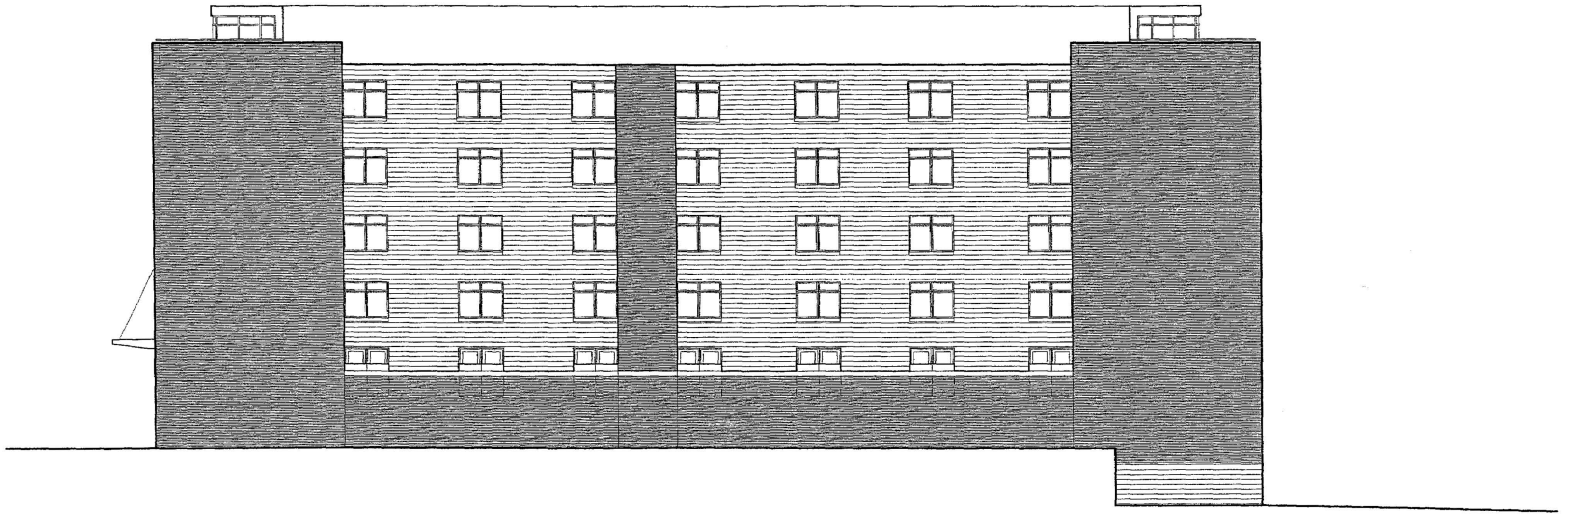

NOTE:
THE INTERIOR LAYOUTS SHOWN ON
THE BUILDING PLANS ARE SCHEMATIC.
CHANGES TO THE LAYOUTS, NOT AFFECTING
THE EXTERIOR ENVELOP OR SQUARE
FOOTAGE DISTRIBUTION, MAY OCCUR.

Chapin Street Lofts
1412 Chapin Street, NW
Washington, DC

Side Lot (West) Elevation

0 4 8 16

November 6, 2000

Cunningham + Quill Architects, PLLC
Copyright 2000