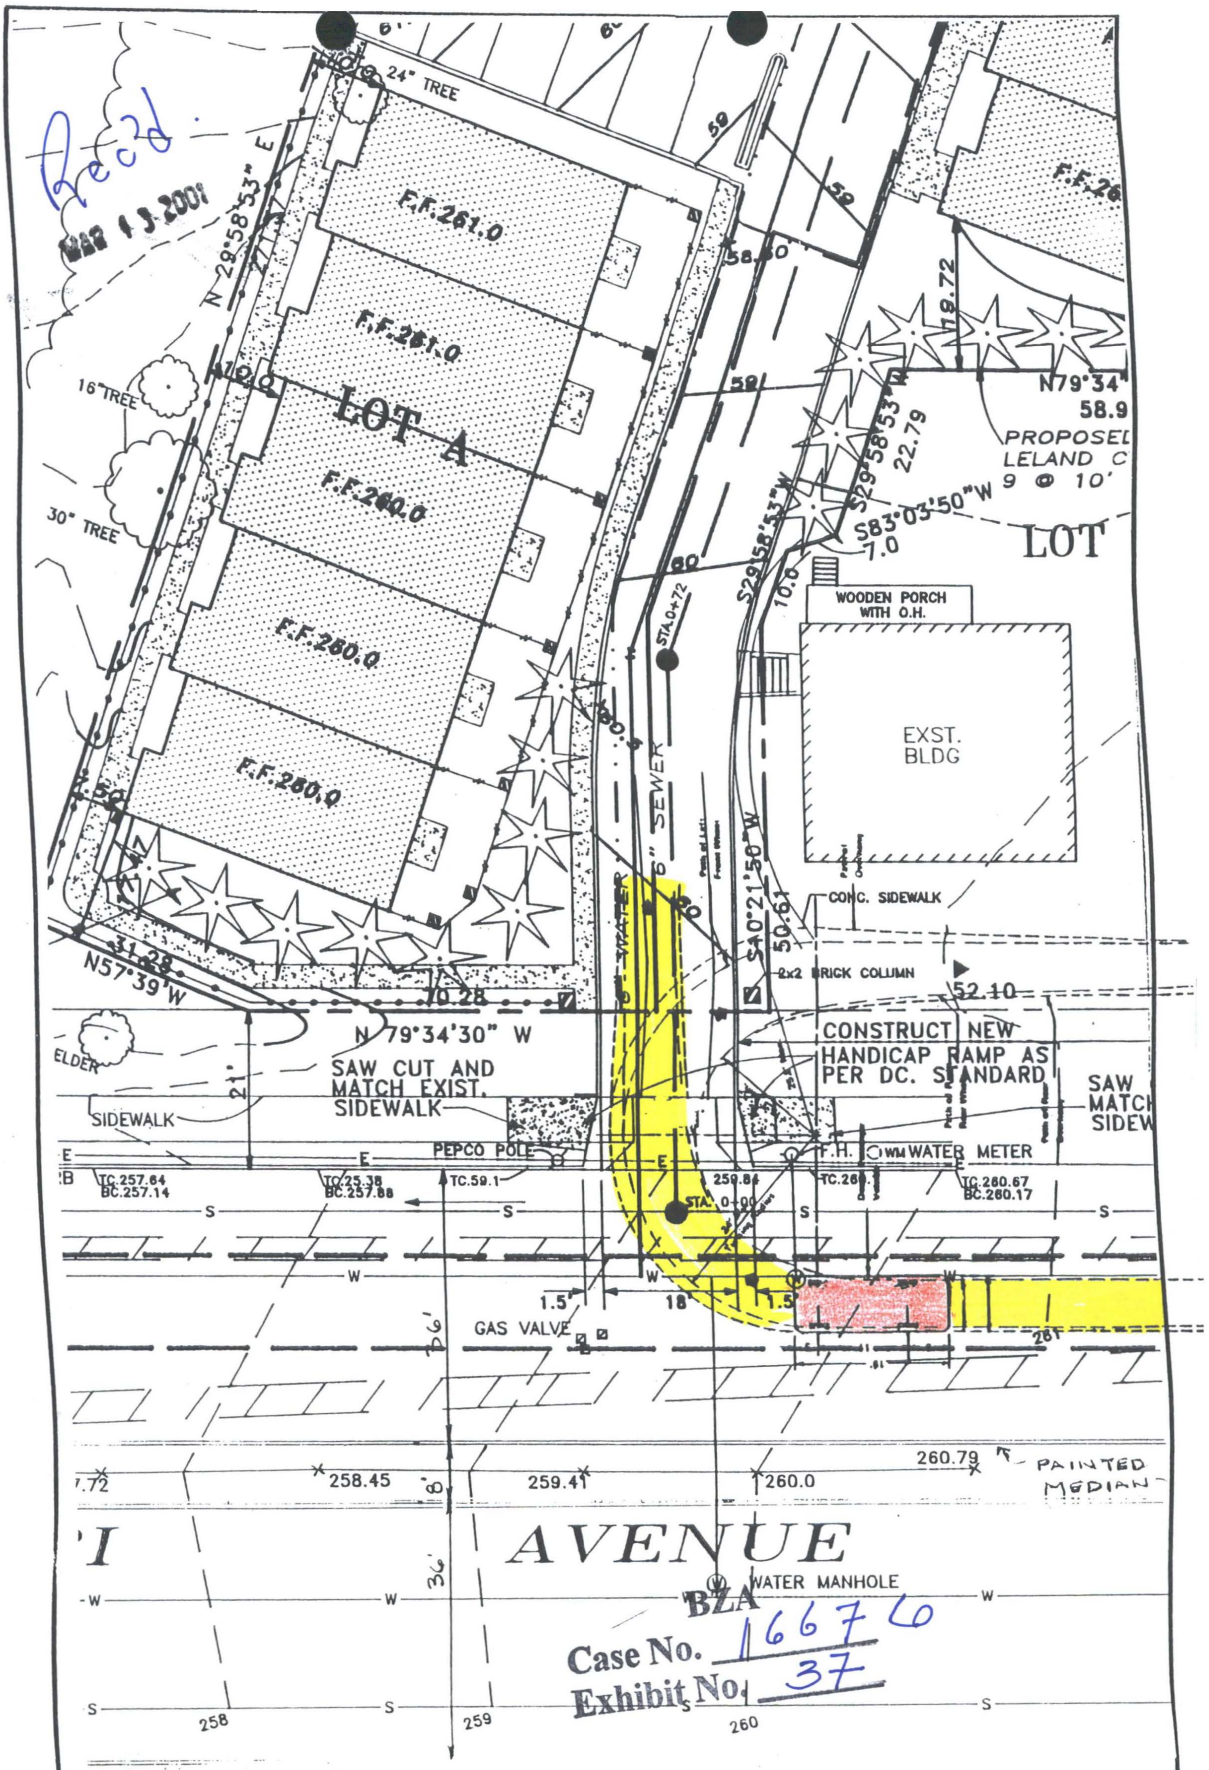


CERTIFICATE

EXHIBIT 'A'

TURNING RADIUS

REFERENCES
PLAT BK.
PLAT No.
LIBER
FOLIO
FIELD BOOK
PAGE No.

WEST CONSULTING GROUP

4424 MONTGOMERY AVENUE,

BETHESDA, MARYLAND 20814

(301) 654-7907 654-7908 FAX

DATE OF SURVEYS	SCALE: 1" = 30'
WALL CHECK	DRAWN BY
HOUSE LOC.	JOB No.
BOUNDARY	

Board of Zoning Adjustment
District of Columbia
CASE NO.16676
EXHIBIT NO.37