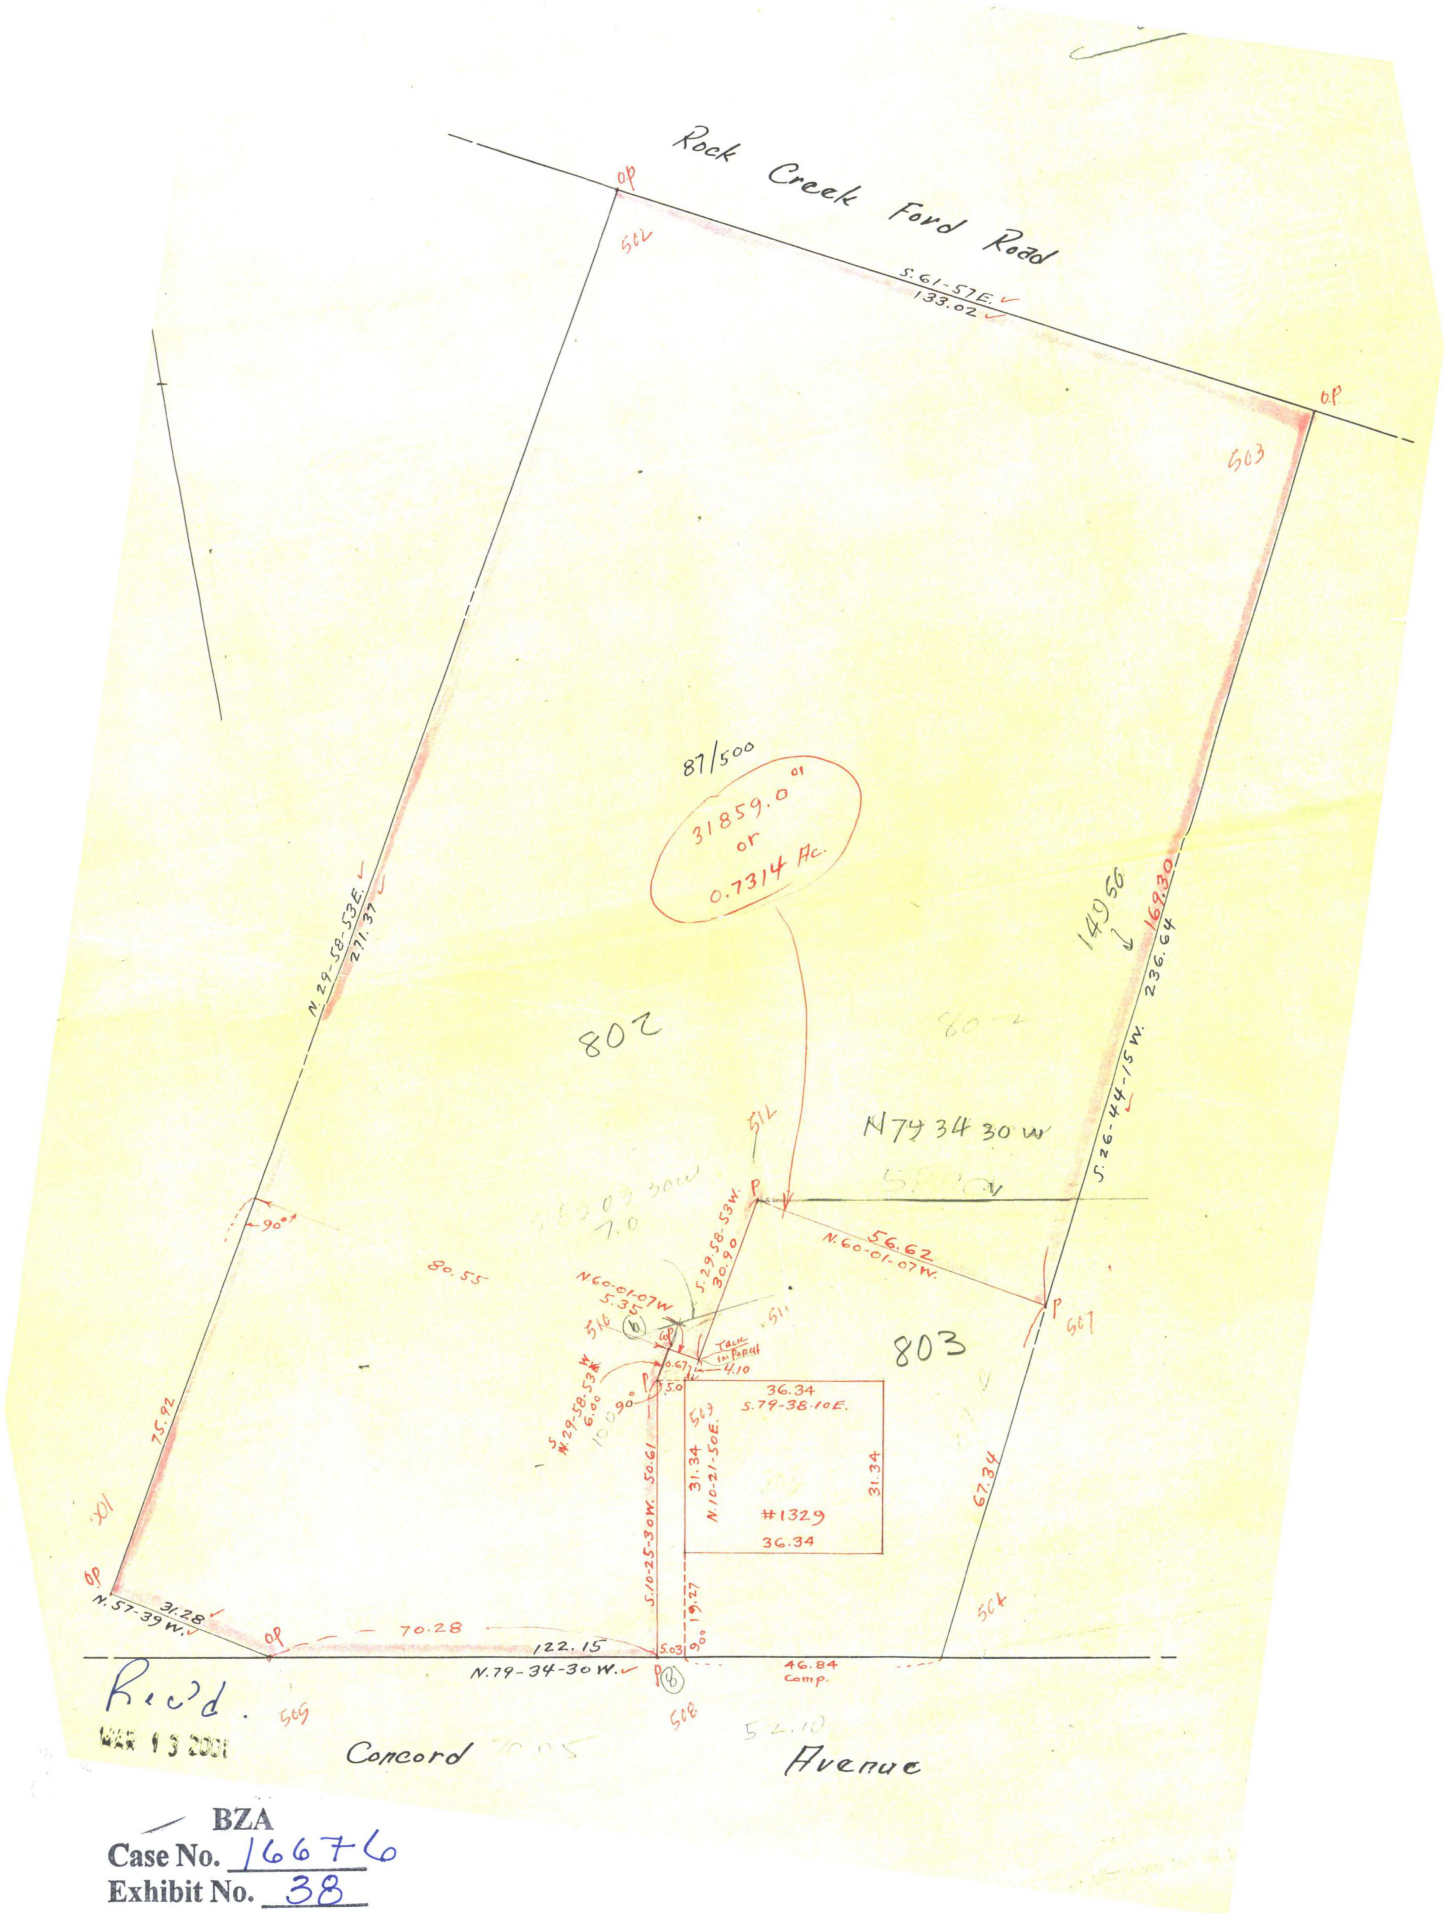



BZA
Case No. 16676
Exhibit No. 38

Board of Zoning Adjustme
District of Columbia
CASE NO.16676

ASSESSMENT AND TAXATION PLAT

SQUARE 2792

3112 C

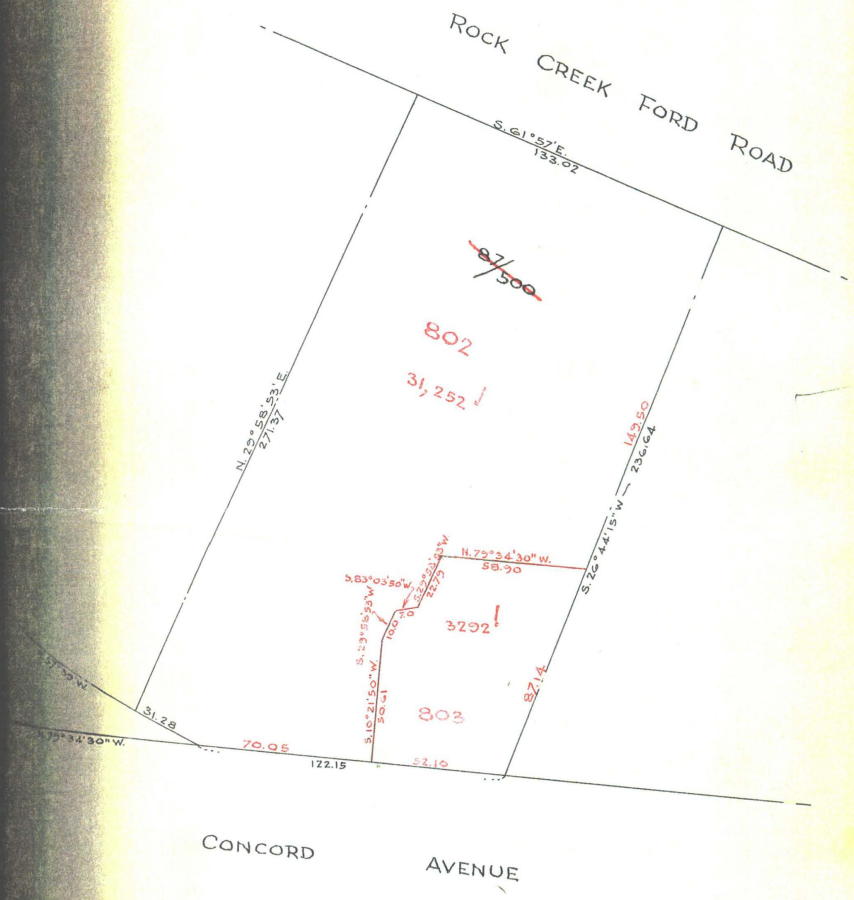

1941-689

...ers, D. C.

...ance of the following order is recommended:

Rec'd.
MAR 13 2001

M. L. Fitzgerald
Assistant Assessor.

Scale, 1 inch ..... ft.

...Surveyor will admit this plat to record in his office under the provisions of the Act of Congress ...No. 89) approved February 23, 1905, and entitled, "An Act to designate parcels of land in the ...ct of Columbia for the purpose of assessment and taxation and other purposes."

BZA
Case No. 16676
Exhibit No.

APPROVED BY THE COMMISSIONERS OF THE DISTRICT OF COLUMBIA SITTING AS A BOARD. MAY 29 1941

Secretary.

...ared by

5-21-41

Draftsman, Assessor's Office.

Commissioners of the District of Columbia.