
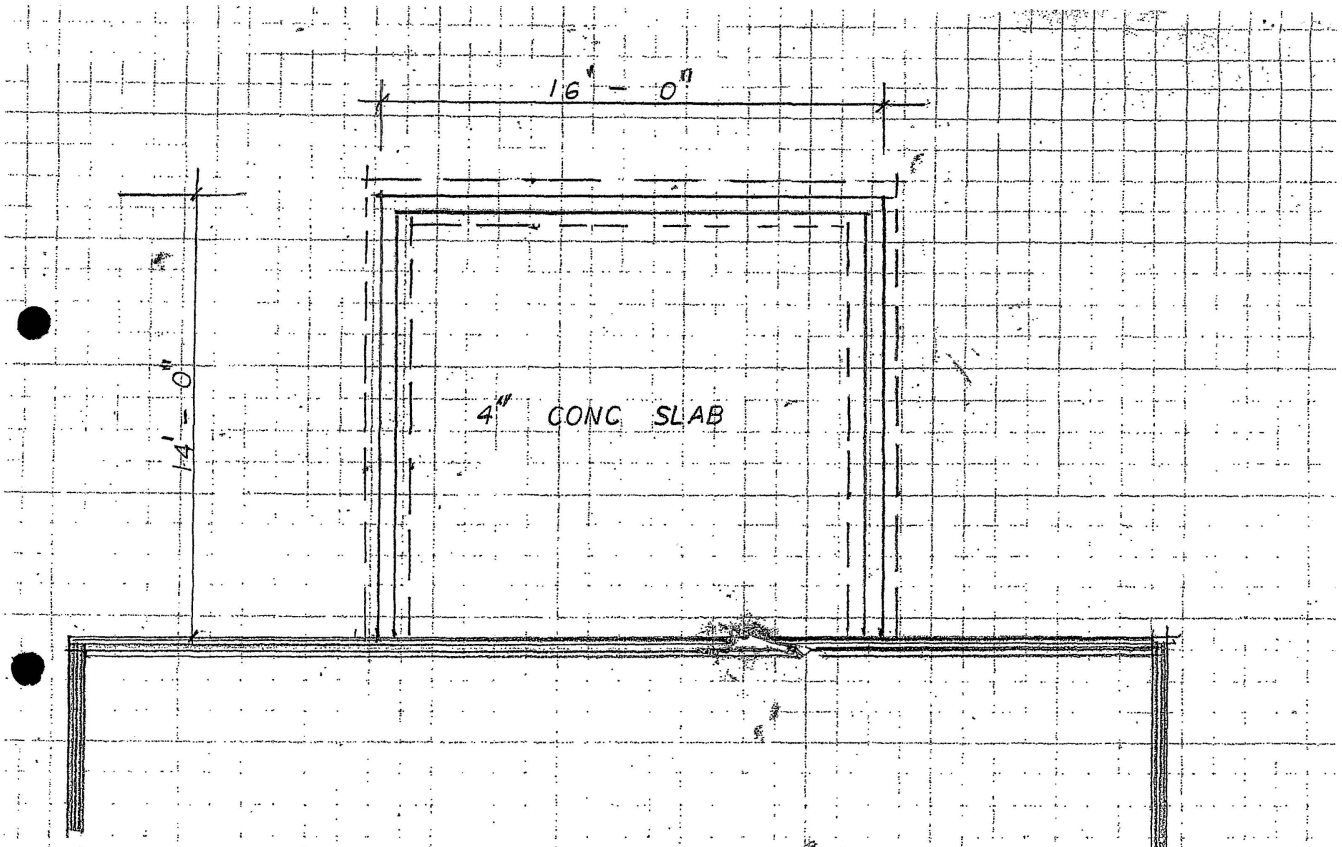


FOUNDATION PLAN

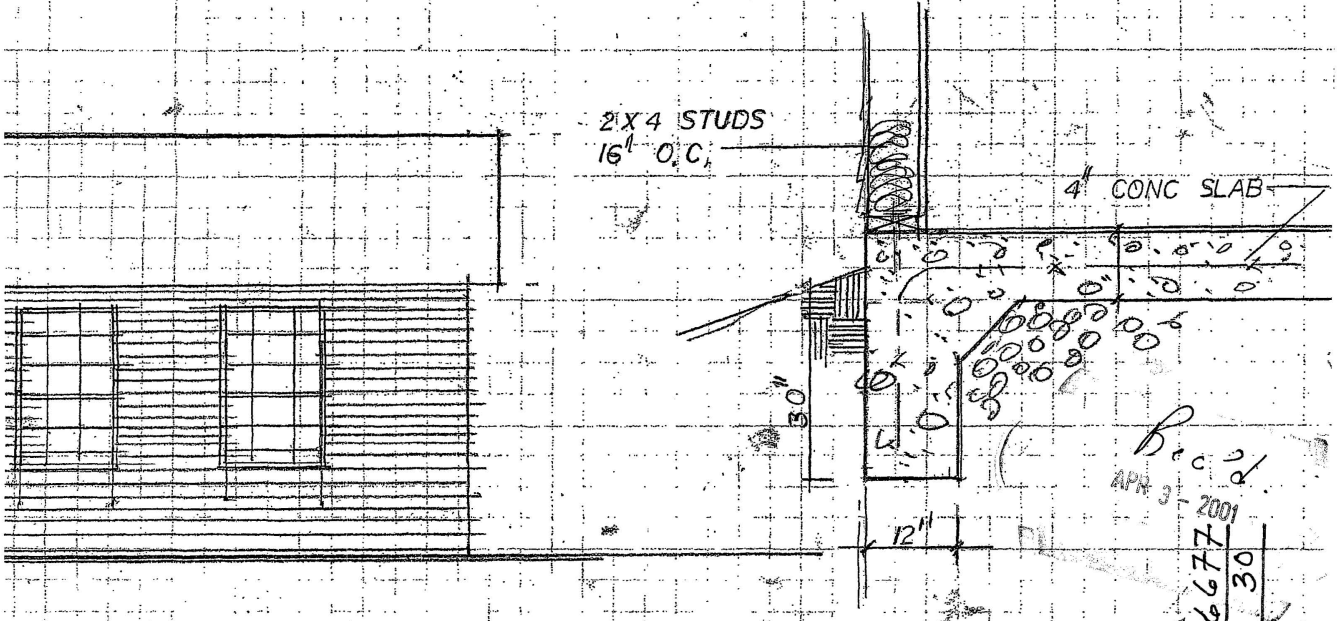

REAR ELEVATION

FOOTING SECTION

DIST. OF COLUMBIA NOV 28 A 3:02


APR 3 - 2001

BZA Exhibit No. 16677 30

Board of Zoning Adjustment
District of Columbia
CASE NO.16677
EXHIBIT NO.30


#12

ROOM ADDITION
5617 FIRST ST. N.E. WASHINGTON, D.C.

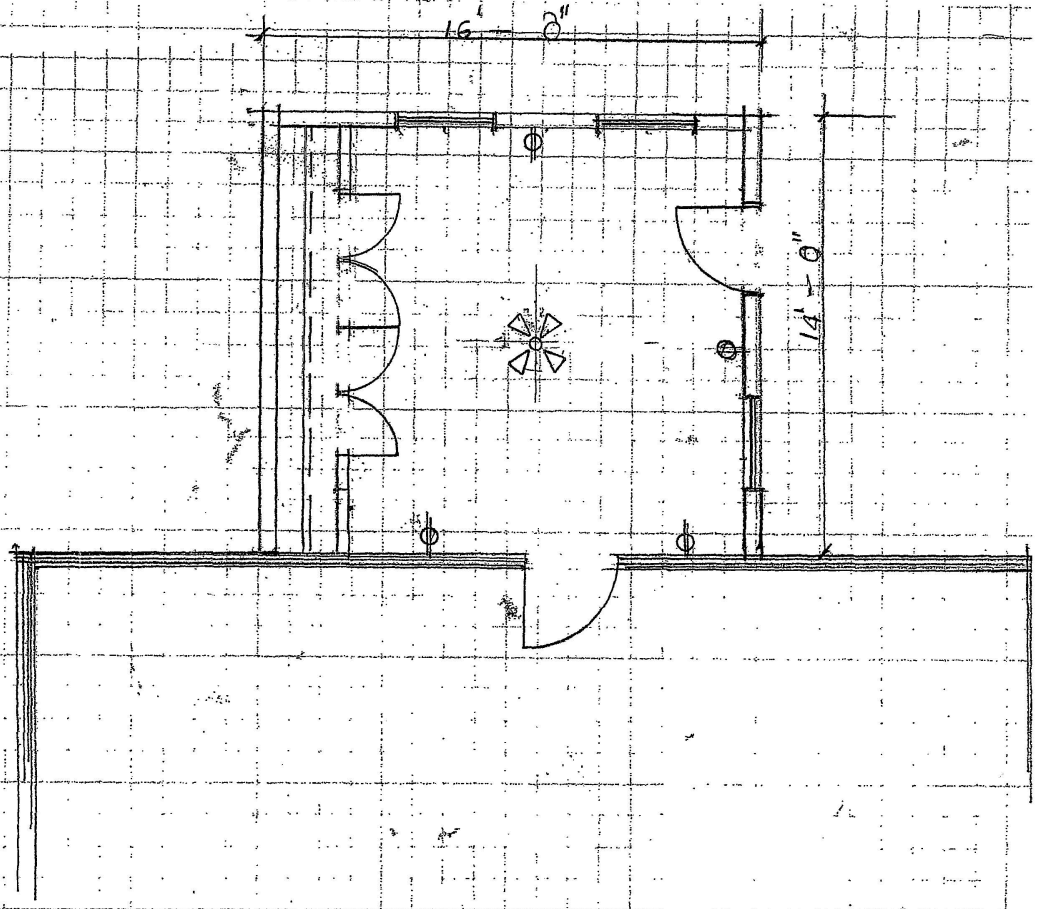


BZA
Case No.
Exhibit

FLOOR PLAN
SCALE 1/4 = 1' - 0"

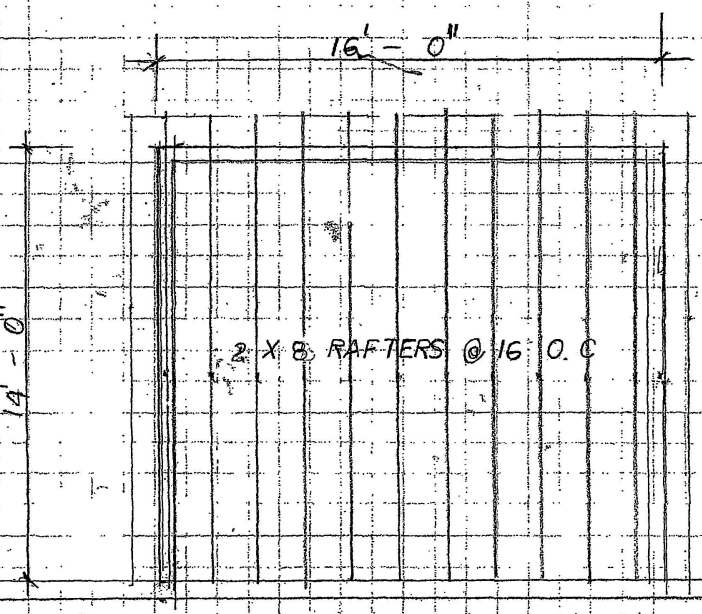


ROOF FRAMING PLAN
SCALE 1/4 = 1' - 0

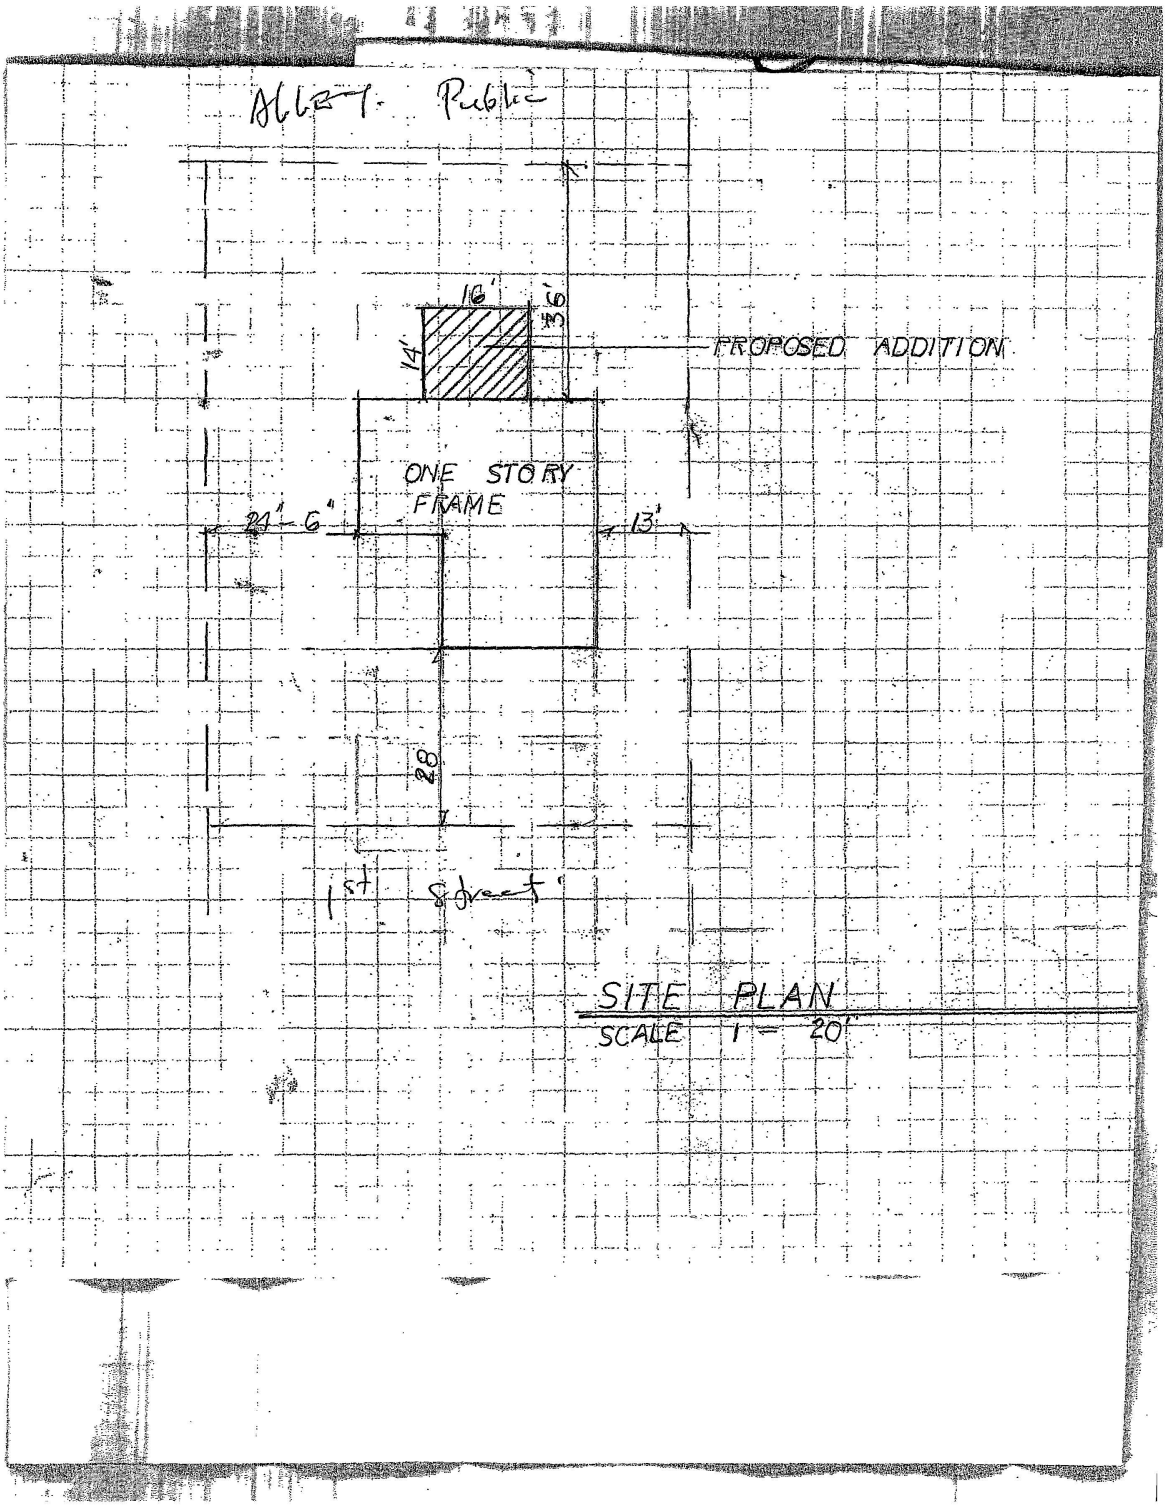

SITE PLAN

SCALE 1" = 20'

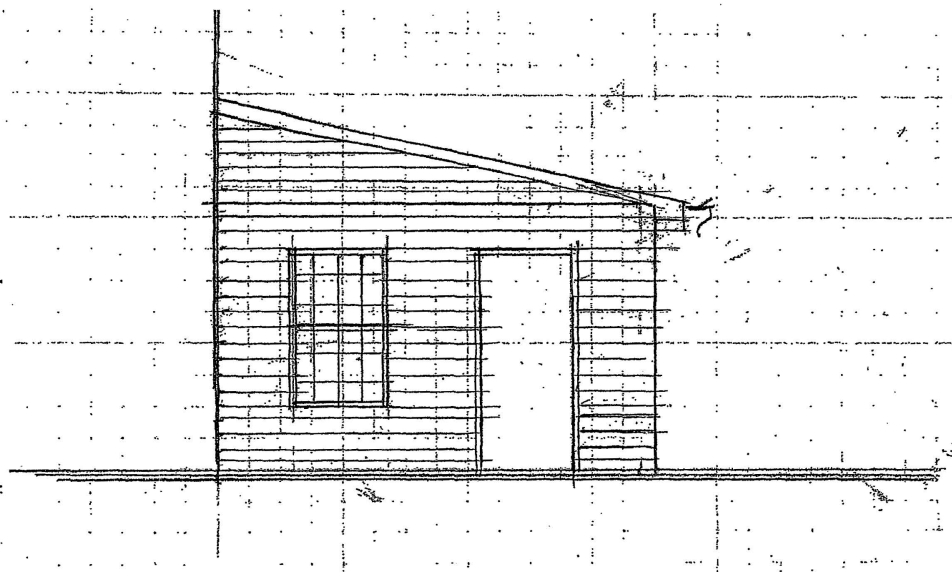

SIDE ELEVATION

ELECTRICAL SCHEDULE


LIGHT FIXTURES

SYMBOL	DESCRIPTION
①	EXTERIOR
②	EXPOSED BULB
② P.C.	EXPOSED BULB (PULL CHAIN)
③	VANITY
④	CEILING MOUNTED
⑤	HANGING LIGHT
⑥	HOOD FAN
⑦	WALL SCONCE
⑧	RECESSED
⑧ INS.	RECESSED (INSULATED)
	FLOOD LIGHTS
	EXHAUST FAN
	CLG. FAN RECEPT.

LTD KTS - LIGHT BLOCK w/ EACH EXT. LIGHT

ELECTRICAL DEVICES

SYMBOL	DESCRIPTION
	110V OUTLET
GFI	OUTLET w/ GFCI PROTECTION
GFI WP	WATERPROOF OUTLET w/GFCI PROTECTION
	SWITCHED OUTLET
	220V OUTLET
	CEILING OUTLET
$	SINGLE POLE SW.
$3	THREE WAY SW.
$4	FOUR WAY SW.
$DM	DIMMER SW.
T	THERMOSTAT
S.D.	SMOKE DETECTOR
S.D.	OPT. SMOKE DETECTOR
	ELECTRICAL PANEL BOX
	ELECTRICAL HEATER
TV	CABLE T.V. JACK
CH	DOOR CHIME
	DISPOSAL
◀	PHONE JACK

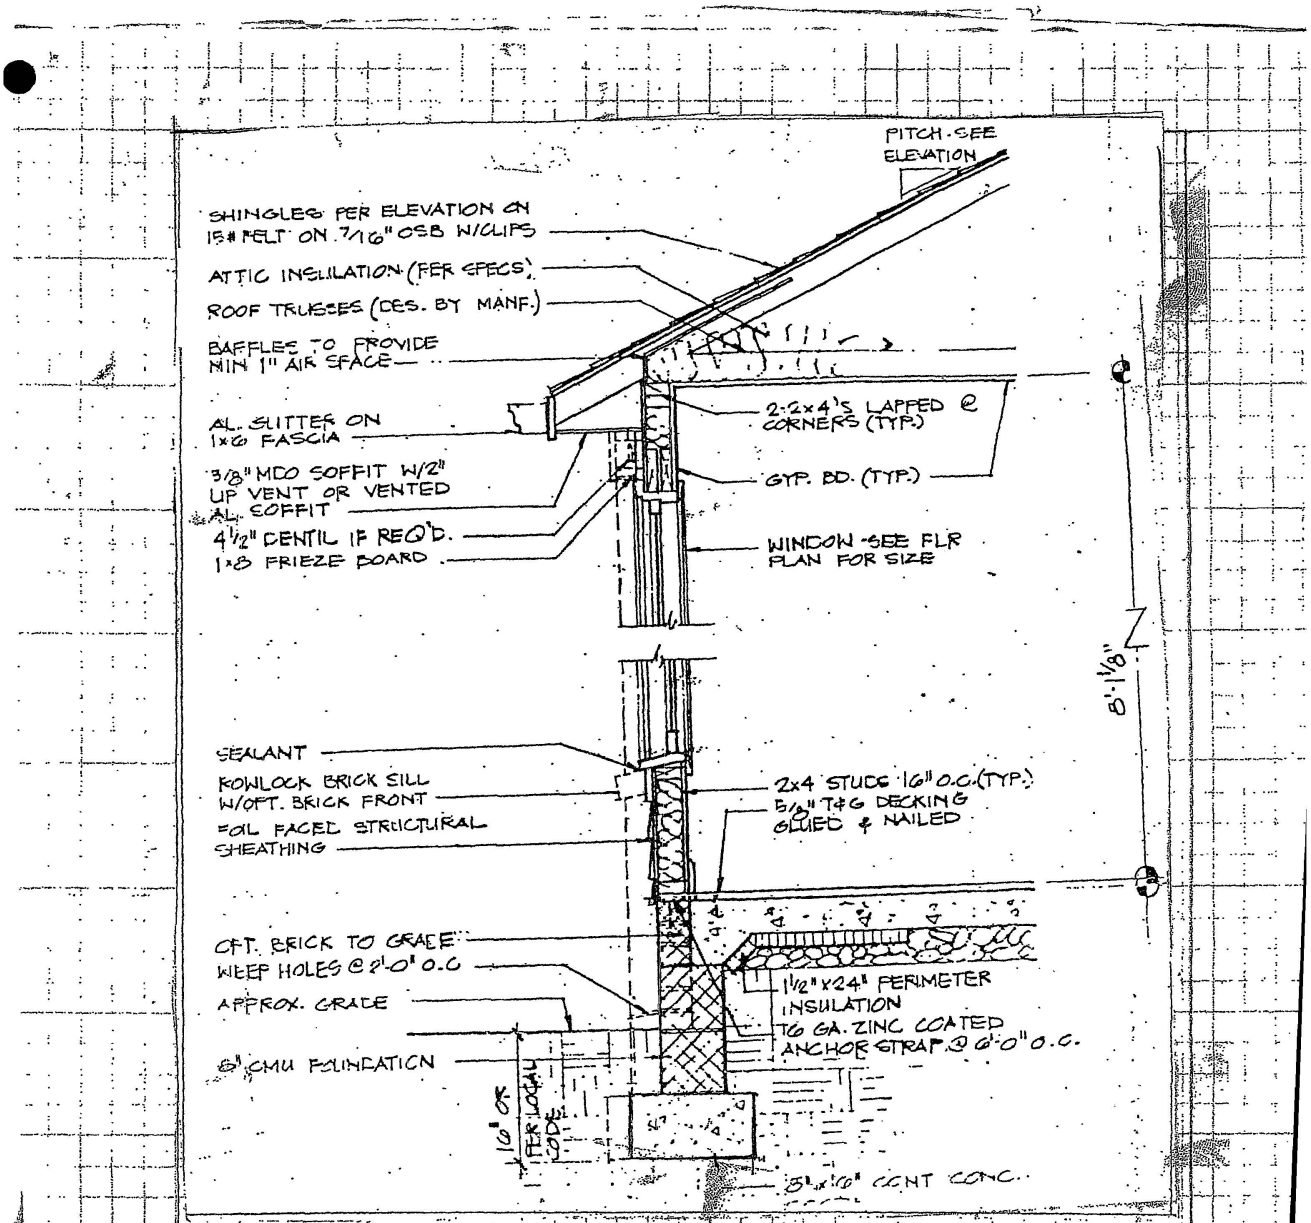

WALL SECTION