
BZA
Case No. 16687
Exhibit No. 35

RECEIVED
D.C. OFFICE OF ZONING
2001 APR 24 PM 1:08

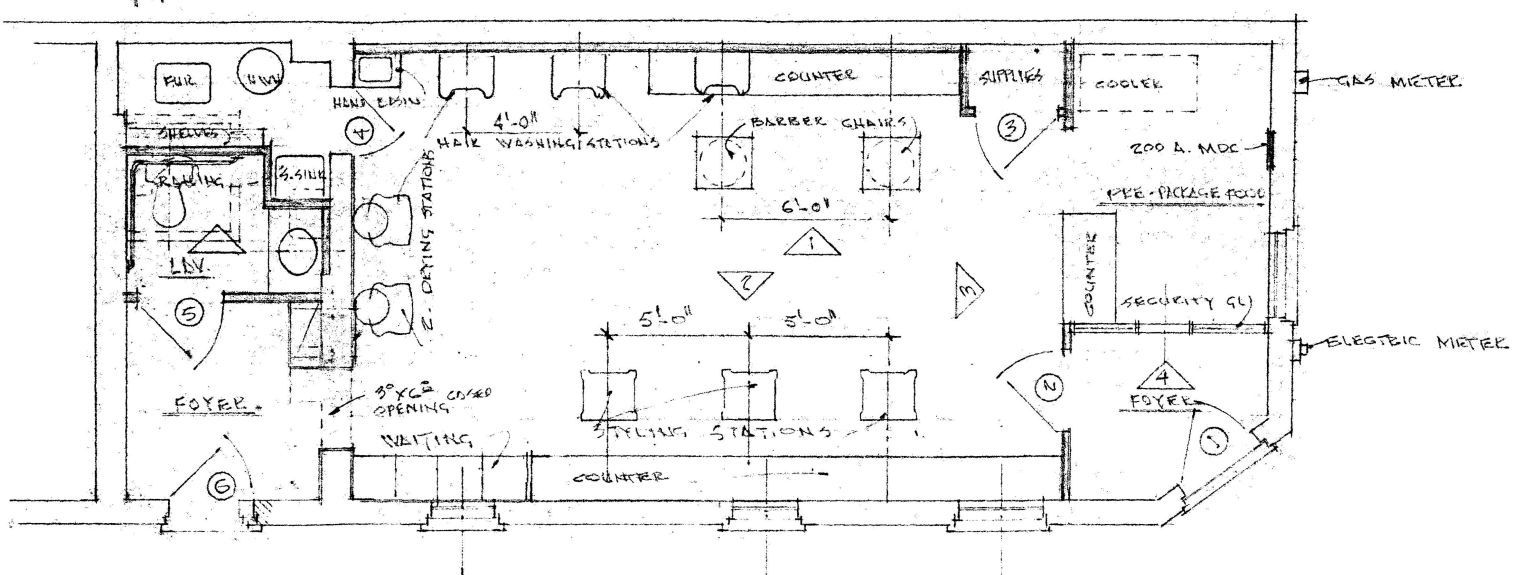

FLOOR PLAN
1/4"=1'-0"

CONSTRUCTION TYPE 3-B
USE GROUP B