District of Columbia Government

OFFICE OF THE SURVEYOR

SQUARE 5870


SURVEYOR BOOK______ PAGE______

PLAT OF COMPUTATION ON OF LOTS 8,64,65 AND 66.

WASHINGTON,D.C. SEPTEMBER 7TH, 1999

RECEIPT NO. 5867

MAP NO. 10,165

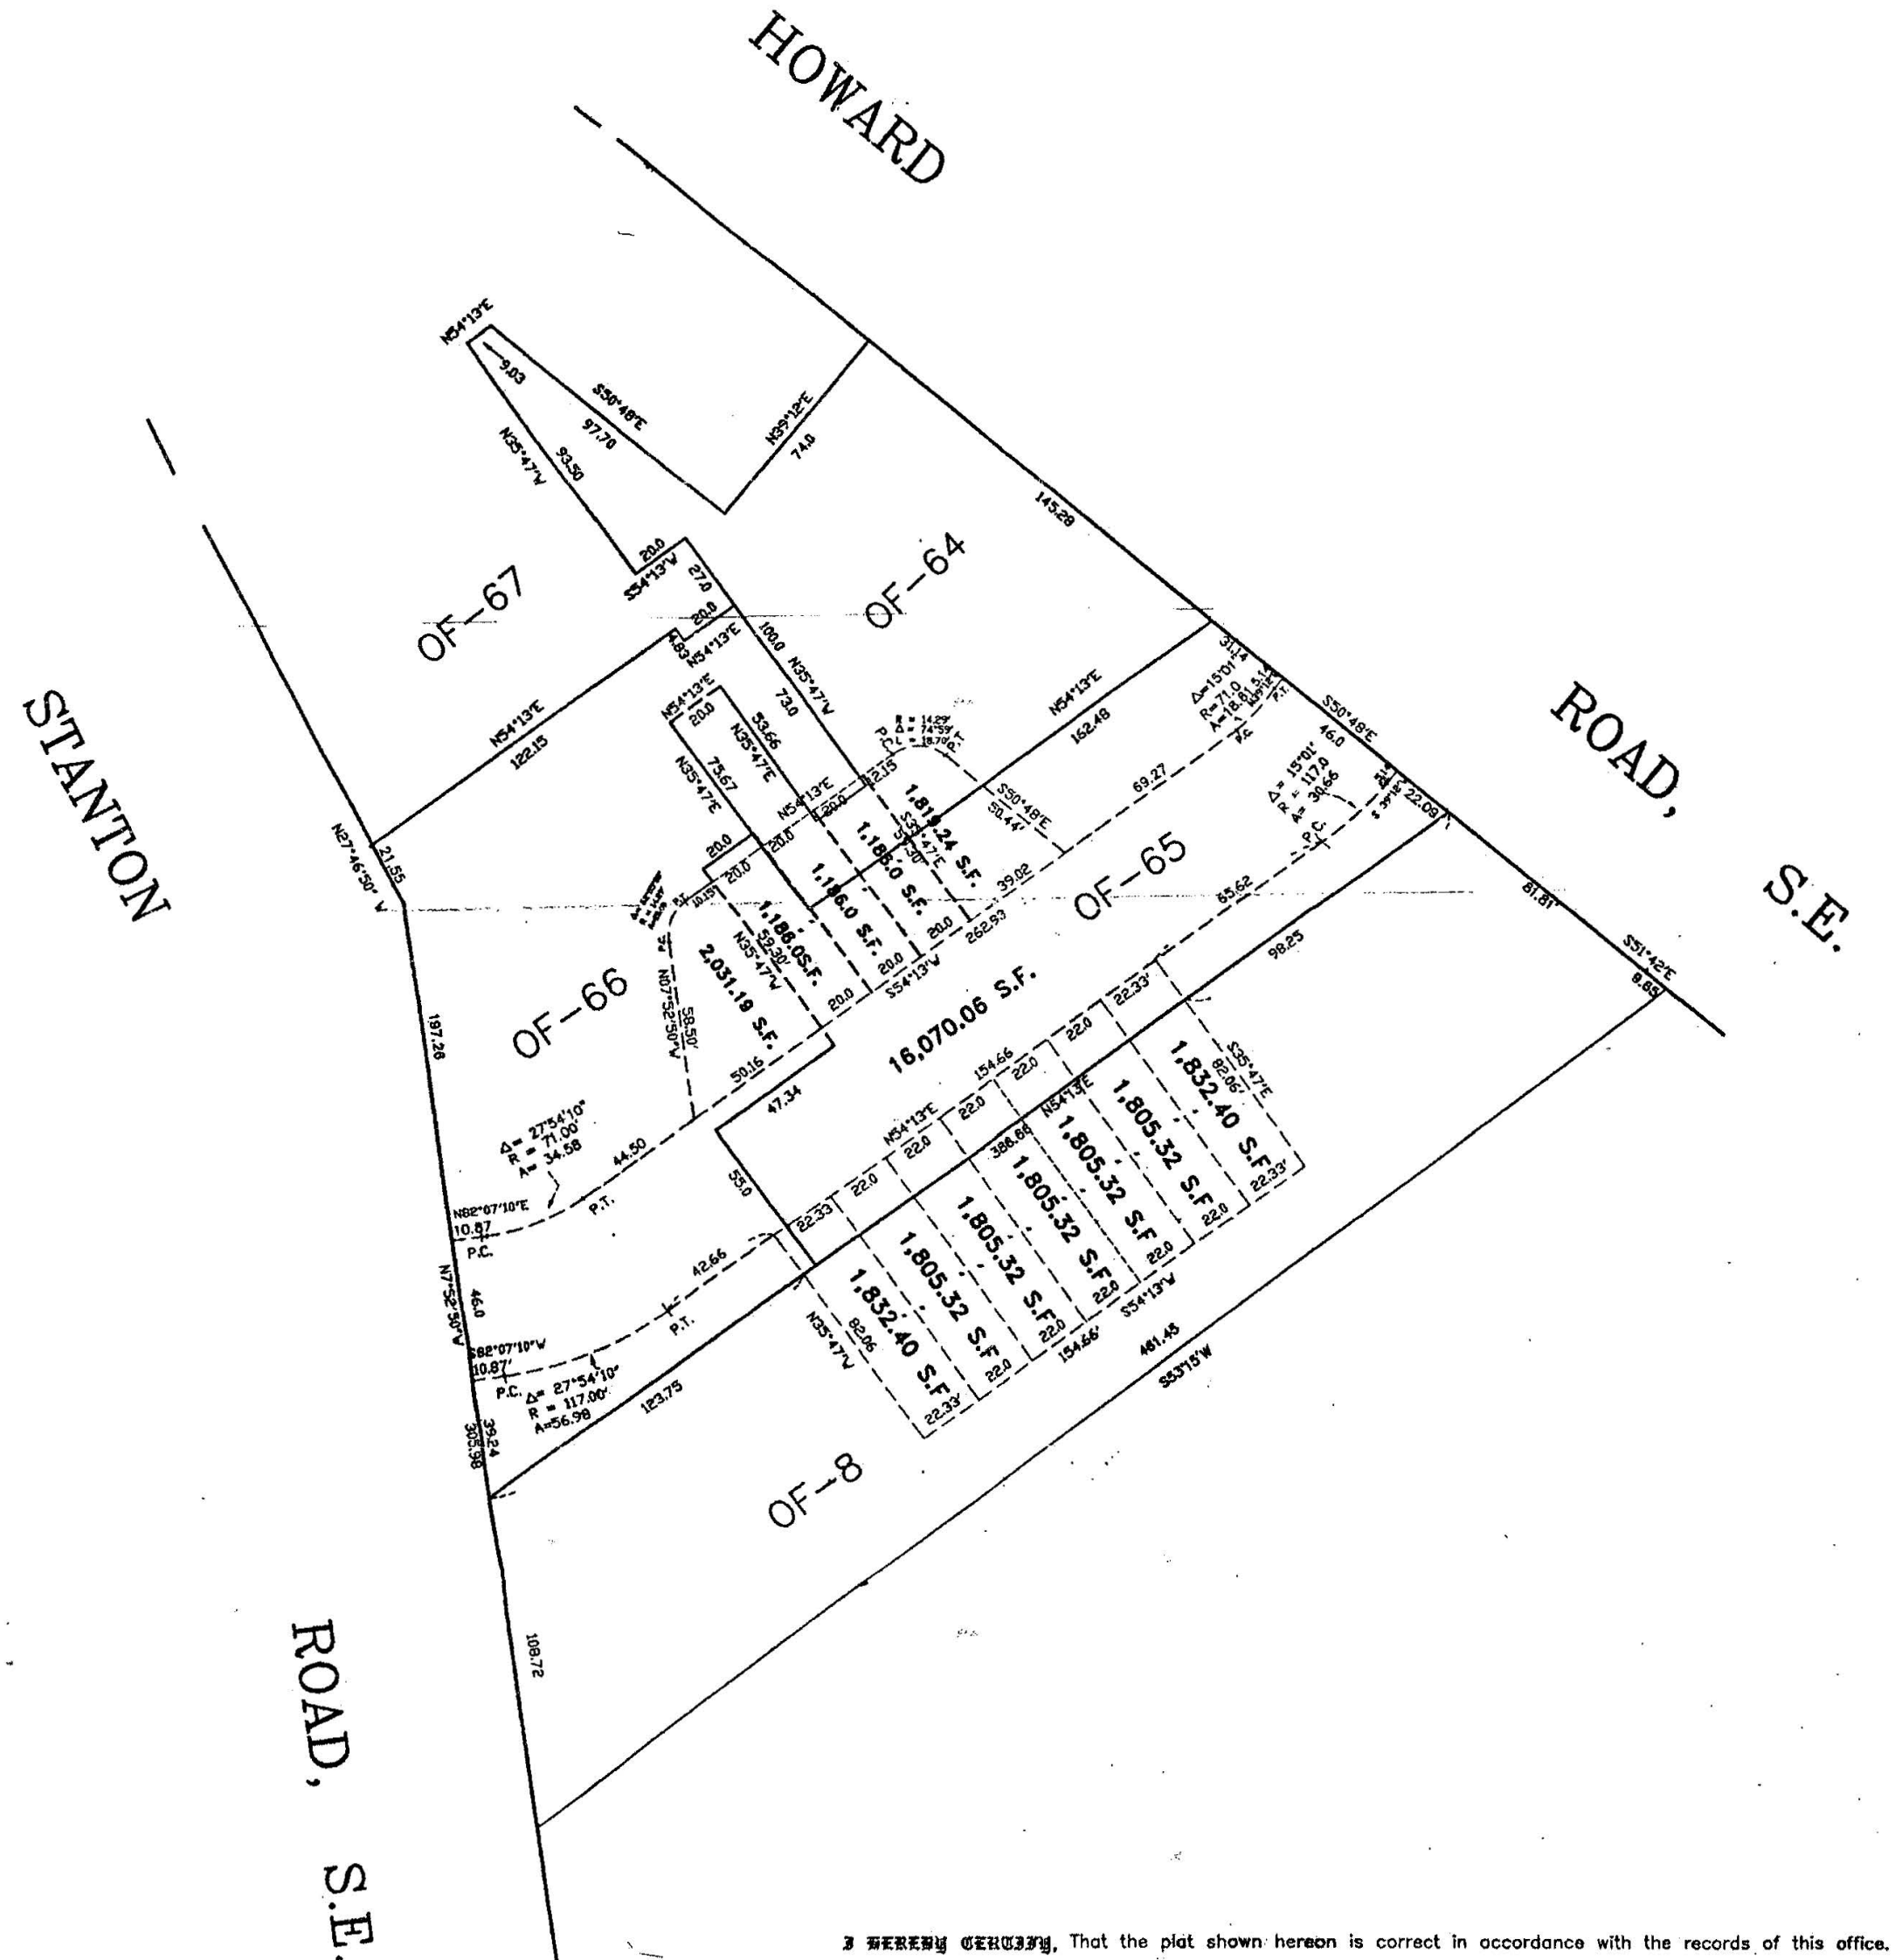

I HEREBY CERTIFY, That the plat shown hereon is correct in accordance with the records of this office.

This Plat of Computation made this 7th day of September, 1999

for MADDOX ENGINEERS

SURVEYOR,D.C.

SCALE: 1INCH= 30

TATION by F.SLEEM

D... BY BILL WASH.

MAP NO. 10,165

RECEIVED
D.C. OFFICE OF ZONING
2001 FEB 14 PM 2:11

Board of Zoning Adjustment
District of Columbia
CASE NO.16705
EXHIBIT NO.5

BZA Case No. 16705
Exhibit No. 5
Revised Plat