
LOCATION SURVEY
SQUARE 2256 LOT 30
2944 CHESAPEAKE ST,N.W.
WASHINGTON, DC.

SCALE: 1"= 20'

Rec'd.
10.23.01

CHESAPEAKE STREET N.W.

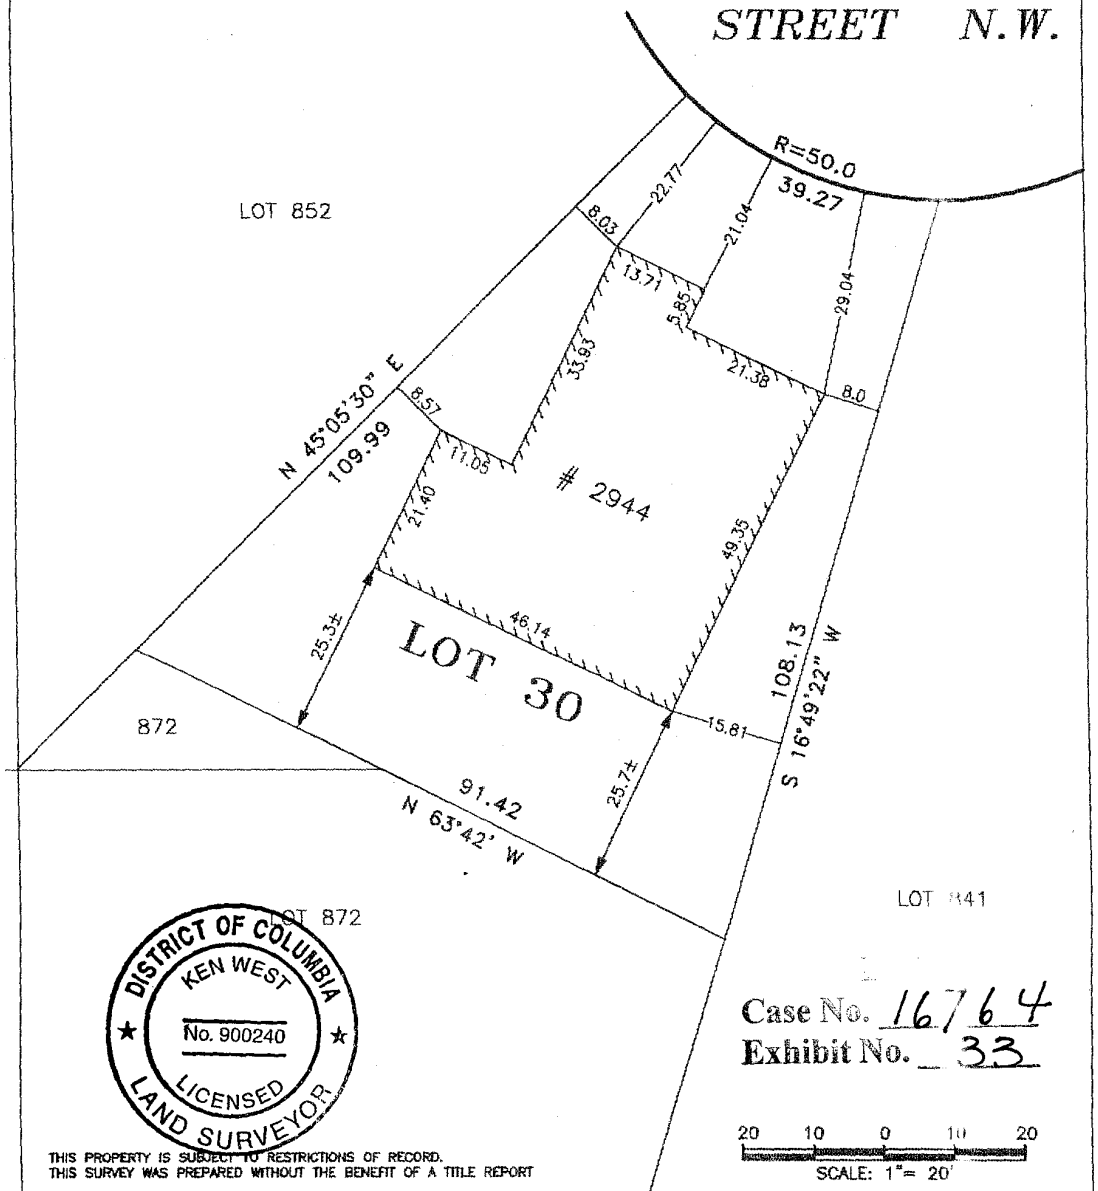

DISTRICT OF COLUMBIA
KEN WEST
No. 900240
LICENSED
LAND SURVEYOR

THIS PROPERTY IS SUBJECT TO RESTRICTIONS OF RECORD.
THIS SURVEY WAS PREPARED WITHOUT THE BENEFIT OF A TITLE REPORT

Case No. 16764
Exhibit No. 33

20 10 0 10 20
SCALE: 1"= 20'

CERTIFICATE

I HEREBY CERTIFY THAT THE POSITION OF ALL THE EXISTING IMPROVEMENTS ON THE ABOVE DESCRIBED PROPERTY HAS BEEN CAREFULLY ESTABLISHED BY A TRANSIT-TAPE SURVEY.

KEN WEST
PROFESSIONAL LAND SURVEYOR No.

REFERENCES	
BOOK.	193
PAGE	144
LIBER	
FOLIO	
FIELD BOOK	
PAGE No.	

WEST CONSULTING GROUP, INC.
4424 MONTGOMERY AVENUE,
BETHESDA, MARYLAND 20814
(301) 654-7807 654-7808 (FAX)

DATE OF SURVEYS	SCALE: 1"= 20'
WALL CHECK	DRAWN BY: R.D.P.
HOUSE LOC. 09-25-01	
BOUNDARY	JOB No. 01-034

Board of Zoning Adjustment
District of Columbia
CASE NO.16764
EXHIBIT NO.33